

ENGINEERING
PCO / DETENTION / DRAINAGE PLAN

EROSION CONTROL

URBAN FORESTRY
TREE ORDINANCE

CDOT

NOTE: THIS PLAN APPROVAL DOES NOT INCLUDE COMMERCIAL ZONING. ALL BUILDING PERMITS AND ZONING APPROVALS CAN BE OBTAINED AT MECKLENBURG COUNTY CODE ENFORCEMENT. PLEASE CALL CTAC AT 704-314-CODE(2633) FOR MORE INFORMATION.


NOTE: SCHEDULE PRE-CONSTRUCTION MEETING AT LEAST 48 HRS. PRIOR TO ANY LAND DISTURBING ACTIVITY USING THE ONLINE FORM AT <http://development.charmeck.org>

APPROVED
By mchapman at 11:19 am, Aug 03, 2016

APPROVED
By Stan Armstrong at 10:34 am, Jul 29, 2016

APPROVED


APPROVED FOR
CONSTRUCTION
CHARLOTTE-MECKLENBURG PLANNING DEPARTMENT
By: Joshua Weaver 8-3-2016 1 of 2

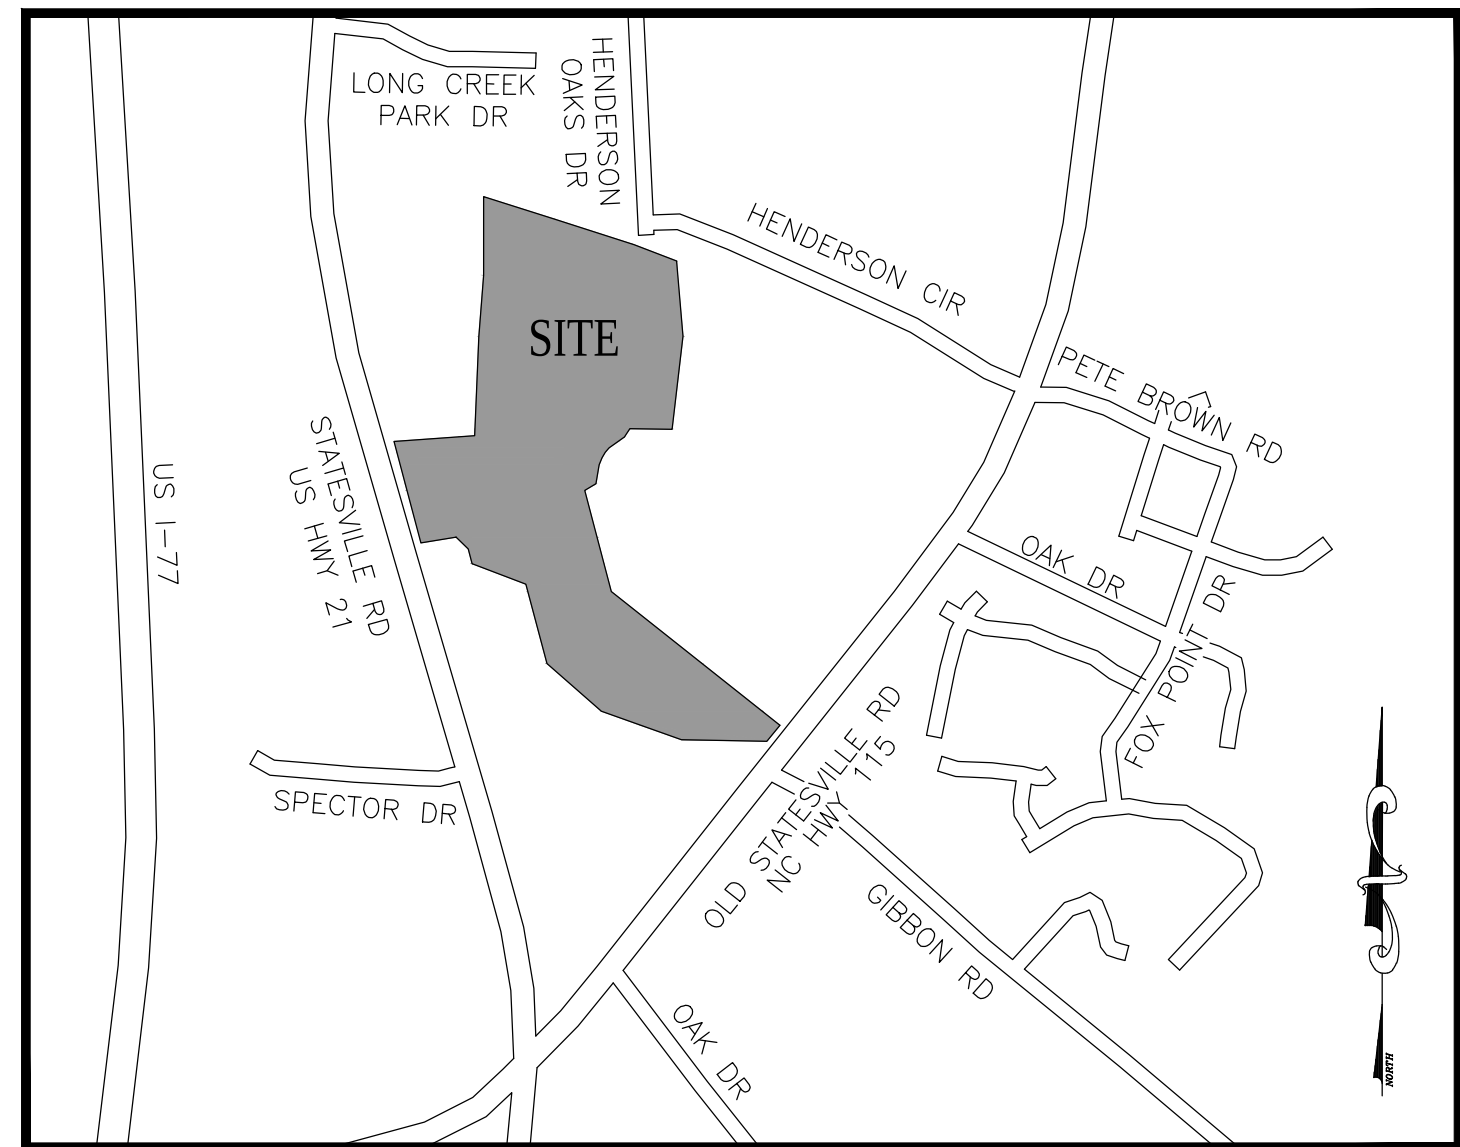

VICINITY MAP
NOT TO SCALE

METROLINA PARK

CHARLOTTE, NORTH CAROLINA

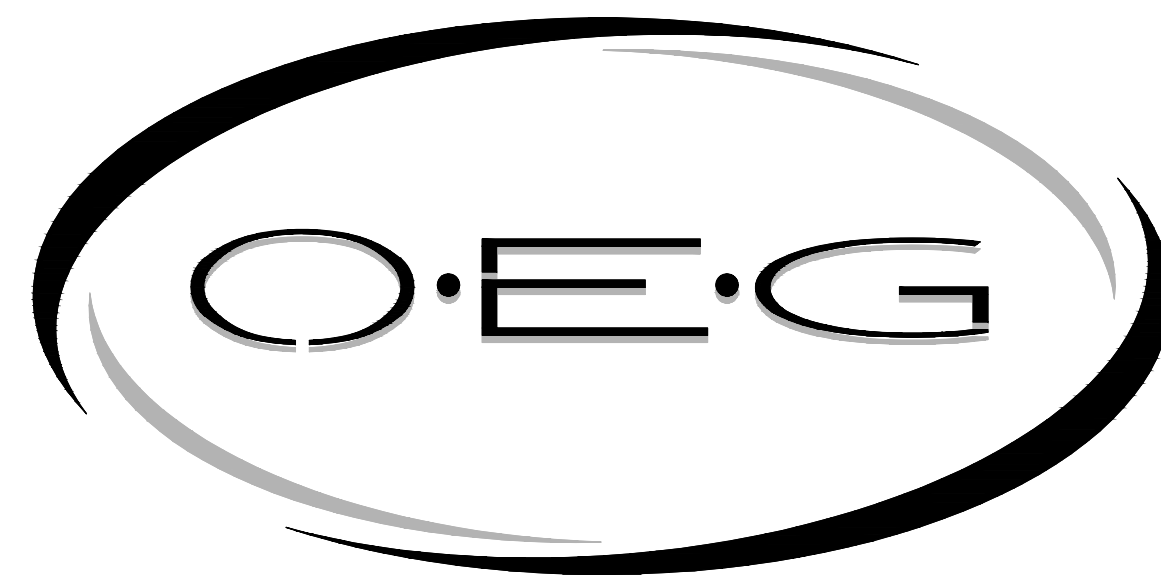

ORSBORN ENGINEERING GROUP
610 EAST MOREHEAD STREET, SUITE 106
CHARLOTTE, NC 28202
P) 704-749-1432 • F) 704-749-1433


SHEET INDEX

- C1.1 EXISTING CONDITIONS
- C1.2 DEMOLITION PLAN
- C2.0 PRELIMINARY SUBDIVISION PLAN
- C2.1 ENLARGED SITE PLAN
- C2.2 ENLARGED SITE PLAN
- C2.3 ENLARGED SITE PLAN
- C2.4 ENLARGED SITE PLAN
- C2.5 ENLARGED SITE PLAN
- C2.6 ENLARGED SITE PLAN
- C2.7 PUBLIC ROAD PROFILES
- C2.8 GIBBON ROAD CROSS SECTIONS
- C2.9 GIBBON ROAD CROSS SECTIONS
- C2.10 GIBBON ROAD CROSS SECTIONS
- C2.11 GIBBON ROAD CROSS SECTIONS
- C2.12 GIBBON ROAD CROSS SECTIONS
- C2.13 GIBBON ROAD CROSS SECTIONS
- C2.14 GIBBON ROAD CROSS SECTIONS
- C2.15 GIBBON ROAD CROSS SECTIONS
- C2.16 EXPO DRIVE CROSS SECTIONS
- C2.17 STATESVILLE ROAD CROSS SECTIONS
- C2.18 STATESVILLE ROAD CROSS SECTIONS
- C2.21 SIGHT DISTANCE

- C2.22 TRAFFIC CONTROL PLANS
- C2.24 SITE DETAILS
- C2.25 SITE DETAILS
- C2.26 SITE DETAILS
- C3.0 OVERALL GRADING PLAN
- C3.1 ENLARGED GRADING & DRAINAGE PLAN
- C3.2 ENLARGED GRADING & DRAINAGE PLAN
- C3.3 ENLARGED GRADING & DRAINAGE PLAN
- C3.4 ENLARGED GRADING & DRAINAGE PLAN
- C3.5 ENLARGED GRADING & DRAINAGE PLAN
- C3.6 ENLARGED GRADING & DRAINAGE PLAN
- C3.7 STORM PROFILES
- C3.8 STORM PROFILES
- C3.9 STORM PROFILES
- C3.10 STORM PROFILES
- C3.11 STORM PROFILES
- C3.12 GRADING & DRAINAGE DETAILS
- C3.13 GRADING & DRAINAGE DETAILS



- C4.0 OVERALL UTILITY PLAN
- C4.1 ENLARGED UTILITY PLAN
- C4.2 ENLARGED UTILITY PLAN
- C4.3 ENLARGED UTILITY PLAN
- C4.4 SEWER PROFILES
- C4.5 SEWER PROFILES & UTILITY DETAILS
- C4.6 UTILITY DETAILS
- C5.1 EROSION CONTROL PLAN - PHASE 1
- C5.2 EROSION CONTROL PLAN - PHASE 2
- C5.3 EROSION CONTROL DETAILS
- C5.4 EROSION CONTROL DETAILS
- L1.0 OVERALL LANDSCAPE PLAN
- L1.1 ENLARGED LANDSCAPE PLAN
- L1.2 ENLARGED LANDSCAPE PLAN
- L1.3 ENLARGED LANDSCAPE PLAN
- L1.4 ENLARGED LANDSCAPE PLAN
- L1.5 ENLARGED LANDSCAPE PLAN
- L1.6 ENLARGED LANDSCAPE PLAN
- L1.7 ENLARGED LANDSCAPE PLAN
- L1.8 LANDSCAPE DETAILS

ABBREVIATIONS	
A	ALGEBRAIC DIFFERENCE
AC	ACRES
AC/FT	ACRE FOOT/FEET
ADT	AVERAGE DAILY TRAFFIC
ALT	ALTERNATE
APPROX	APPROXIMATE
ASPH	ASPHALT
AVE	AVENUE
AVG	AVERAGE
BFP	BACKFLOW PREVENTER
BL	BASELINE
BLDG	BUILDING
BLVD	BOULEVARD
BM	BENCHMARK
BS	BLOWOFF
BOC	BACK OF CURB
BOT	BOTTOM
C	CHORD LENGTH
CATV	CABLE TELEVISION
CB	CATCH BASIN
CDOT	CHARLOTTE DEPARTMENT OF TRANSPORTATION
CF	CUBIC FEET
C&G	CURB AND GUTTER
CJ	CONSTRUCTION JOINT
CLDSM	CHARLOTTE LAND DEVELOPMENT STANDARDS MANUAL
CMP	CORRUGATED METAL PIPE
COL	CLEANOUT
COL	COLUMN
CONC	CONCRETE
CONST	CONSTRUCT(ION)
CY	CUBIC YARD
D	DEGREE OF CURVATURE
DBL	DOUBLE
DOB	DOUBLE CATCH BASIN
DEPT	DEPARTMENT
DET	DETENTION
DI	DROP INLET
DM	DIMENSION
DIP	DUCTILE IRON PIPE
DWG	DRAWING
E	EAST
ELEC	ELECTRIC
ELEV	ELEVATION
EOP	EDGE OF PAVEMENT
EQUIP	EQUIPMENT
EW	EACH WAY
EXST	EXISTING
EJ	EXPANSION JOINT
FG	FINISHED GRADE
FH	FIRE HYDRANT
FM	FORCE MAIN
FT	FOOT/FEET
GALV	GALVANIZED
GV	GATE VALVE
HDPE	HIGH DENSITY POLYETHYLENE
HW	HEADWALL
HWY	HIGHWAY
HORIZ	HORIZONTAL
ID	INSIDE DIAMETER
IN	INCHES
INV	INVERT
JB	JUNCTION BOX
JCT	JUNCTION
K	RATE OF VERTICAL CURVATURE
L	LENGTH
LAT	LATITUDE
LB	POUND
LF	LINEAR FOOT/FEET
LP	LIGHT POLE
LN	LONGITUDE
LT	LEFT
MATL	MATERIAL
MAX	MAXIMUM
MECH	MECHANICAL
MFR	MANUFACTURER
MH	MANHOLE
MIN	MINIMUM
MISC	MISCELLANEOUS
MJ	MECHANICAL JOINT
MPH	MILES PER HOUR
N	NORTH
NCDENR	NORTH CAROLINA DEPARTMENT OF ENVIRONMENT AND NATURAL RESOURCES
NCDDOT	NORTH CAROLINA DEPARTMENT OF TRANSPORTATION
NIC	NOT IN CONTRACT
NO	NO
ND	NUMBER
NOM	NOMINAL
NTS	NOT TO SCALE
OC	ON CENTER
OCB	OFFSET CATCH BASIN
OCS	OUTLET CONTROL STRUCTURE
OD	OUTSIDE DIAMETER
OEG	ORSBORN ENGINEERING GROUP
OVHD	OVERHEAD
PC	POINT OF CURVATURE
PCD	POINT OF COMPOUND CURVATURE
PED	PEDESTAL
PI	POINT OF INTERSECTION
P/L	PROPERTY LINE
PCB	POINT OF BEGINNING
PP	POWER POLE
PROJ	PROJECT
PROP	PROPOSED
PT	POINT OF TANGENCY
PVC	POLYVINYL CHLORIDE
PVMT	PAVEMENT
R	RADIUS
RCP	REINFORCED CONCRETE PIPE
RD	ROAD
REQD	REQUIRED
REV	REVISION
RR	RAILROAD
RT	RIGHT
R/W	RIGHT-OF-WAY
S	SOUTH
SAN	SANITARY SEWER
SCDDOT	SOUTH CAROLINA DEPARTMENT OF TRANSPORTATION
SCH	SCHEDULE
SECT	SECTION
SPEC	SPECIFICATION
STD	STANDARD
STS	STORM SEWER
T	TANGENT
TC	TIME OF CONCENTRATION
TE	TEMPORARY CONSTRUCTION EASEMENT
TDH	TOTAL DYNAMIC HEAD
TEMP	TEMPORARY
TOB	TOP OF BANK
TOC	TOP OF CURB
TOP	TYPICAL
UG	UNDERGROUND
UG	UNDERDRAIN
VC	VERTICAL CURVE
VCP	VERTICAL POINT OF CURVE
VERT	VERTICAL
VPC	VERTICAL POINT OF CURVE
VPI	VERTICAL POINT OF INTERSECTION
VPT	VERTICAL POINT OF TANGENCY
YR	YEAR
& AND @ AT Δ DELTA	
DATE	
JOB #	15029
DATE	04/29/16
COVER C0.0	

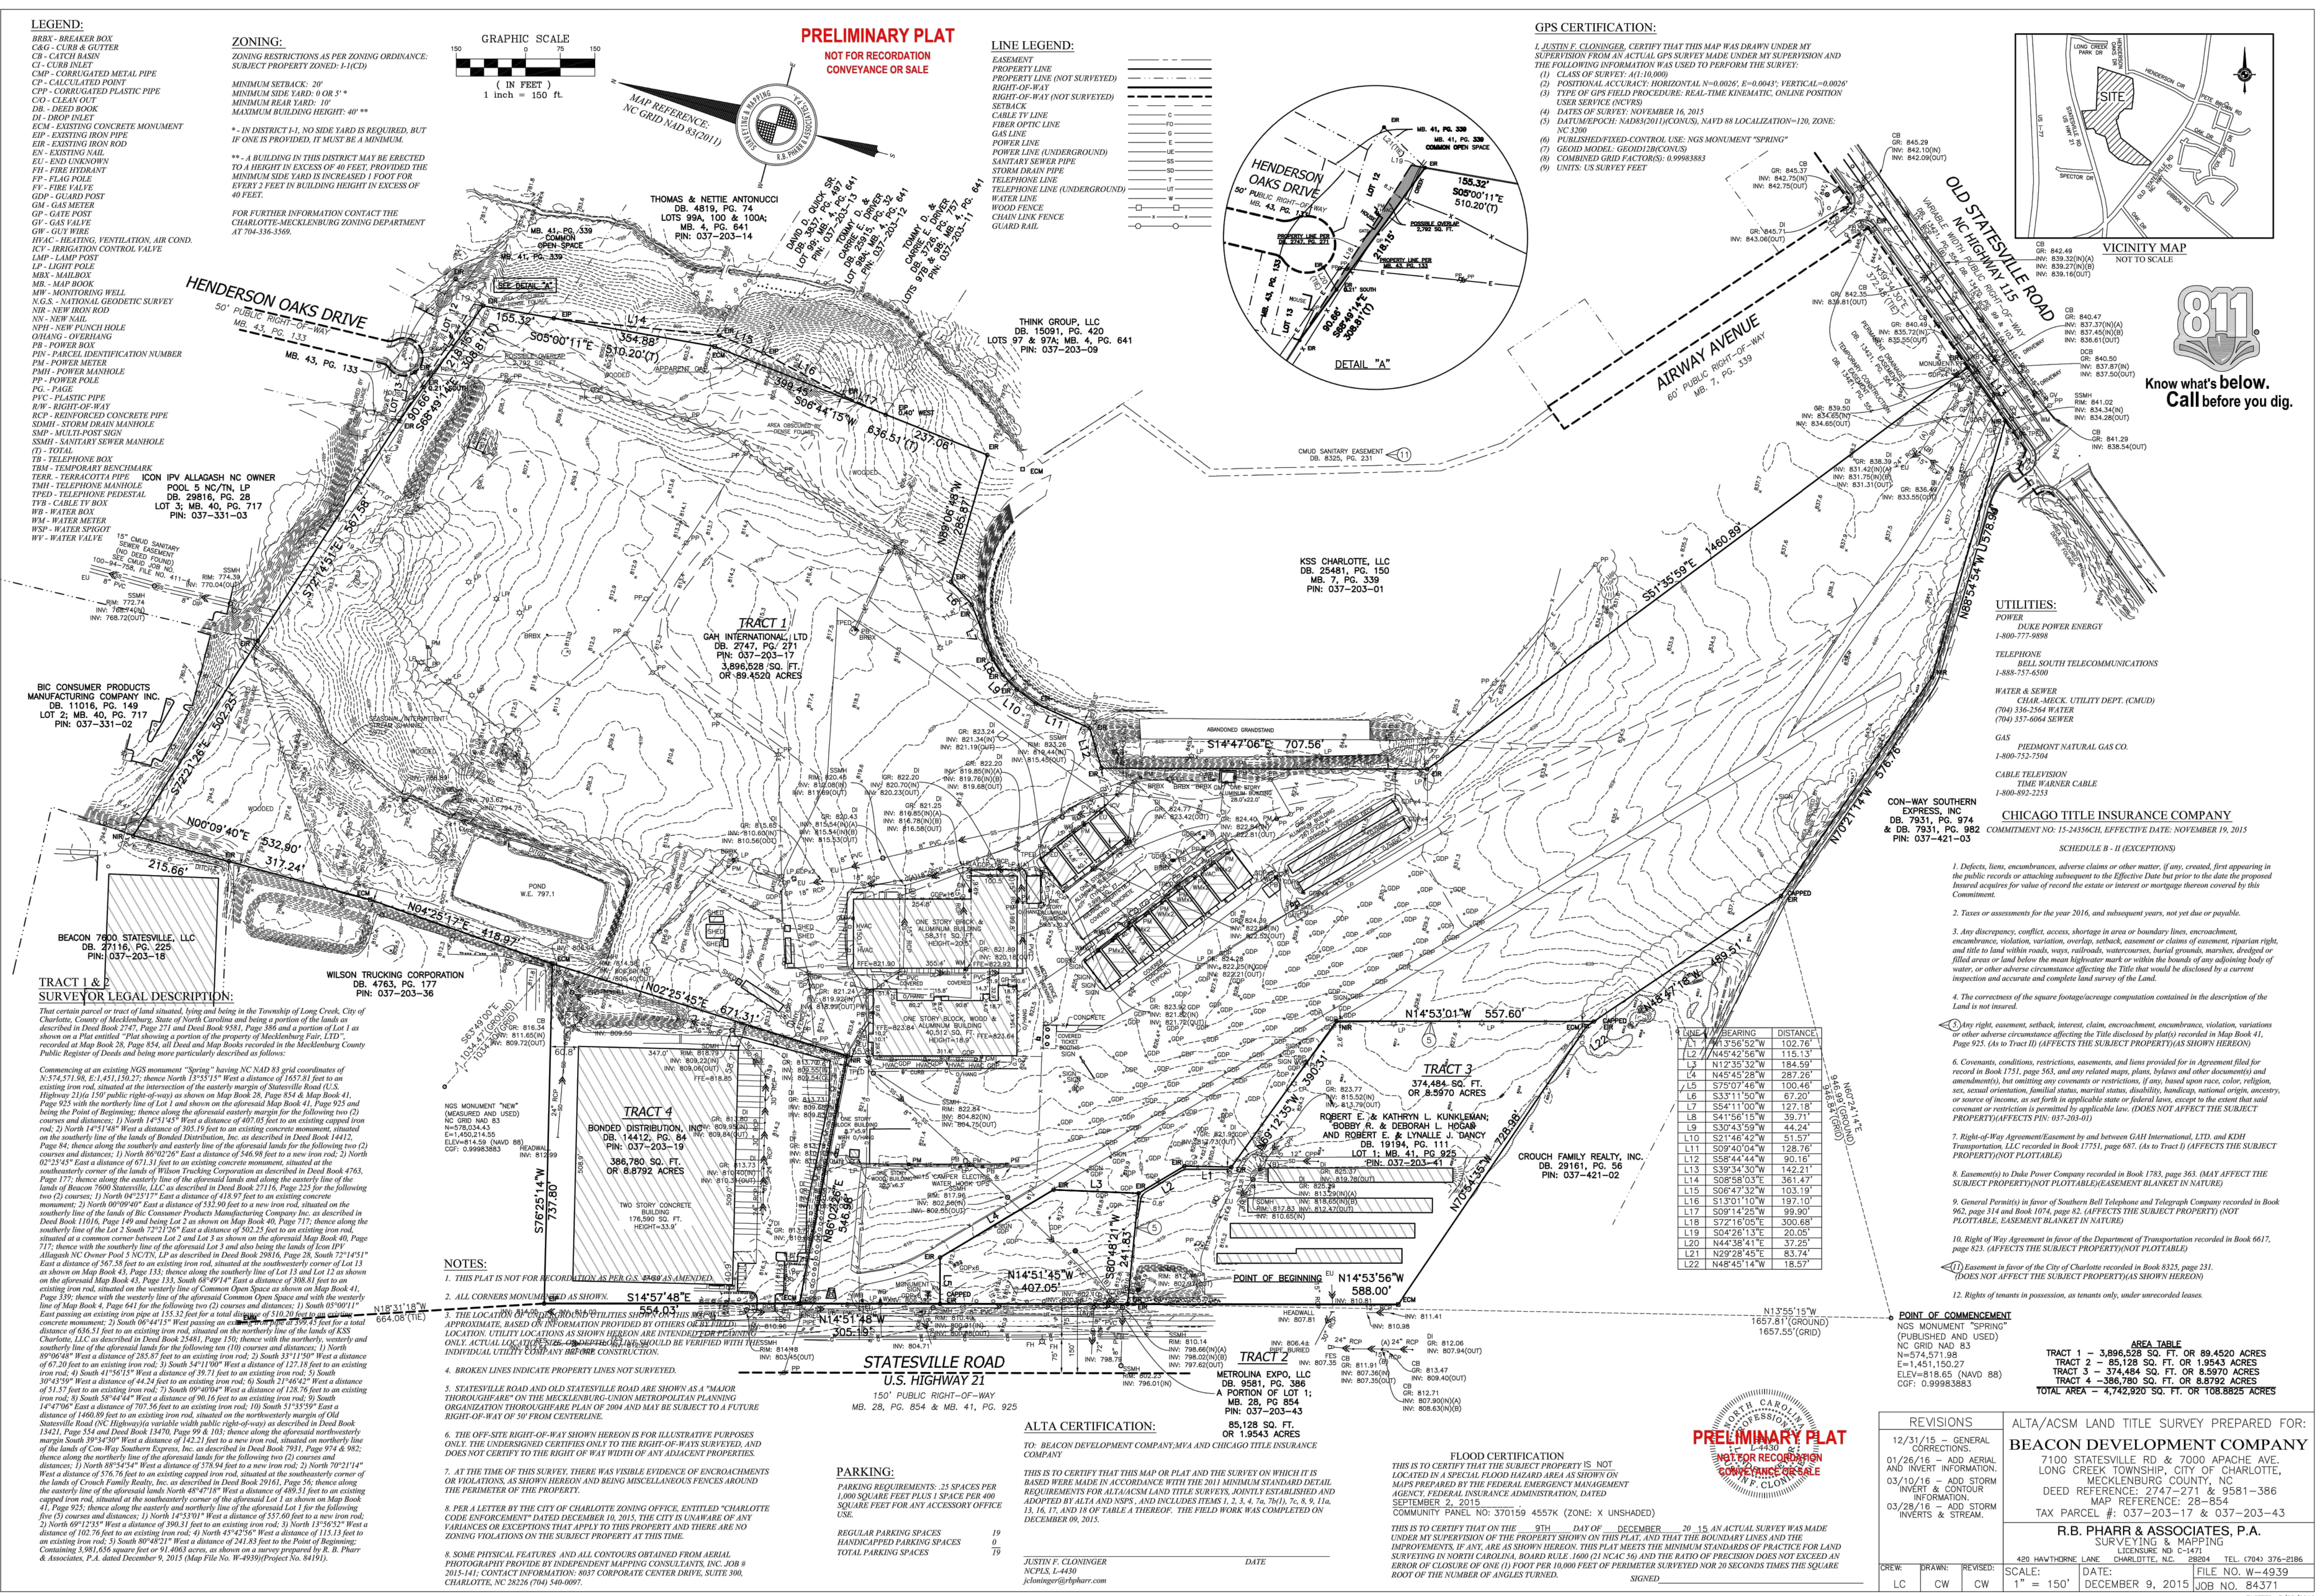

July 19, 2016 - 11:34am B:\JWisker
P:\15029 Project\Bentley\Drawings\15029 C1.2.DWG.dwg


THIS DOCUMENT, TOGETHER WITH THE CONCEPTS AND DESIGNS PRESENTED HEREIN, AS AN INSTRUMENT OF SERVICE, IS INTENDED ONLY FOR THE SPECIFIC PURPOSE AND CLIENT FOR WHICH IT WAS PREPARED. REUSE OF AND IMPROPER RELIANCE ON THIS DOCUMENT WITHOUT WRITTEN AUTHORIZATION AND ADAPTATION BY ORSBORN ENGINEERING GROUP, PA SHALL BE WITHOUT LIABILITY TO ORSBORN ENGINEERING GROUP, PA.

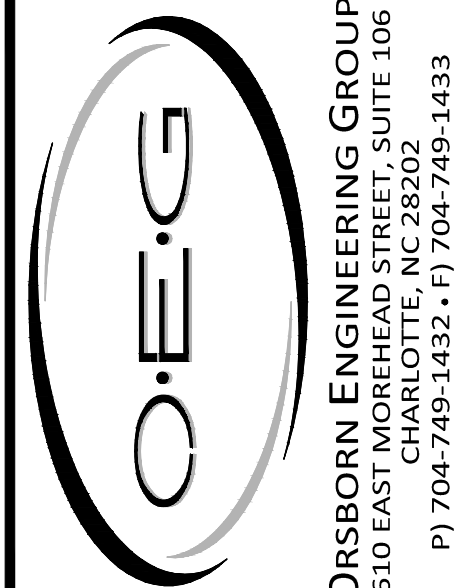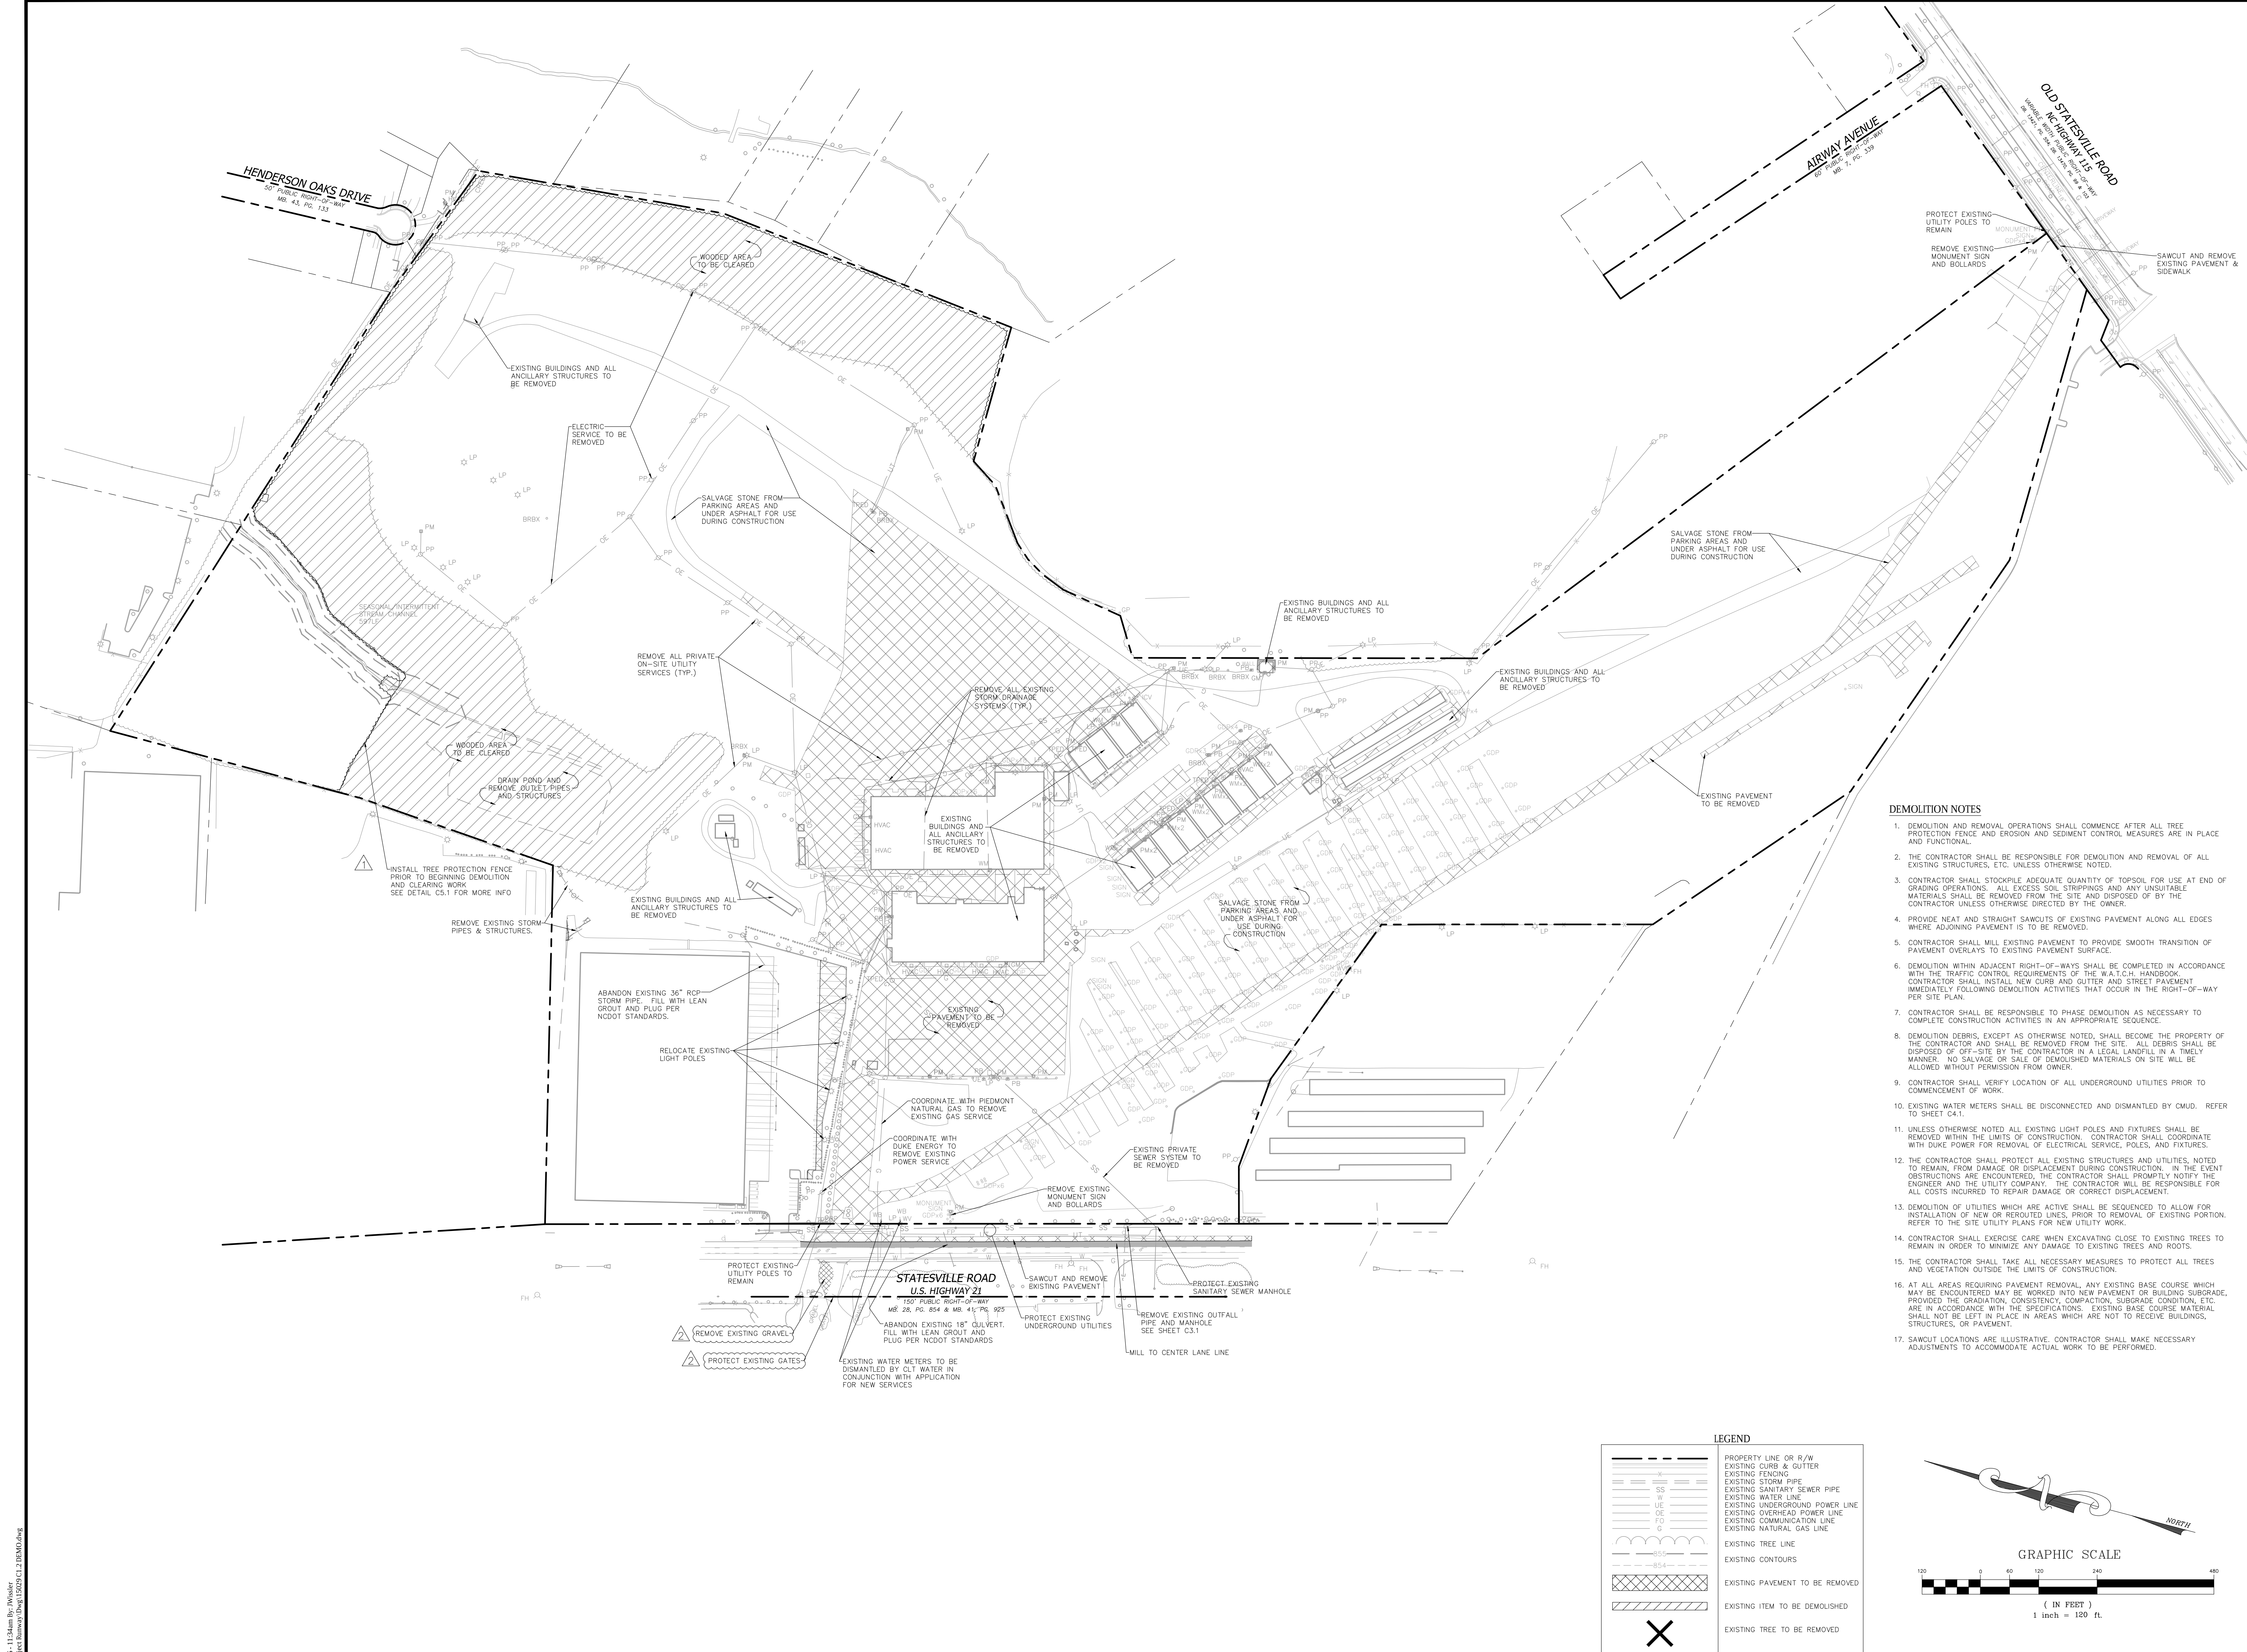

ORSBORN ENGINEERING GROUP, INC.
610 EAST MOREHEAD STREET, SUITE 106
CHARLOTTE, NC 28202
P: 704-749-1432 • F: 704-749-1433

DEMOLITION PLAN
FOR
METROLINA PARK
CHARLOTTE, NORTH CAROLINA

BEACON PARTNERS
610 E. MOREHEAD ST.
CHARLOTTE, NC 28202

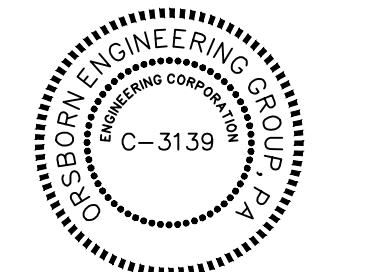

REVISIONS	DATE	REVISIONS
07/19/16	04/29/16	REVISED PER NCDOT COMMENTS
06/22/16		REVISED PER COMMENTS

JOB #	15029
DATE	04/29/16
SCALE	1" = 120'
DRAWN BY	JAW
APPROVED BY	JCO

C1.2

SITE NOTES

1. PLANIMETRIC AND TOPOGRAPHIC INFORMATION SHOWN ARE BASED ON A SURVEY PREPARED BY R.B. PHARR & ASSOCIATES, DATED DECEMBER 9, 2015
2. ALL ROAD IMPROVEMENTS AT STATESVILLE ROAD & OLD STATESVILLE ROAD ARE TO BE COORDINATED WITH THE CITY OF CHARLOTTE ENGINEERING DEPARTMENT PRIOR TO CONSTRUCTION.
3. DEVELOPER WILL PROVIDE STREET SIGNS PER CDDM# 50.05 (9" SIGNS ONLY)
4. SIGHT TRIANGLES SHOWN ARE THE MINIMUM REQUIRED.
5. IN ROLLING AND HILLY TERRAINS, SWEEPING OF THE STONE BASE AND/OR APPLICATION OF A TACK COAT MAY BE REQUIRED NEAR INTERSECTIONS. THESE REQUIREMENTS WILL BE ESTABLISHED BY THE INSPECTOR AND BASED ON FIELD CONDITIONS.
6. THE PURPOSE OF THE STORM DRAINAGE EASEMENT (SDE) IS TO PROVIDE STORM WATER CONVEYANCE. BUILDINGS ARE NOT PERMITTED IN THE EASEMENT AREA. ANY OTHER OBJECTS WHICH IMPEDE STORM WATER FLOW OR SYSTEM MAINTENANCE ARE ALSO PROHIBITED.
7. THE DEVELOPER SHALL MAINTAIN EACH STREAM, CREEK, OR BACKWASH CHANNEL IN AN UNOBTURSCURED STATE AND SHALL REMOVE FROM THE CHANNEL AND BANKS OF THE STREAM ALL DEBRIS, LOGS, TIMBER, JUNK AND OTHER ACCUMULATIONS.
8. NON-STANDARD ITEMS (E. PAVES, IRRIGATION SYSTEMS, ETC.) IN THE RIGHT-OF-WAY REQUIRE A RIGHT-OF-WAY ENCROACHMENT AGREEMENT WITH THE CHARLOTTE DEPARTMENT OF TRANSPORTATION/NORTH CAROLINA DEPARTMENT OF TRANSPORTATION BEFORE INSTALLATION. FOR CITY OF CHARLOTTE MAINTAINED STREETS, CONTACT CDDT AT (704) 336-3888.
9. PRIOR TO PLAT RECORDATION, OFFSITE R/W AND/OR CONSTRUCTION EASEMENTS ARE REQUIRED TO BE OBTAINED ACCORDING TO THE GUIDELINES OF THE "OFFSITE R/W ACQUISITION PROCESS". THESE NEEDED R/W AND CONSTRUCTION LIMITS ARE CLEARLY SHOWN ON THE ROADWAY IMPROVEMENT PLAN.
10. CERTIFICATION AND STREET CUT PERMITS ARE REQUIRED FOR UTILITY CUTS ON CITY STREETS. ALLOW 7 DAYS PROCESSING FOR PERMIT. FOR INFORMATION CONTACT CHARLOTTE DEPARTMENT OF TRANSPORTATION (704-336-4225) OR VISIT <http://www.charmeck.org/Departments/Transportation/Street+Maintenance/home.htm>
11. SIDEWALK WITHIN THE CITY'S R/W THAT REQUIRES REPLACEMENT AS PART OF THE DEVELOPMENT AND/OR STREET IMPROVEMENTS SHOULD BE PHASED IN SUCH A WAY AS TO MINIMIZE THE DURATION OF THE SIDEWALK CLOSURE TO THE EXTENT FEASIBLE. THE DEVELOPER SHOULD MAKE EVERY ATTEMPT TO HAVE SIDEWALK REPAIRED AND REOPENED FOR PUBLIC USE WITHIN 30 DAYS OF REMOVAL.
12. ANY WORK WITHIN THE CITY'S R/W THAT REQUIRES CLOSURE OF THE SIDEWALK OR TRAVEL LANE FOR LESS THAN 30 DAYS REQUIRES A R/W USE PERMIT. TRAFFIC CONTROL PLANS FOR ANY SIDEWALK OR TRAVEL LANE CLOSURES MUST BE SUBMITTED AS PART OF THE R/W USE PERMIT REQUEST. TRAFFIC CONTROL PLANS MUST BE IN ACCORDANCE WITH CDDTS WORK AREA TRAFFIC CONTROL HANDBOOK (WATON) AND MUST BE REVIEWED AND APPROVED. CONTRACTOR SHALL CONTACT CDDT AT LEAST 5 BUSINESS DAYS IN ADVANCE OF BEGINNING OF WORK AT (704) 432-1562.
13. CONSTRUCTION STAGING WITHIN CITY R/W LASTING MORE THAN 30 DAYS REQUIRES A R/W LEASE AGREEMENT. CONTRACTOR SHALL CONTACT CDDT AT (704) 336-2562.
14. RIGHT-OF-WAY CLOSURES LONGER THAN 30 DAYS REQUIRE A R/W LEASE AGREEMENT WHICH WILL INCLUDE THE SUBMITTAL OF A TRAFFIC CONTROL PLAN. TRAFFIC CONTROL PLANS REQUIRED THROUGH A LEASE AGREEMENT MAY BE DIFFERENT FROM THE ONE REQUIRED DURING THE LAND DEVELOPMENT PLAN REVIEW AND ARE SUBJECT TO REVISIONS. THE REVISED TRAFFIC CONTROL PLANS MUST BE SUBMITTED AS PART OF THE LEASE AGREEMENT PROCESS FOR APPROVAL PRIOR TO START OF R/W CLOSURES. CONTRACTOR SHALL CONTACT CDDT AT (704) 336-2562.
15. PER SECTION 18-175(C) OF CITY CODE AND SECTION 10.0 OF THE CITY'S POST CONSTRUCTION CONTROLS EASEMENT (PCEC) MUST BE RECORDED PRIOR TO THE ISSUANCE OF THE CERTIFICATE OF OCCUPANCY.
16. CONTRACTOR IS RESPONSIBLE FOR MAINTAINING BENCHMARKS AND OTHER REFERENCE POINTS THROUGHOUT THE CONSTRUCTION PERIOD.
17. THE CONTRACTOR SHALL BE RESPONSIBLE FOR LAYOUT OF ALL CONSTRUCTION ELEMENTS. ALL DISCREPANCIES IN DIMENSIONING SHALL BE REPORTED TO THE ENGINEER AND OWNER IMMEDIATELY.
18. DIMENSIONS ARE TO FACE OF CURB AND FACE OF BUILDING UNLESS OTHERWISE SHOWN. REFER TO ARCHITECTURAL PLANS FOR BUILDING DIMENSIONS.
19. WHEN DETAILS ARE PROVIDED, CONTRACTOR SHALL CONSTRUCT JOB PER SPECIFIC DETAILS, AND NOT BY SCALING FROM THESE PLANS.
20. ALL IMPROVEMENTS AND WORK SHALL BE IN ACCORDANCE WITH THESE PLANS AND SPECIFICATIONS AND ALL APPLICABLE STATE AND LOCAL STANDARDS. IN THE ABSENCE OF SPECIFIC PRODUCT SPECIFICATIONS OR CONSTRUCTION PROCEDURE, CONTRACTOR SHALL REFER TO THE 2012 NCDOT STANDARD SPECIFICATIONS FOR THE ENGINEER FOR APPROVAL.
21. IF A CONFLICT EXISTS BETWEEN SPECIFICATIONS ON THESE PLANS AND SPECIFICATIONS REFERENCED ON THESE PLANS, CONTRACTOR WILL BE HELD TO THE STRICTER SPECIFICATION.
22. IF A CONFLICT EXISTS BETWEEN SPECIFICATIONS AND DETAILS ON THESE PLANS AND MANUFACTURERS RECOMMENDATIONS, THE CONTRACTOR WILL BE HELD TO THE STRICTER SPECIFICATION.
23. CONTRACTOR IS RESPONSIBLE FOR MAINTAINING THE SITE IN A MANNER SUCH THAT WORKERS, OWNER REPRESENTATIVES, AND THE GENERAL PUBLIC IS PROTECTED FROM HARM. CONTRACTOR MAY INSTALL TEMPORARY PERMITTER FENCING AS APPROVED BY OWNER. CONTRACTOR IS RESPONSIBLE FOR ENSURING ALL NECESSARY PERMITS ARE OBTAINED PRIOR TO INSTALLATION OF FENCING.
24. ROADWAY MARKING, STRIPING, SIGNS AND OTHER TRAFFIC CONTROL DEVICES SHALL BE IN ACCORDANCE WITH "MANUAL ON UNIFORM TRAFFIC CONTROL DEVICES FOR STREETS AND HIGHWAYS" (MUTCD) AND SUBSEQUENT REVISIONS AND ADDENDUMS, AS PUBLISHED BY NCDOT AND CDDT.
25. UNLESS OTHERWISE INDICATED, ALL PAVEMENT MARKINGS MUST BE PAINT INSTALLED PER NCDOT STD. SPEC. SECTION 1205.

26. UNLESS OTHERWISE INDICATED, PARKING STALLS SHALL BE 4" WHITE LINES.
27. CONTRACTOR SHALL VERIFY THAT ALL REQUIRED ENCROACHMENT PERMITS ARE IN PLACE BEFORE WORKING IN ANY EASEMENTS AND RIGHT-OF-WAYS. CONTRACTOR SHALL ADHERE TO ALL CONDITIONS AND PROVISIONS OF THE ENCROACHMENT DOCUMENTS. CONTRACTOR SHALL CONTACT BOB STALEY WITH CDDT AT 704-432-1562 PRIOR TO CONSTRUCTION TO OBTAIN THE NECESSARY PERMITS FOR ANY CONSTRUCTION ACTIVITIES WITHIN THE PUBLIC RIGHT OF WAY.
28. CONTRACTOR SHALL ADHERE TO ALL CONDITIONS AND PROVISIONS OF THE PROJECT PERMITS AND APPROVALS INCLUDING BUT NOT LIMITED TO DRIVEWAY PERMITS AND "APPROVED AS NOTED" COMMENTS. CONTRACTOR SHALL IMMEDIATELY REPORT ANY DISCREPANCIES BETWEEN CONDITIONS/PROVISIONS AND CONSTRUCTION DOCUMENTS TO ENGINEER AND OWNER.
29. THE CONTRACTOR SHALL RESTORE OFF-SITE CONSTRUCTION AREAS TO EQUAL OR BETTER CONDITION THAN EXISTED PRIOR TO COMMENCEMENT OF CONSTRUCTION.
30. CONTACT THE UTILITY COMPANY TO RELOCATE ANY EXISTING UTILITY POLES. ALL EXISTING FACILITIES WHICH CONFLICT WITH THE IMPROVEMENTS UNDER THE SCOPE OF THIS PROJECT MUST BE RELOCATED AT THE EXPENSE OF THE APPLICANT.
31. ALL DEVELOPMENT CREATING A TOTAL OF 20,000 SQUARE FEET OF IMPERVIOUS AREA SINCE SEPTEMBER 1978 WILL REQUIRE STORM DRAINAGE DETENTION.
32. TREES WITHIN THE STREET RIGHT OF WAY ARE PROTECTED BY LAW. A PERMIT IS REQUIRED FROM THE CITY ARBORIST AT (704) 336-5753 PRIOR TO THE REMOVAL OF ANY RIGHT OF WAY TREES. ALL TREES OVER 8" IN DIAMETER AS MEASURED 4" ABOVE GROUND AND LOCATED WITHIN THE SETBACK ARE PROTECTED BY LAW. CONTACT LAND DEVELOPMENT AT (704) 336-6692 FOR REQUIRED PERMITS.
33. BEFORE YOU DIG STOP. CALL THE NC ONE-CALL CENTER AT 1-800-632-4949. ITS THE LAW.
34. CONTRACTOR SHALL INSTALL PVC SLEEVES UNDER PAVED AREAS FOR UTILITY AND IRRIGATION BEING INSTALLED AFTER PAVING OPERATIONS COMMENCE. COORDINATE WITH EACH UTILITY AND IRRIGATION INSTALLER FOR NUMBER OF SLEEVES, LOCATION, AND SIZE REQUIRED.
35. CONTRACTOR SHALL REVIEW COMPLETE SET OF PLANS FOR COORDINATION BETWEEN CIVIL, ARCHITECTURAL, LANDSCAPE, MEP, ETC. PRIOR TO CONSTRUCTION.
36. ALL WALKS AND OTHER PAVED AREAS SHALL COMPLY WITH ADA CODE FOR LONGITUDINAL SLOPE AND CROSS SLOPE. WALK SLOPES SHALL NOT EXCEED 5% AND SHALL NOT EXCEED 2% CROSS SLOPE UNLESS OTHERWISE NOTED.

TREE SAVE AREA REQUIREMENTS:

15% OF SITE PRESERVED OR REPLANTED FOR TREE SAVE

101.36 ACRES x 15% = 15.20 ACRES REQUIRED (PARCEL 5 NOT INCLUDED)

PROVIDED: 15.49 ACRES IN 5 AREAS INCLUDES 4.15 ACRES PRESERVED

11.34 ACRES REPLANTED @ 36 TREES/AC = 408 TREES PROVIDED

ZONING CODE SUMMARY

PROJECT NAME: METROLINA PARK
TAX PARCEL: 03720317, 03720319, 03720343, 03720341
OWNER: BEACON PARTNERS
PHONE #: --
OWNER ADDRESS: 610 EAST MOREHEAD ST., CHARLOTTE, NC 28202
PLANS PREPARED BY: ORSBORN ENGINEERING GROUP
PHONE #: (704) 749-1432
ZONING: I-1
JURISDICTION: CHARLOTTE
PROPOSED USE: INDUSTRIAL
AVERAGE BUILDING HEIGHT: <40 FEET
STORIES: 1
BUILDING COVERAGE: 1,563,205 SQ. FT.
GROSS FLOOR AREA: 1,563,205 SQ. FT.
OVERALL LOT SIZE: 95.67 SQ. FT./ACRES
NUMBER OF BUILDINGS: 1 EXISTING 5 PROPOSED RATIO: 0.38:1
NUMBER OF LOTS: 7

YARD REQUIREMENTS:
SETBACK (FRONT): 20 FT.
SETBACK (SIDE): 10 FT.
SIDE YARD: 5 FT.
REAR YARD: 10 FT.

REQUIRED BUFFERS:
FRONT: NO / YES ____ FT.
REAR: NO / YES 100 FT.
SIDE (L): NO / YES ____ FT.
SIDE (R): NO / YES ____ FT.

REQUIRED SCREENING:
REAR: NO / YES
REAR: NO / YES
SIDE (L): NO / YES
SIDE (R): NO / YES
PARKING ONLY: NO / YES

LANDSCAPING REQUIREMENTS:

	IMPERVIOUS COVERAGE	INTERIOR LANDSCAPING REQUIRED	INTERIOR LANDSCAPING PROVIDED
PARCEL 1:	200,594 SF	20,594 SF	129,684 SF
PARCEL 2:	929,247 SF	92,925 SF	846,461 SF
PARCEL 3:	485,041 SF	48,504 SF	189,586 SF
PARCEL 4:	604,663 SF	60,466 SF	184,460 SF
PARCEL 5:	268,822 SF	26,882 SF	74,914 SF
PARCEL 6:	0 SF	0 SF	100,097 SF
PARCEL 7:	0 SF	0 SF	58,549 SF

PARKING DATA:


AUTOMOBILE:
REQUIRED: 1 SPACE/4000 SF OF WAREHOUSE USE + 1 SPACE/400 SF OF OFFICE USE

PARCEL 1:	PARCEL 4:	PARCEL 7:
REQUIRED: 44 SPACES PROVIDED: 123 SPACES	REQUIRED: 54 SPACES PROVIDED: 406 SPACES	REQUIRED: 0 SPACES
PARCEL 2:	PARCEL 5:	PARCEL 6:
REQUIRED: 142 SPACES PROVIDED: 165 SPACES	REQUIRED: 53 SPACES PROVIDED: 53 SPACES	REQUIRED: 0 SPACES
PARCEL 3:	PARCEL 6:	
REQUIRED: 86 SPACES PROVIDED: 246 SPACES	REQUIRED: 0 SPACES	


BICYCLE:
REQUIRED (SHORT TERM) = 1% OF AUTO SPACES REQUIRED
REQUIRED (LONG TERM) = 1/40,000 SF

PARCEL 1:	PARCEL 5:
REQUIRED (SHORT TERM): 0 SPACES PROVIDED (SHORT TERM): 0 SPACES REQUIRED (LONG TERM): 3 SPACES PROVIDED (LONG TERM): 3 SPACES INSIDE BUILDING	EXISTING BUILDING
PARCEL 2:	PARCEL 6:
REQUIRED (SHORT TERM): 1 SPACES PROVIDED (SHORT TERM): 2 SPACES REQUIRED (LONG TERM): 12 SPACES PROVIDED (LONG TERM): 12 SPACES	REQUIRED (SHORT TERM): 0 SPACES REQUIRED (LONG TERM): 0 SPACES
PARCEL 3:	PARCEL 7:
REQUIRED (SHORT TERM): 1 SPACES PROVIDED (SHORT TERM): 2 SPACES REQUIRED (LONG TERM): 7 SPACES PROVIDED (LONG TERM): 7 SPACES INSIDE BUILDING	REQUIRED (SHORT TERM): 0 SPACES REQUIRED (LONG TERM): 0 SPACES
PARCEL 4:	
REQUIRED (SHORT TERM): 1 SPACES PROVIDED (SHORT TERM): 2 SPACES REQUIRED (LONG TERM): 7 SPACES PROVIDED (LONG TERM): 7 SPACES INSIDE BUILDINGS	

LOADING:
PARCEL 1: REQUIRED: 5 SPACES
PROVIDED: 26 SPACES
PARCEL 2: REQUIRED: 6 SPACES
PROVIDED: 91 SPACES
PARCEL 3: REQUIRED: 6 SPACES
PROVIDED: 34 SPACES
PARCEL 4: REQUIRED: 6 SPACES
PROVIDED: 44 SPACES
PARCEL 5: REQUIRED: 6 SPACES
PROVIDED: 18 SPACES
PARCEL 6: REQUIRED: 0 SPACES
PARCEL 7: REQUIRED: 0 SPACES

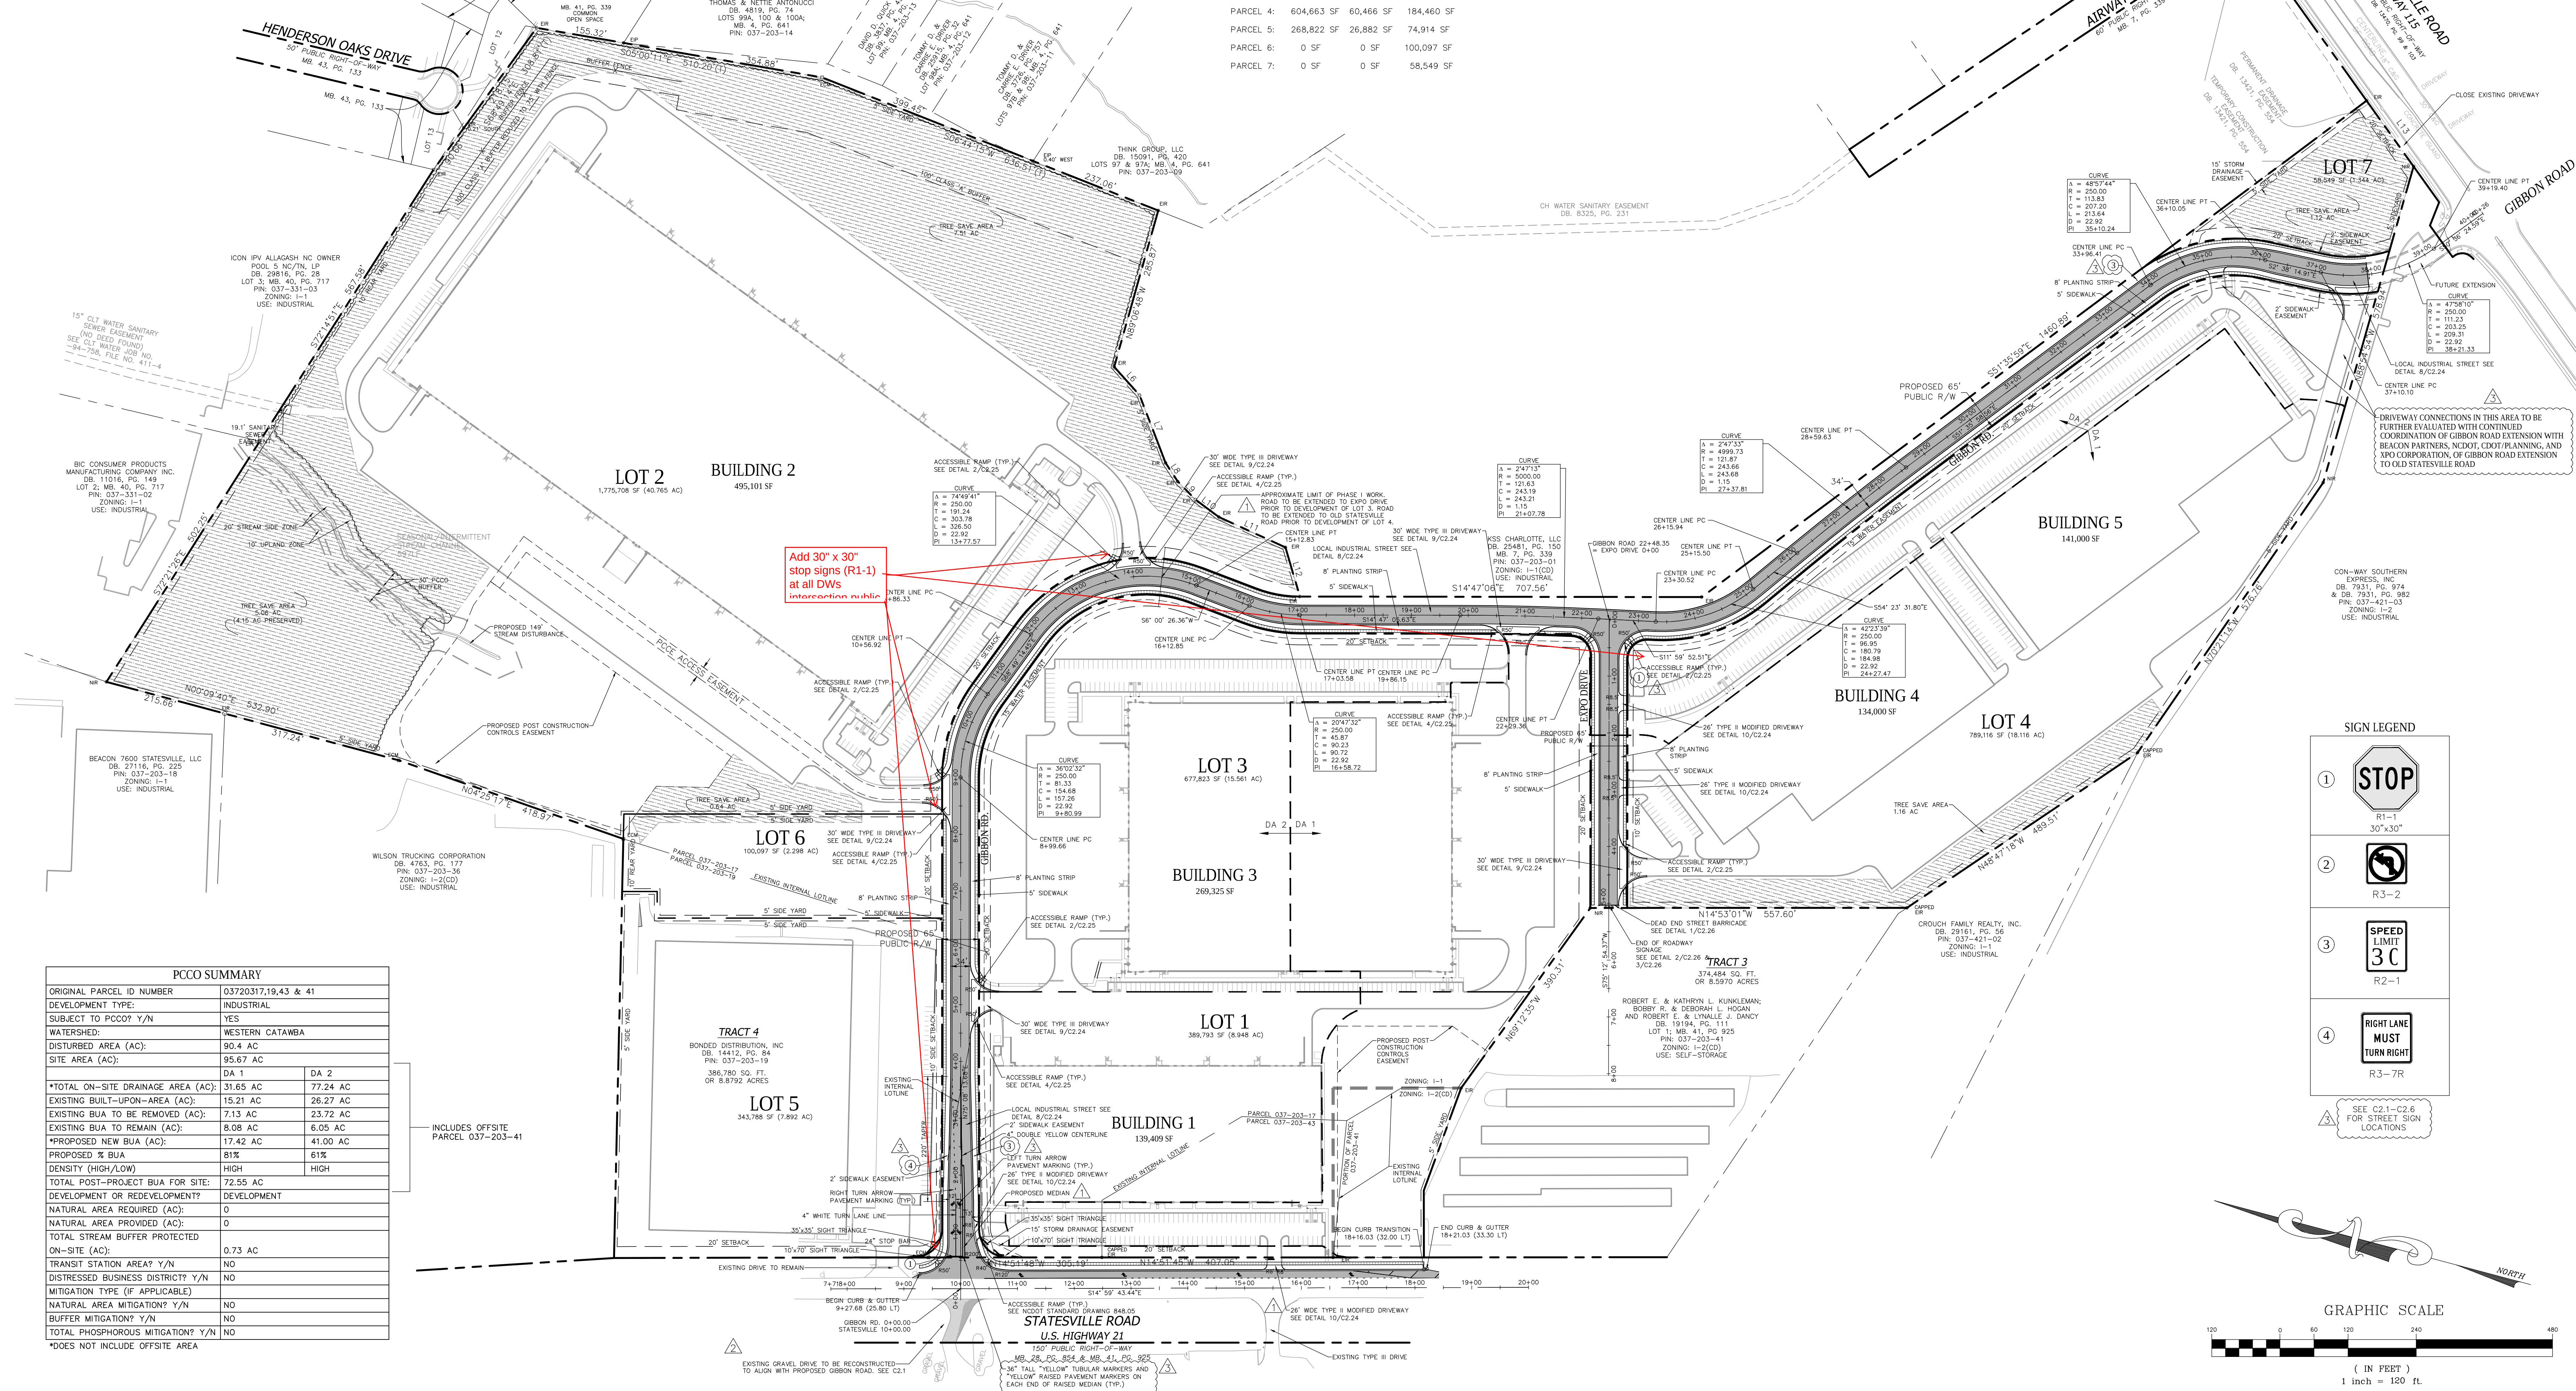

PCCO SUMMARY			
ORIGINAL PARCEL ID NUMBER	03720317, 19.43 & 41		
DEVELOPMENT TYPE:	INDUSTRIAL		
SUBJECT TO PCCOT Y/N	YES		
WATERSHED:	WESTERN CATAWBA		
DISTURBED AREA (AC):	90.4 AC		
SITE AREA (AC):	95.67 AC		
	DA 1	DA 2	
*TOTAL ON-SITE DRAINAGE AREA (AC):	31.65 AC	77.24 AC	
EXISTING BUILT-UPON AREA (AC):	15.21 AC	26.27 AC	
EXISTING BUA TO BE REMOVED (AC):	7.13 AC	23.72 AC	
EXISTING BUA TO REMAIN (AC):	8.08 AC	6.05 AC	
*PROPOSED NEW BUA (AC):	17.42 AC	41.00 AC	
PROPOSED % BUA:	81%	61%	
DENSITY (HIGH/LOW)	HIGH	HIGH	
TOTAL POST-PROJECT BUA FOR SITE:	72.55 AC		
DEVELOPMENT OR REDEVELOPMENT?	DEVELOPMENT		
NATURAL AREA REQUIRED (AC):	0		
NATURAL AREA PROVIDED (AC):	0		
TOTAL STREAM BUFFER PROTECTED ON-SITE (AC):	0.73 AC		
TRANSIT STATION AREA? Y/N	NO		
DISTRESSED BUSINESS DISTRICT? Y/N	NO		
MITIGATION TYPE (IF APPLICABLE)	NO		
NATURAL AREA MITIGATION? Y/N	NO		
BUFFER MITIGATION? Y/N	NO		
TOTAL PHOSPHOROUS MITIGATION? Y/N	NO		
*DOES NOT INCLUDE OFFSITE AREA			

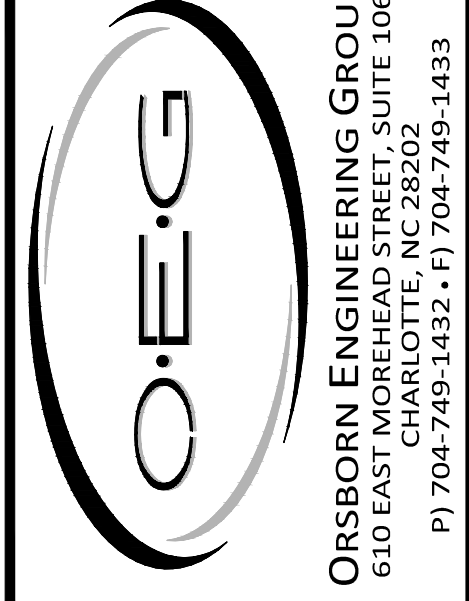


ORSBORN ENGINEERING GROUP
610 EAST MOREHEAD STREET, SUITE 106
CHARLOTTE, NC 28202
P: 704-749-1432 F: 704-749-1433


SUBDIVISION PLAN
FOR
METROLINA PARK
CHARLOTTE, NORTH CAROLINA

BEACON PARTNERS
610 E. MOREHEAD ST.
CHARLOTTE, NC 28202



REVISIONS		DATE
1	07/26/16	REVISED PER COMMENTS
2	07/19/16	REVISED PER NCDOT COMMENTS
3	06/22/16	REVISED PER COMMENTS
JOB #		15029
DATE:		04/29/16
SCALE:		1" = 120'
DRAWN BY:		JAW
APPROVED BY:		JCO
C2.0		

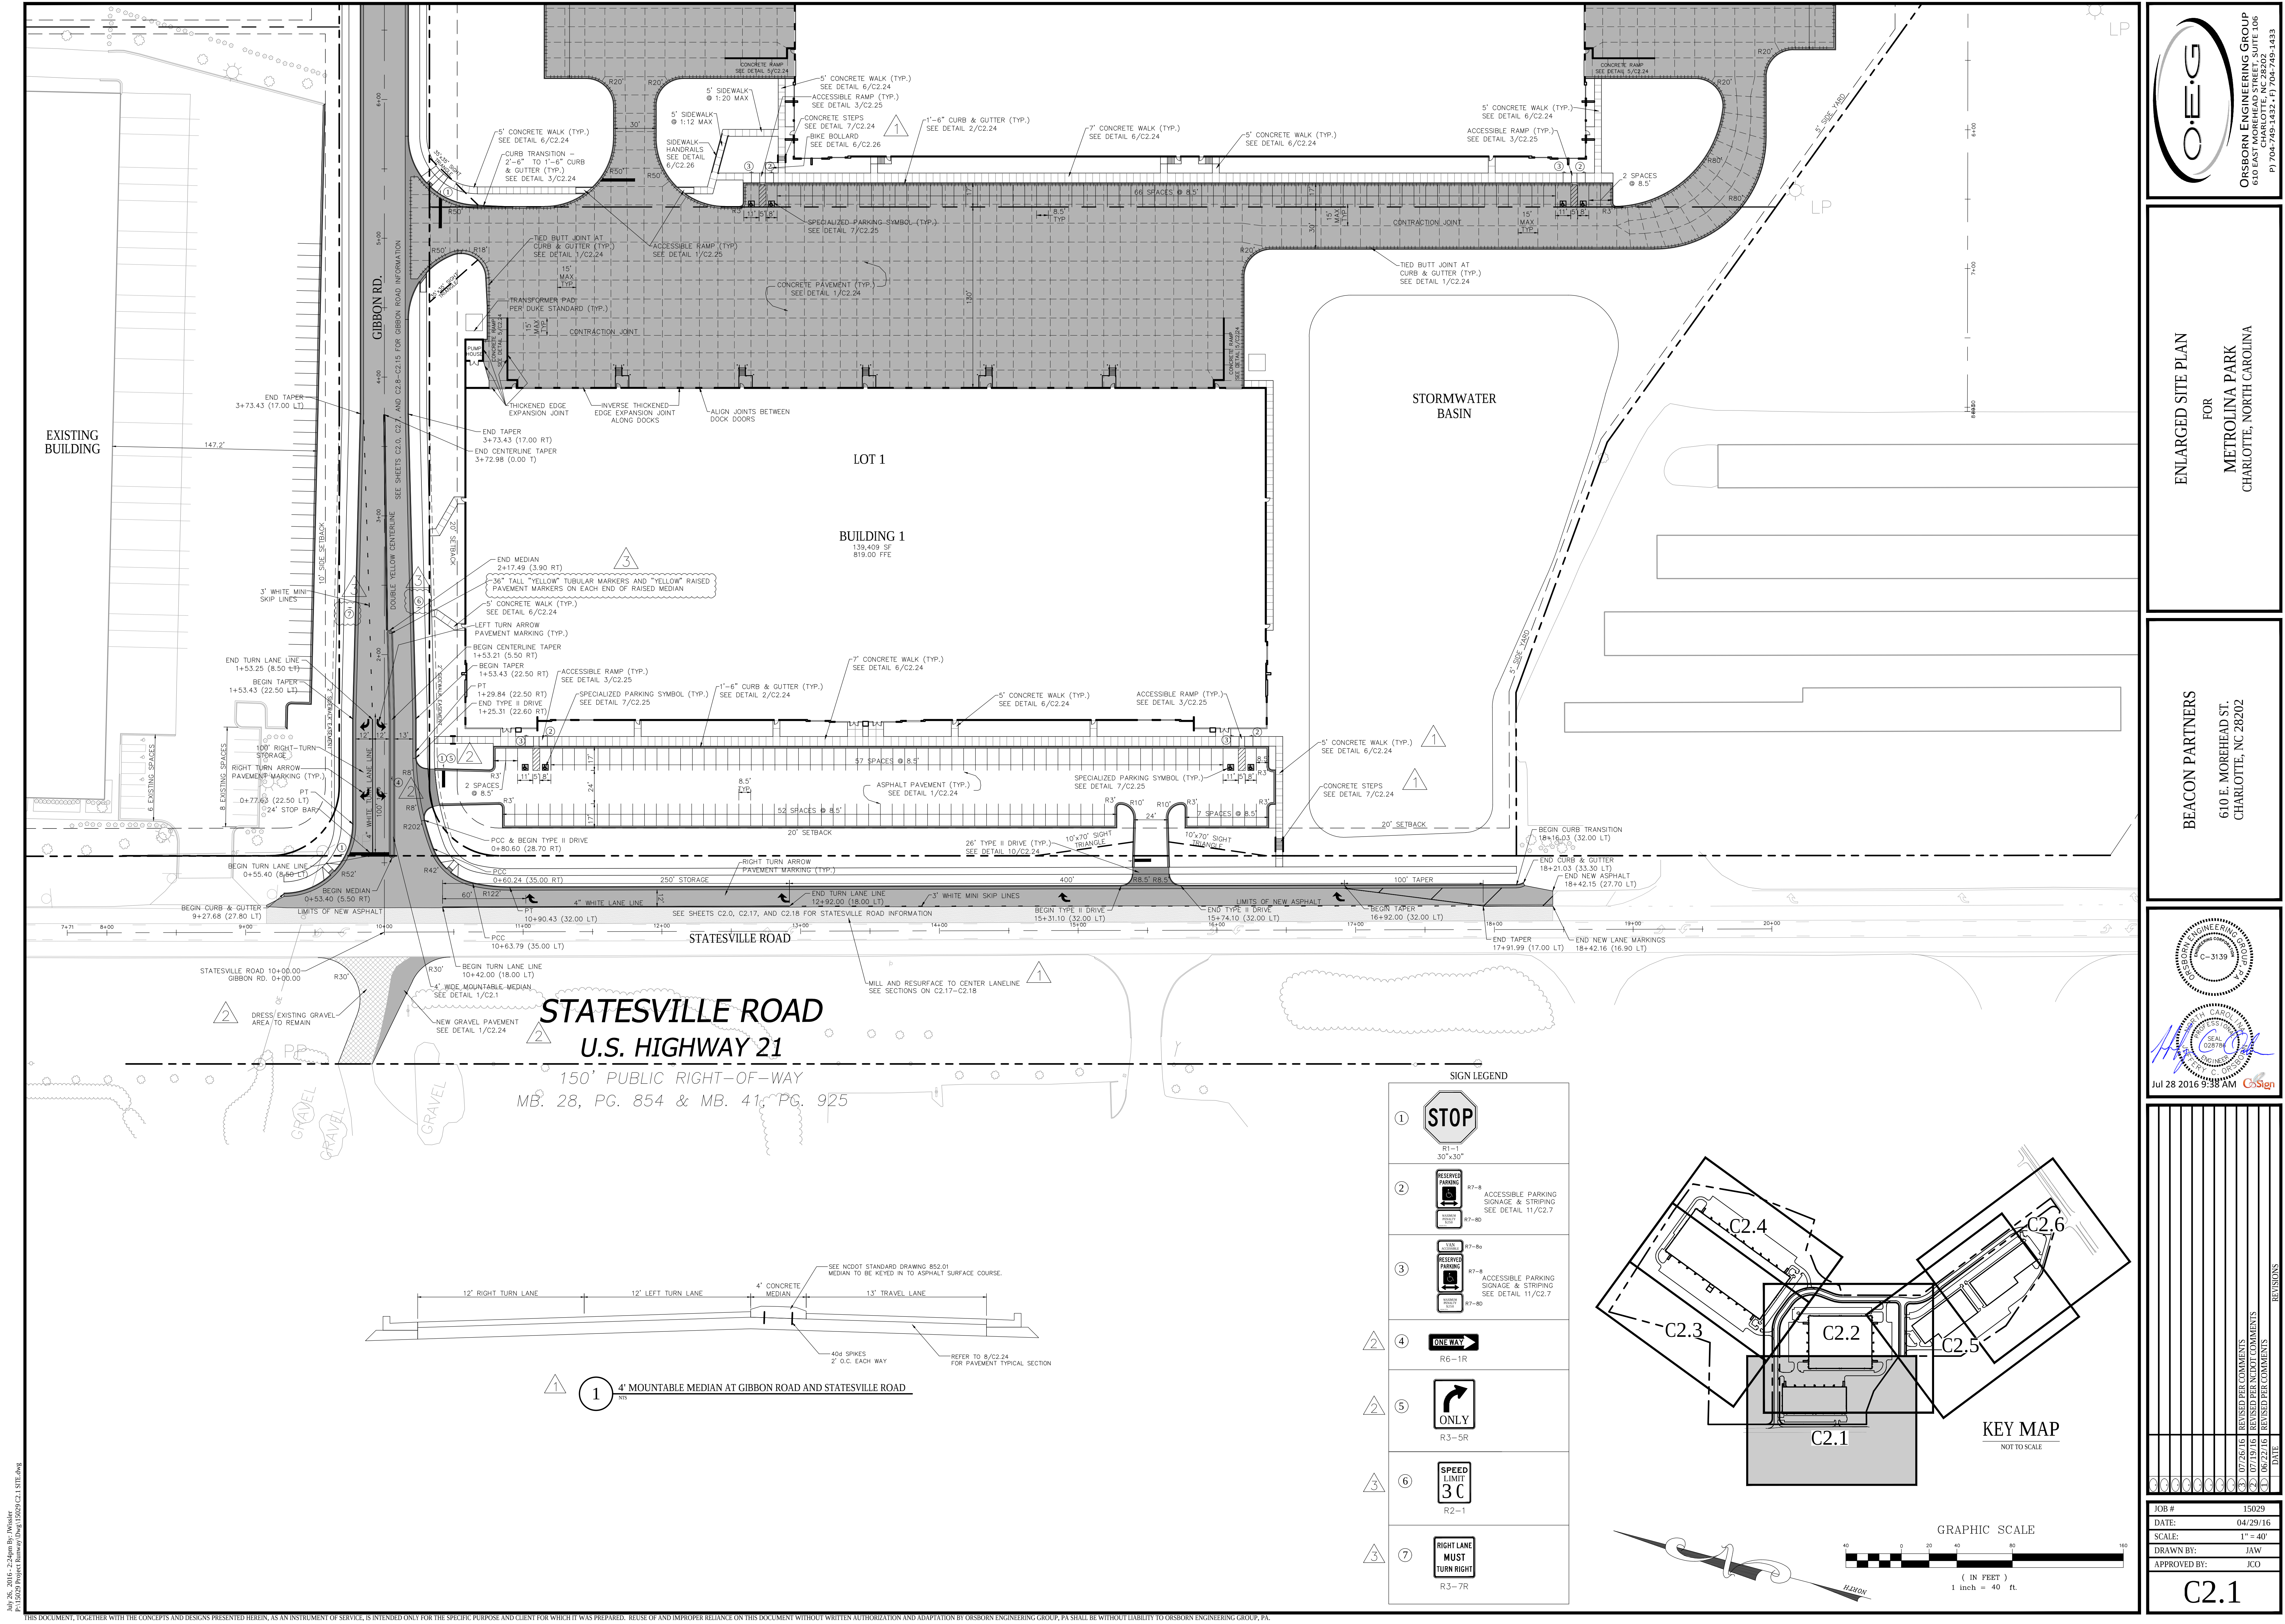

STATESVILLE ROAD
U.S. HIGHWAY 21
150' PUBLIC RIGHT-OF-WAY
MB. 28, PG. 854 & MB. 41, PG. 925

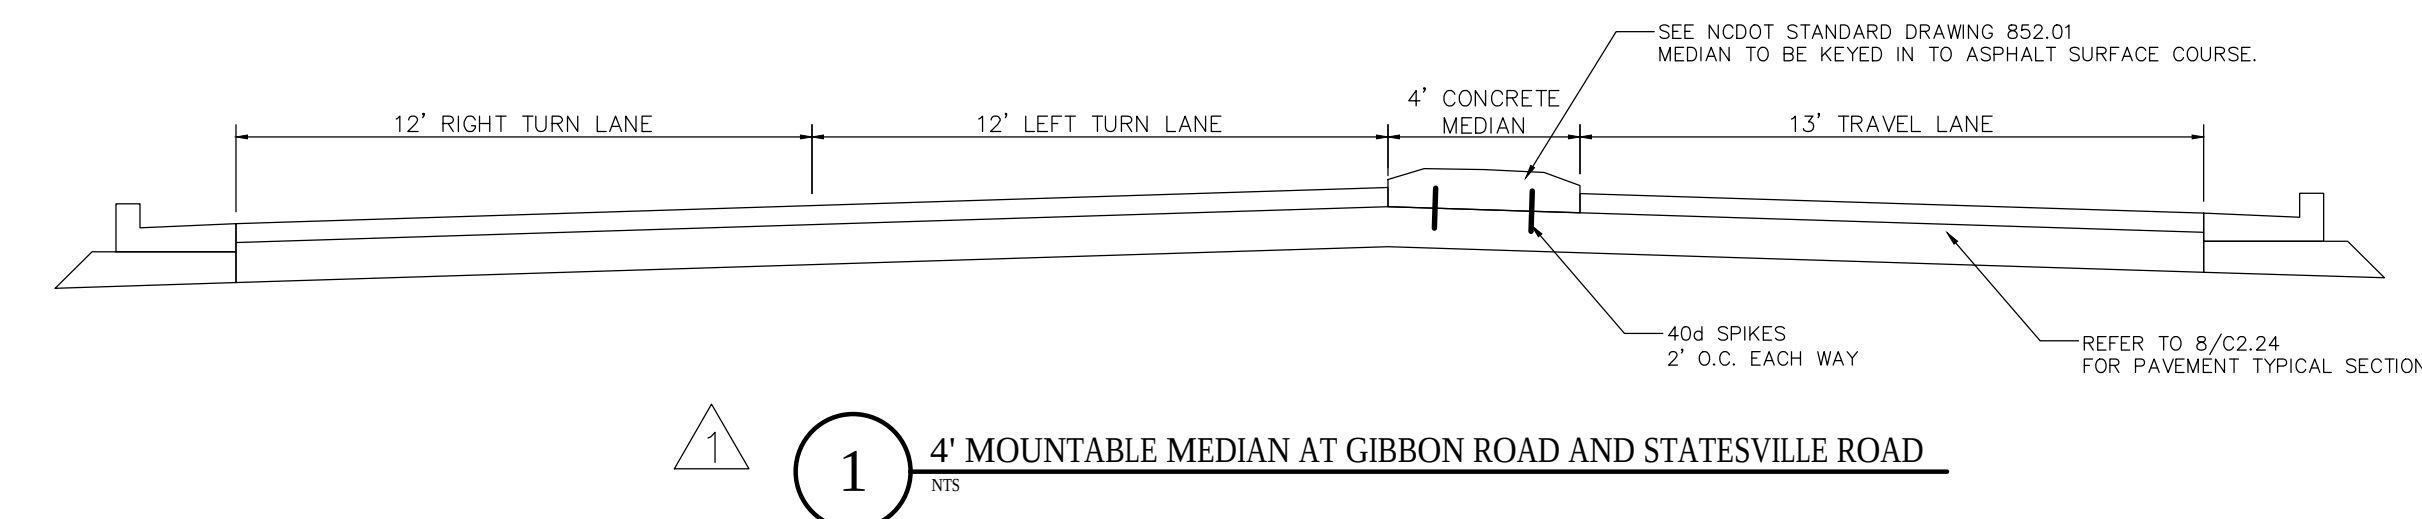

SIGN LEGEND	
①	R1-1 30"x30"
②	R7-8 ACCESSIBLE PARKING SIGNAGE & STRIPING SEE DETAIL 11/C2.7
③	R7-8 ACCESSIBLE PARKING SIGNAGE & STRIPING SEE DETAIL 11/C2.7
④	R6-1R
⑤	R3-5R
⑥	R2-1
⑦	R3-7R

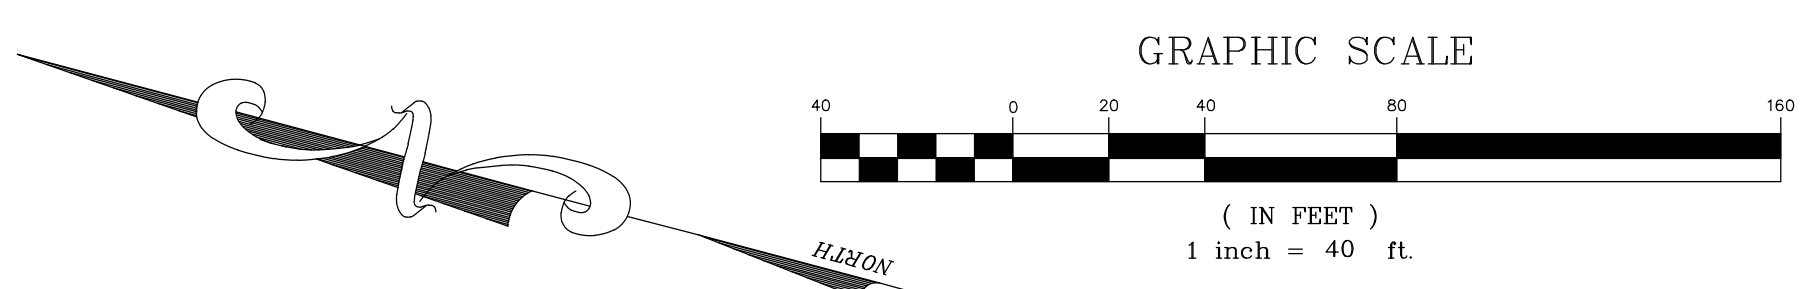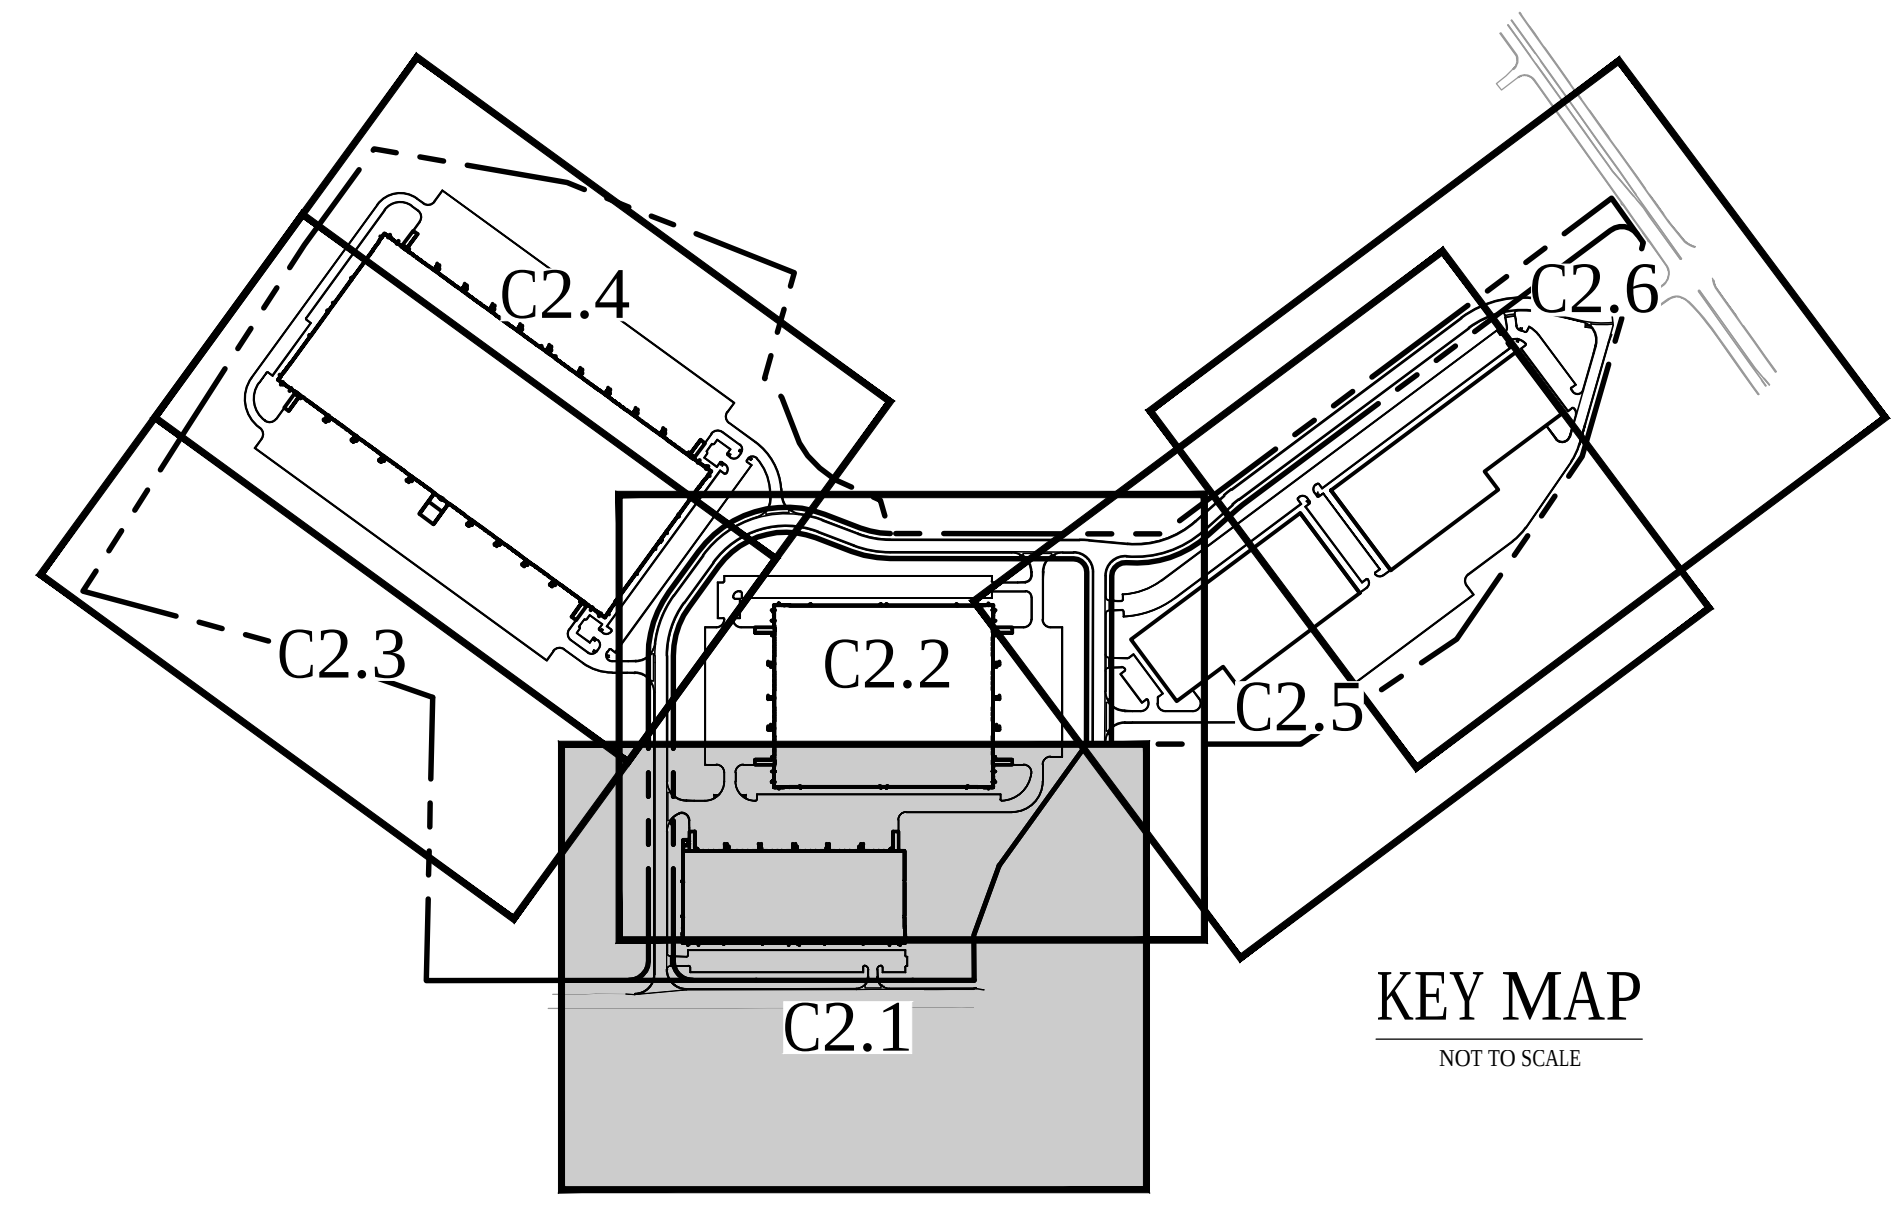

ORSBORN ENGINEERING GROUP
610 EAST MOREHEAD STREET, SUITE 106
CHARLOTTE, NC 28202
PH 704-749-4432 • FX 704-749-4433

ENLARGED SITE PLAN
FOR
METROLINA PARK
CHARLOTTE, NORTH CAROLINA


BEACON PARTNERS
610 E. MOREHEAD ST.
CHARLOTTE, NC 28202

NO.	DATE	REVISIONS
1	07/26/16	REVISED PER COMMENTS
2	07/19/16	REVISED PER NCDOT COMMENTS
3	06/22/16	REVISED PER COMMENTS


JOB # 15029
DATE: 04/29/16
SCALE: 1" = 40'
DRAWN BY: JAW
APPROVED BY: JCO

C2.1

THIS DOCUMENT, TOGETHER WITH THE CONCEPTS AND DESIGNS PRESENTED HEREIN, AS AN INSTRUMENT OF SERVICE, IS INTENDED ONLY FOR THE SPECIFIC PURPOSE AND CLIENT FOR WHICH IT WAS PREPARED. REUSE OF AND IMPROPER RELIANCE ON THIS DOCUMENT WITHOUT WRITTEN AUTHORIZATION AND ADAPTATION BY ORSBORN ENGINEERING GROUP, PA SHALL BE WITHOUT LIABILITY TO ORSBORN ENGINEERING GROUP, PA.

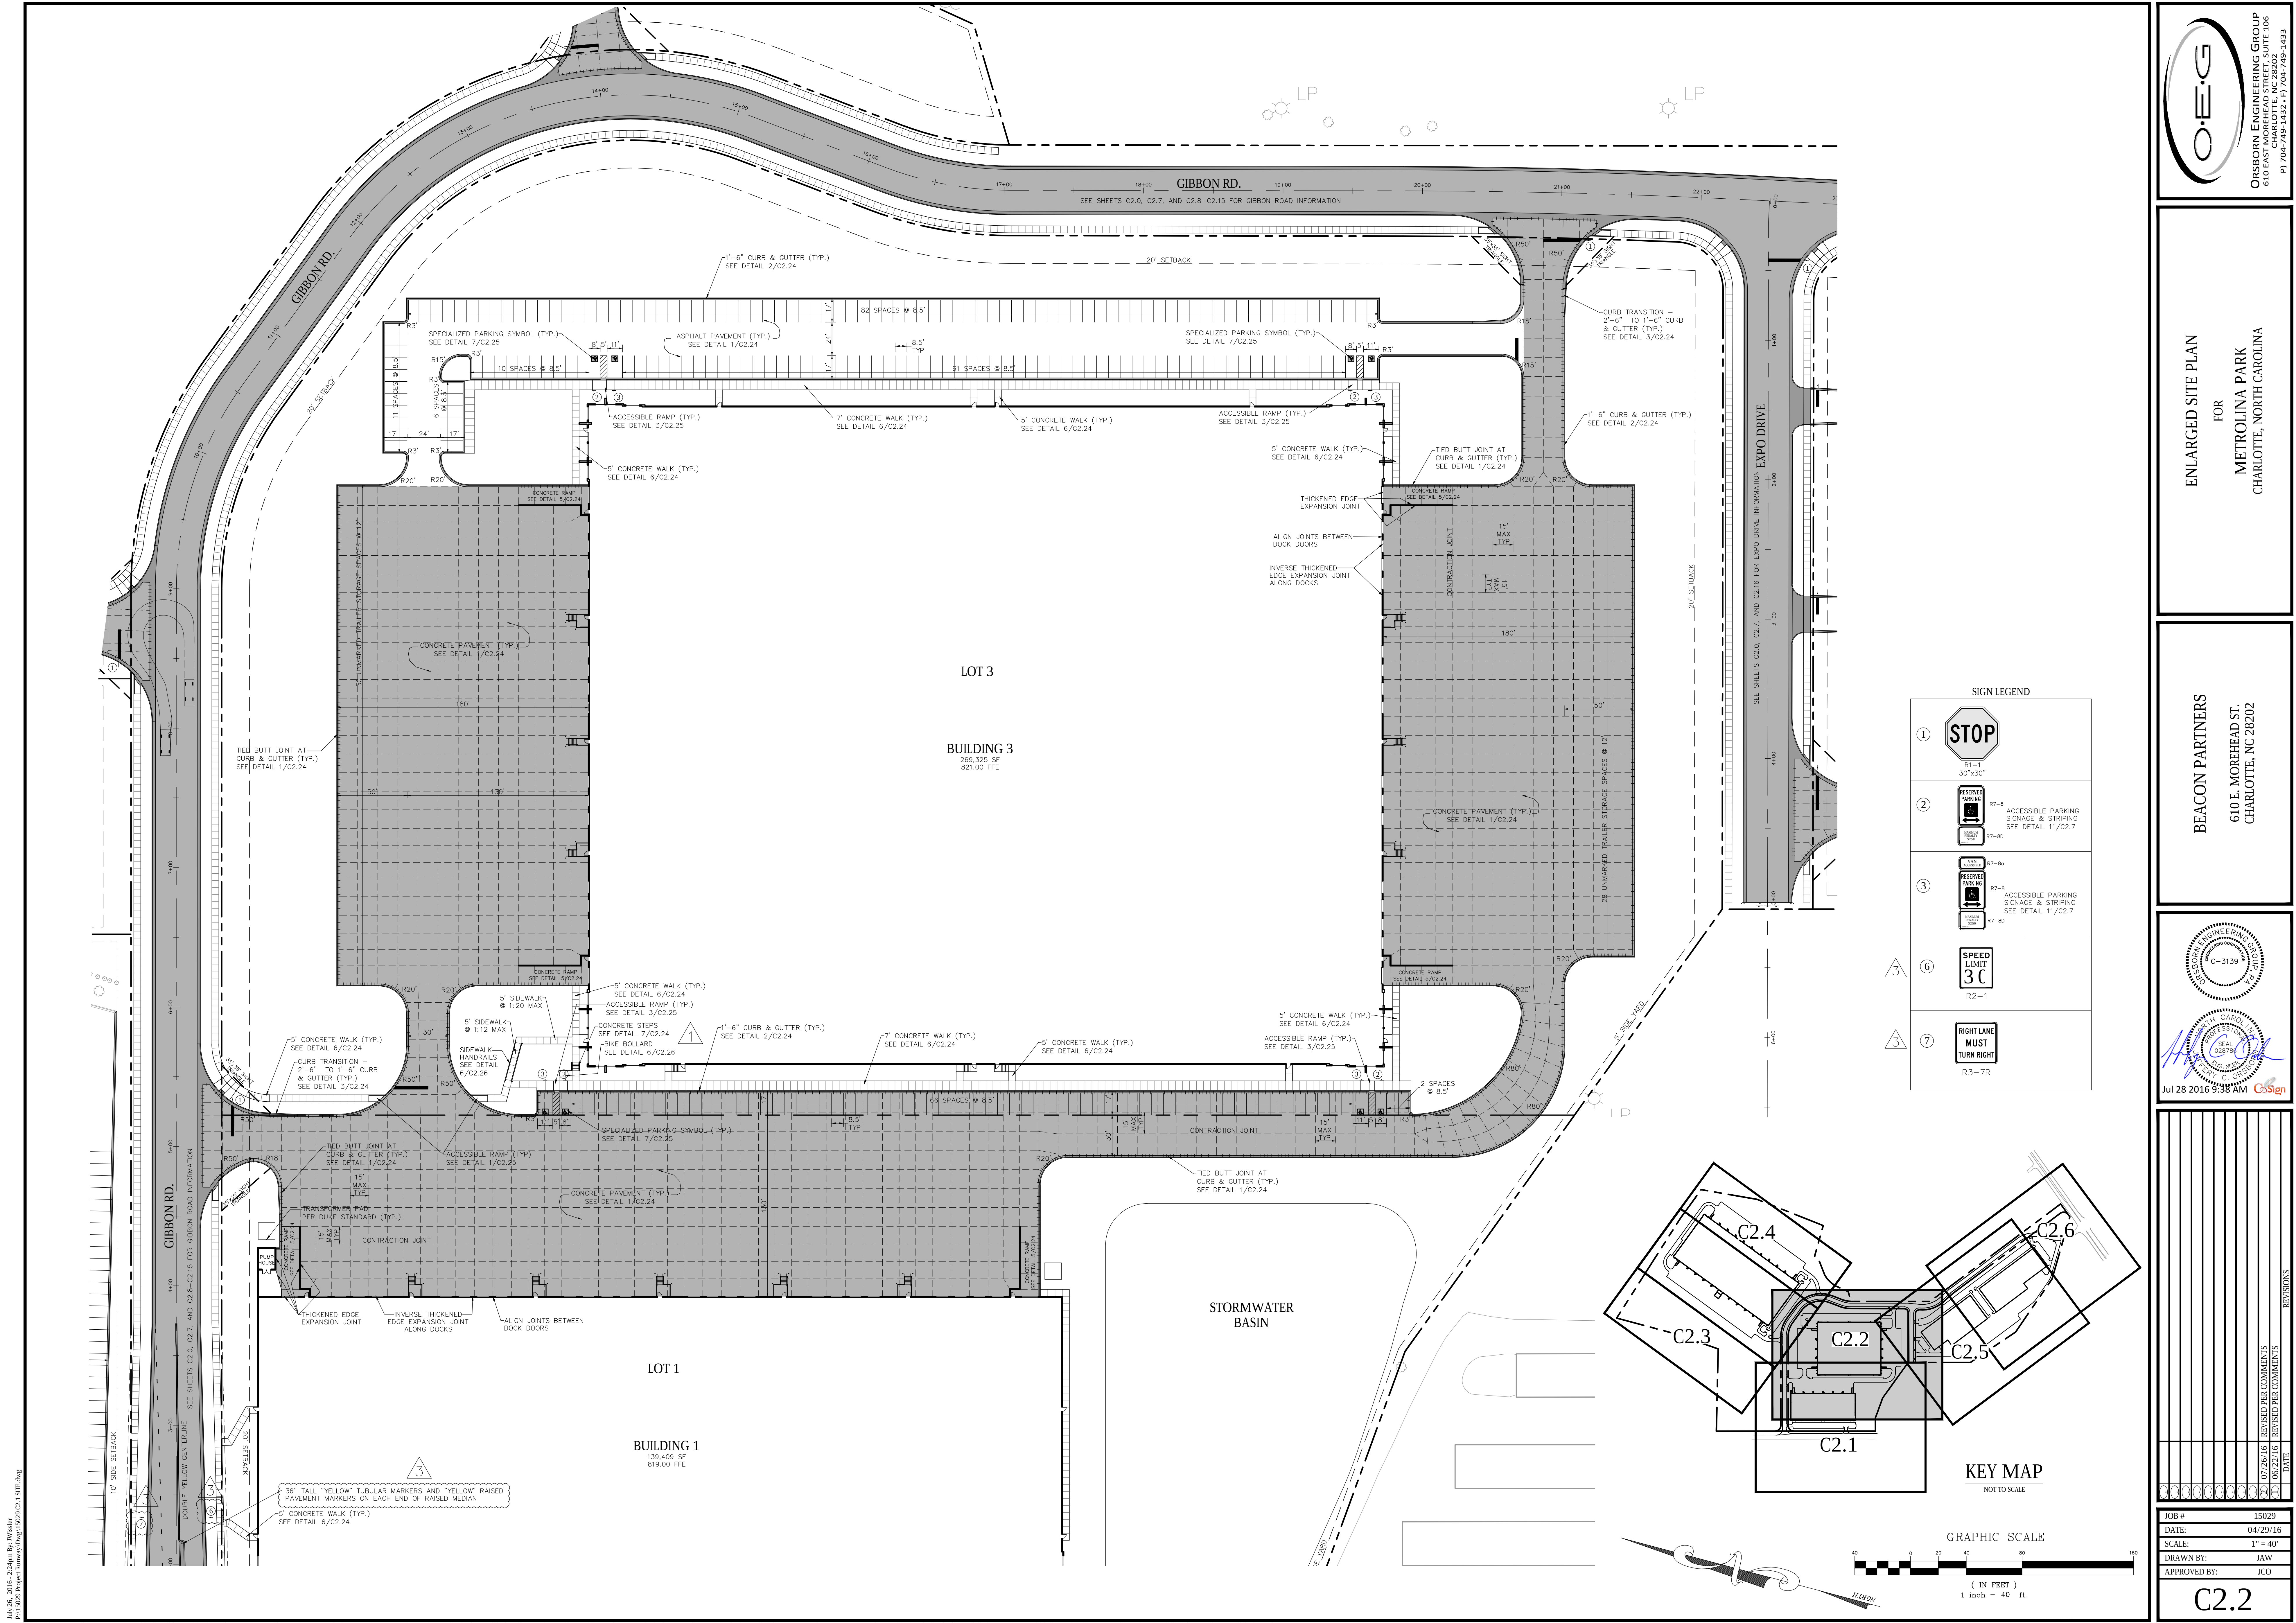

--	--	

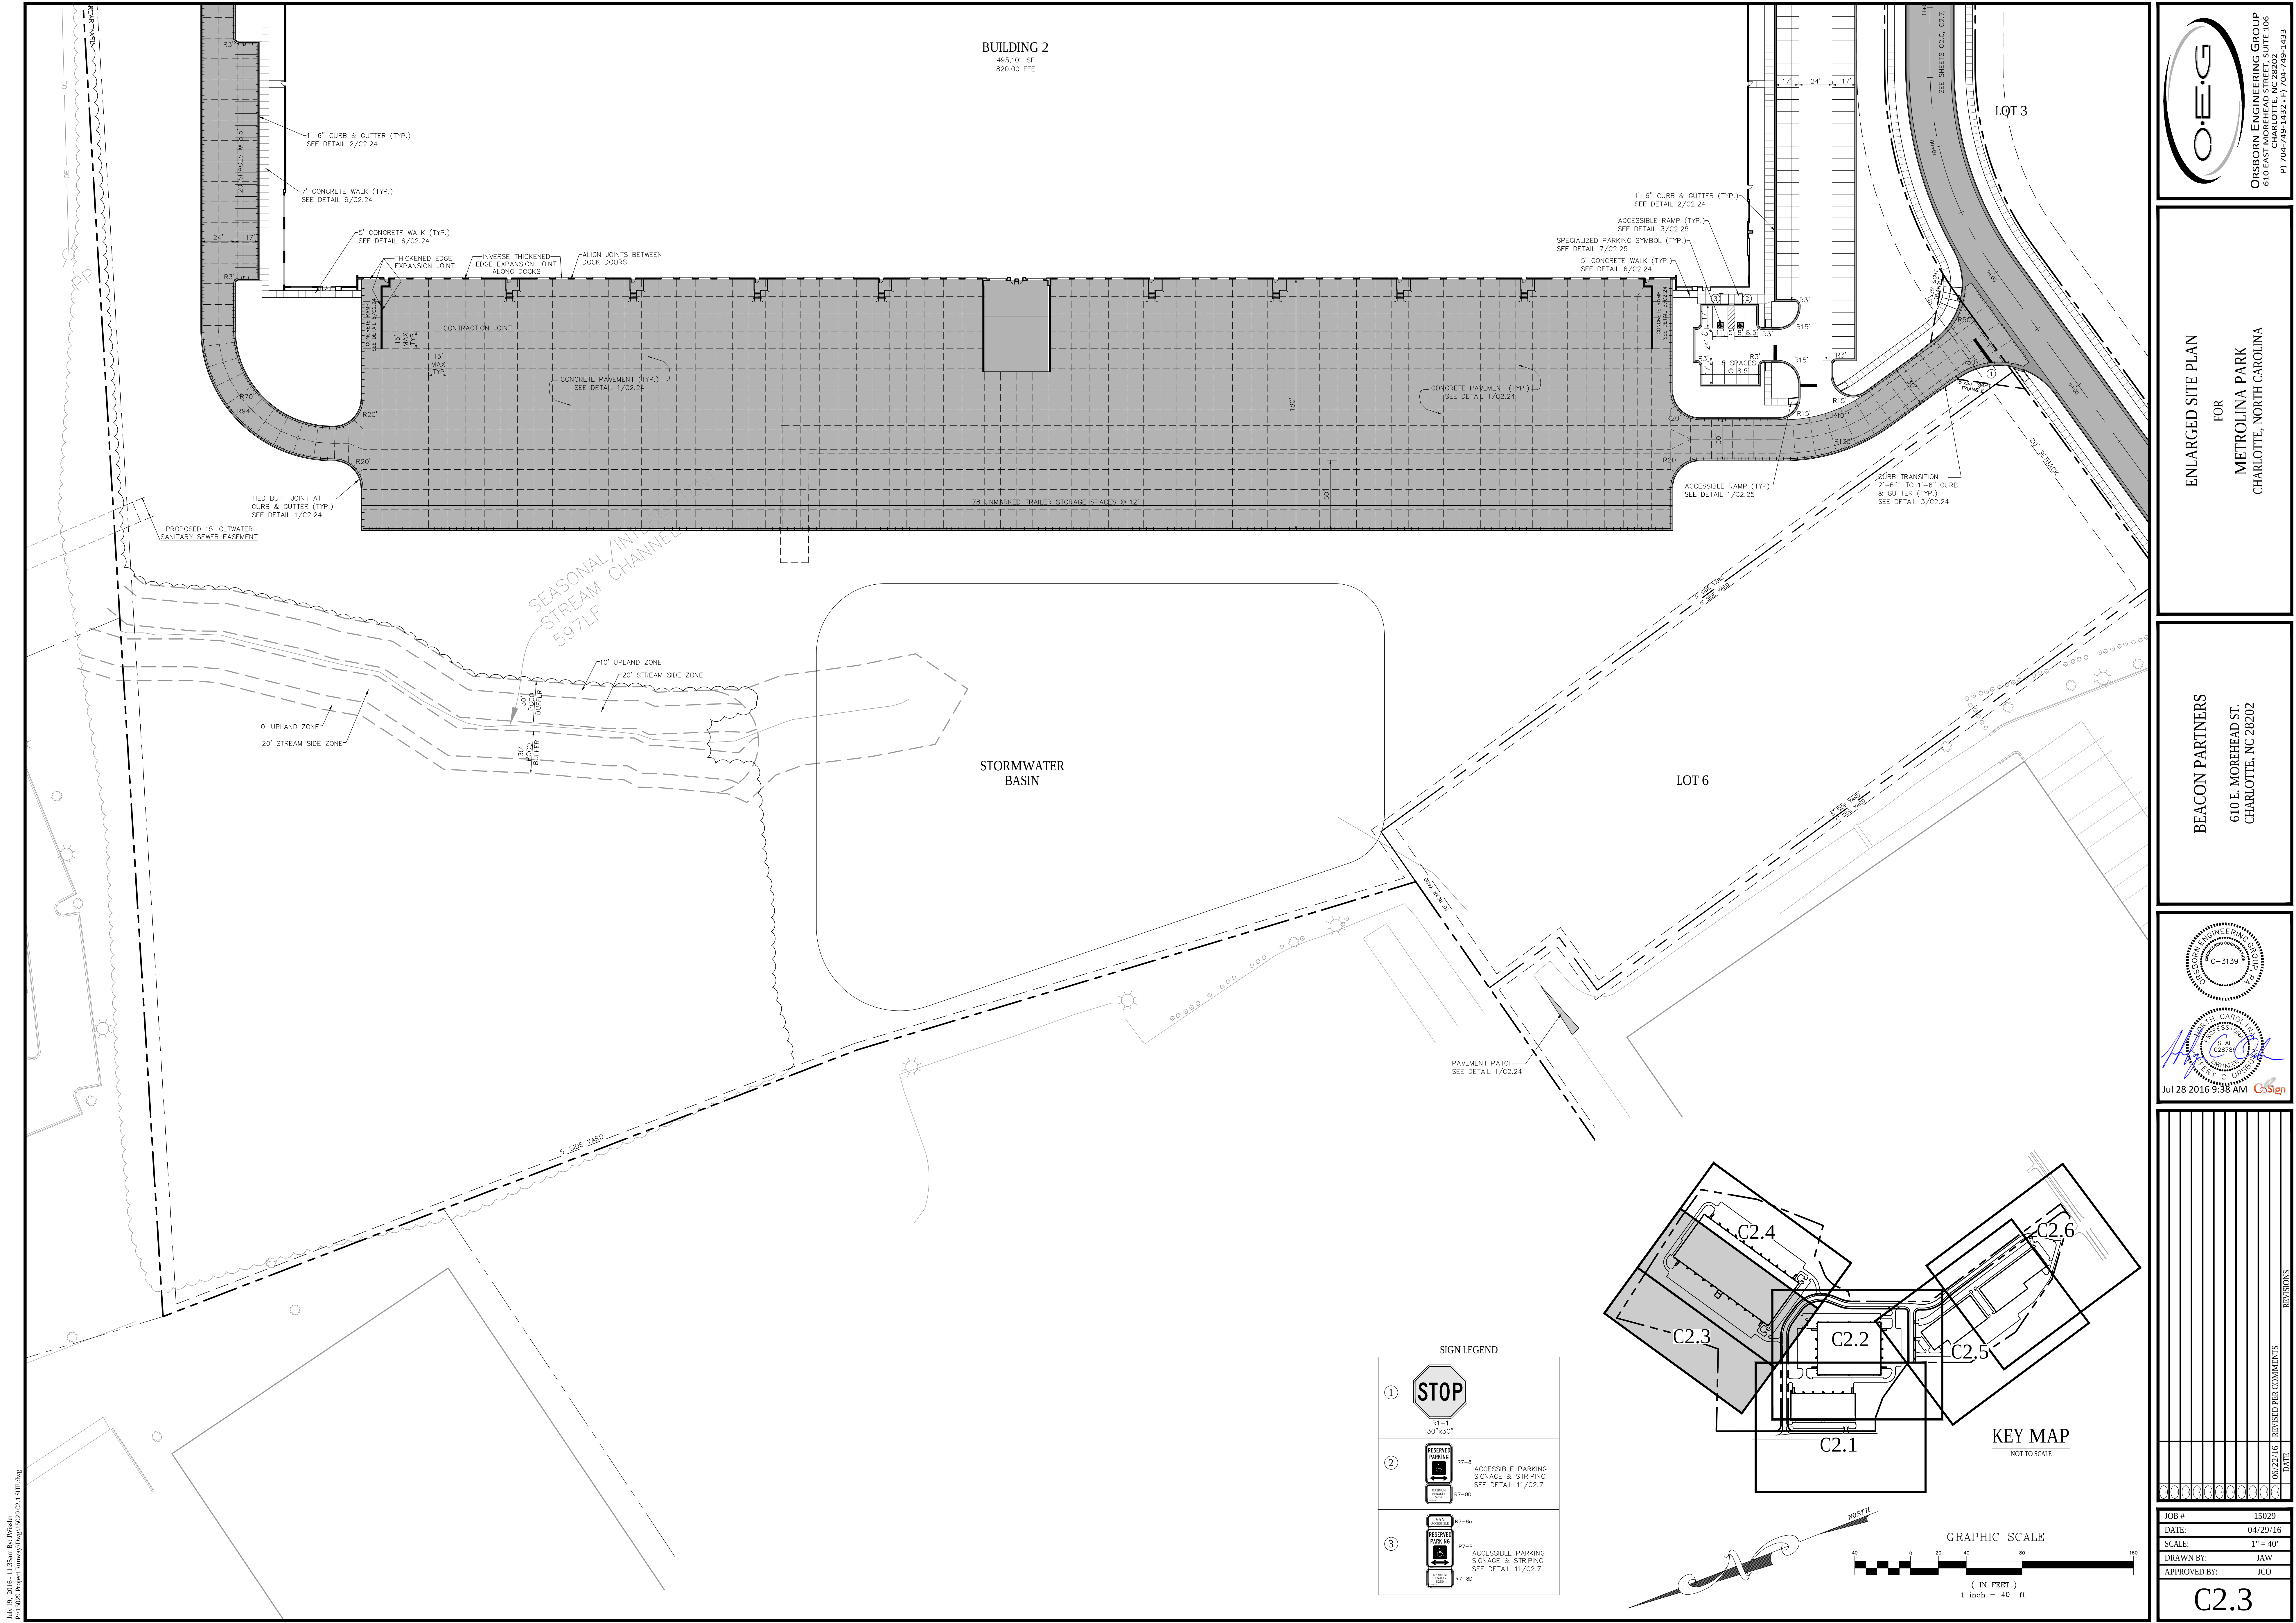

Jul 19, 2016 - 11:35am Bp-Jwisler
P152029 Project Runway Design 15029 C2.1 SITE.dwg

THIS DOCUMENT, TOGETHER WITH THE CONCEPTS AND DESIGNS PRESENTED HEREIN, AS AN INSTRUMENT OF SERVICE, IS INTENDED ONLY FOR THE SPECIFIC PURPOSE AND CLIENT FOR WHICH IT WAS PREPARED. REUSE OF AND IMPROPER RELIANCE ON THIS DOCUMENT WITHOUT WRITTEN AUTHORIZATION AND ADAPTATION BY ORSBORN ENGINEERING GROUP, PA SHALL BE WITHOUT LIABILITY TO ORSBORN ENGINEERING GROUP, PA.

ORSBORN ENGINEERING GROUP
610 EAST MOREHEAD STREET, SUITE 106
CHARLOTTE, NC 28202
P: 704-749-1432 • F: 704-749-1433

ENLARGED SITE PLAN
FOR
METROLINA PARK
CHARLOTTE, NORTH CAROLINA

BEACON PARTNERS
610 E. MOREHEAD ST.
CHARLOTTE, NC 28202

JUL 28 2016 9:38 AM
C2.3

REVISIONS	
DATE	REVISIONS
06/22/16	REVISED PER COMMENTS

JOB #	15029
DATE	04/29/16
SCALE	1" = 40'
DRAWN BY:	JAW
APPROVED BY:	JCO


C2.3



	
ORSBORN ENGINEERING GROUP 610 EAST WILSON STREET SUITE 106 CHARLOTTE, NC 28202 P) 704-749-1432 • F) 704-749-1433	
ENLARGED SITE PLAN FOR METROLINA PARK CHARLOTTE, NORTH CAROLINA	
BEACON PARTNERS 610 E. MOREHEAD ST. CHARLOTTE, NC 28202	
 	
Jul 28 2016 9:39 AM 	
JOB #	REVISIONS
DATE:	DATE
SCALE:	REVISED PER COMMENTS
DRAWN BY:	
APPROVED BY:	
C2.4	

ENLARGED SITE PLAN
FOR
METROLINA PARK
CHARLOTTE, NORTH CAROLINA


BEACON PARTNERS
610 E. MOREHEAD ST.
CHARLOTTE, NC 28202

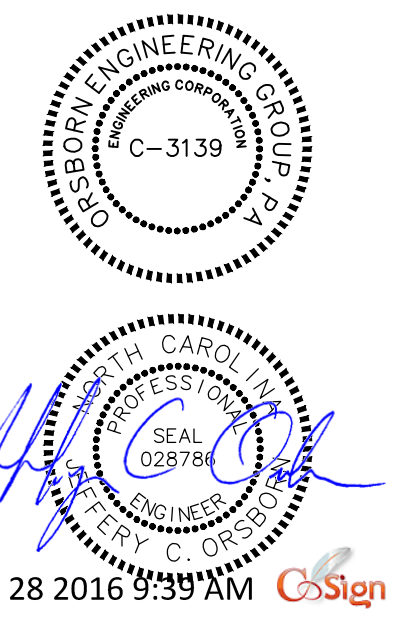

NO.	DATE	REVISIONS
1	06/22/16	REVISED PER COMMENTS
2	07/26/16	REVISED PER COMMENTS


JOB #	15029
DATE:	04/29/16
SCALE:	1" = 40'
DRAWN BY:	JAW
APPROVED BY:	JCO


C2.5


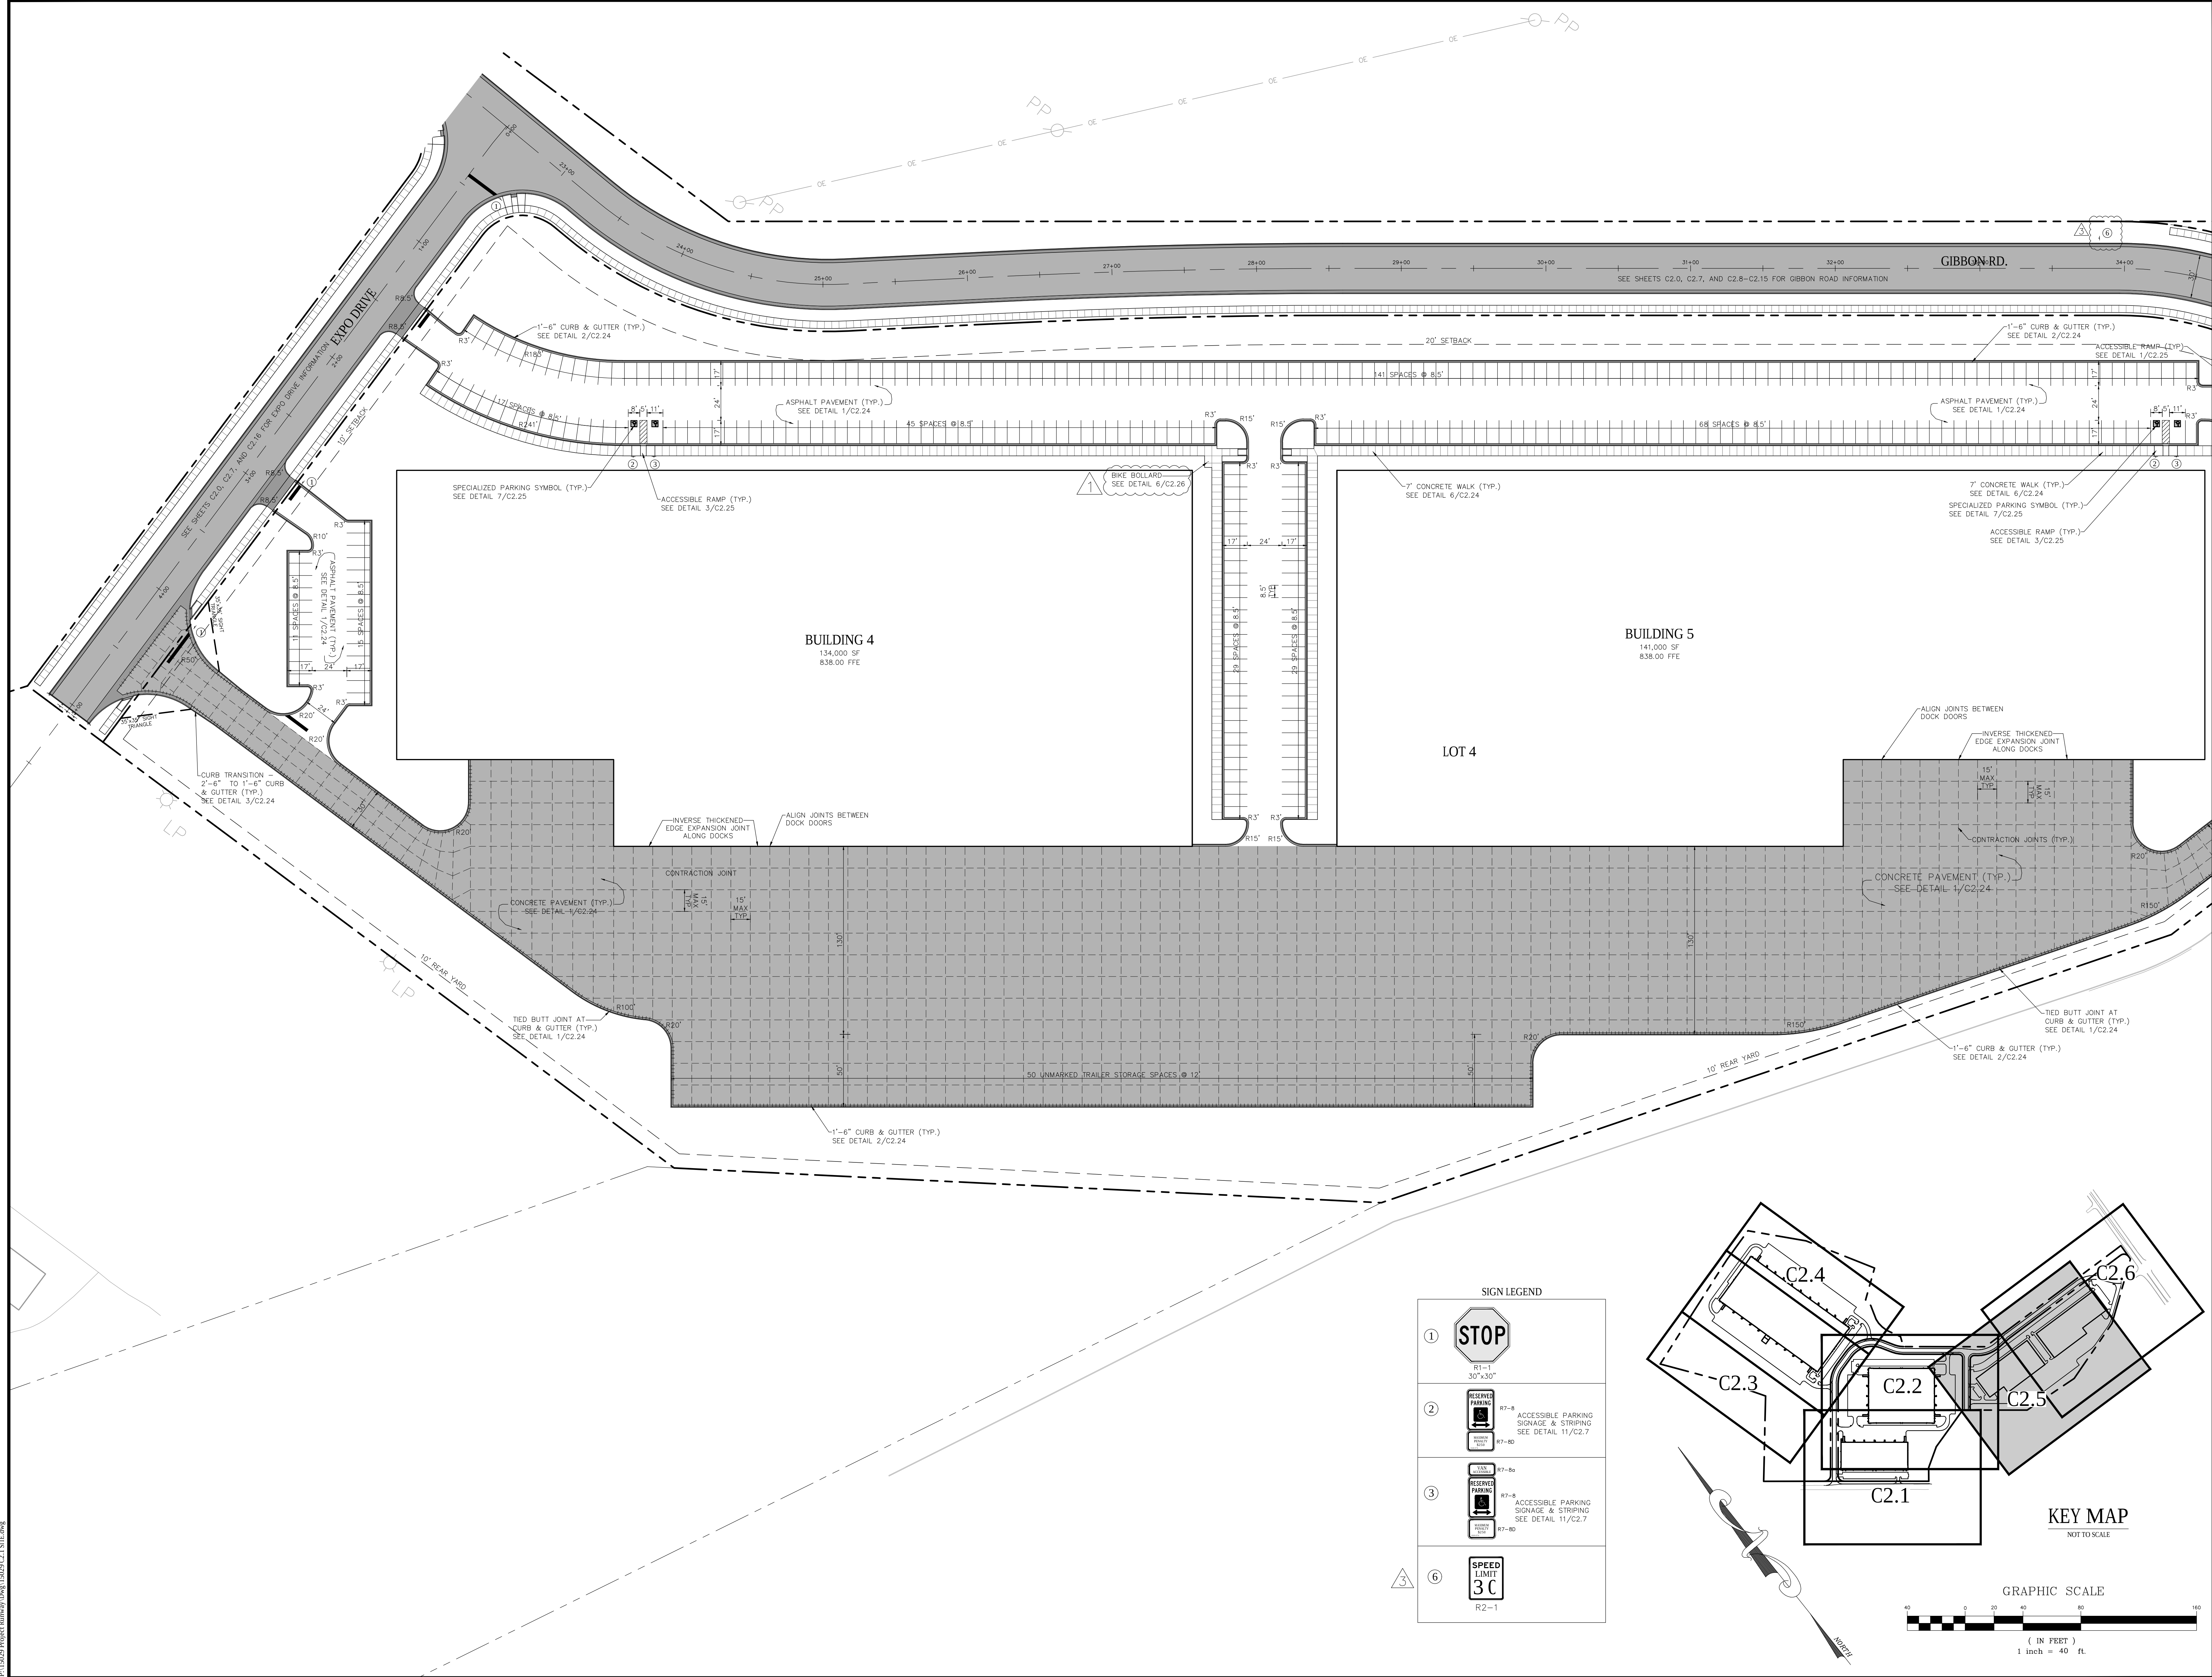



OLD STATESVILLE ROAD
NC HIGHWAY 115

VARIABLE WIDTH PUBLIC RIGHT-OF-WAY
DB. 13421, PG. 554; DB. 13470, PG. 99 & 103

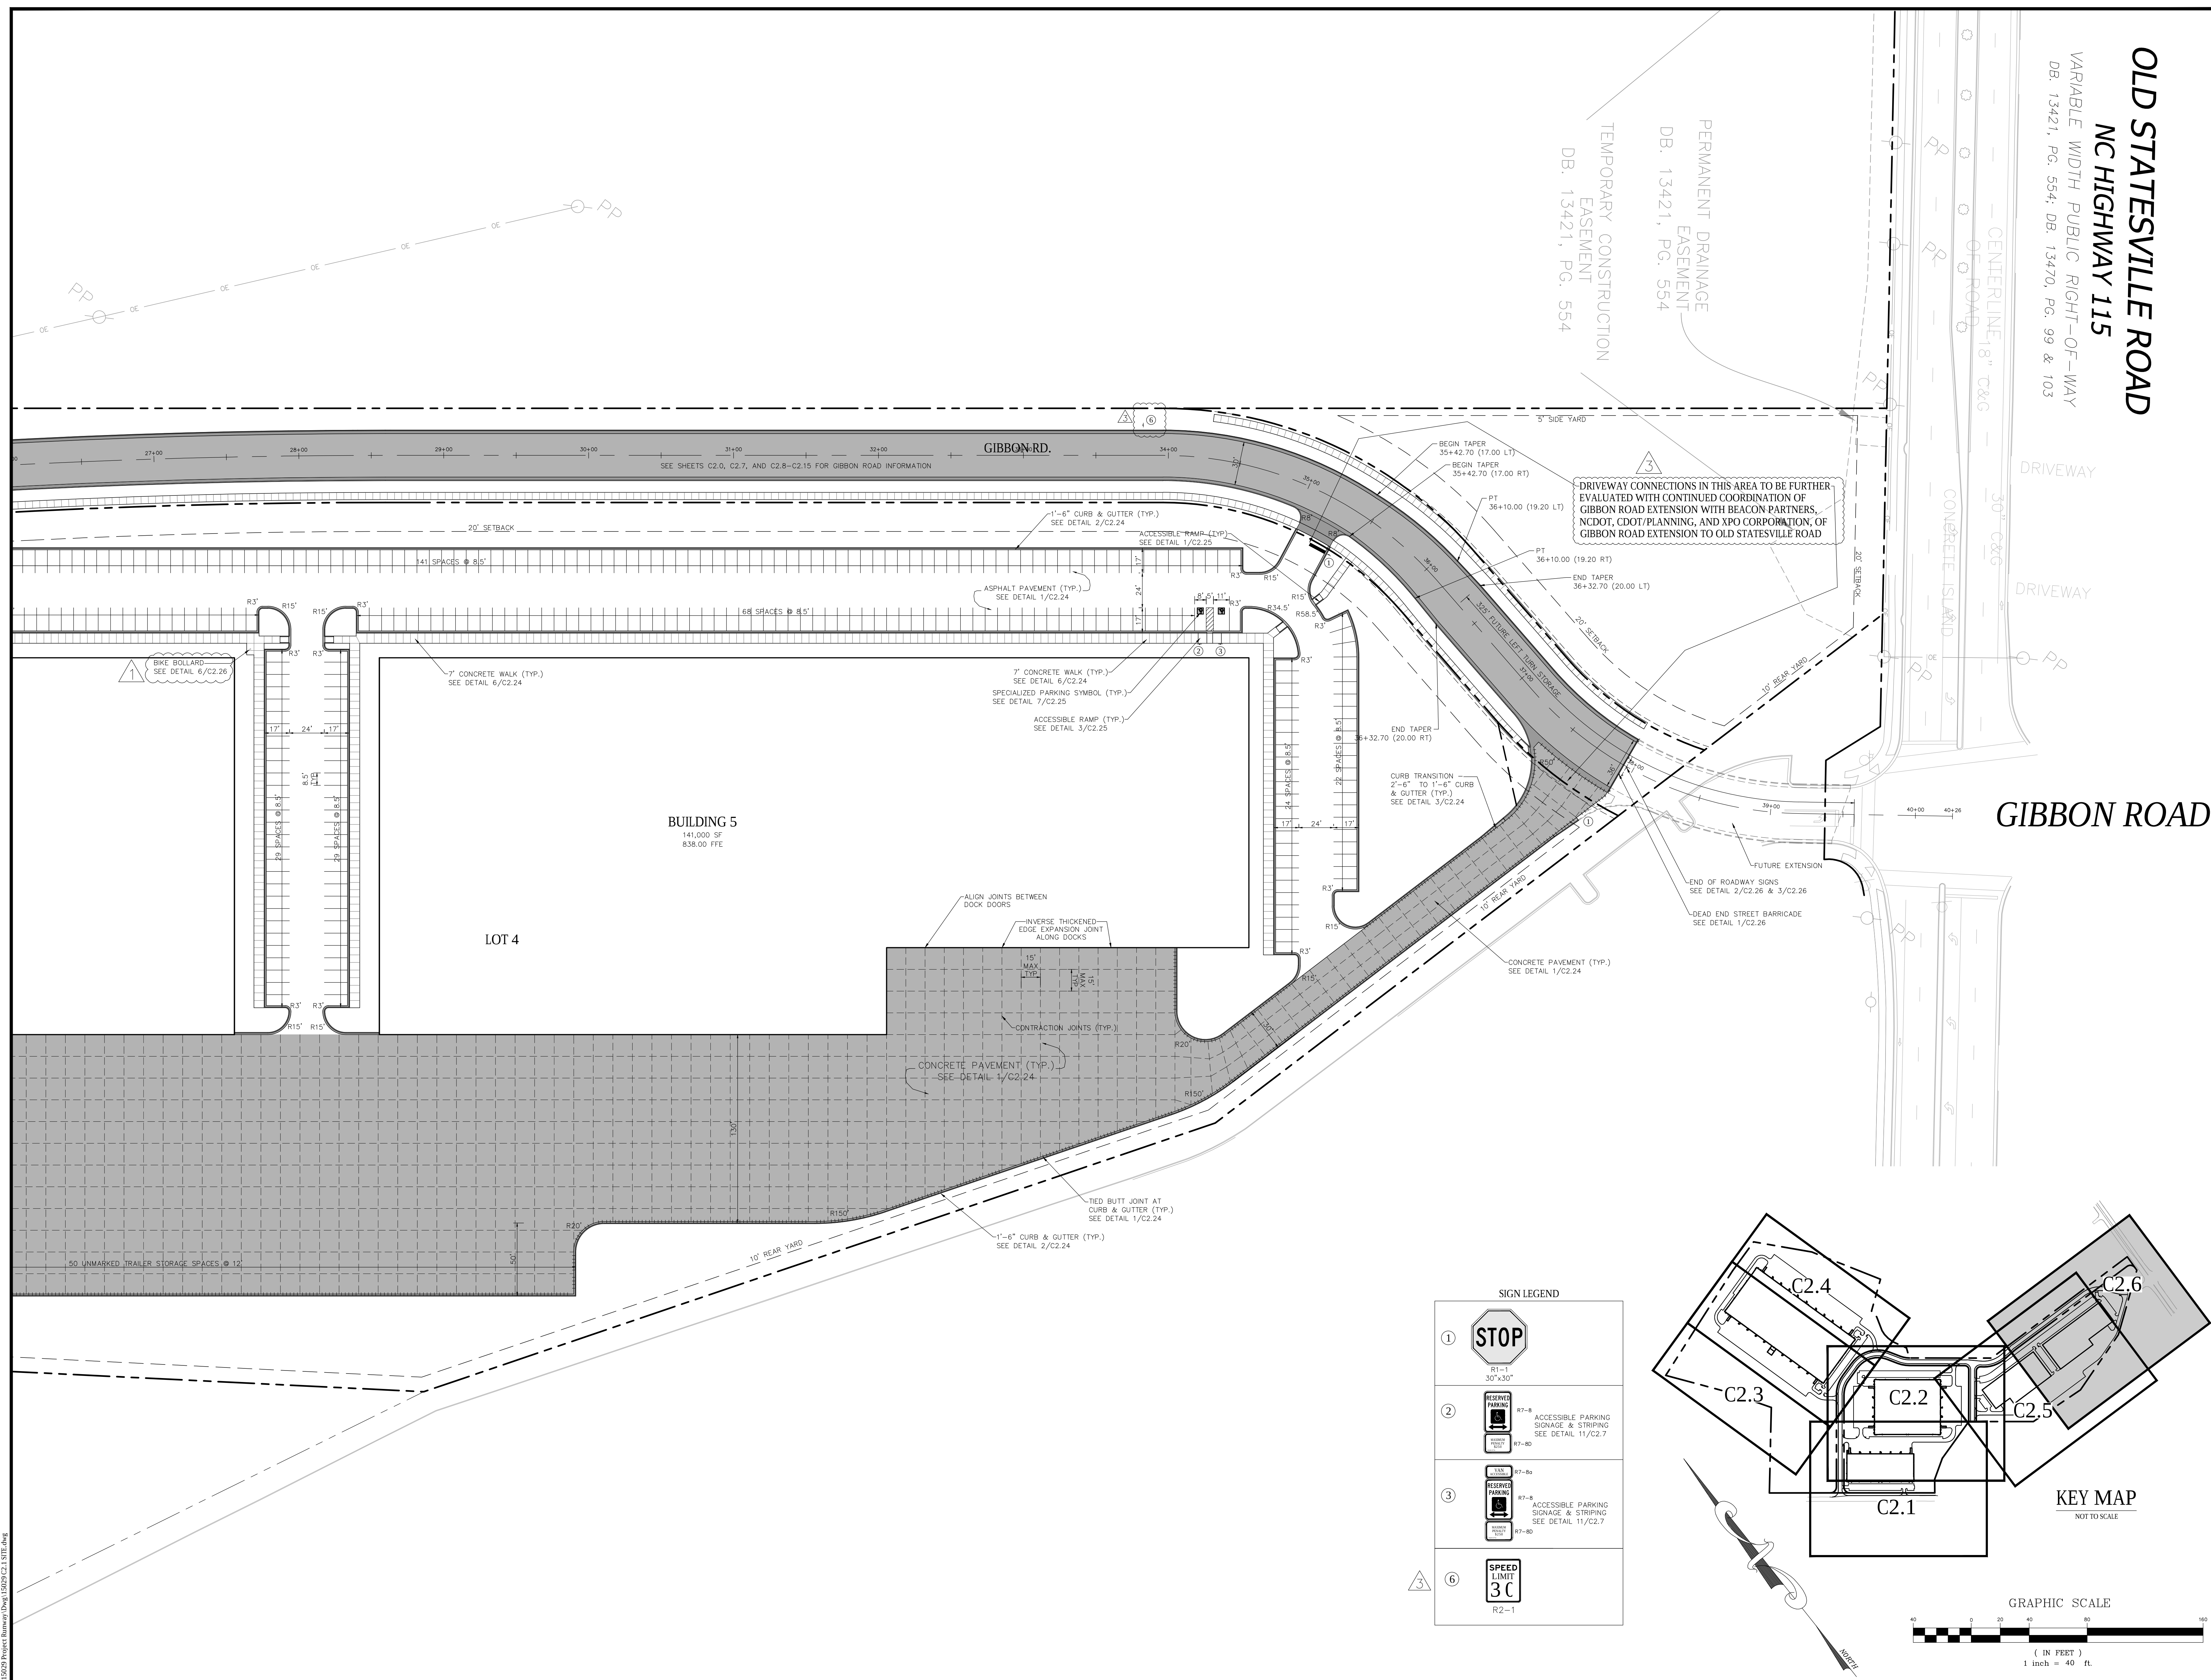

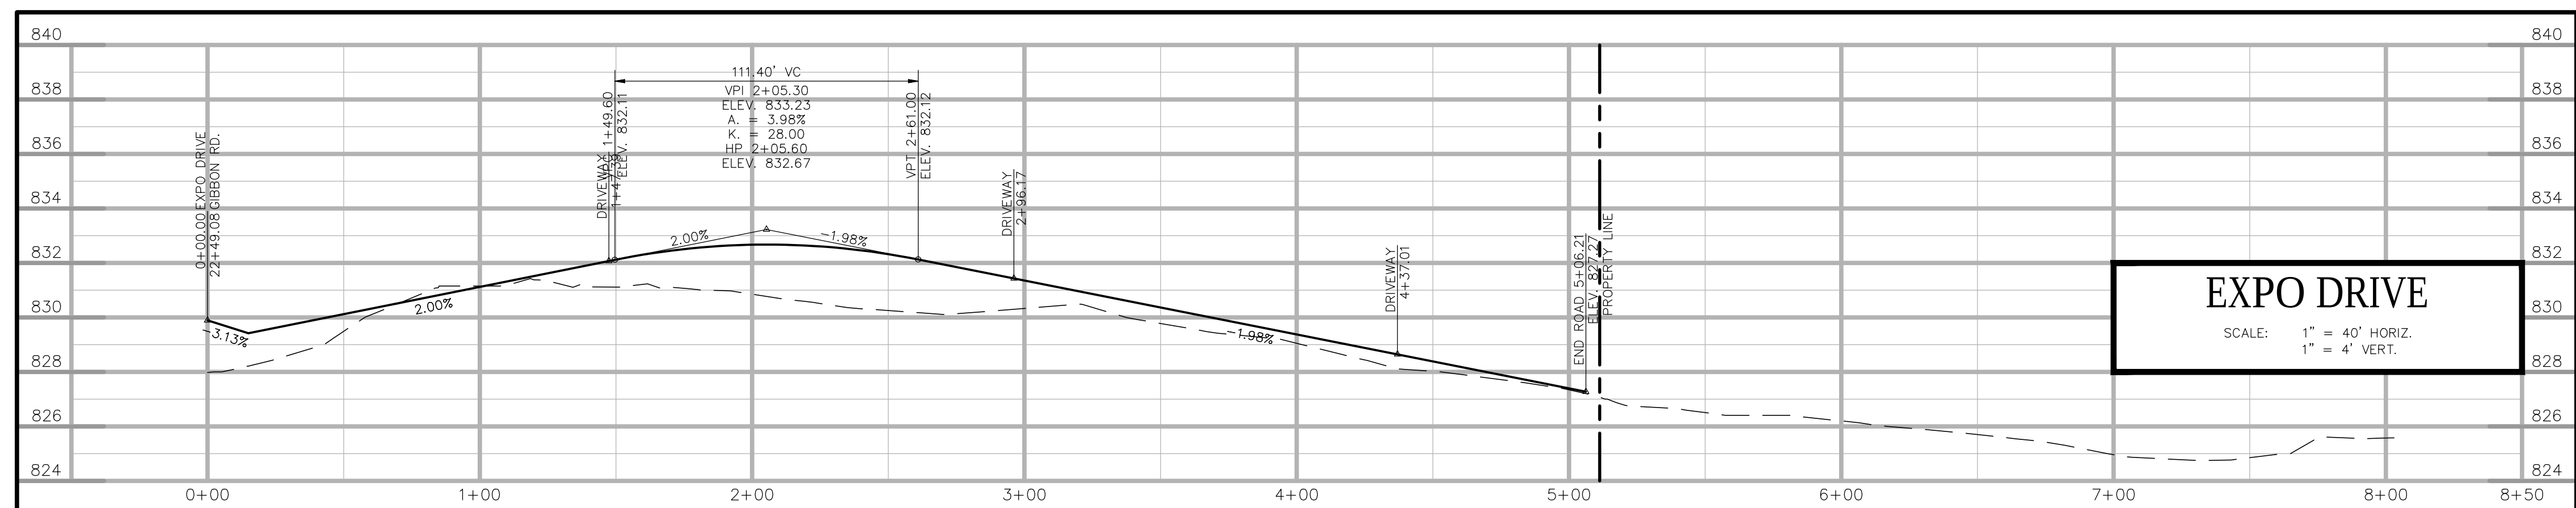

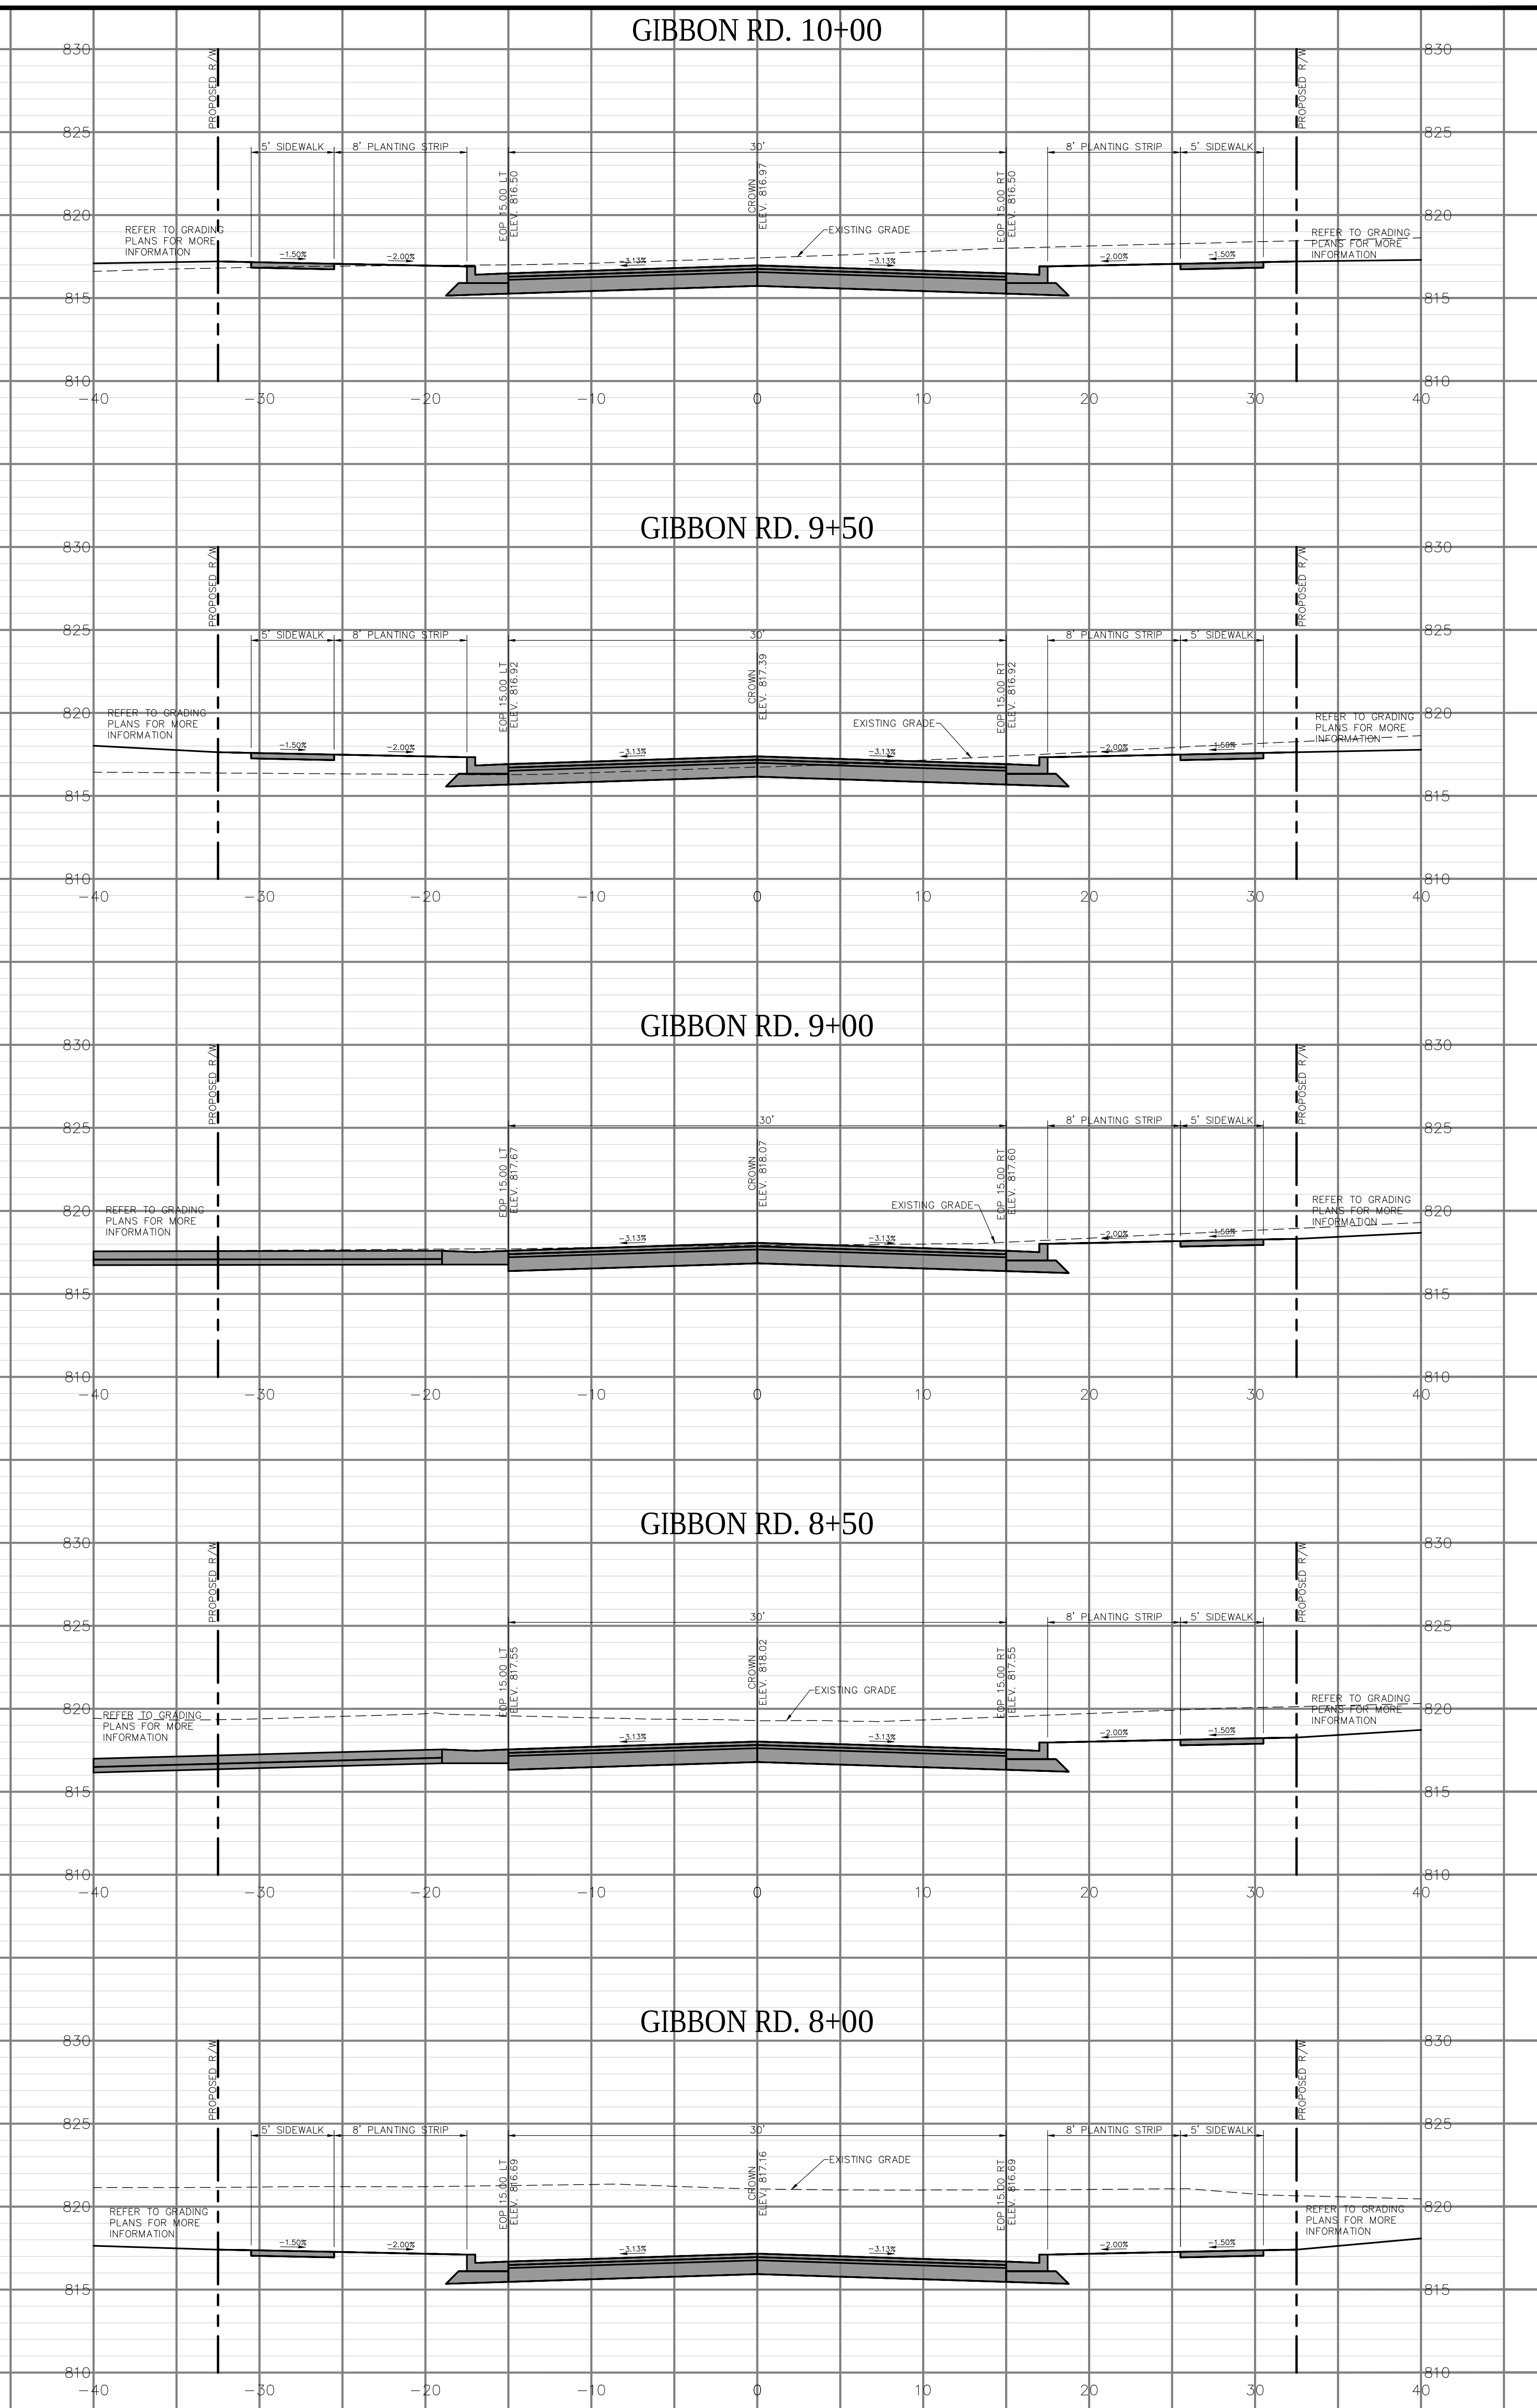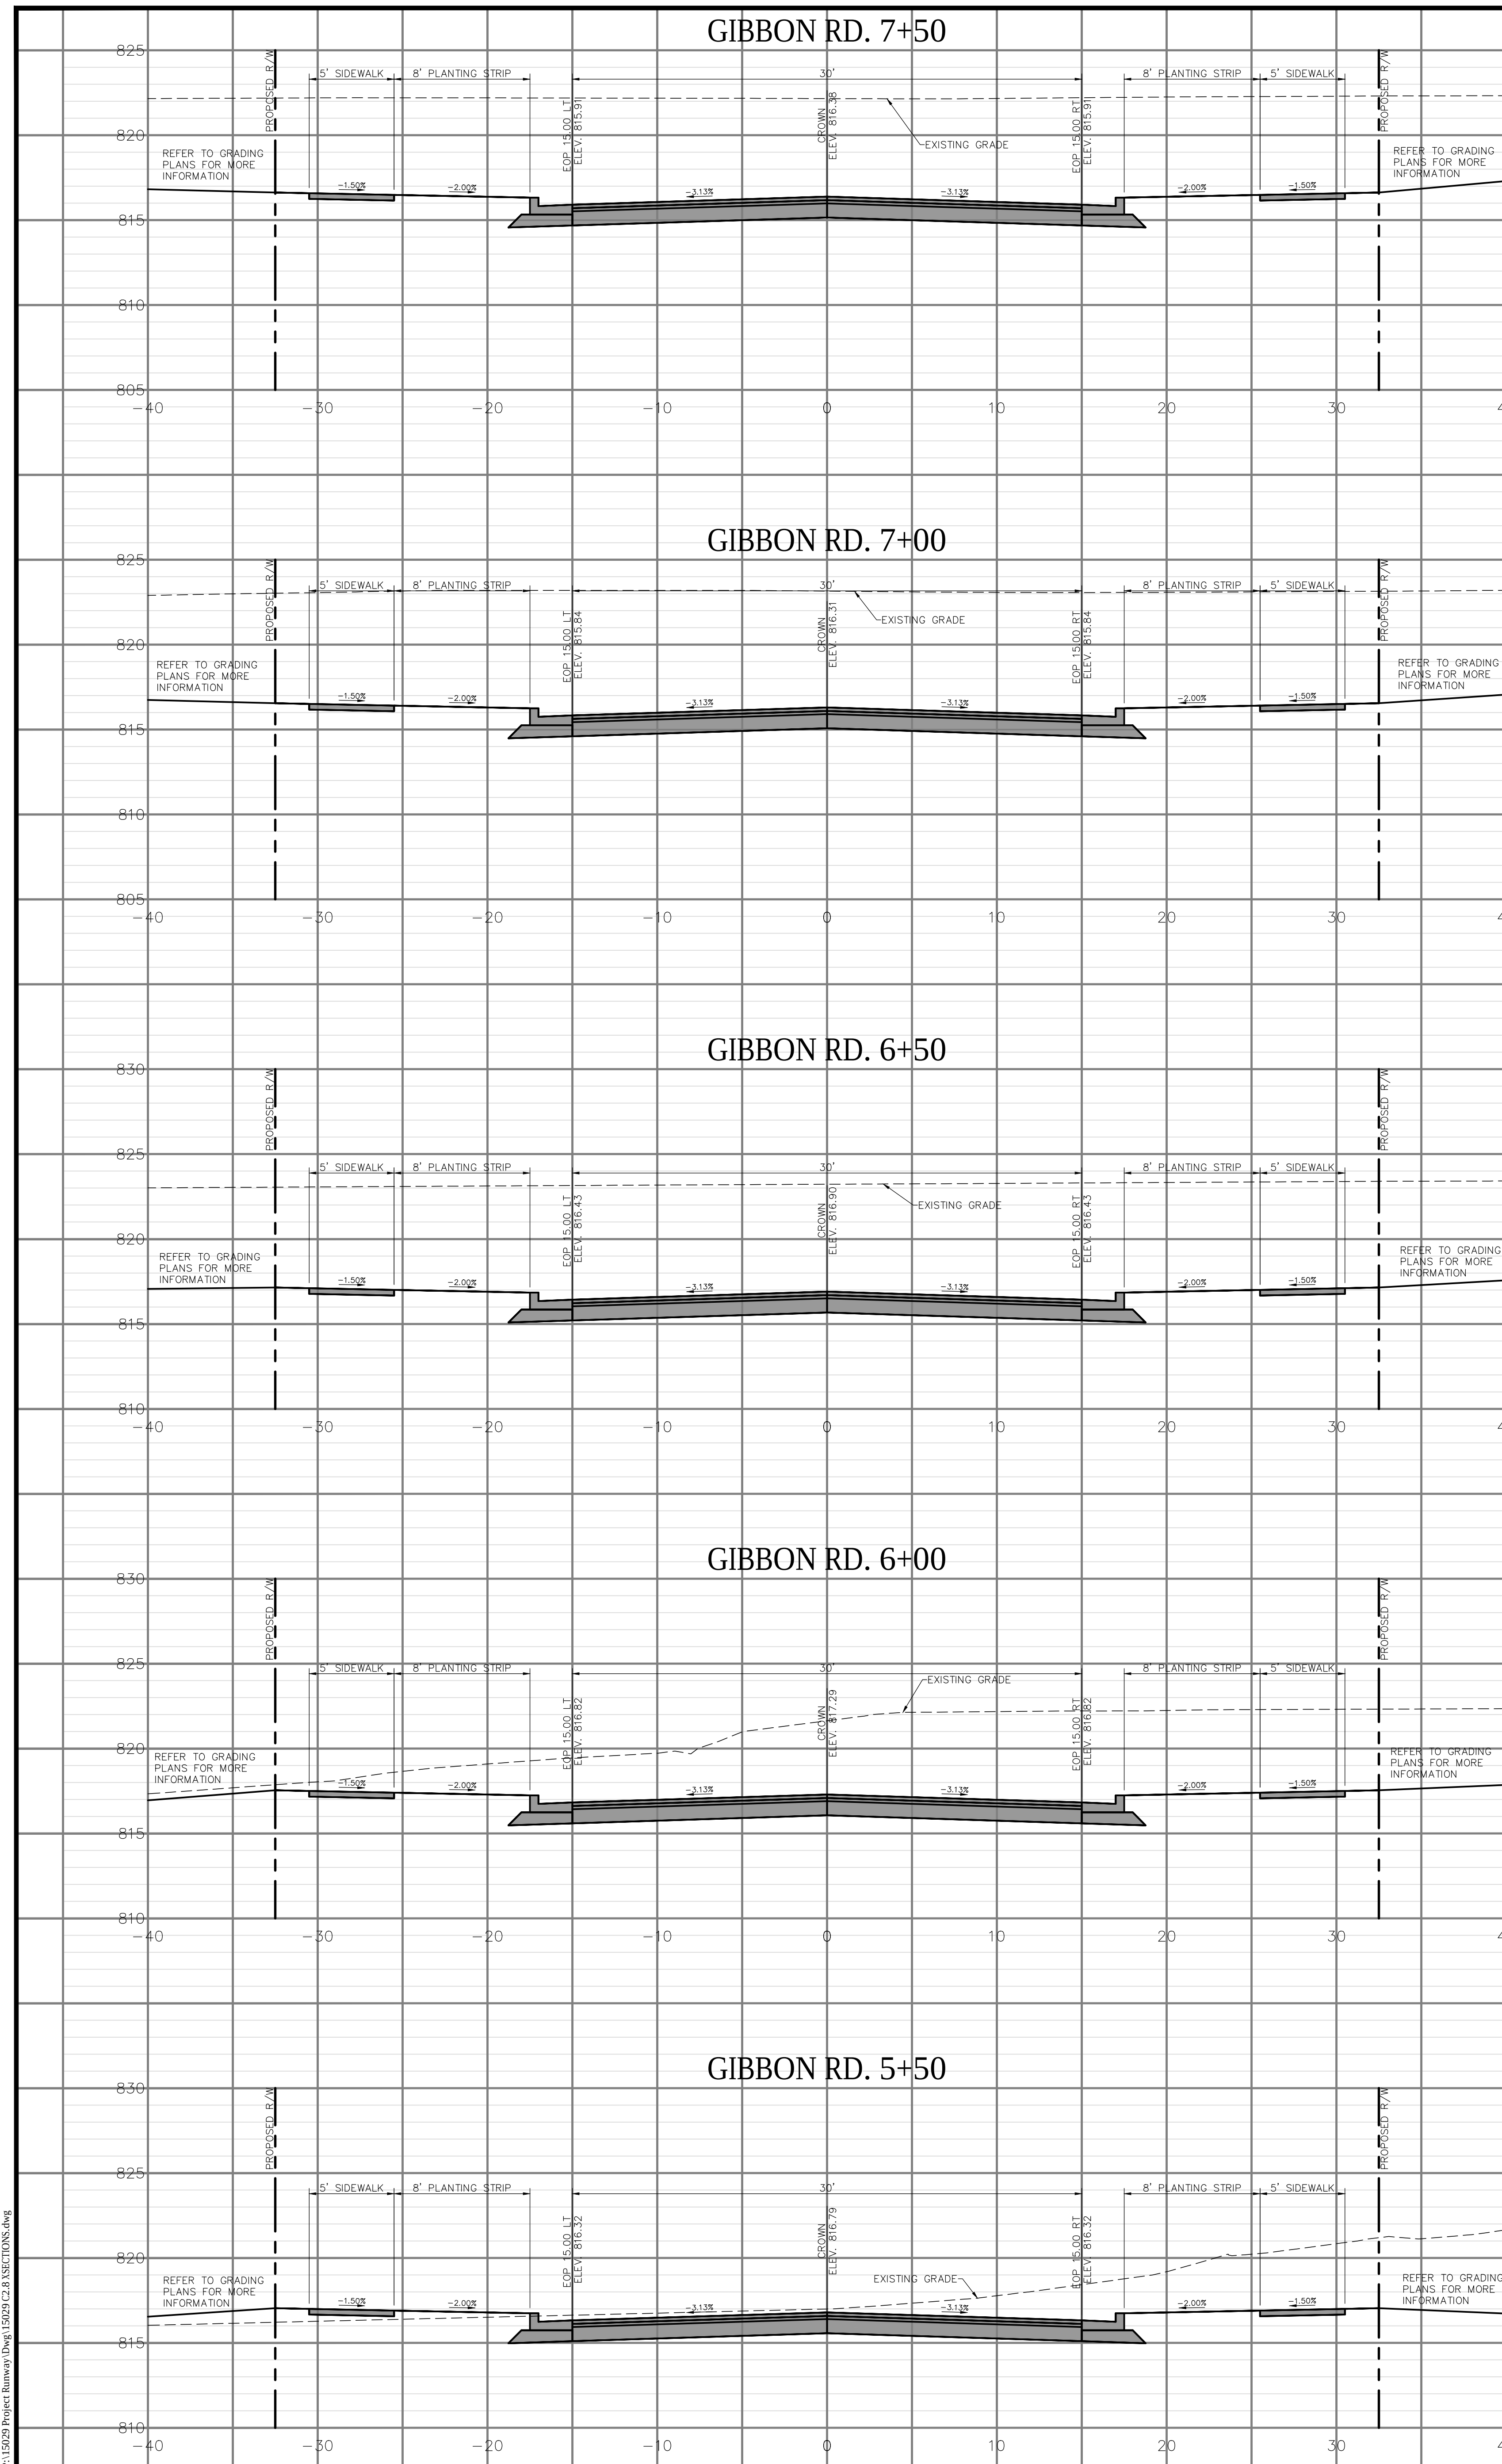

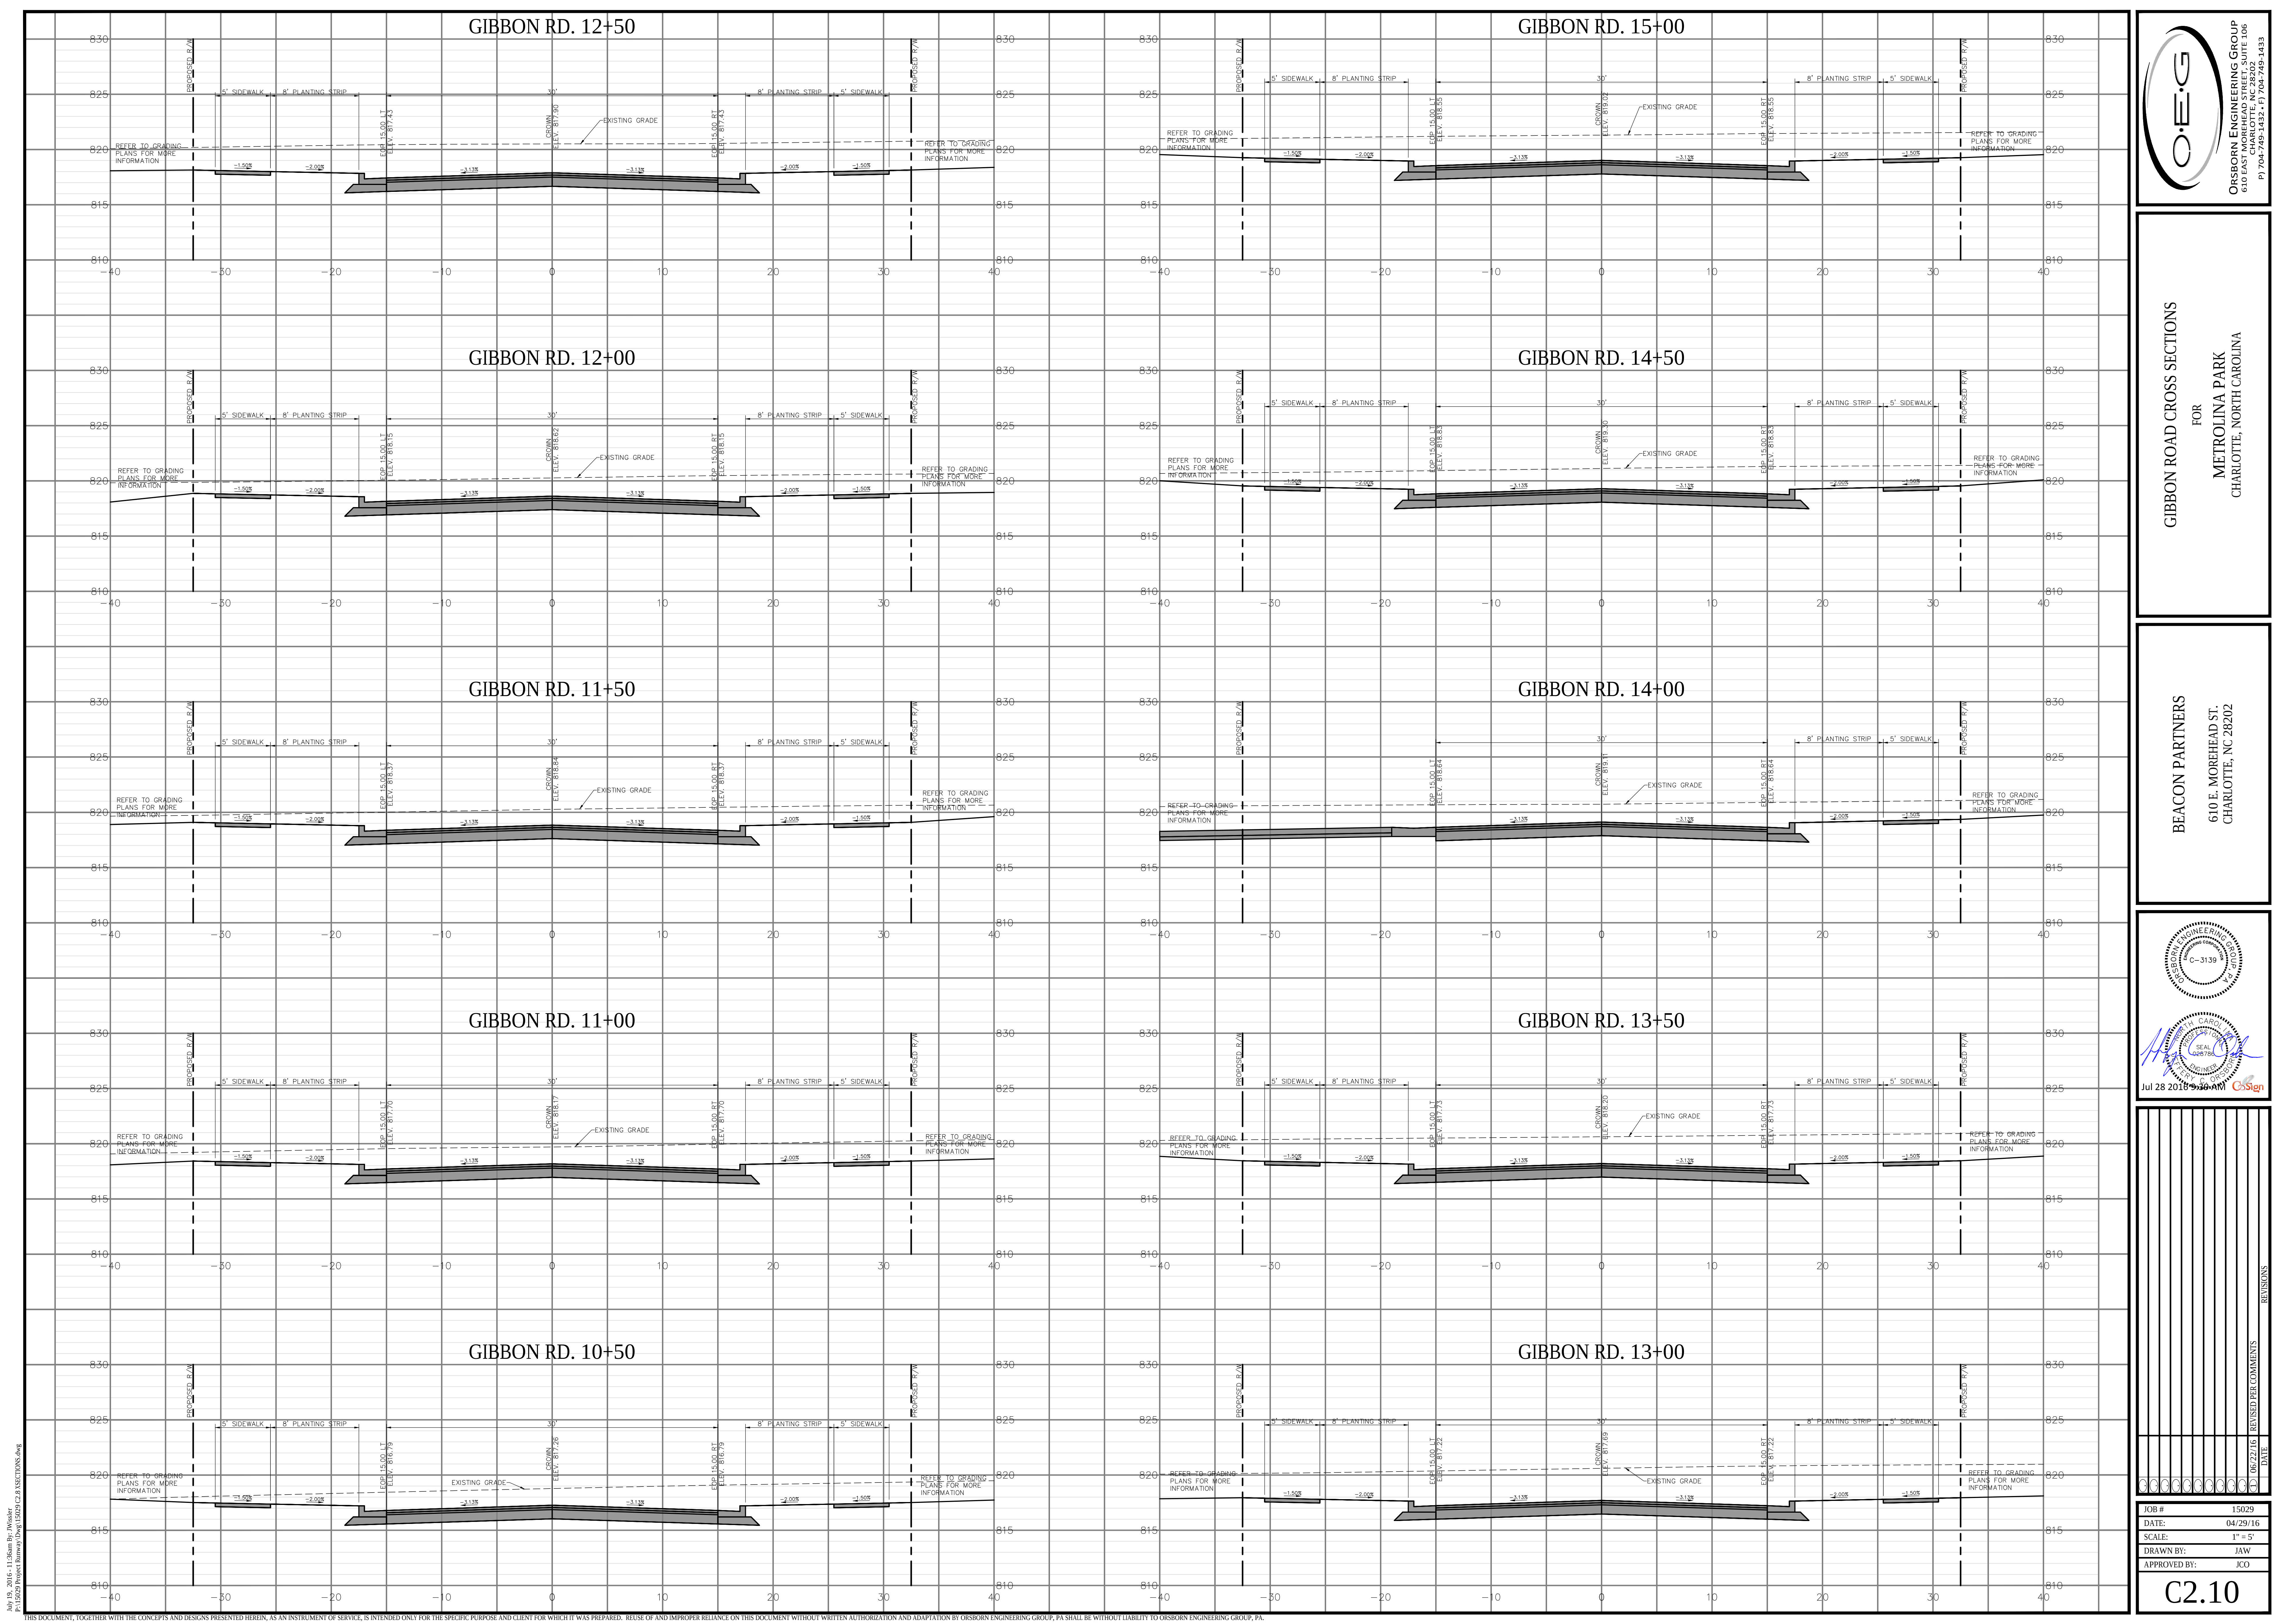


Jul 19, 2016 - 11:36am By: Wisker
P15209 Project Runway Dept 15029 C2.10 SECTIONS.dwg

THIS DOCUMENT, TOGETHER WITH THE CONCEPTS AND DESIGNS PRESENTED HEREIN, AS AN INSTRUMENT OF SERVICE, IS INTENDED ONLY FOR THE SPECIFIC PURPOSE AND CLIENT FOR WHICH IT WAS PREPARED. REUSE OF AND IMPROPER RELIANCE ON THIS DOCUMENT WITHOUT WRITTEN AUTHORIZATION AND ADAPTATION BY ORSBORN ENGINEERING GROUP, PA SHALL BE WITHOUT LIABILITY TO ORSBORN ENGINEERING GROUP, PA.



GIBBON ROAD CROSS SECTIONS
FOR
METROLINA PARK
CHARLOTTE, NORTH CAROLINA











BEACON PARTNERS
610 E. MOREHEAD ST.
CHARLOTTE, NC 28202

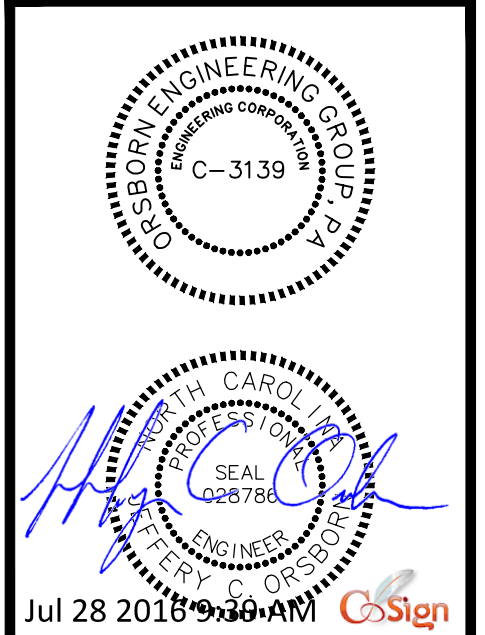

REVISIONS
DATE
06/22/16
REVISED PER COMMENTS



JOB # 15029
DATE: 04/29/16
SCALE: 1" = 5'
DRAWN BY: JAW
APPROVED BY: JCO

C2.10

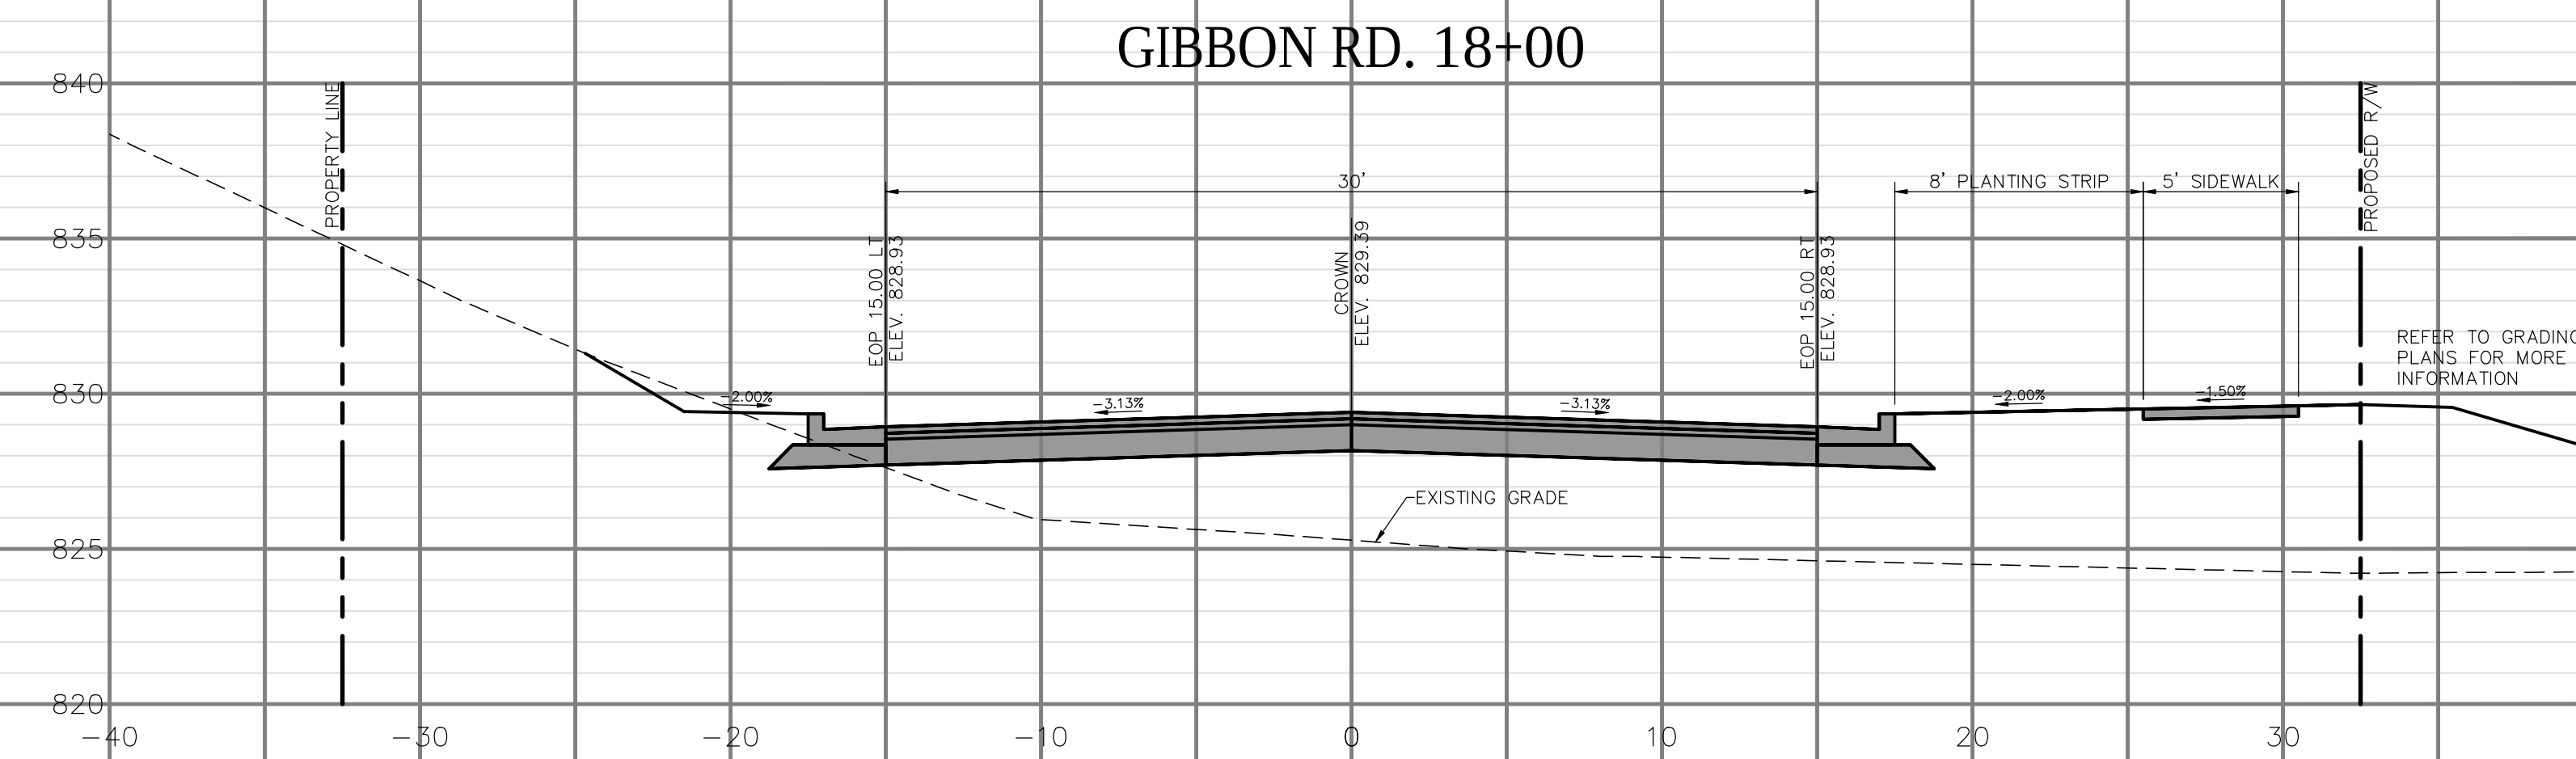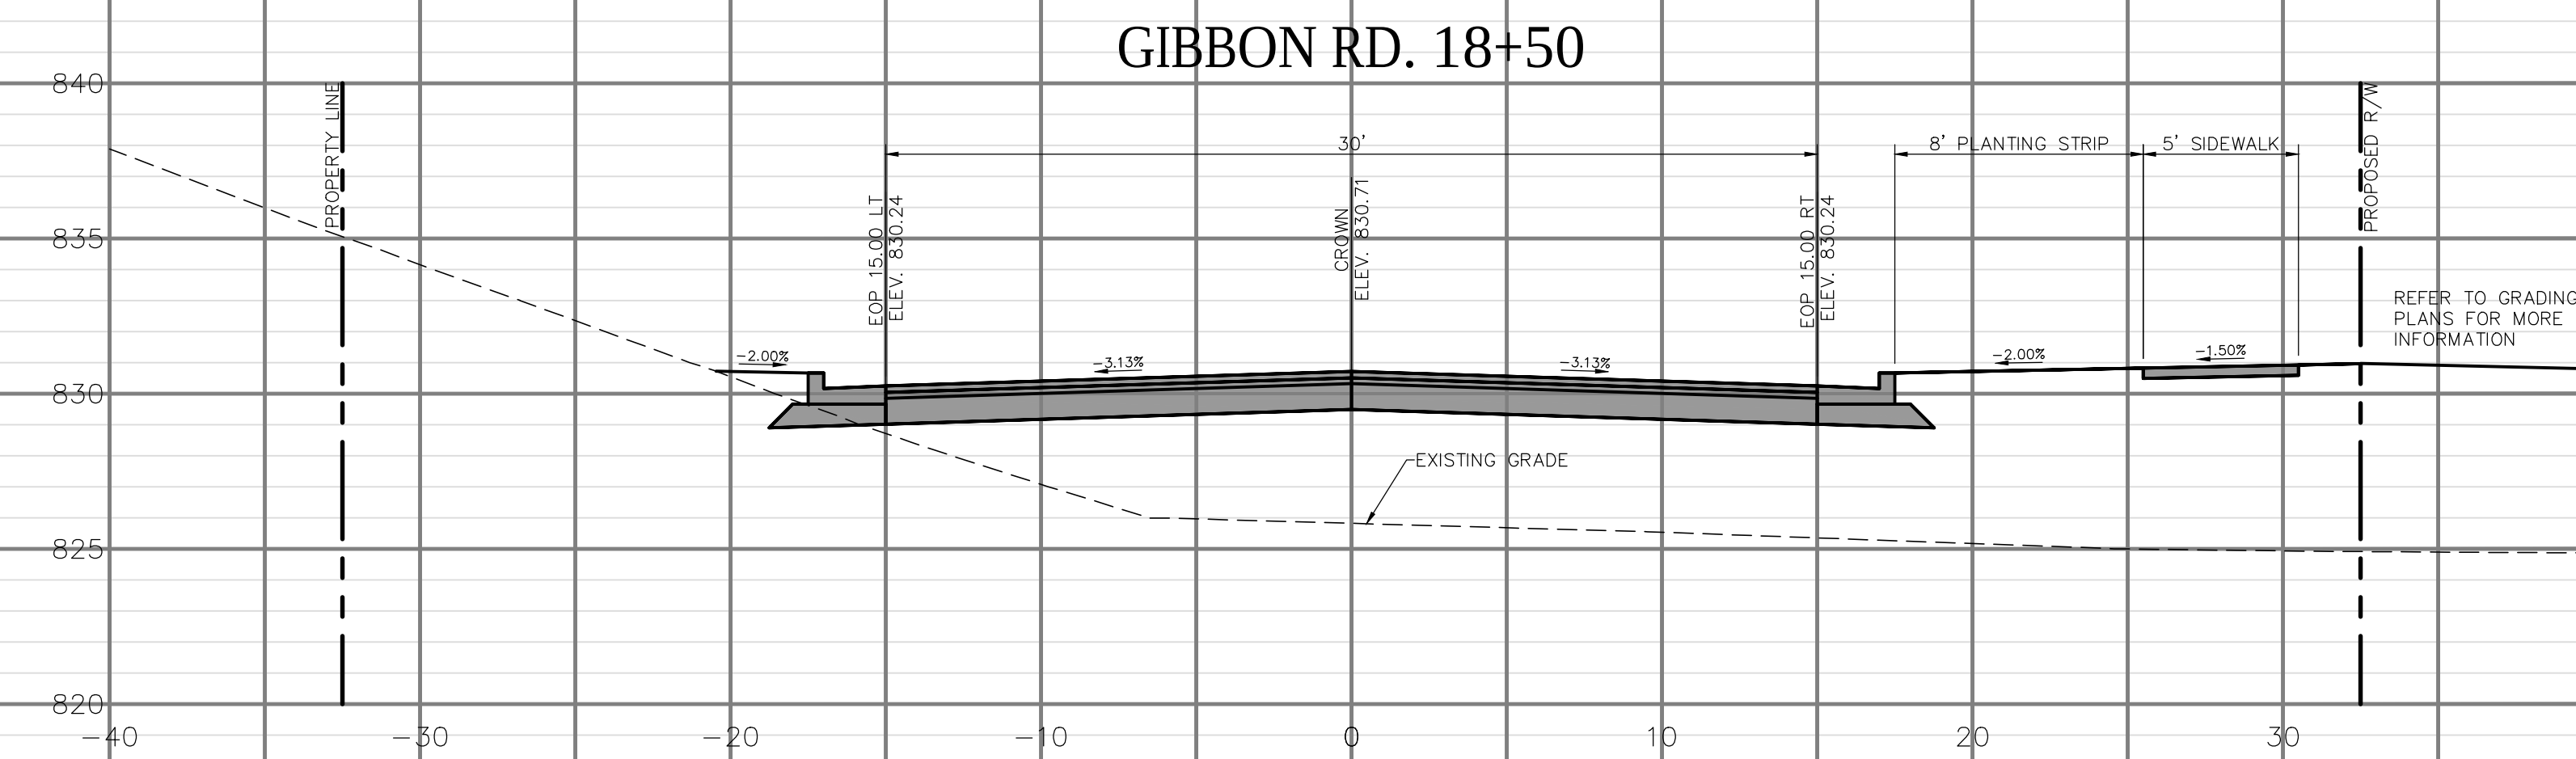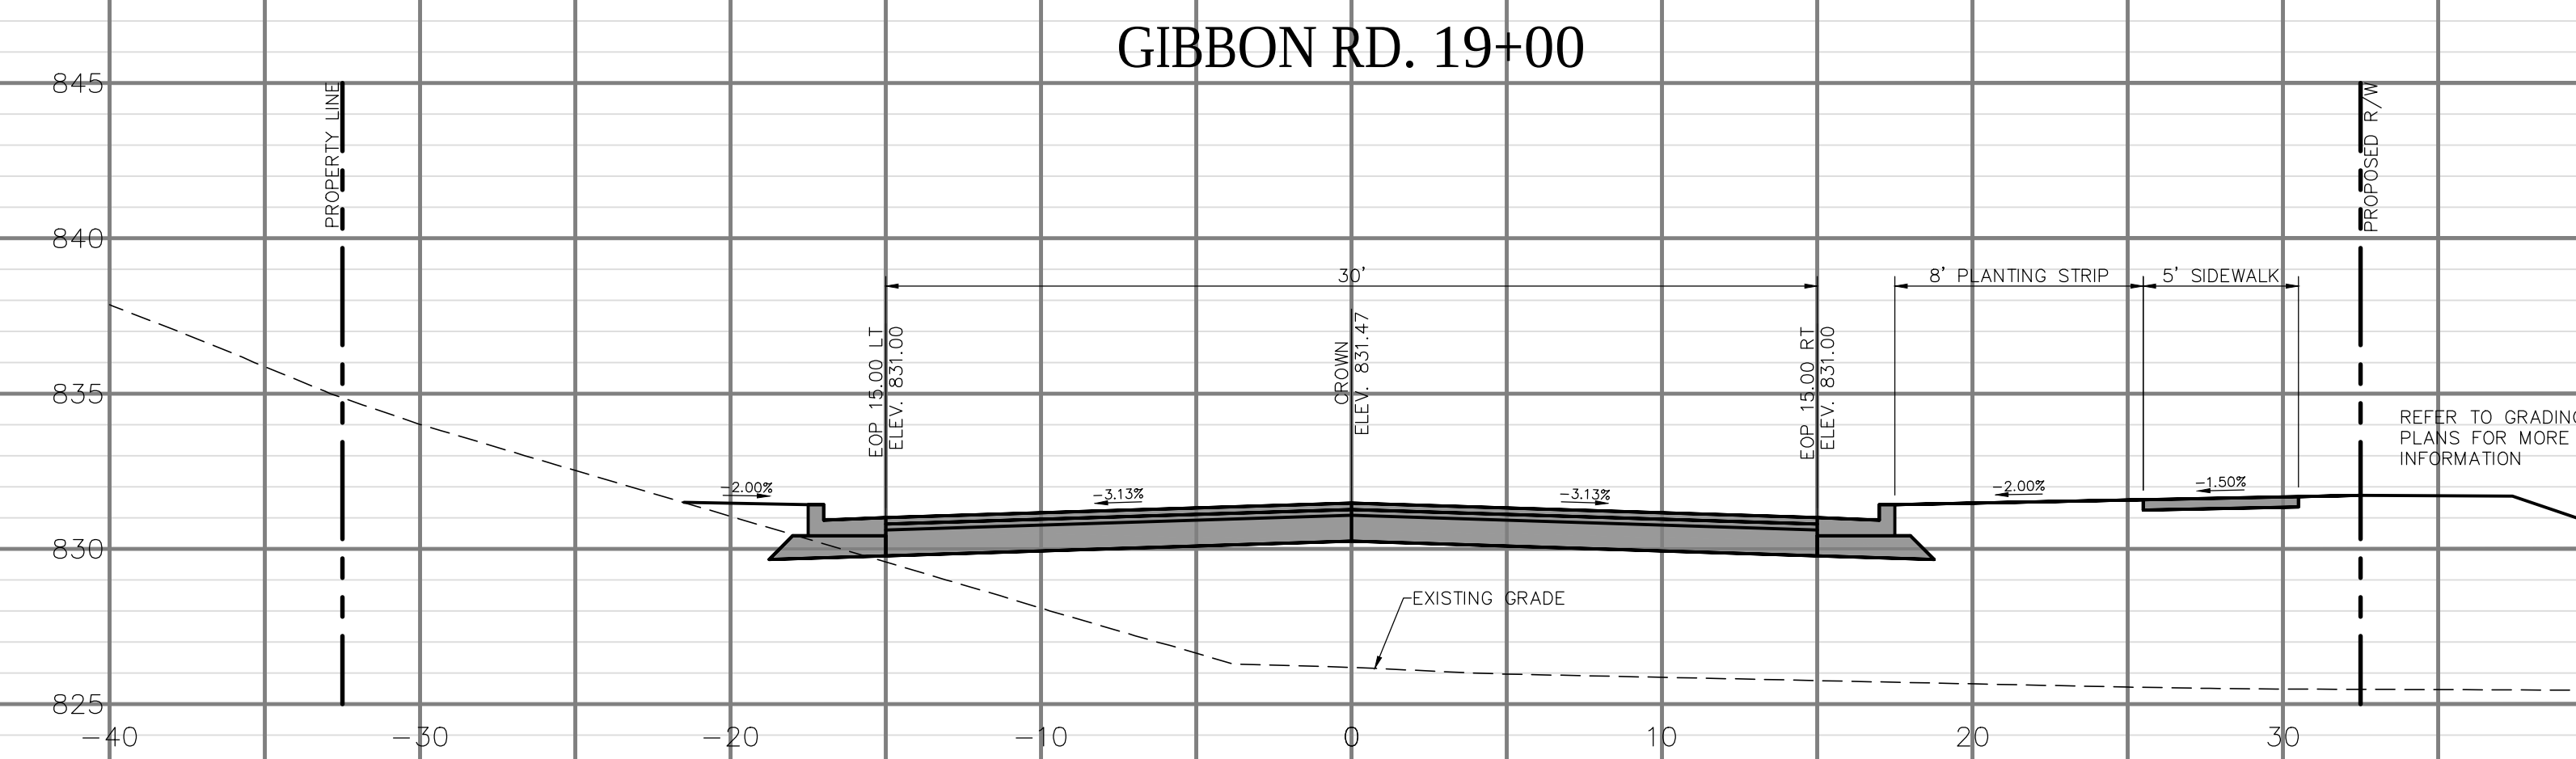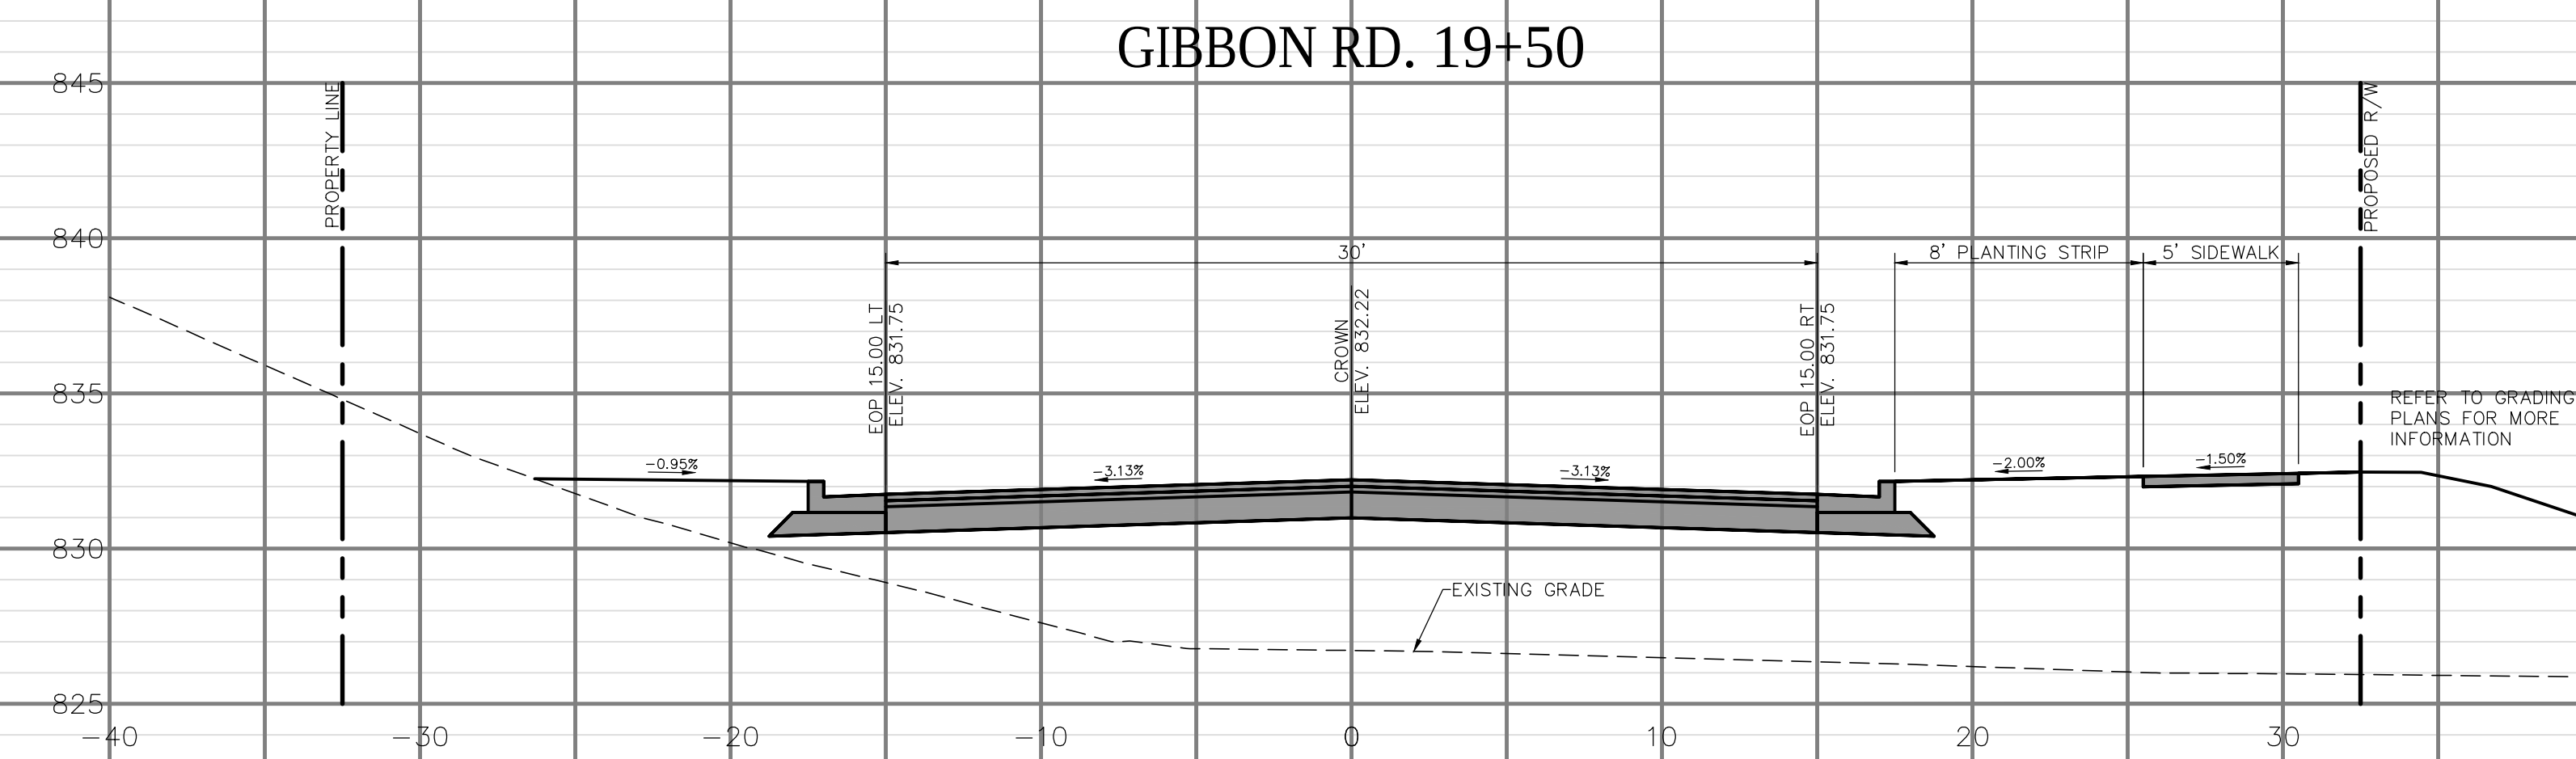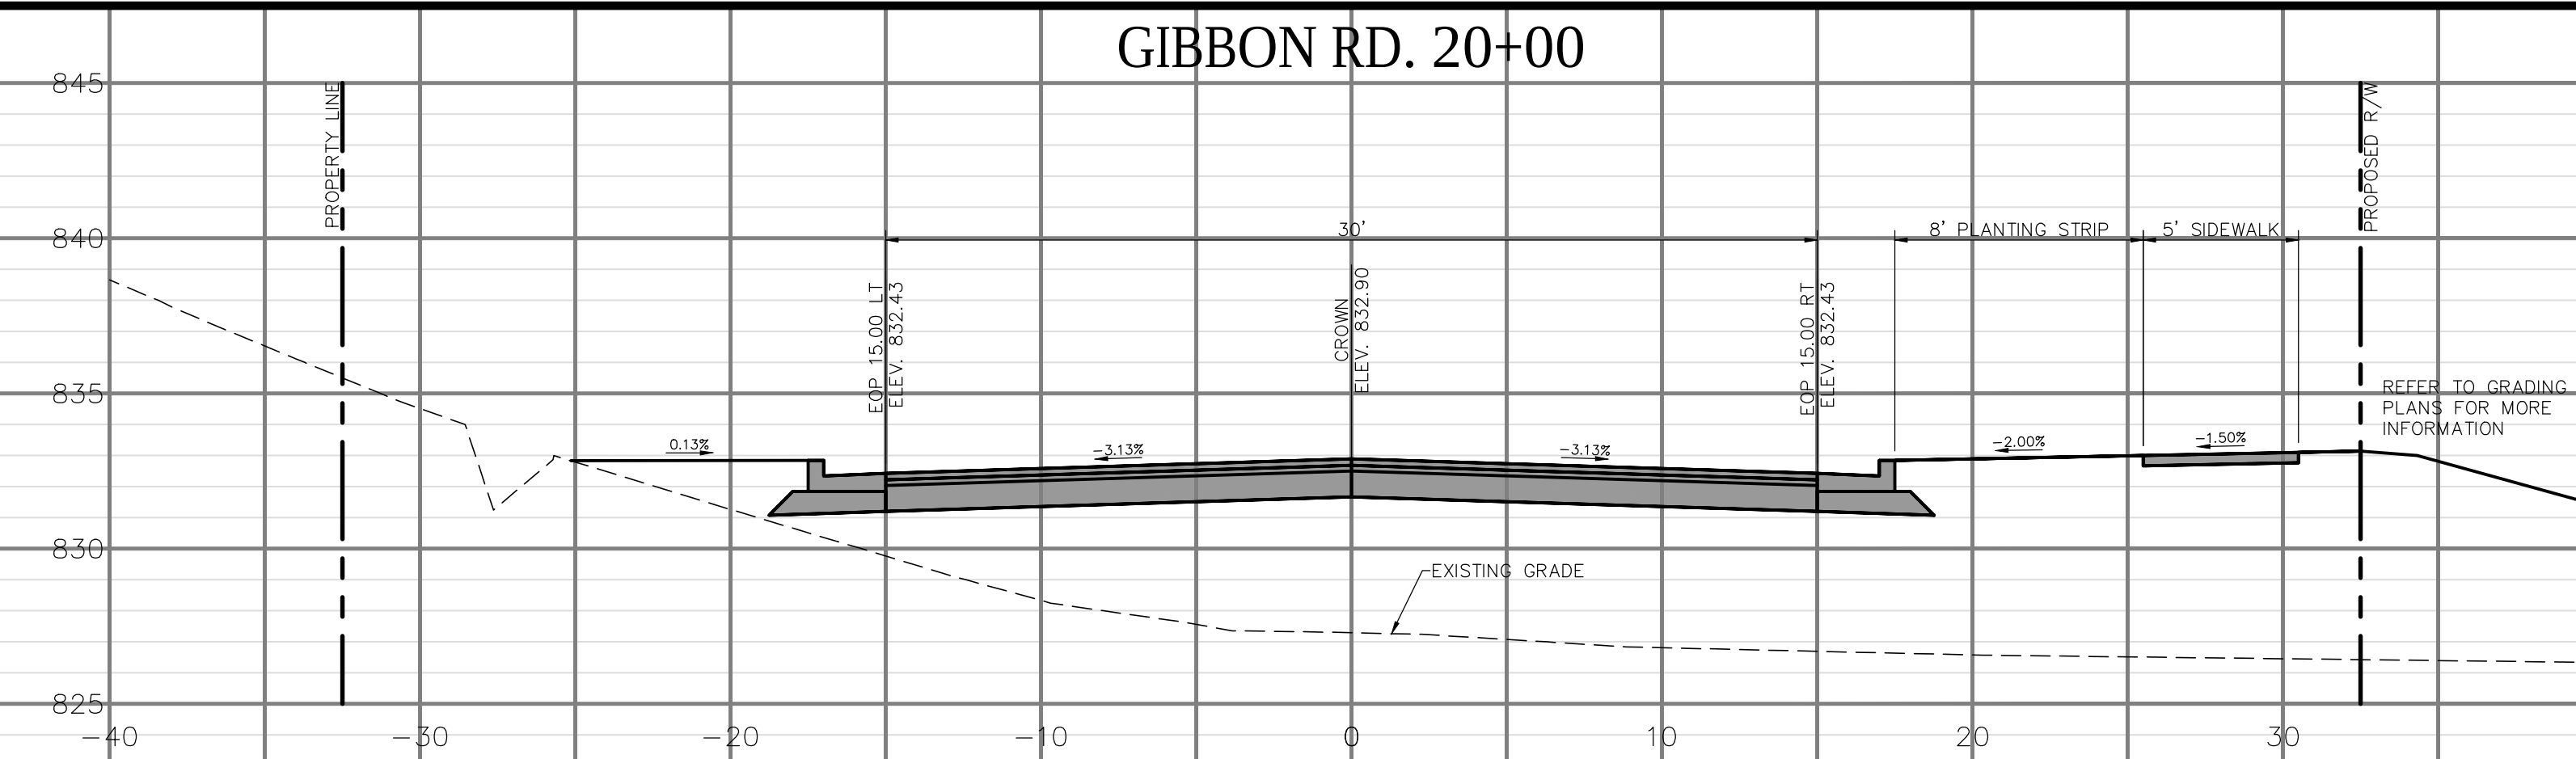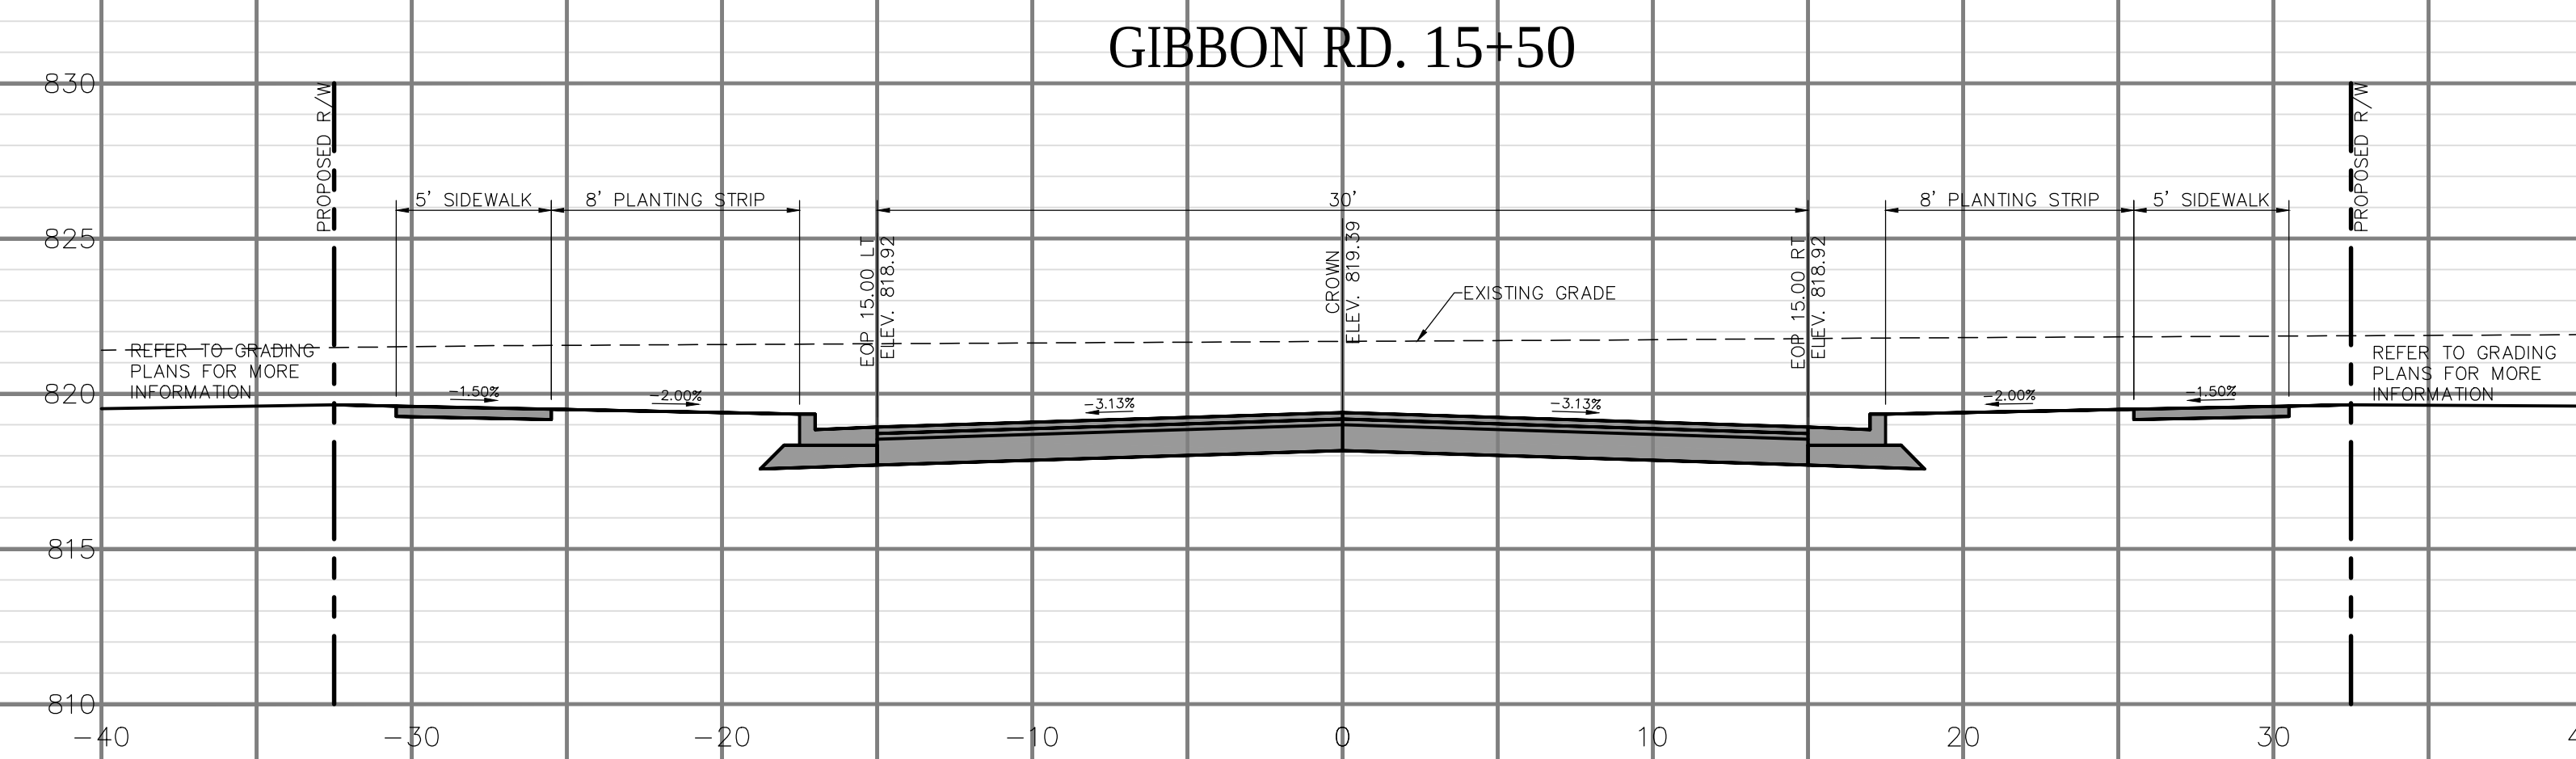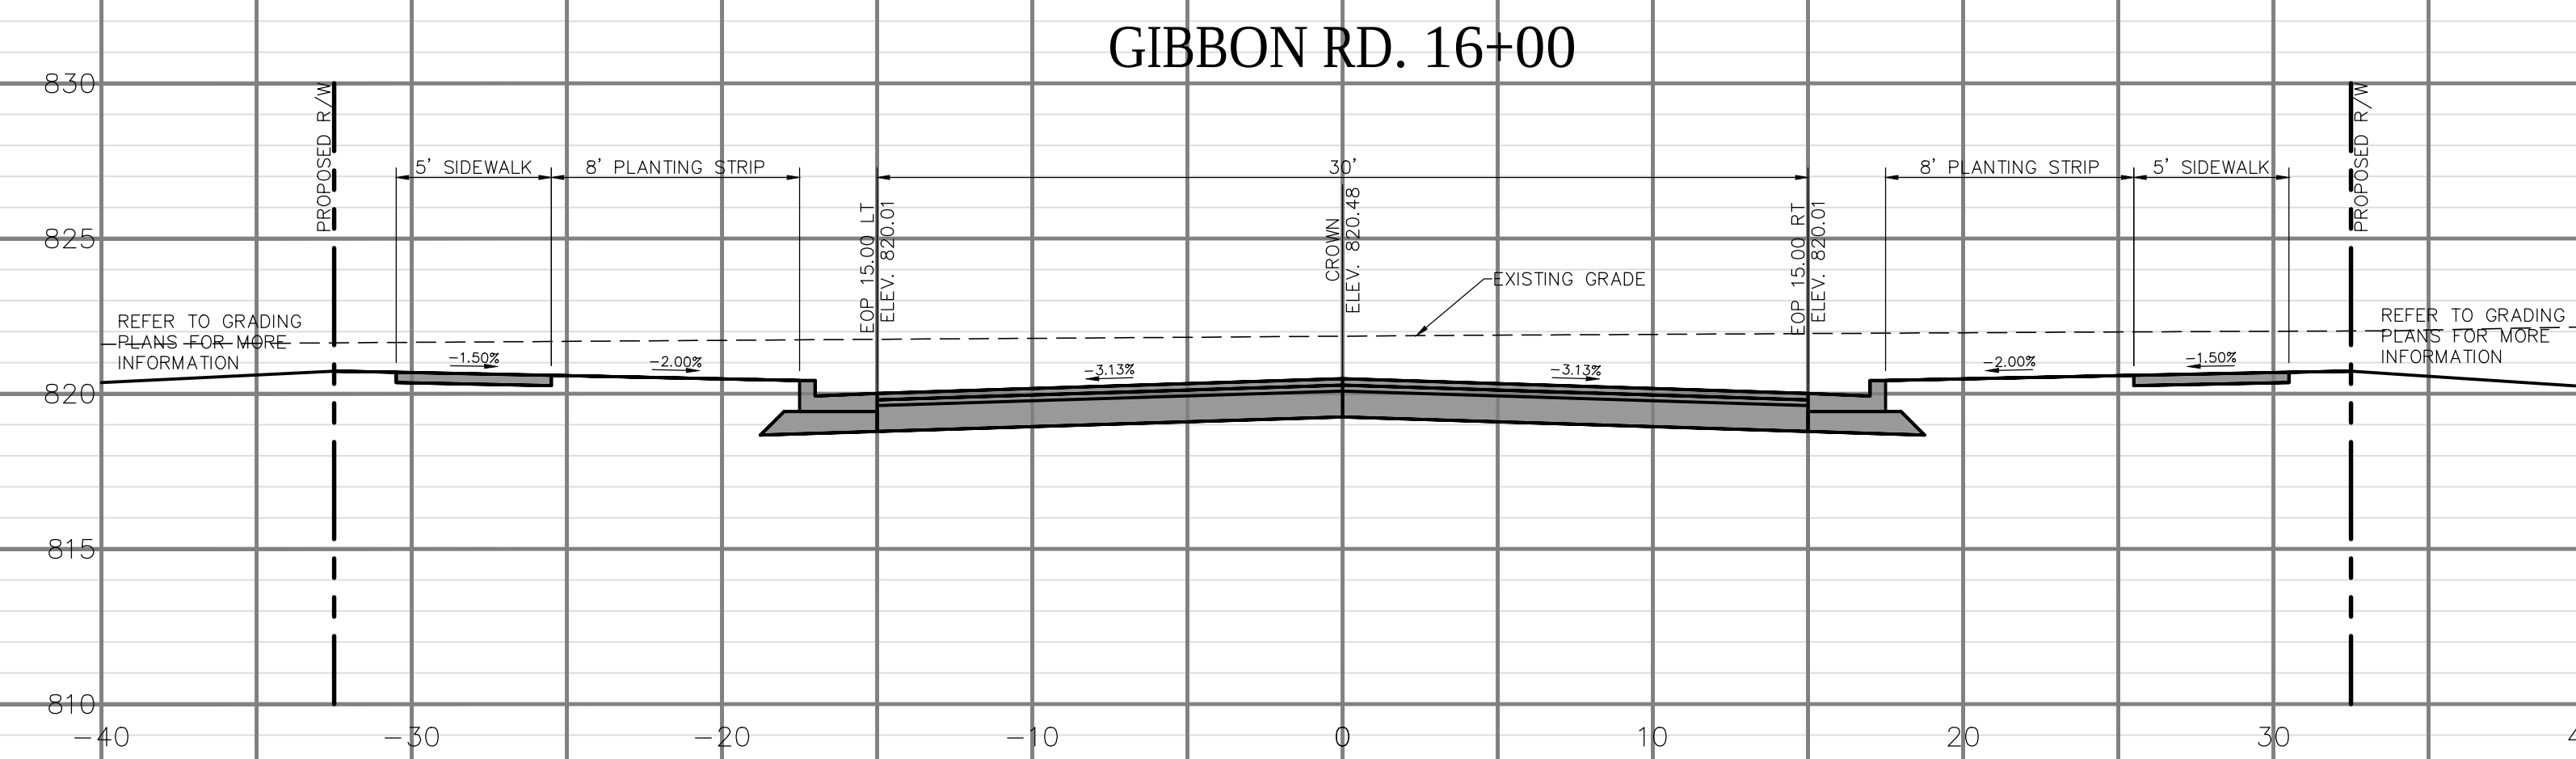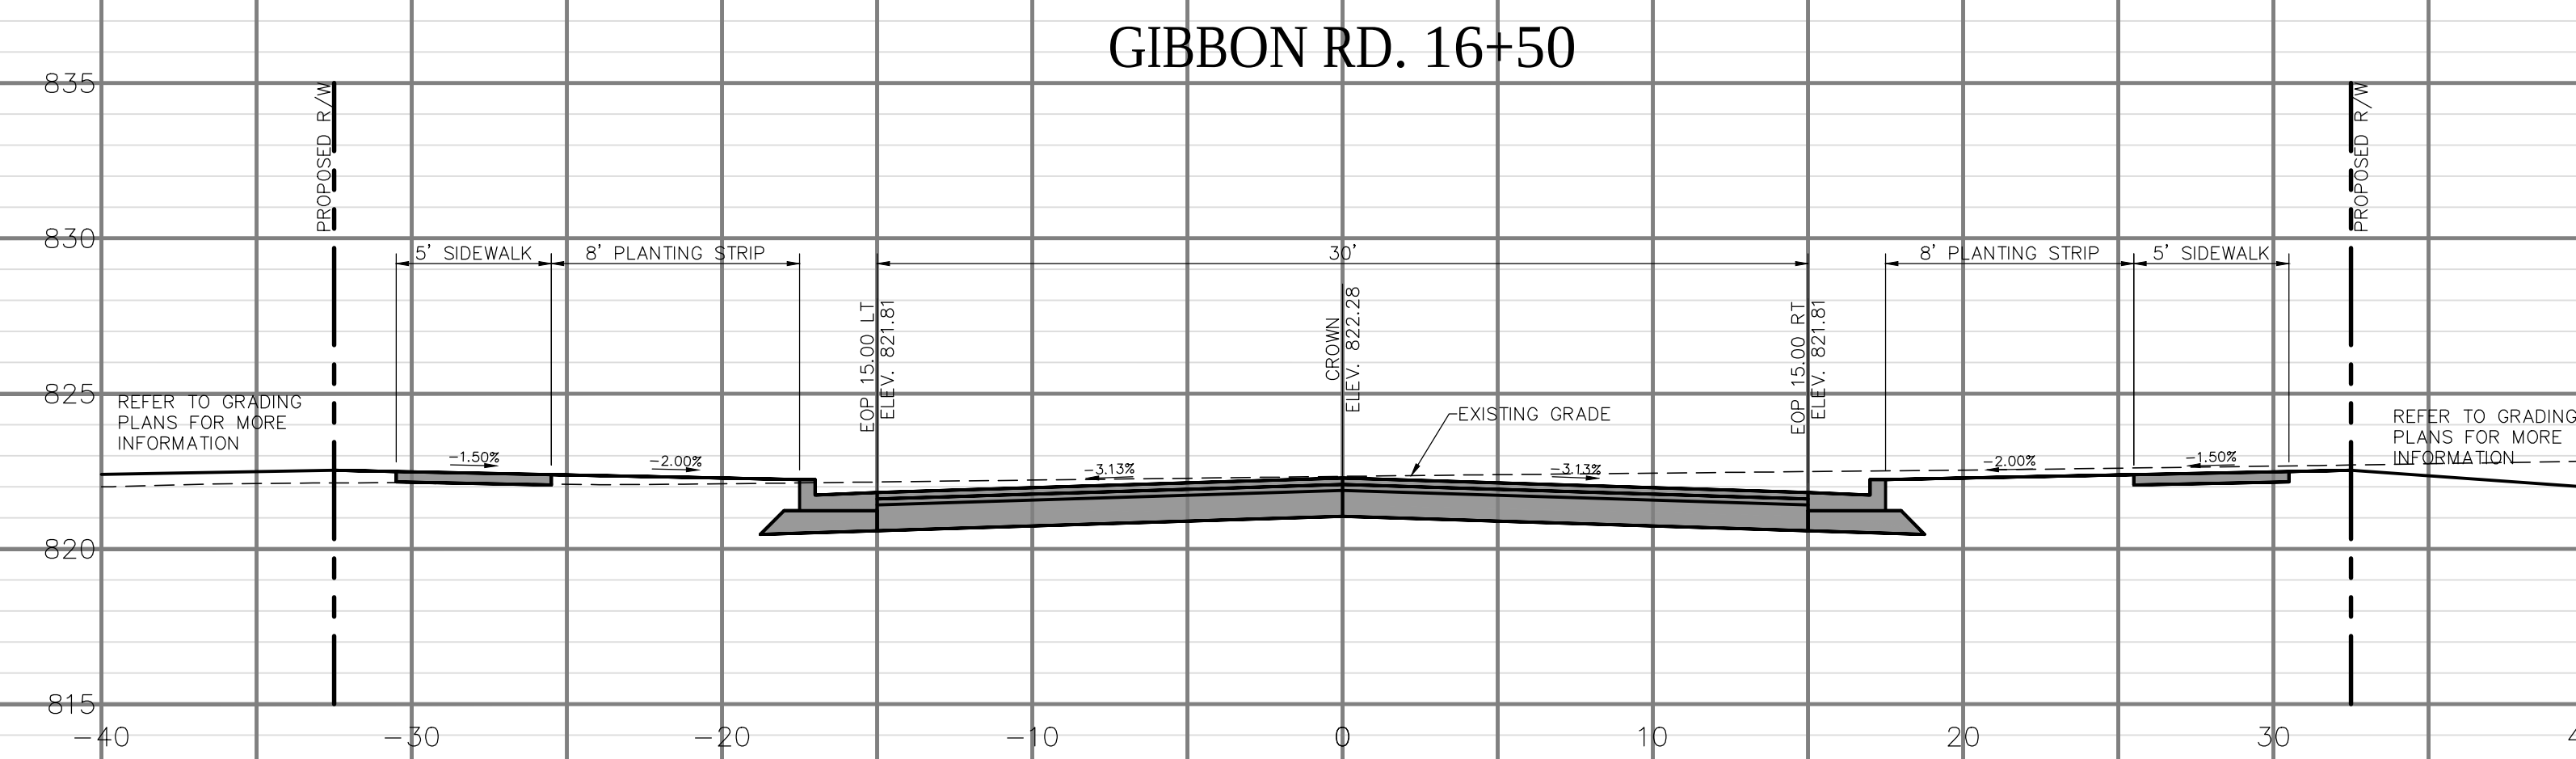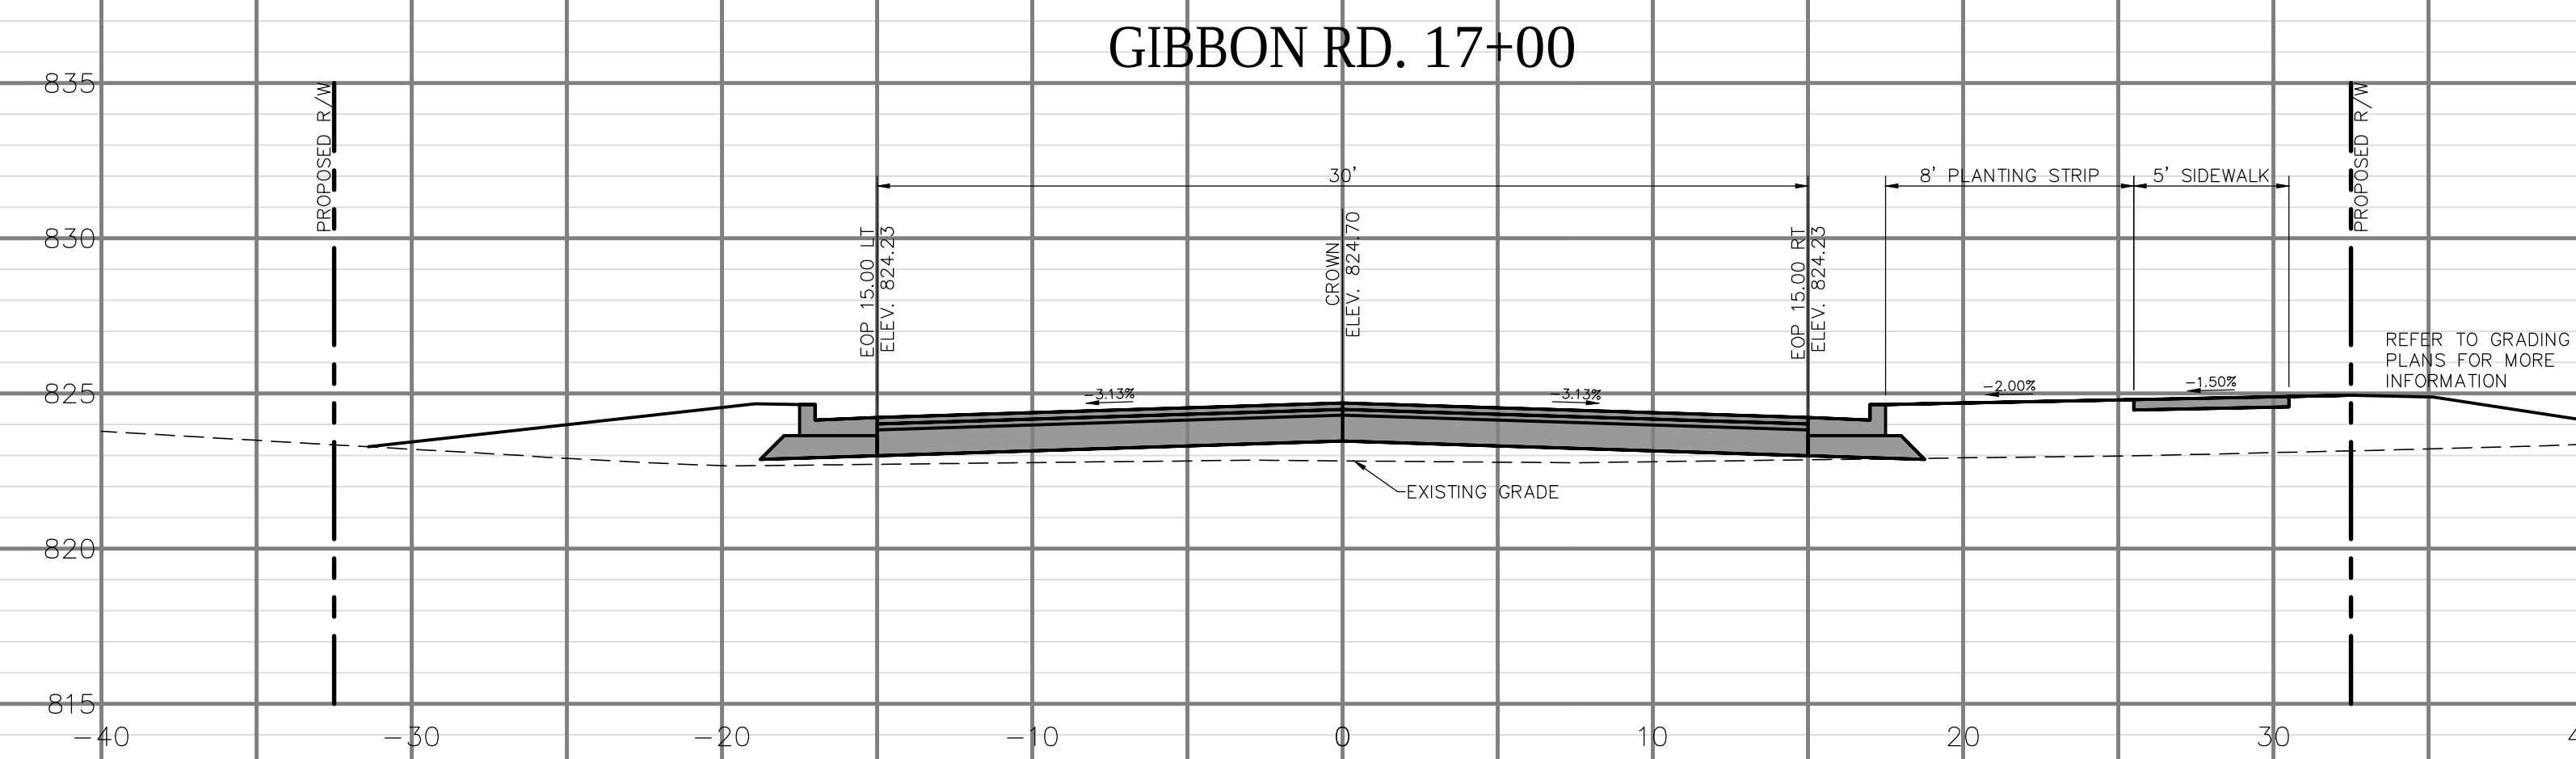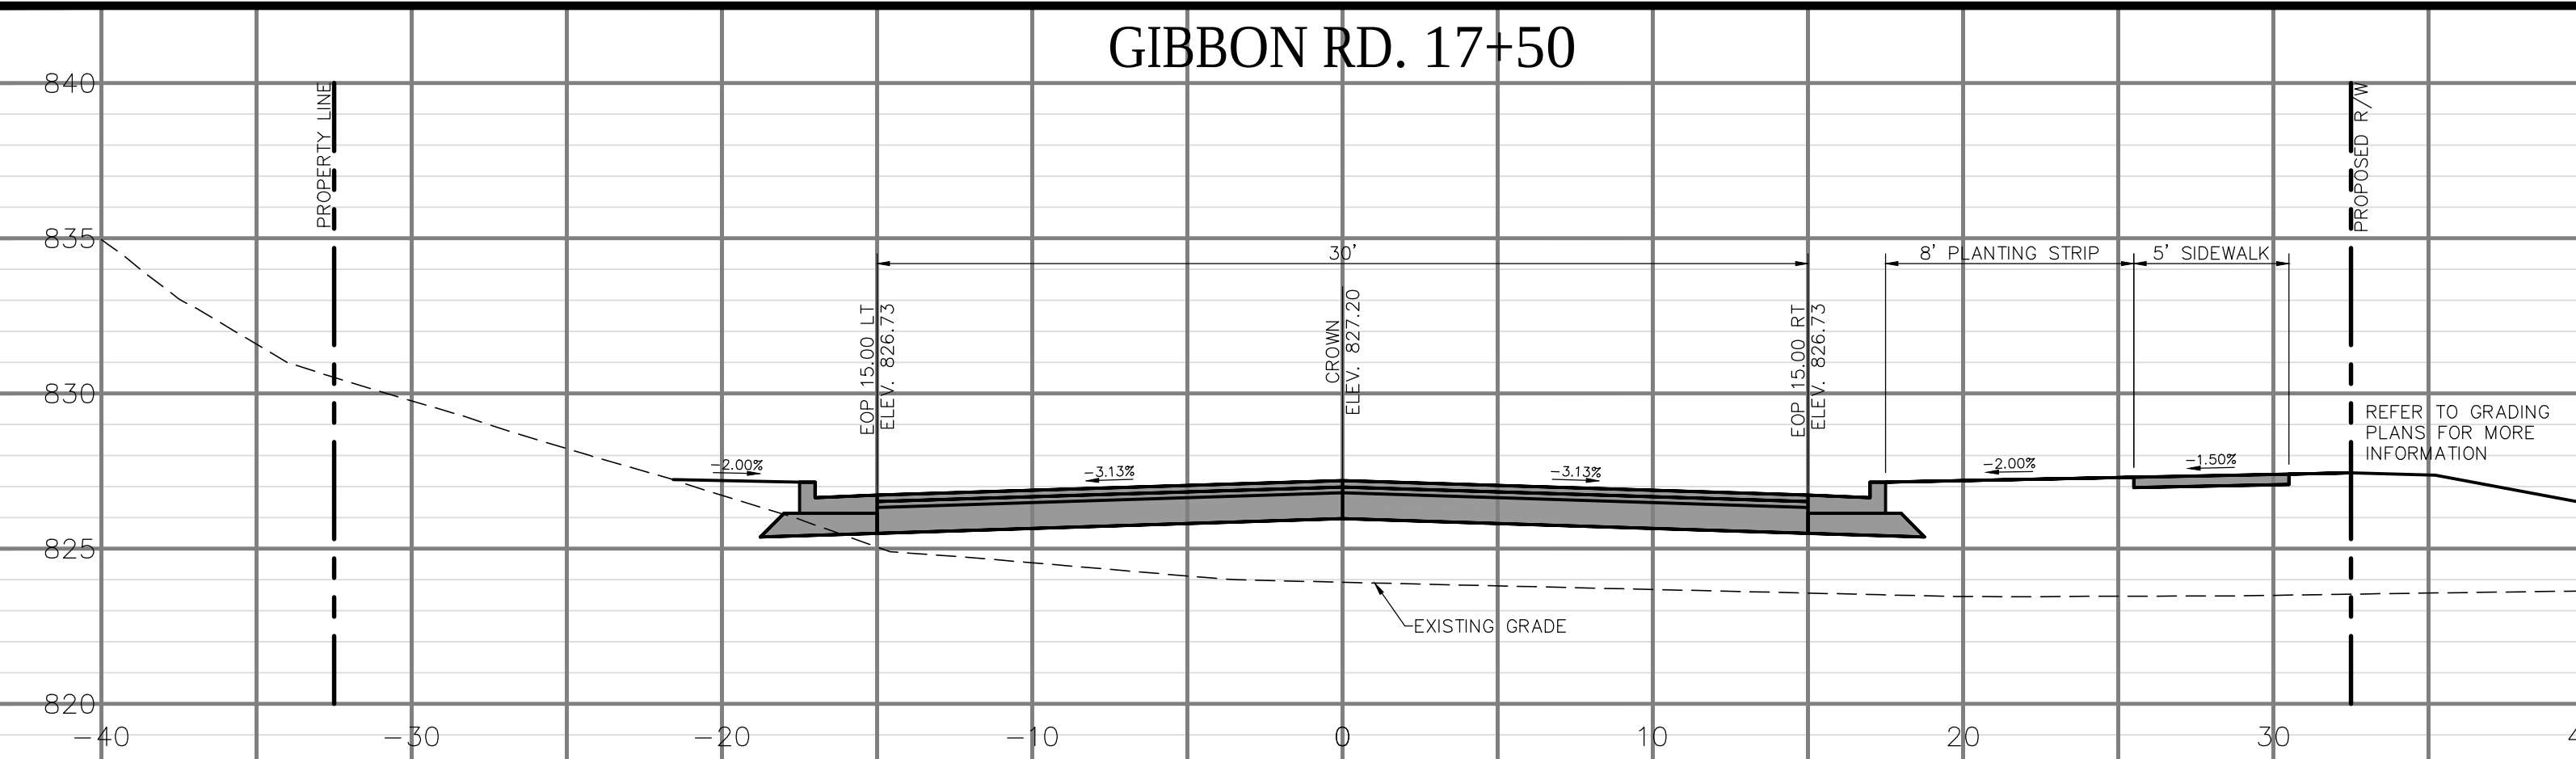



GIBBON ROAD CROSS SECTIONS
FOR
METROLINA PARK
CHARLOTTE, NORTH CAROLINA



BEACON PARLINERS
610 E. MOREHEAD ST.
CHARLOTTE, NC 28202

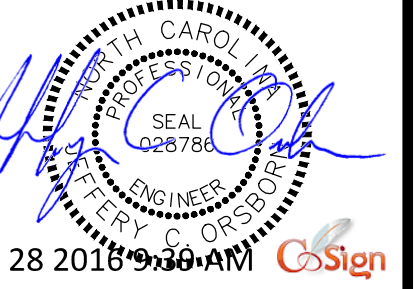
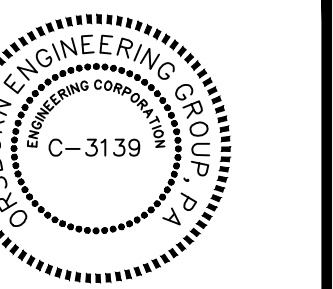
[illegible]


B #	15029
DATE:	04/29/16
SCALE:	1" = 5'
DRAWN BY:	JAW
APPROVED BY:	JCO


C2.11

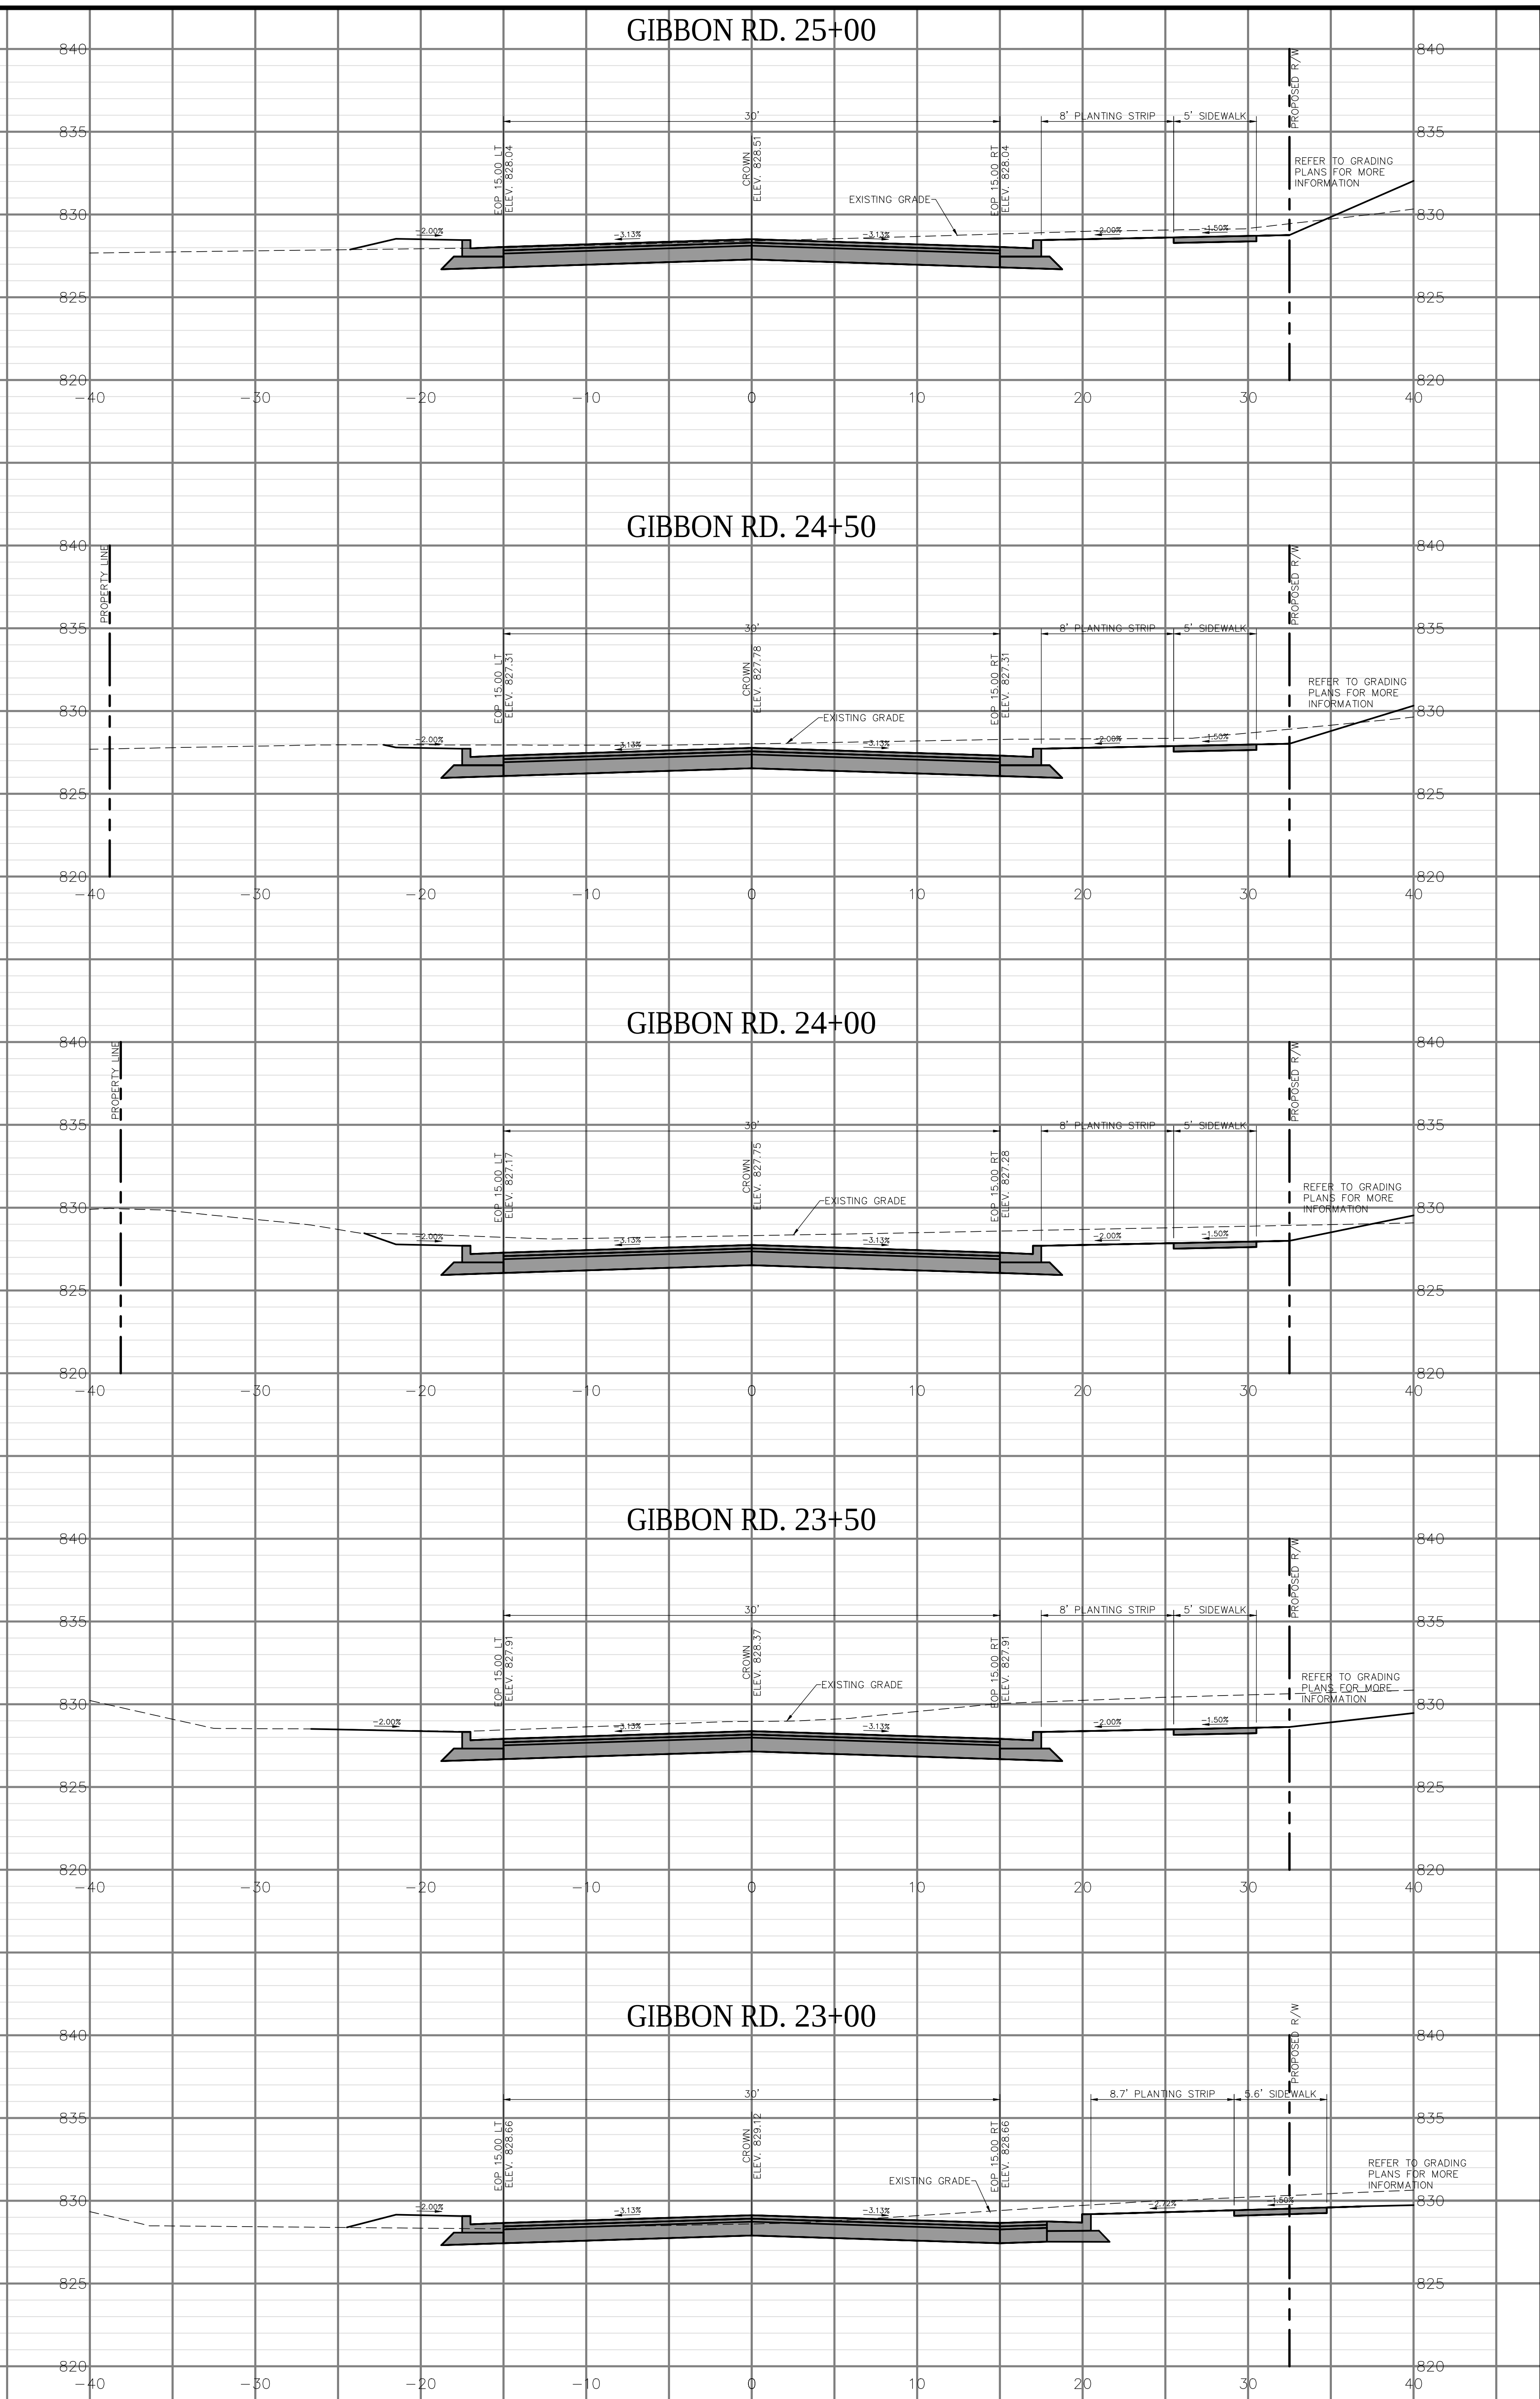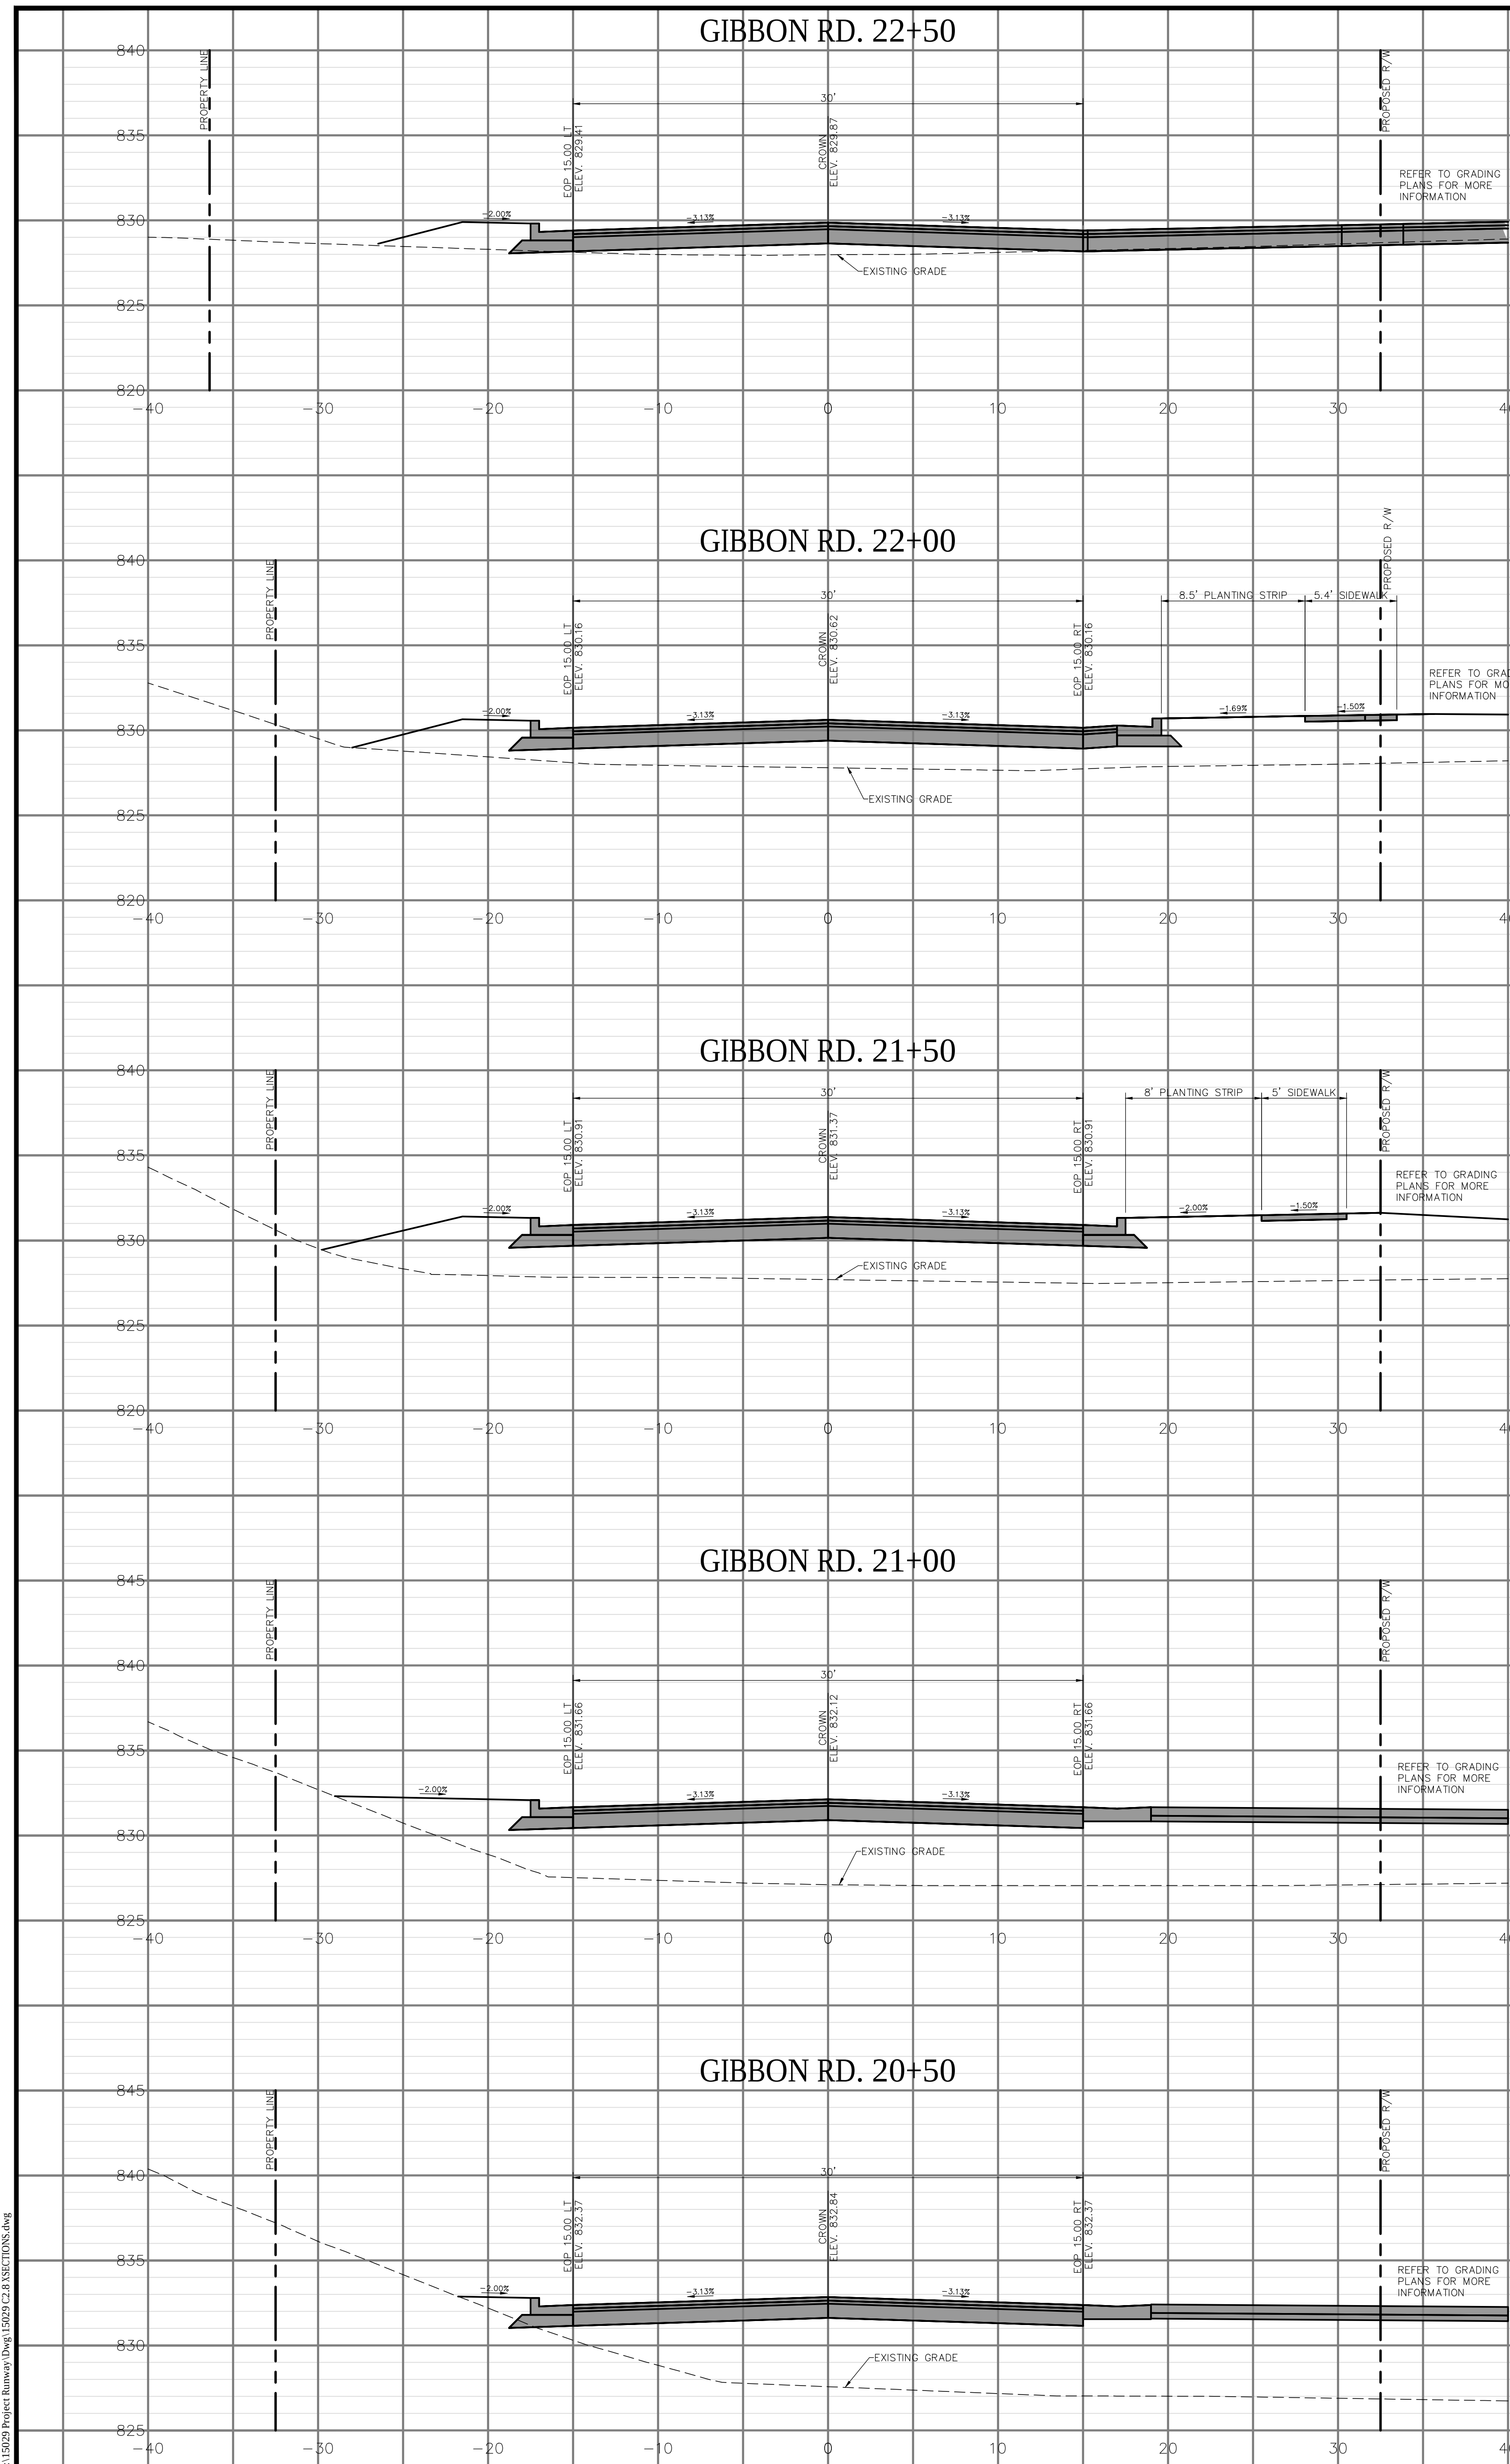

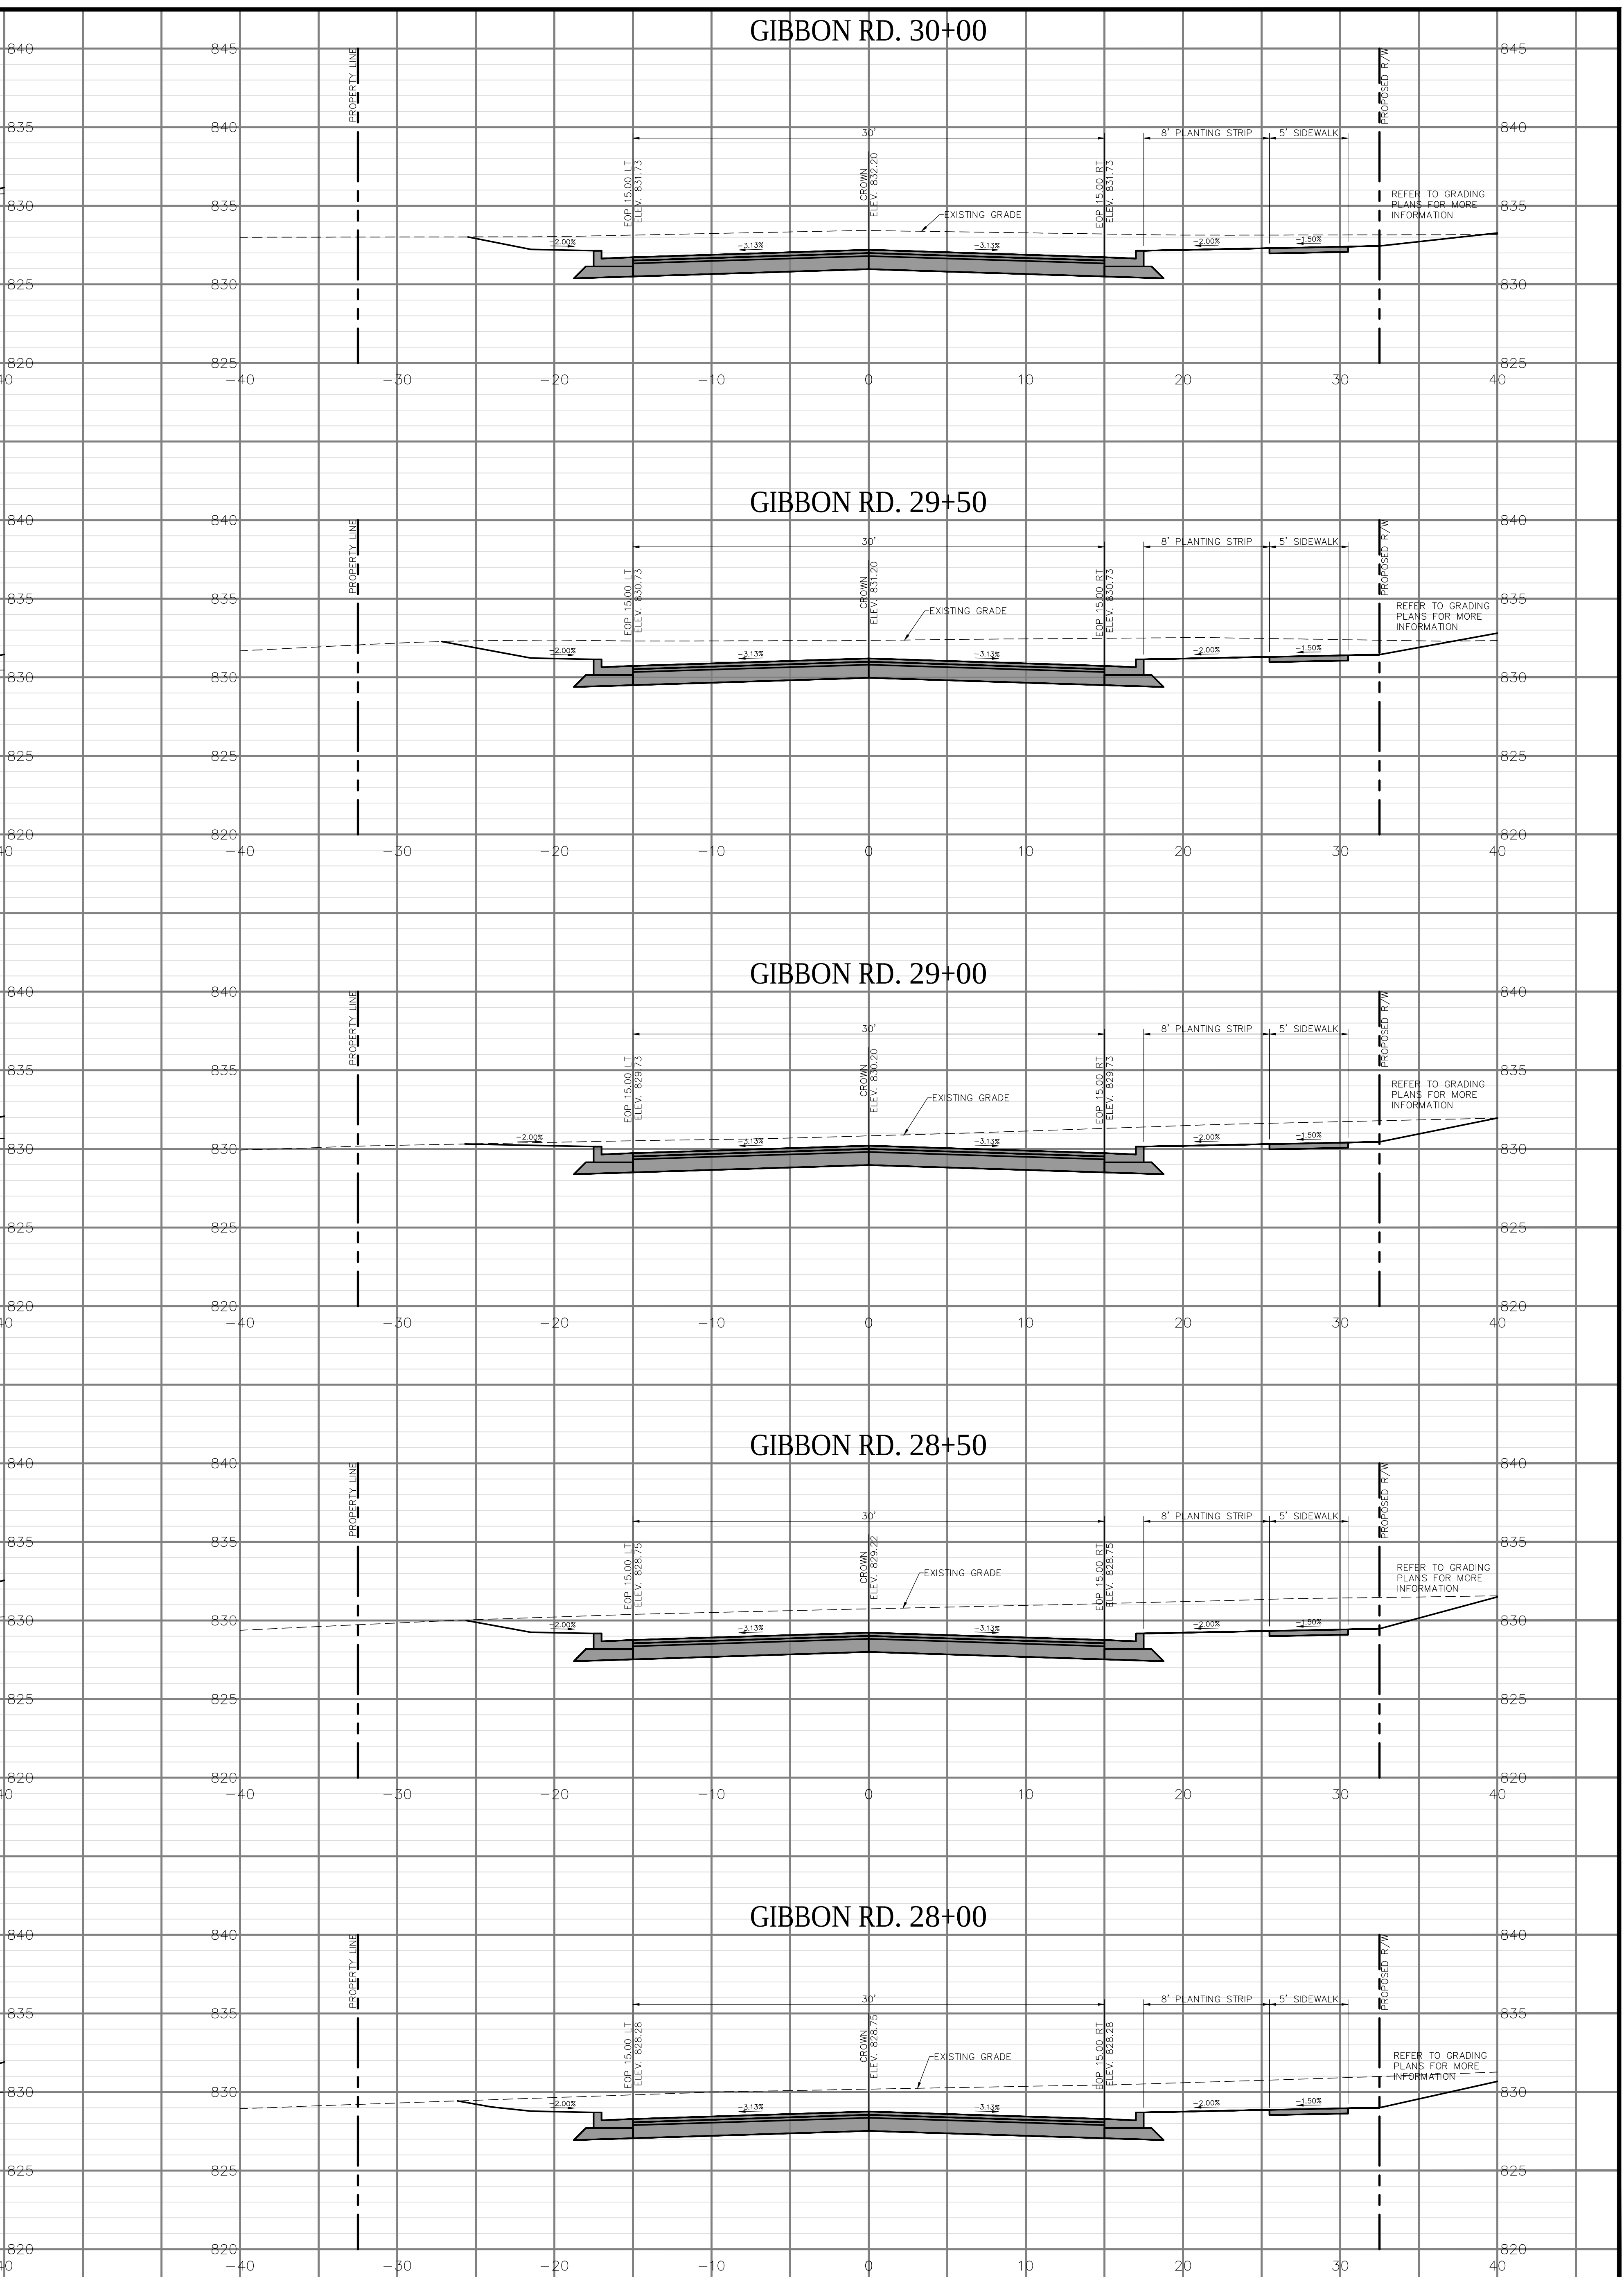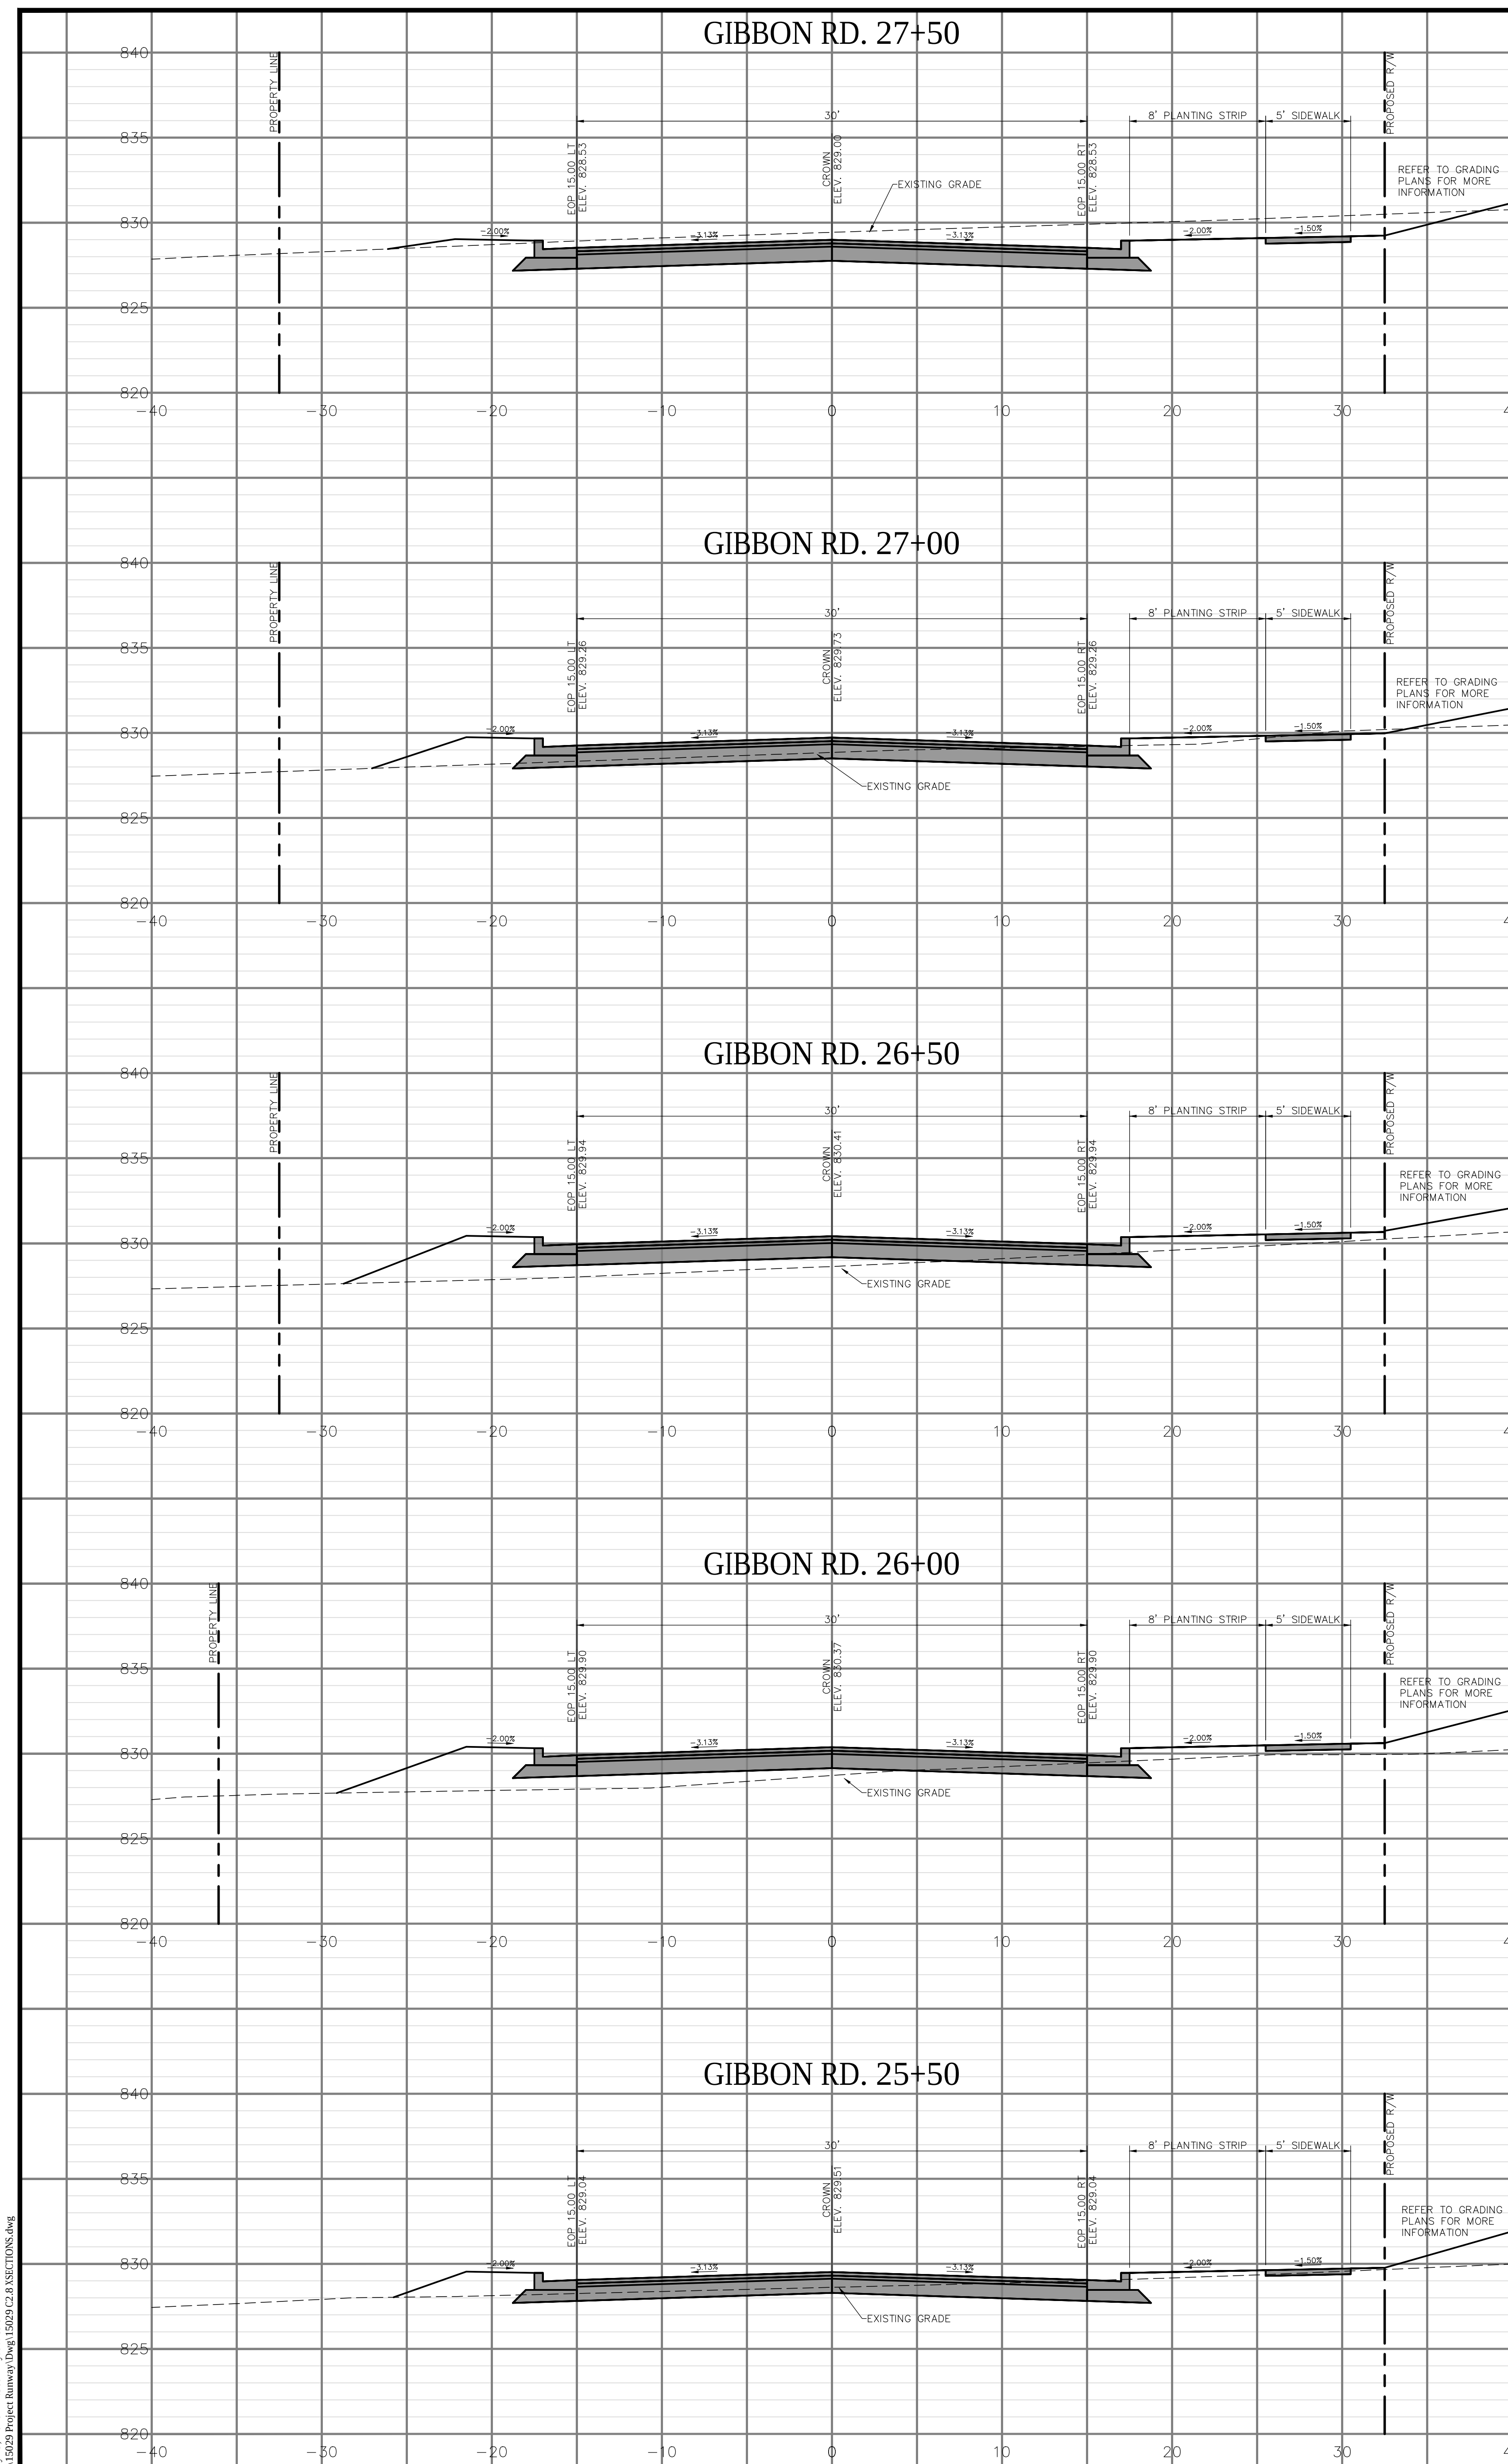

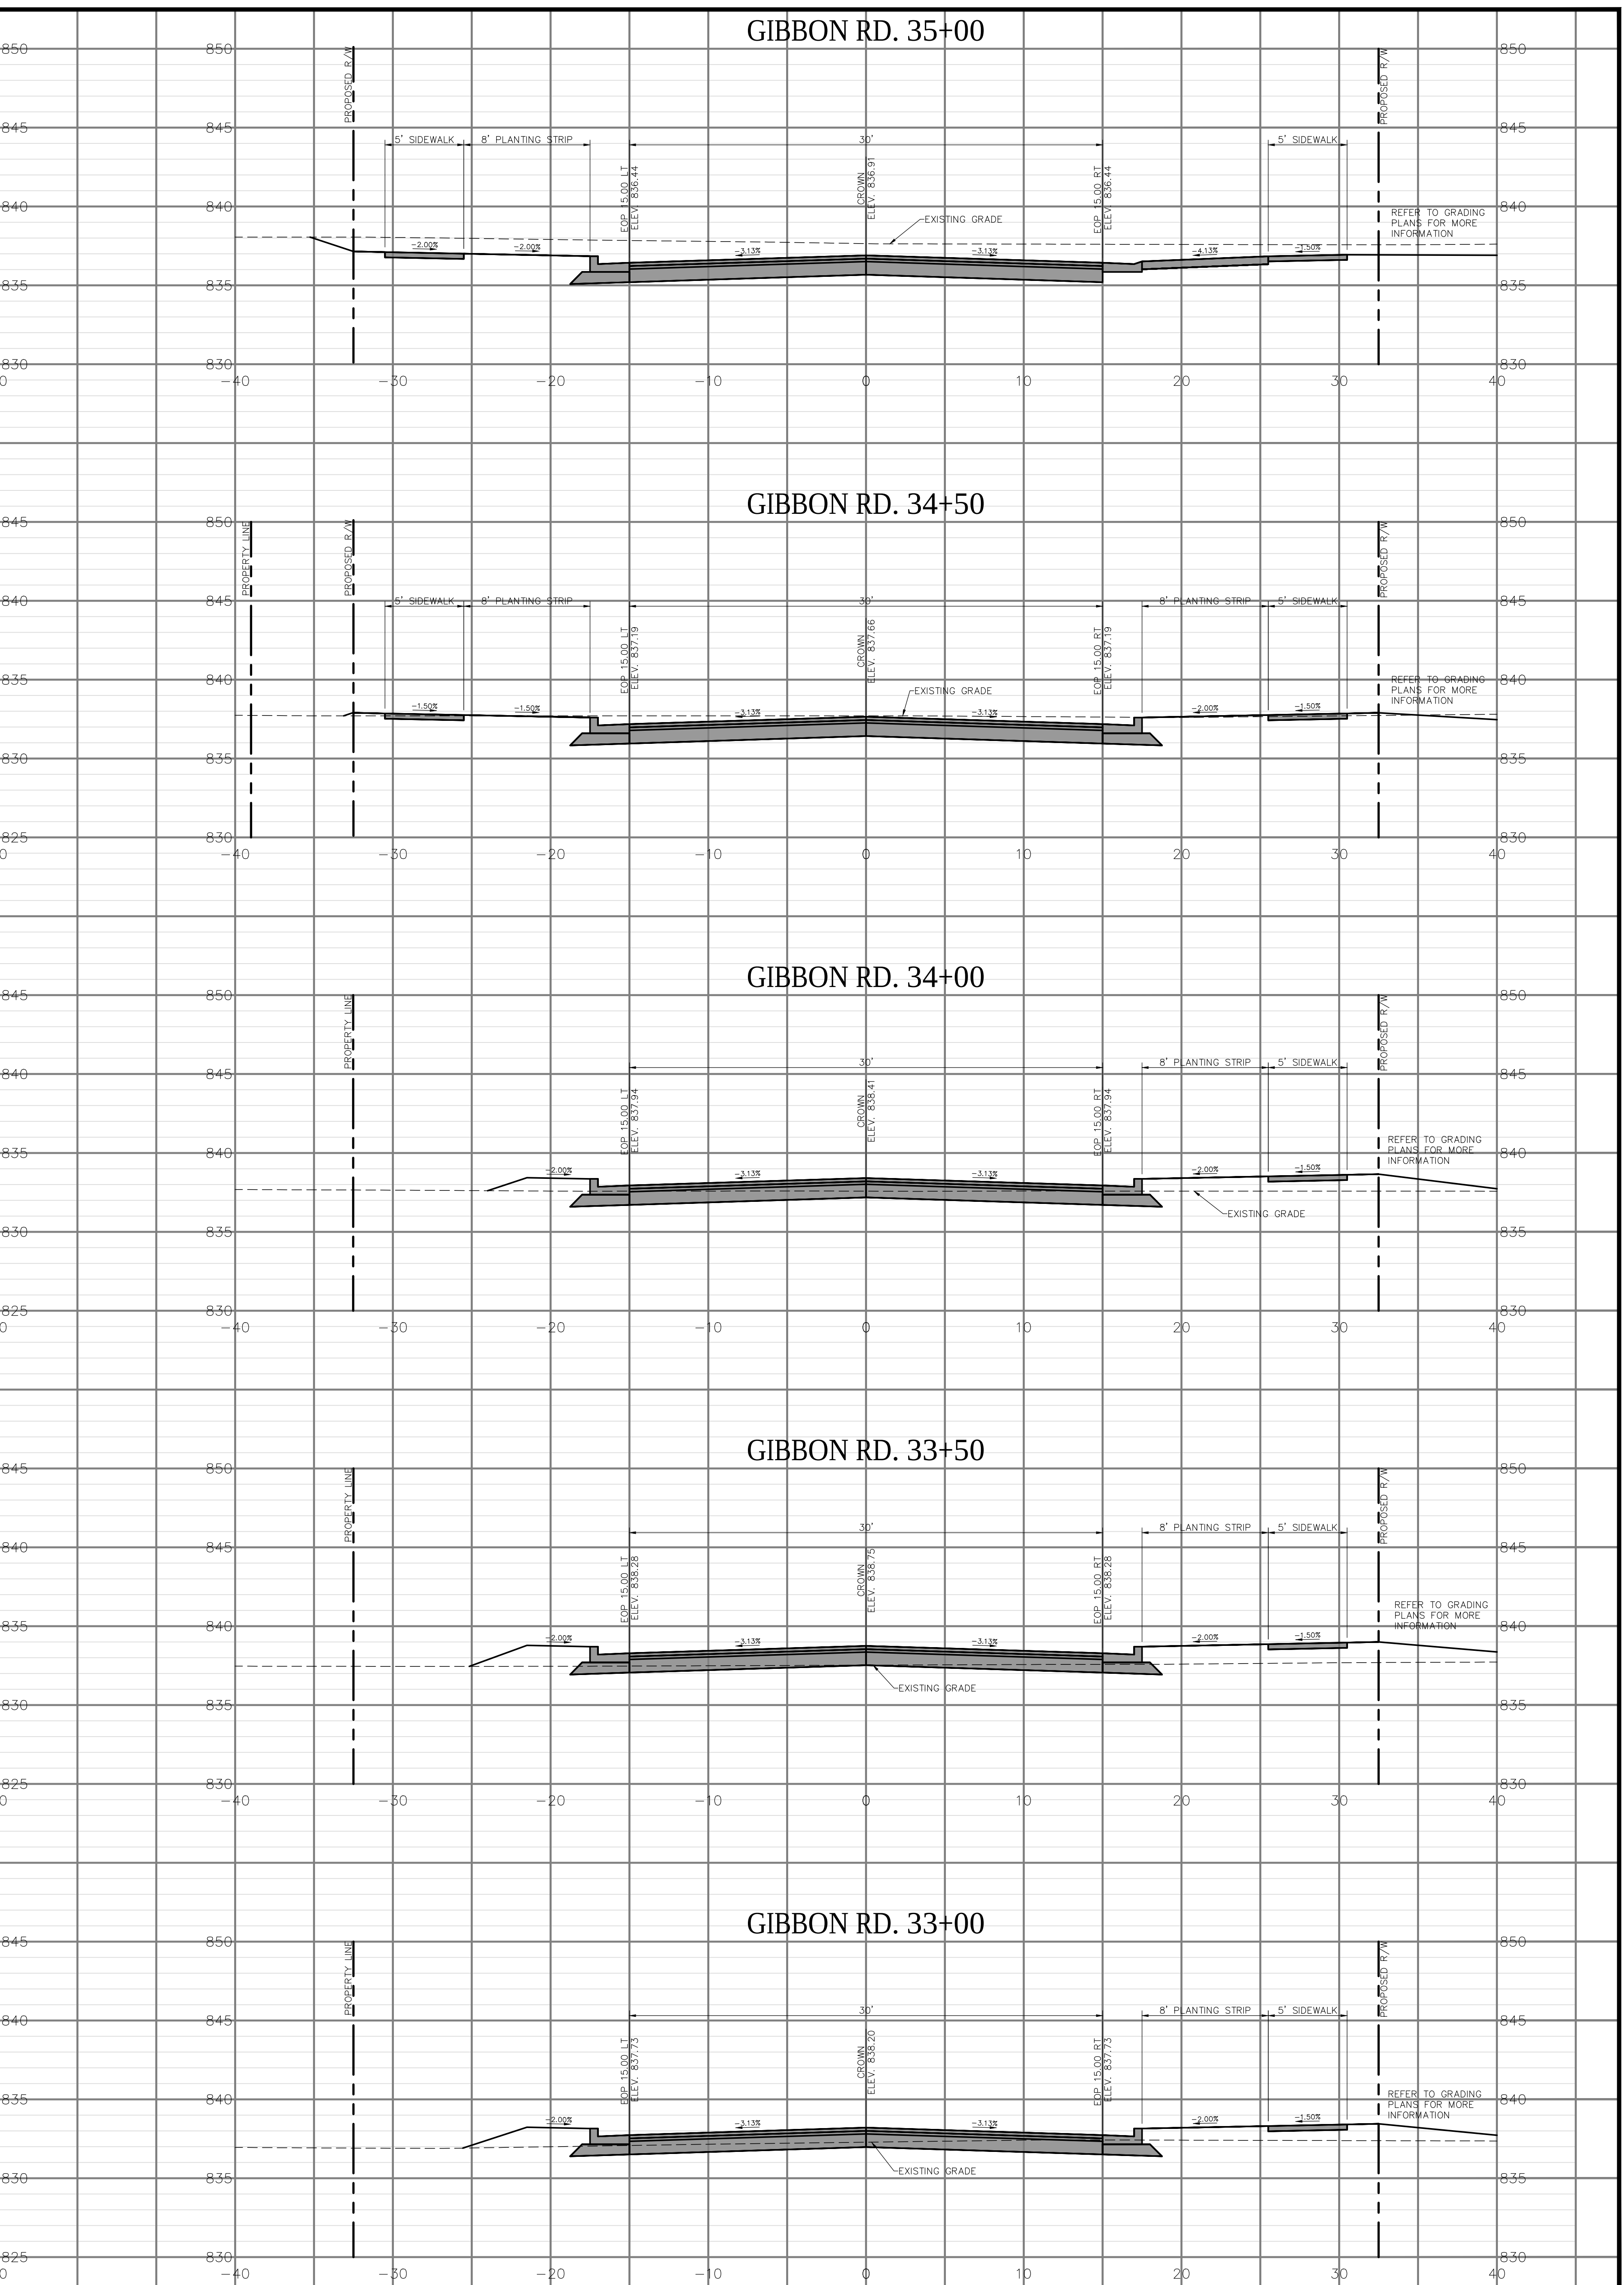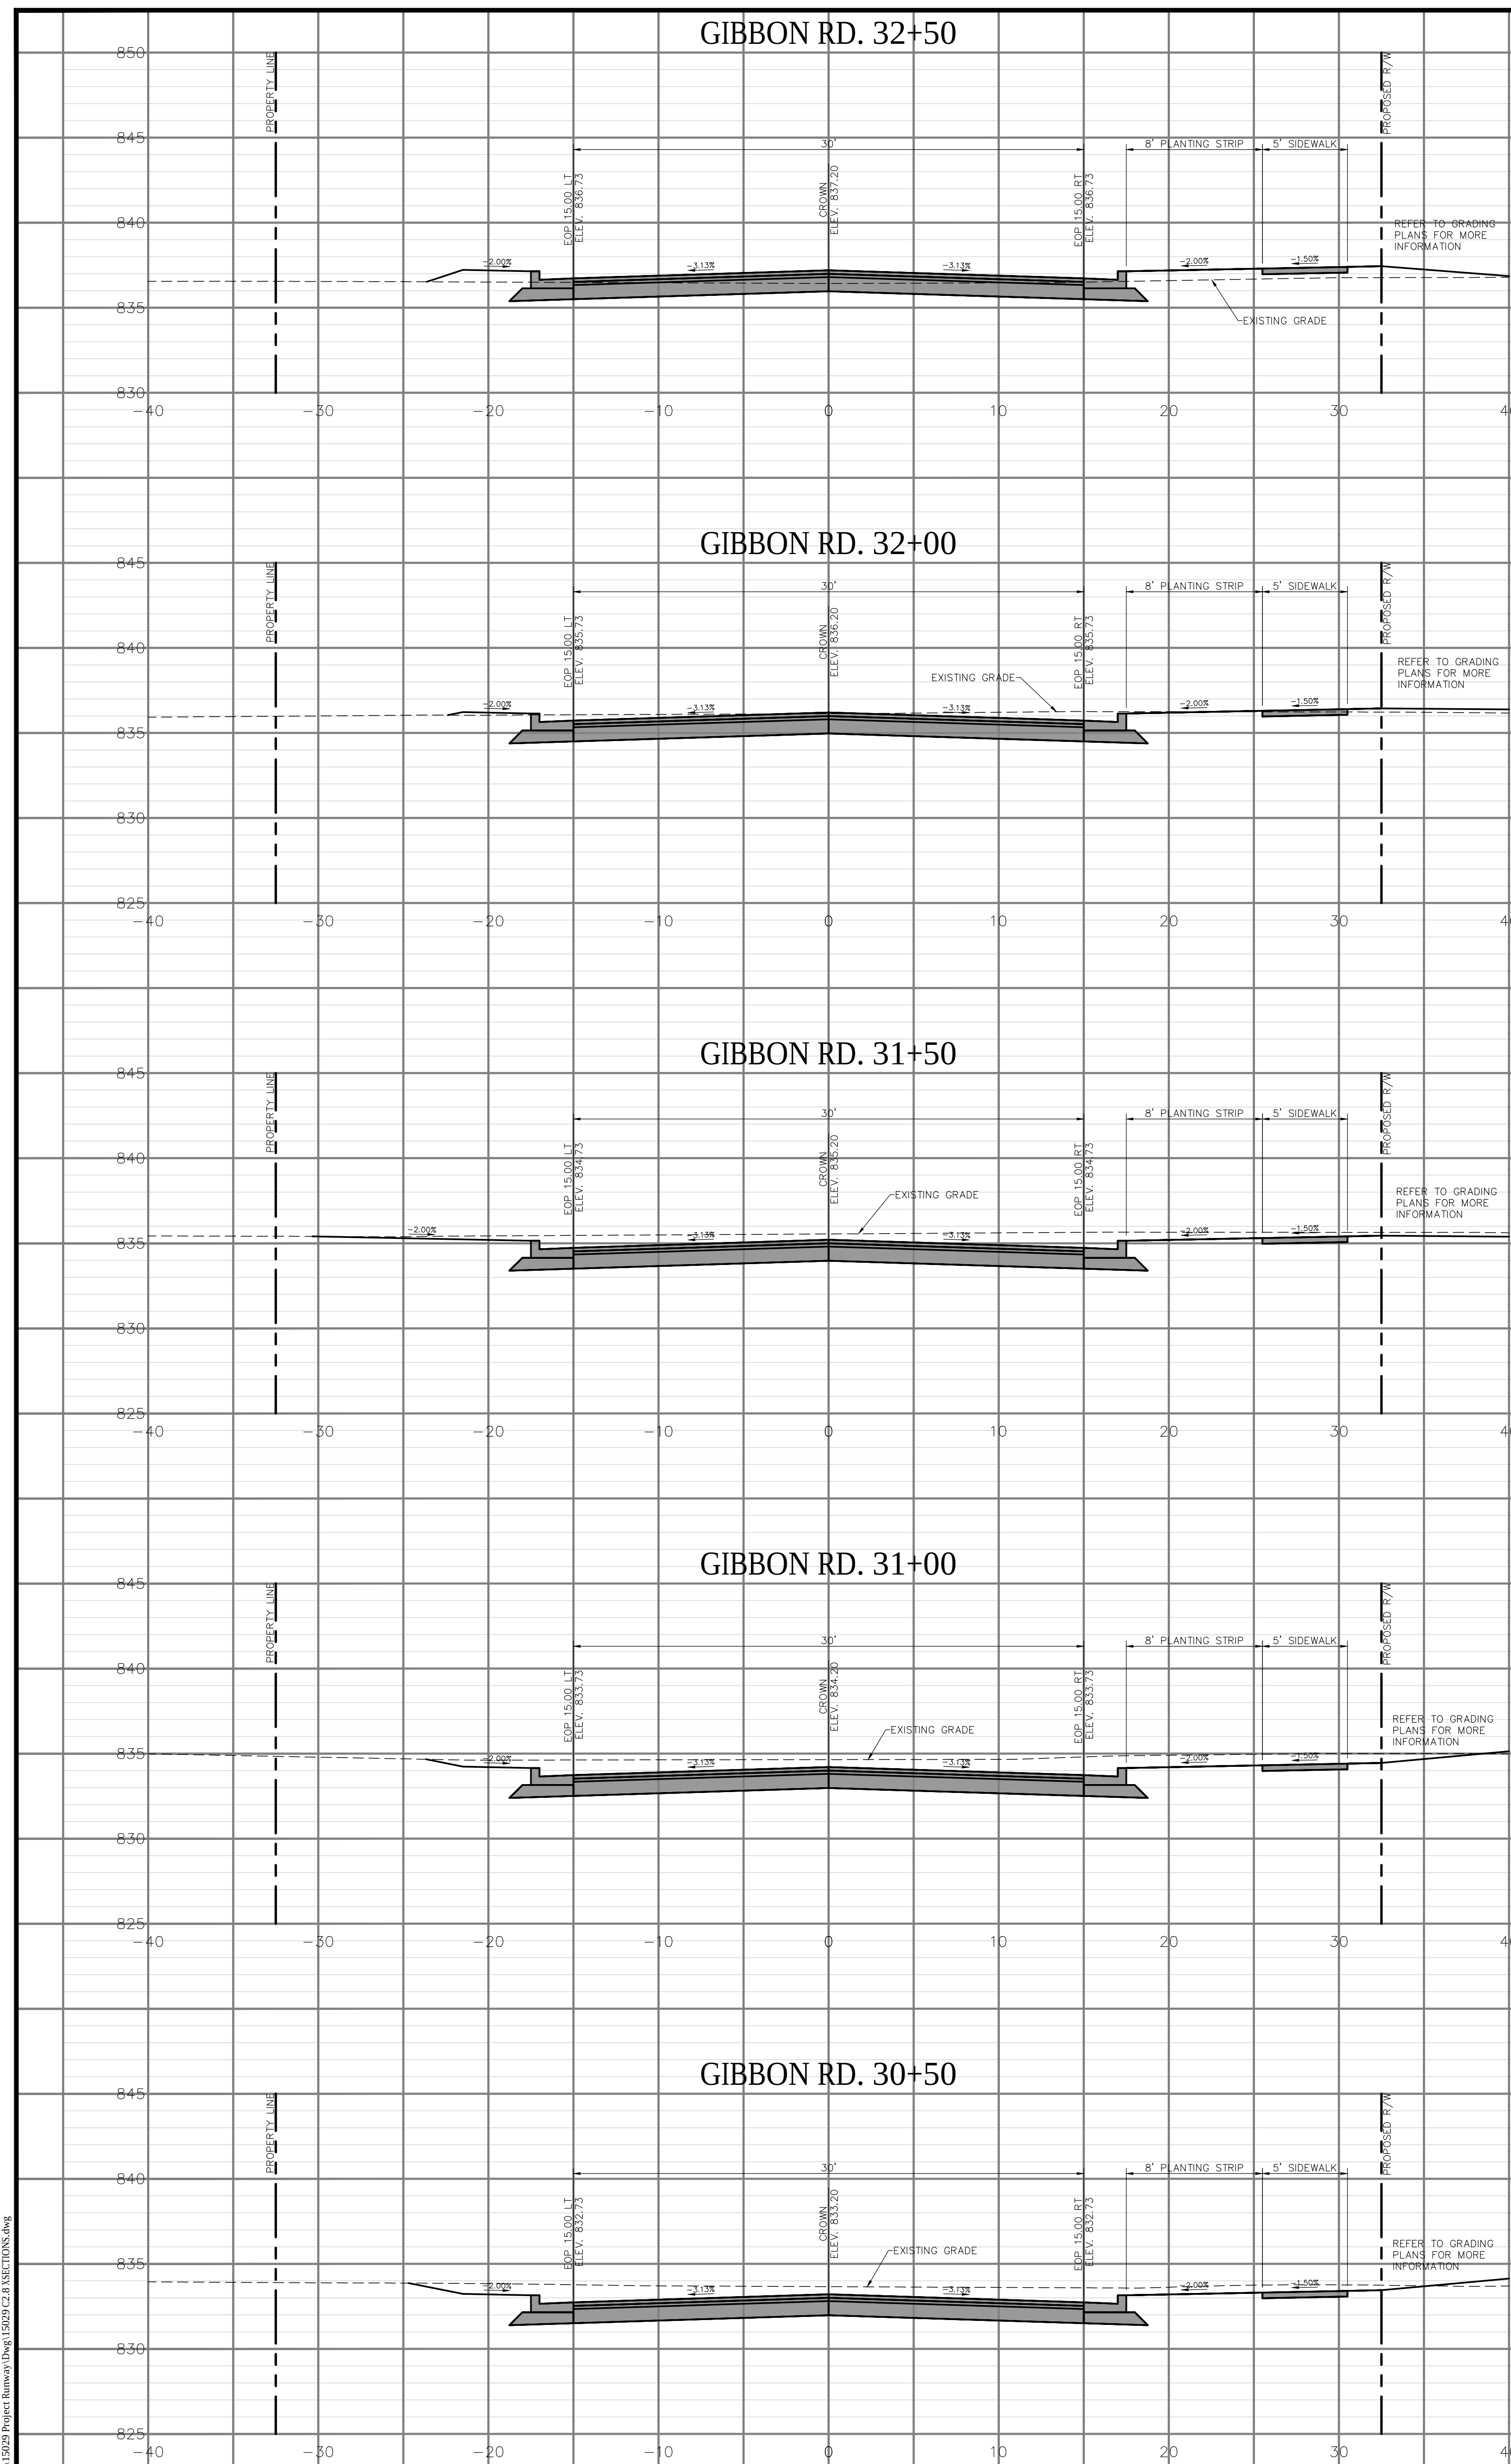


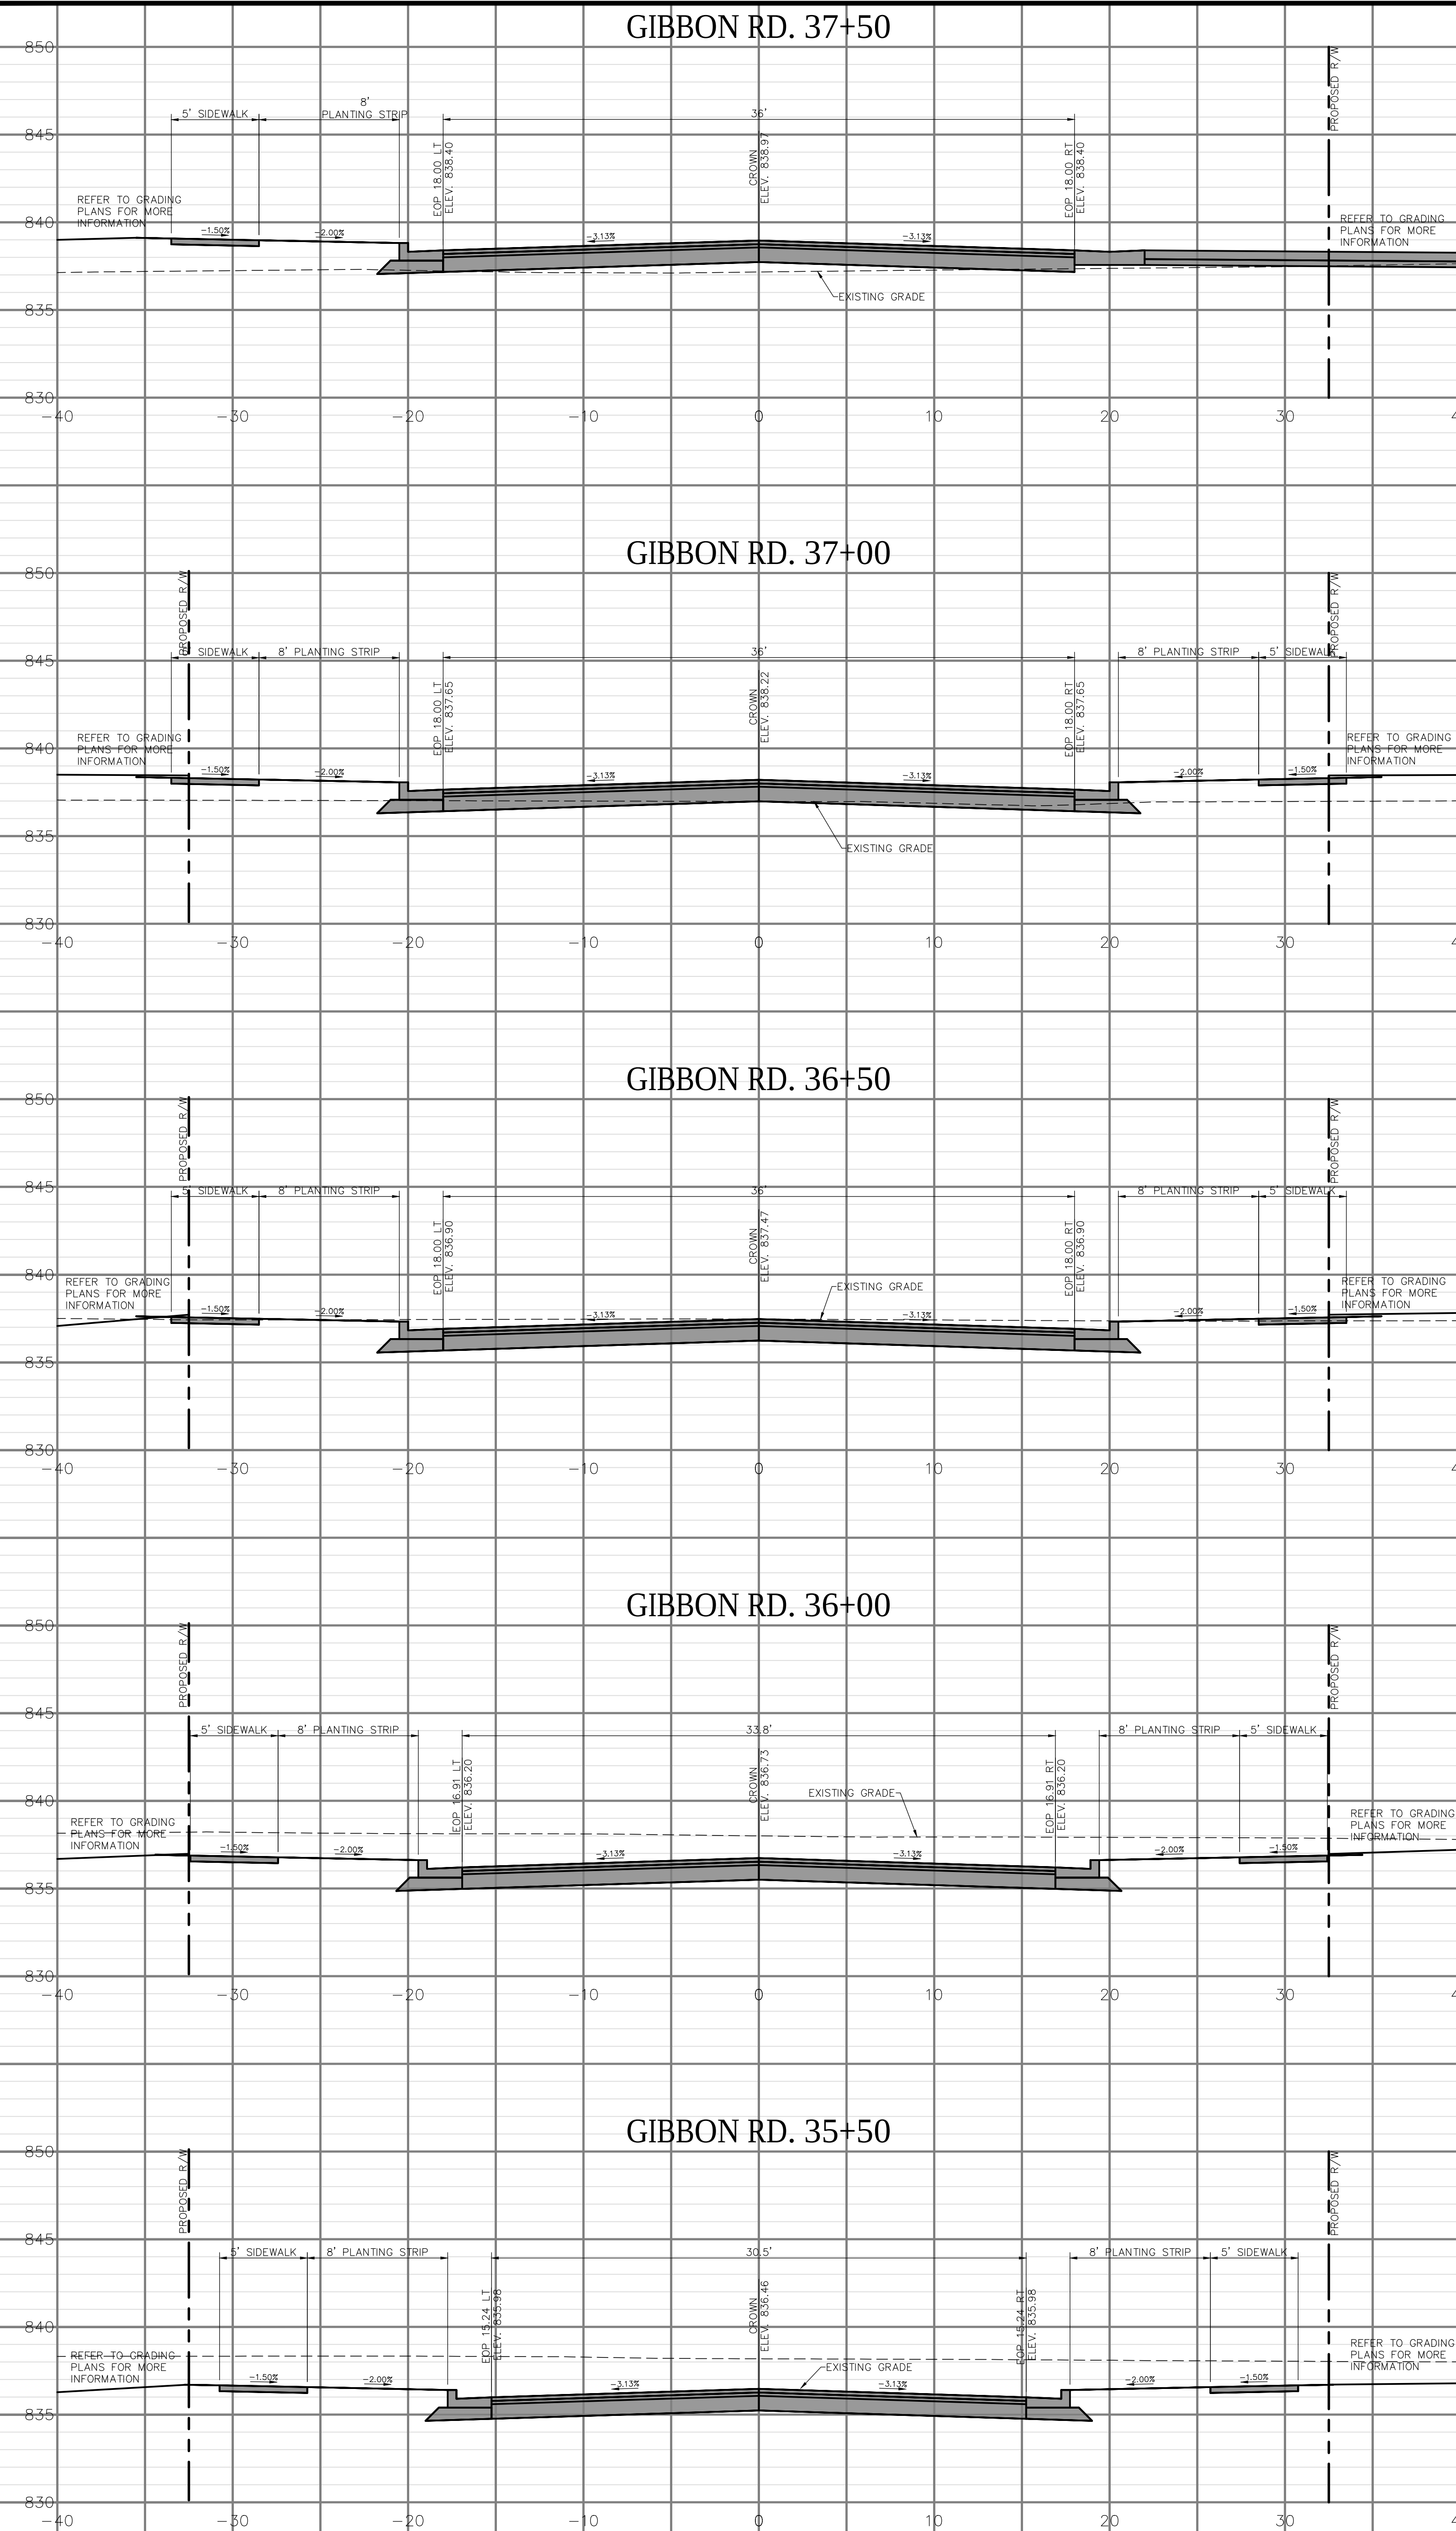

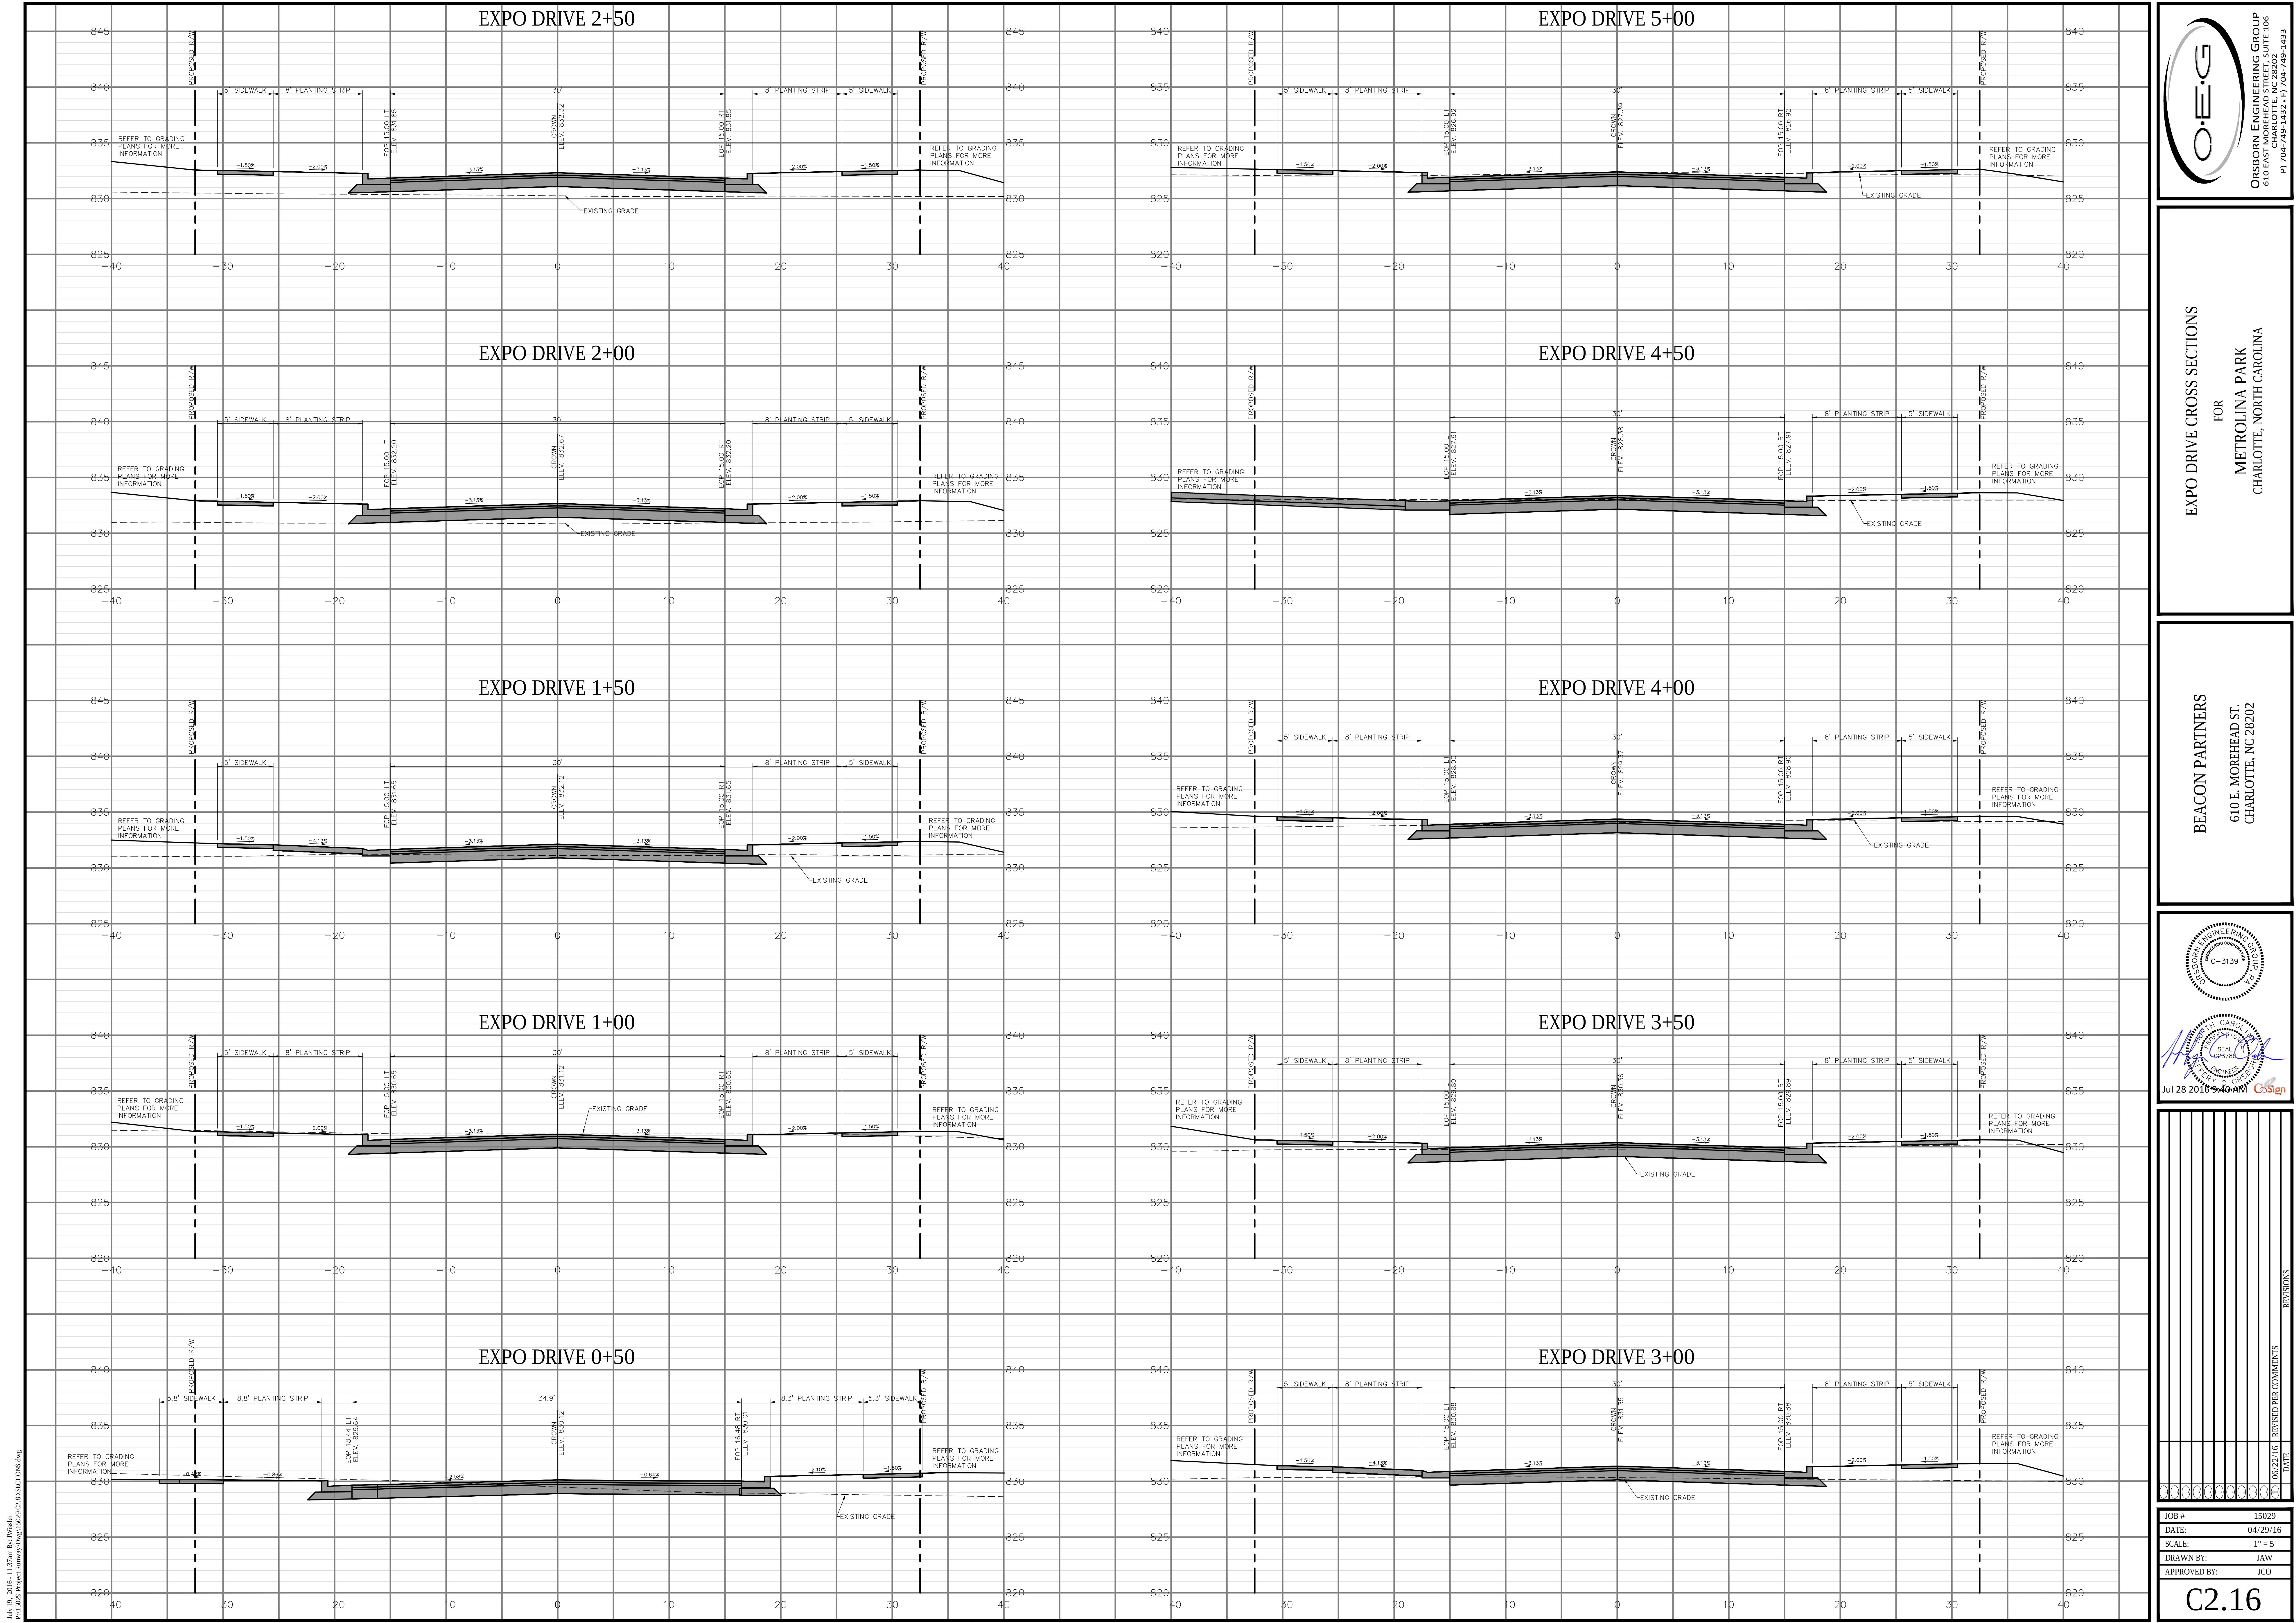

EXPO DRIVE CROSS SECTIONS
FOR
METROLINA PARK
CHARLOTTE, NORTH CAROLINA

BEACON PARTNERS
610 E. MOREHEAD ST.
CHARLOTTE, NC 28202

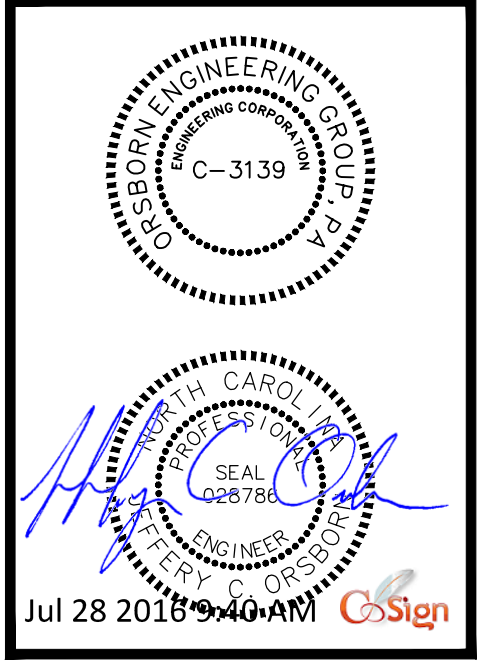


REVISIONS	
NO.	DATE
1	06/22/16
REVISIONS	
DATE	
JOB #	15029
DATE:	04/29/16
SCALE:	1" = 5'
DRAWN BY:	JAW
APPROVED BY:	JCO
C2.16	

July 19, 2016 - 11:37am By: JAW
P:\15029 Project\Bentley\Drawings\2.8 SECTIONS.dwg




TYPICAL MINIMUM PAVEMENT SCHEDULE

- | | |
|-------------|--|
| (A1) | <u>SURFACE COURSE</u>
PROPOSED 3" (TWO 1 1/2" LIFTS) ASPHALT CONCRETE
SURFACE COURSE 59.58. REFER TO N.C.D.O.T. SPECIFICATION SECTION 610 FOR MORE INFORMATION. |
| (A2) | <u>SURFACE COURSE OVERLAY</u>
PROPOSED 1" ASPHALT CONCRETE SURFACE COURSE 59.58.
REFER TO N.C.D.O.T. SPECIFICATION SECTION 610 FOR MORE INFORMATION. |
| (B) | <u>INTERMEDIATE COURSE</u>
PROPOSED 4" ASPHALT CONCRETE INTERMEDIATE COURSE
19.0B. REFER TO N.C.D.O.T. SPECIFICATION SECTION 610
FOR MORE INFORMATION. |
| (C) | <u>BASE COURSE</u>
PROPOSED 6" ASPHALT CONCRETE BASE COURSE 825.0B.
REFER TO N.C.D.O.T. SPECIFICATIONS SECTION 610 FOR
MORE INFORMATION. |
| (P1) | <u>ASPHALT TACK COAT (IF NECESSARY)</u>
REFER TO N.C.D.O.T. STANDARD SPECIFICATION SECTION 605 |
| (R1) | <u>2'-6" CURB & GUTTER</u>
REFER TO N.C.D.O.T. STANDARD DETAIL 846.01 |

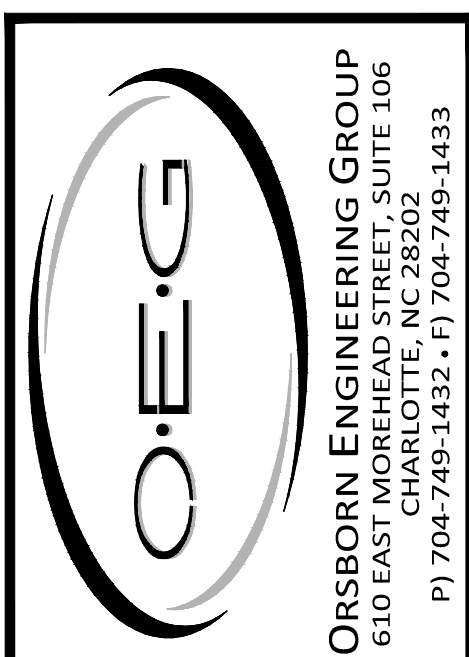

FOR
METROLINA PARK
CHARLOTTE, NORTH CAROLINA

BEACON PARTNERS
610 E. MOREHEAD ST.
CHARLOTTE, NC 28202

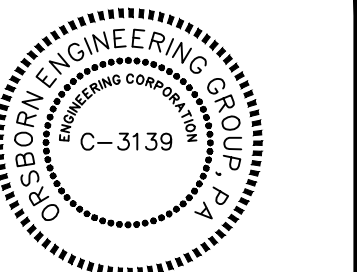[illegible]


JOB #	15029
DATE:	04/29/16
SCALE:	1" = 5'
DRAWN BY:	JAW
APPROVED BY:	JCO

C2.17




July 19, 2016 - 11:37am By: JAW
P:\15029 Project Runway\Draw\15029 C2.21 Sight.dwg

THIS DOCUMENT, TOGETHER WITH THE CONCEPTS AND DESIGNS PRESENTED HEREIN, AS AN INSTRUMENT OF SERVICE, IS INTENDED ONLY FOR THE SPECIFIC PURPOSE AND CLIENT FOR WHICH IT WAS PREPARED. REUSE OF AND IMPROPER RELIANCE ON THIS DOCUMENT WITHOUT WRITTEN AUTHORIZATION AND ADAPTATION BY ORSBORN ENGINEERING GROUP, PA SHALL BE WITHOUT LIABILITY TO ORSBORN ENGINEERING GROUP, PA.

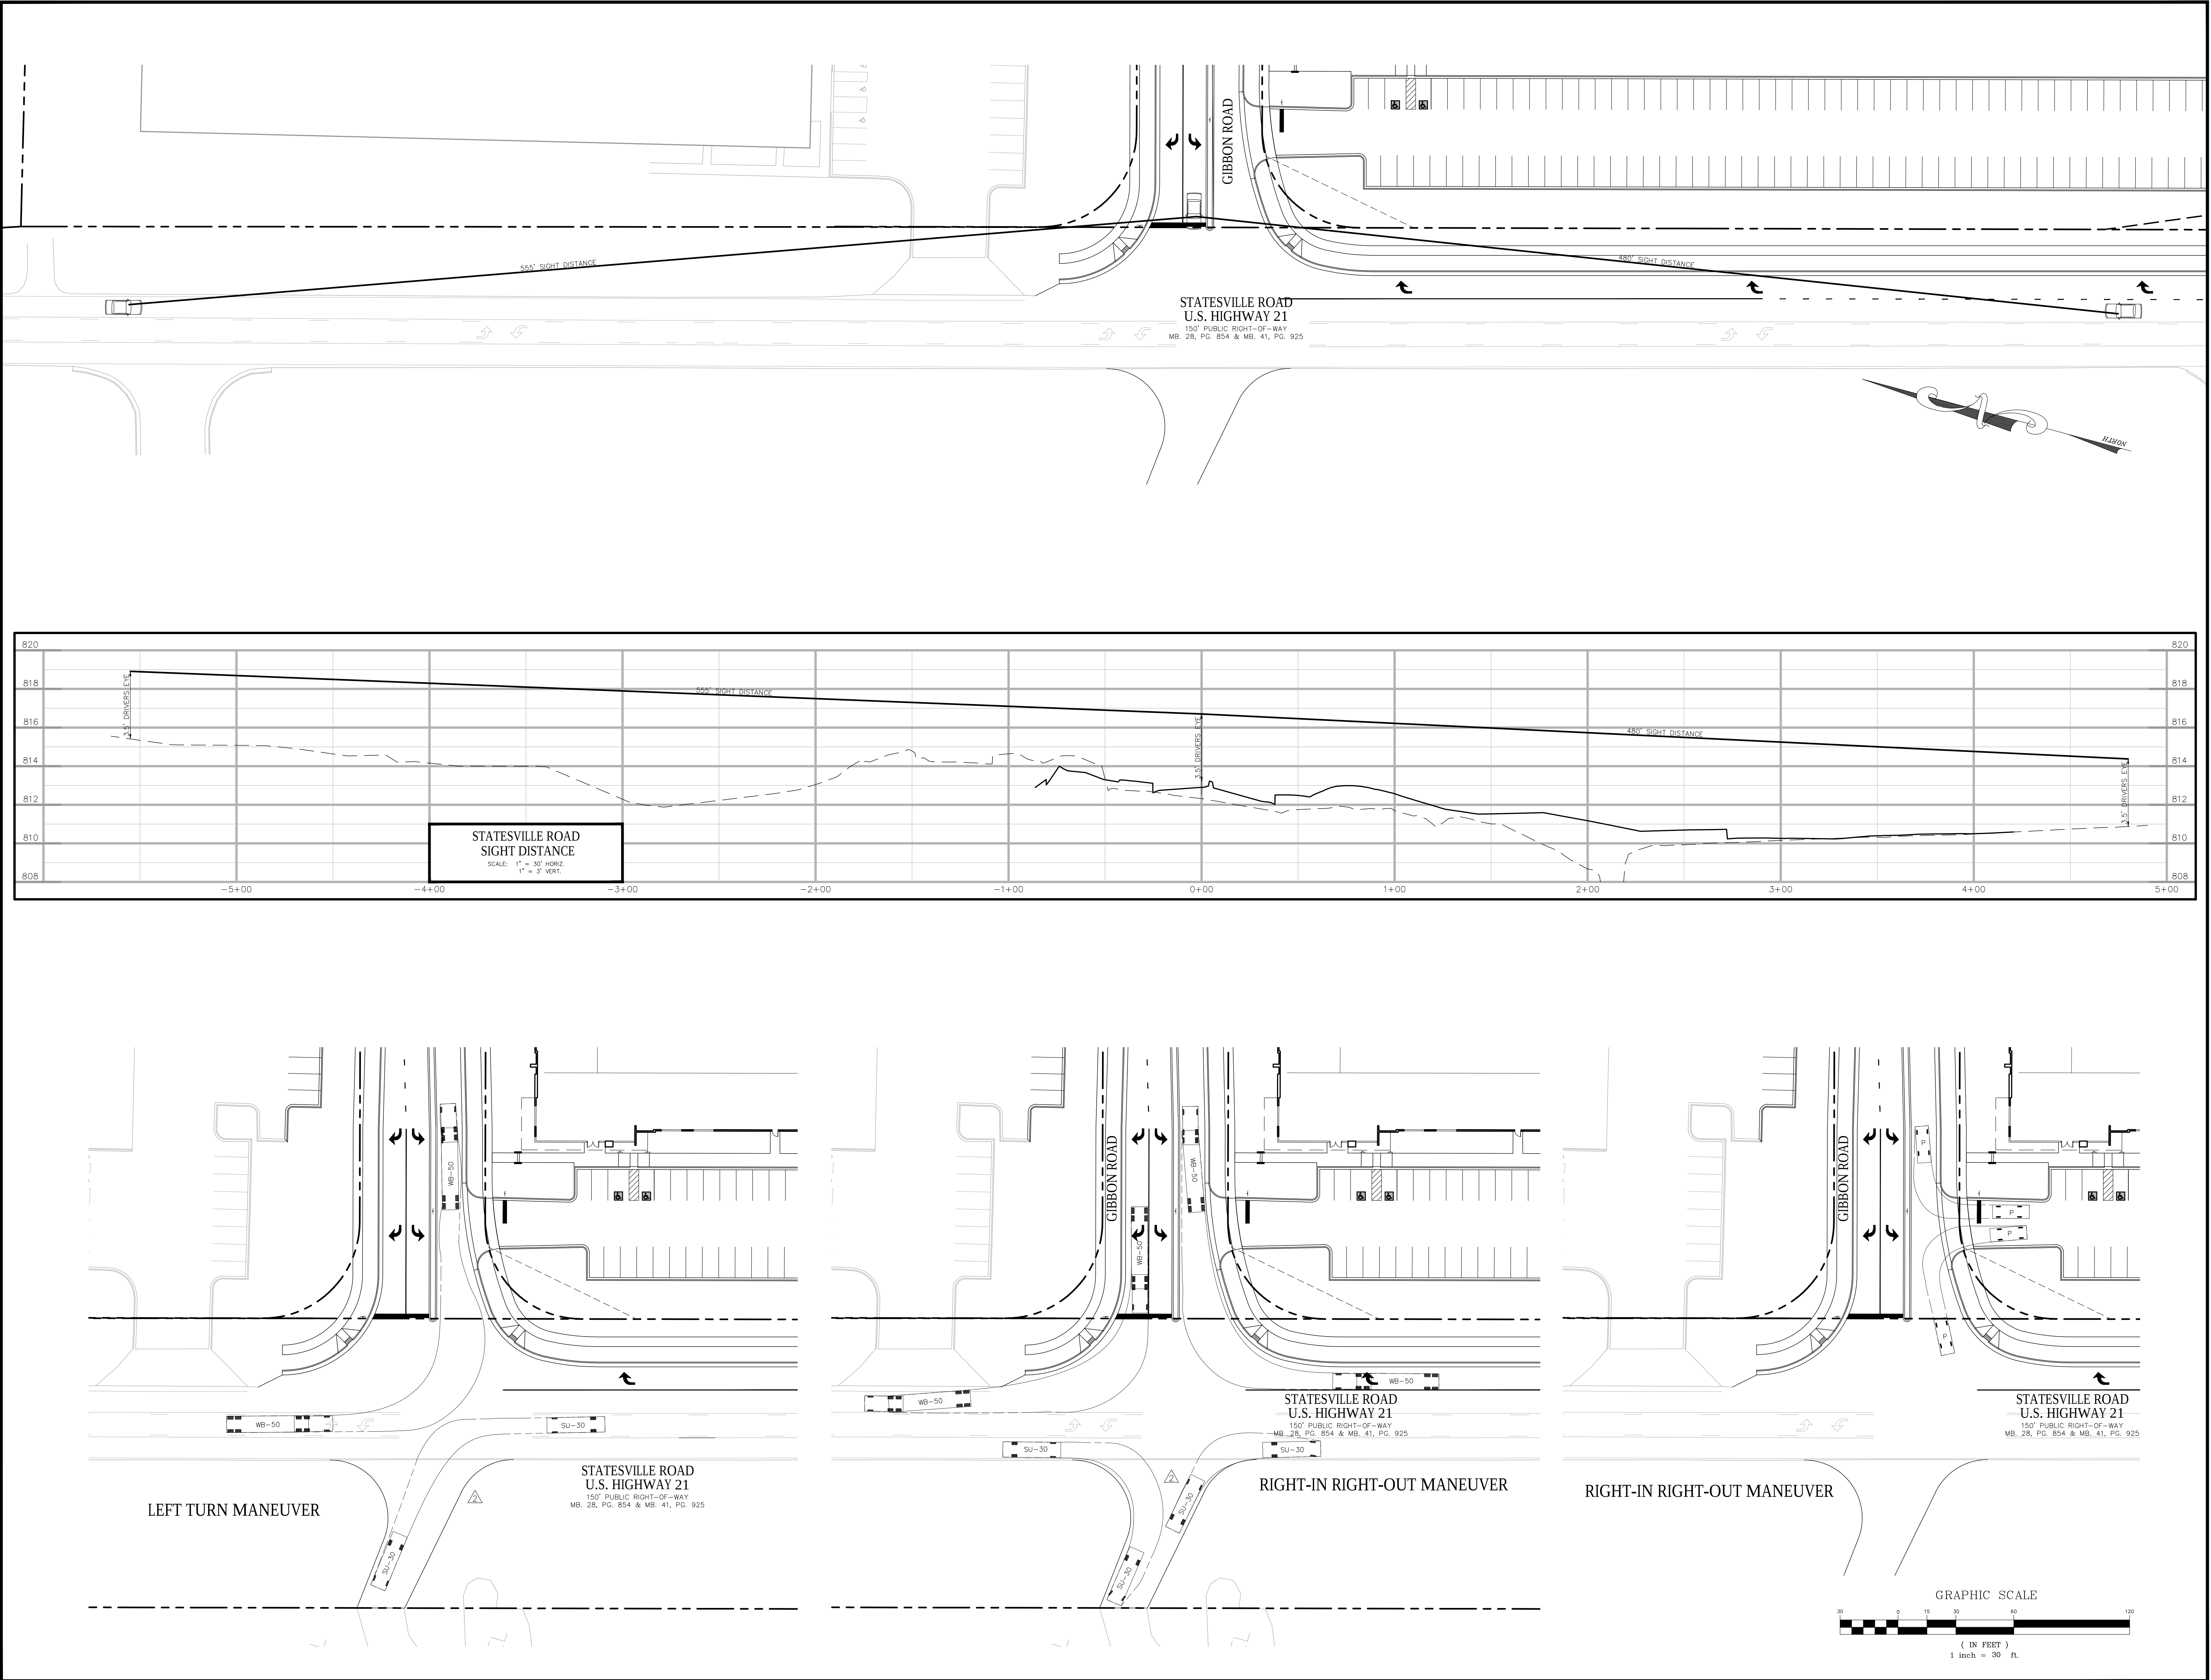

SIGHT DISTANCE
FOR
METROLINA PARK
CHARLOTTE, NORTH CAROLINA


BEACON PARTNERS
610 E. MOREHEAD ST.
CHARLOTTE, NC 28202

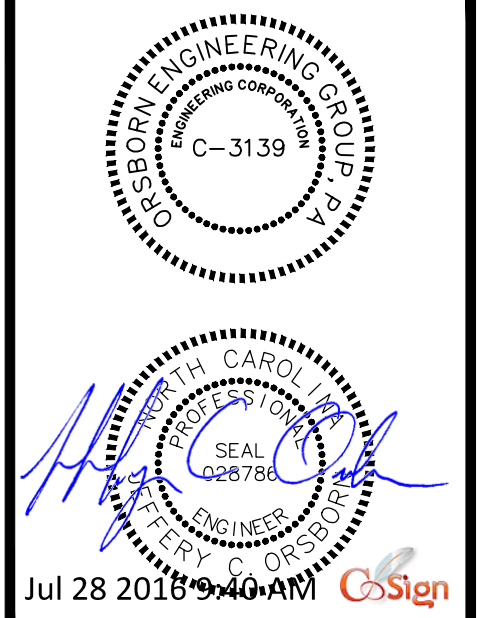

NO.	DATE	REVISIONS
1	06/22/16	REVISED PER COMMENT
2	07/19/16	REVISED PER NCDOT COMMENTS
3		
4		
JOB # 15029
DATE: 04/29/16
SCALE: 1" = 30'
DRAWN BY: JAW
APPROVED BY: JCO

C2.21

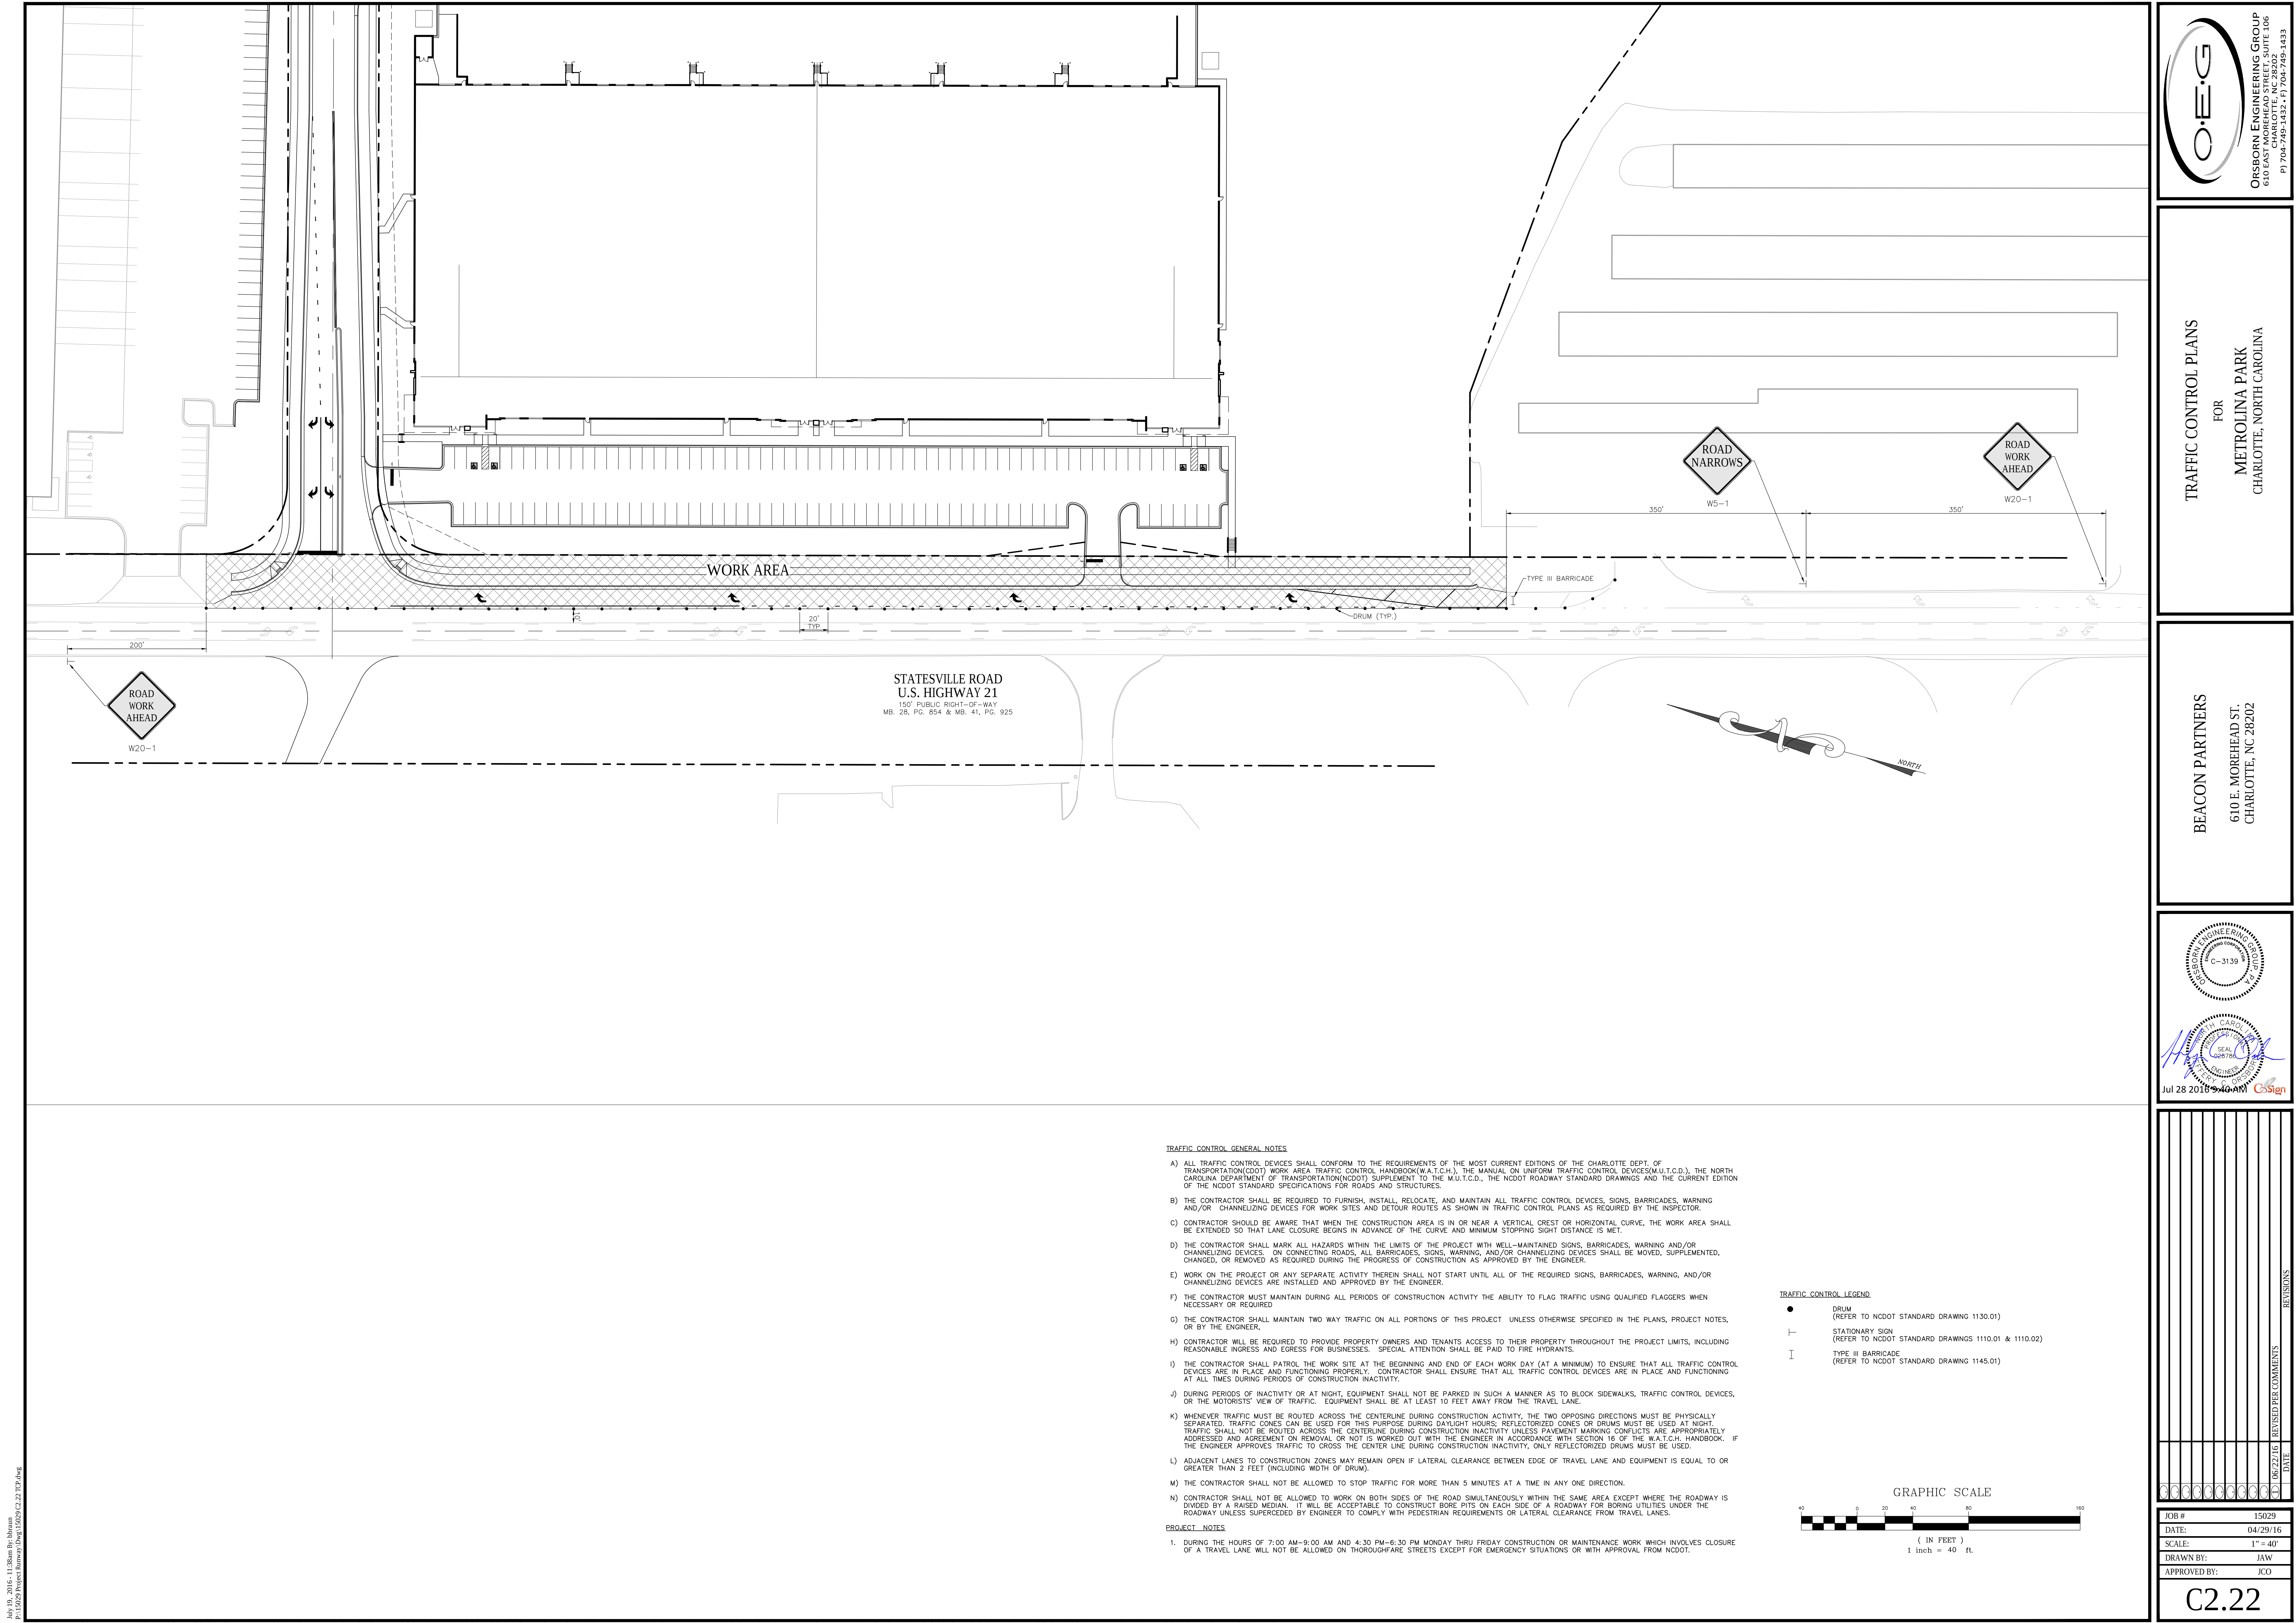

July 19, 2016 - 11:38am Rg-lbhean
P:\15029 Project\Borings\Draw\15029 C2.22.dwg

THIS DOCUMENT, TOGETHER WITH THE CONCEPTS AND DESIGNS PRESENTED HEREIN, AS AN INSTRUMENT OF SERVICE, IS INTENDED ONLY FOR THE SPECIFIC PURPOSE AND CLIENT FOR WHICH IT WAS PREPARED. REUSE OF AND IMPROPER RELIANCE ON THIS DOCUMENT WITHOUT WRITTEN AUTHORIZATION AND ADAPTATION BY ORSBORN ENGINEERING GROUP, PA SHALL BE WITHOUT LIABILITY TO ORSBORN ENGINEERING GROUP, PA.

TRAFFIC CONTROL GENERAL NOTES

- A) ALL TRAFFIC CONTROL DEVICES SHALL CONFORM TO THE REQUIREMENTS OF THE MOST CURRENT EDITIONS OF THE CHARLOTTE DEPT. OF TRANSPORTATION(CDOT) WORK AREA TRAFFIC CONTROL HANDBOOK(W.A.T.C.H.), THE MANUAL ON UNIFORM TRAFFIC CONTROL DEVICES(M.U.T.C.D.), THE NORTH CAROLINA DEPARTMENT OF TRANSPORTATION(NDOT) SUPPLEMENT TO THE M.U.T.C.D., THE NCDOT ROADWAY STANDARD DRAWINGS AND THE CURRENT EDITION OF THE NCDOT STANDARD SPECIFICATIONS FOR ROADS AND STRUCTURES.
- B) THE CONTRACTOR SHALL BE REQUIRED TO FURNISH, INSTALL, RELOCATE, AND MAINTAIN ALL TRAFFIC CONTROL DEVICES, SIGNS, BARRICADES, WARNING AND/OR CHANNELIZING DEVICES FOR WORK SITES AND DETOUR ROUTES AS SHOWN IN TRAFFIC CONTROL PLANS AS REQUIRED BY THE INSPECTOR.
- C) CONTRACTOR SHOULD BE AWARE THAT WHEN THE CONSTRUCTION AREA IS IN OR NEAR A VERTICAL CREST OR HORIZONTAL CURVE, THE WORK AREA SHALL BE EXTENDED SO THAT LANE CLOSURE BEGINS IN ADVANCE OF THE CURVE AND MINIMUM STOPPING SIGHT DISTANCE IS MET.
- D) THE CONTRACTOR SHALL MARK ALL HAZARDS WITHIN THE LIMITS OF THE PROJECT WITH WELL-MAINTAINED SIGNS, BARRICADES, WARNING AND/OR CHANNELIZING DEVICES. ON CONNECTING ROADS, ALL BARRICADES, SIGNS, WARNING, AND/OR CHANNELIZING DEVICES SHALL BE MOVED, SUPPLEMENTED, CHANGED, OR REMOVED AS REQUIRED DURING THE PROGRESS OF CONSTRUCTION AS APPROVED BY THE ENGINEER.
- E) WORK ON THE PROJECT OR ANY SEPARATE ACTIVITY THEREIN SHALL NOT START UNTIL ALL OF THE REQUIRED SIGNS, BARRICADES, WARNING, AND/OR CHANNELIZING DEVICES ARE INSTALLED AND APPROVED BY THE ENGINEER.
- F) THE CONTRACTOR MUST MAINTAIN DURING ALL PERIODS OF CONSTRUCTION ACTIVITY THE ABILITY TO FLAG TRAFFIC USING QUALIFIED FLAGGERS WHEN NECESSARY OR REQUIRED.
- G) THE CONTRACTOR SHALL MAINTAIN TWO WAY TRAFFIC ON ALL PORTIONS OF THIS PROJECT UNLESS OTHERWISE SPECIFIED IN THE PLANS, PROJECT NOTES, OR BY THE ENGINEER.
- H) CONTRACTOR WILL BE REQUIRED TO PROVIDE PROPERTY OWNERS AND TENANTS ACCESS TO THEIR PROPERTY THROUGHOUT THE PROJECT LIMITS, INCLUDING REASONABLE INGRESS AND EGRESS FOR BUSINESSES. SPECIAL ATTENTION SHALL BE PAID TO FIRE HYDRANTS.
- I) THE CONTRACTOR SHALL PATROL THE WORK SITE AT THE BEGINNING AND END OF EACH WORK DAY (AT A MINIMUM) TO ENSURE THAT ALL TRAFFIC CONTROL DEVICES ARE IN PLACE AND FUNCTIONING PROPERLY. CONTRACTOR SHALL ENSURE THAT ALL TRAFFIC CONTROL DEVICES ARE IN PLACE AND FUNCTIONING AT ALL TIMES DURING PERIODS OF CONSTRUCTION INACTIVITY.
- J) DURING PERIODS OF INACTIVITY OR AT NIGHT, EQUIPMENT SHALL NOT BE PARKED IN SUCH A MANNER AS TO BLOCK SIDEWALKS, TRAFFIC CONTROL DEVICES, OR THE MOTORISTS' VIEW OF TRAFFIC. EQUIPMENT SHALL BE AT LEAST 10 FEET AWAY FROM THE TRAVEL LANE.
- K) WHENEVER TRAFFIC MUST BE ROUTED ACROSS THE CENTERLINE DURING CONSTRUCTION ACTIVITY, THE TWO OPPOSING DIRECTIONS MUST BE PHYSICALLY SEPARATED. TRAFFIC CONES CAN BE USED FOR THIS PURPOSE DURING DAYLIGHT HOURS; REFLECTORIZED CONES OR DRUMS MUST BE USED AT NIGHT. TRAFFIC SHALL NOT BE ROUTED ACROSS THE CENTERLINE DURING CONSTRUCTION INACTIVITY UNLESS PAVEMENT MARKING CONFLICTS ARE APPROPRIATELY ADDRESSED AND AGREEMENT ON REMOVAL OR NOT IS WORKED OUT WITH THE ENGINEER IN ACCORDANCE WITH SECTION 16 OF THE W.A.T.C.H. HANDBOOK. IF THE ENGINEER APPROVES TRAFFIC TO CROSS THE CENTER LINE DURING CONSTRUCTION INACTIVITY, ONLY REFLECTORIZED DRUMS MUST BE USED.
- L) ADJACENT LANES TO CONSTRUCTION ZONES MAY REMAIN OPEN IF LATERAL CLEARANCE BETWEEN EDGE OF TRAVEL LANE AND EQUIPMENT IS EQUAL TO OR GREATER THAN 2 FEET (INCLUDING WIDTH OF DRUM).
- M) THE CONTRACTOR SHALL NOT BE ALLOWED TO STOP TRAFFIC FOR MORE THAN 5 MINUTES AT A TIME IN ANY ONE DIRECTION.
- N) CONTRACTOR SHALL NOT BE ALLOWED TO WORK ON BOTH SIDES OF THE ROAD SIMULTANEOUSLY WITHIN THE SAME AREA EXCEPT WHERE THE ROADWAY IS DIVIDED BY A RAISED MEDIAN. IT WILL BE ACCEPTABLE TO CONSTRUCT BORINGS ON EACH SIDE OF A ROADWAY FOR BORING UTILITIES UNDER THE ROADWAY UNLESS SUPERCEDED BY ENGINEER TO COMPLY WITH PEDESTRIAN REQUIREMENTS OR LATERAL CLEARANCE FROM TRAVEL LANES.


PROJECT NOTES

1. DURING THE HOURS OF 7:00 AM-9:00 AM AND 4:30 PM-6:30 PM MONDAY THRU FRIDAY CONSTRUCTION OR MAINTENANCE WORK WHICH INVOLVES CLOSURE OF A TRAVEL LANE WILL NOT BE ALLOWED ON THOROUGHFARE STREETS EXCEPT FOR EMERGENCY SITUATIONS OR WITH APPROVAL FROM NCDOT.

TRAFFIC CONTROL LEGEND

- DRUM
(REFER TO NCDOT STANDARD DRAWING 1130.01)
- ├ STATIONARY SIGN
(REFER TO NCDOT STANDARD DRAWINGS 1110.01 & 1110.02)
- ┘ TYPE III BARRICADE
(REFER TO NCDOT STANDARD DRAWING 1145.01)

GRAPHIC SCALE

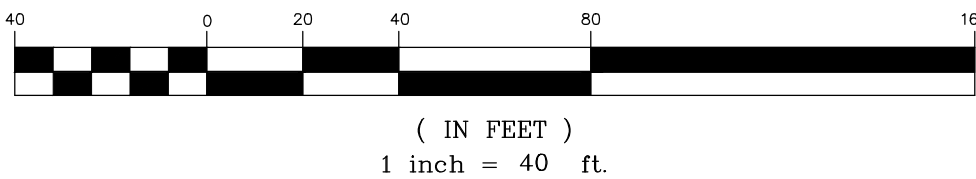

ORSBORN ENGINEERING GROUP
610 EAST MOREHEAD STREET, SUITE 106
CHARLOTTE, NC 28202
P: 704-749-1432 • F: 704-749-1433

TRAFFIC CONTROL PLANS
FOR
METROLINA PARK
CHARLOTTE, NORTH CAROLINA


BEACON PARTNERS
610 E. MOREHEAD ST.
CHARLOTTE, NC 28202

Jul 28 2016 10:40 AM

NO.	REVISIONS	DATE
06/22/16	REVISED PER COMMENTS	

JOB #	15029
DATE:	04/29/16
SCALE:	1" = 40'
DRAWN BY:	JAW
APPROVED BY:	JCO

C2.22

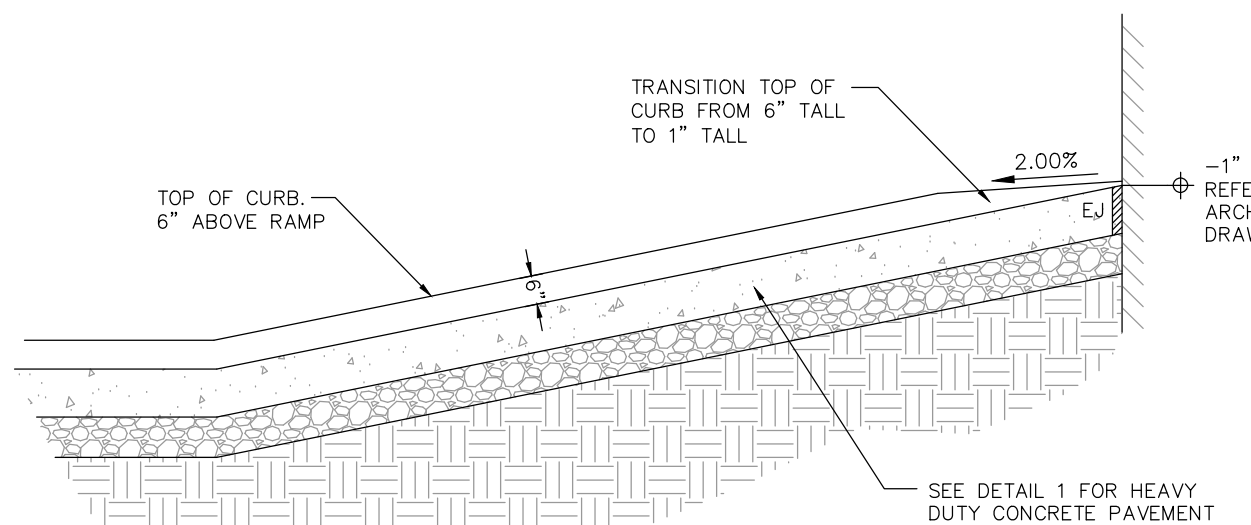


Plan view of a proposed 65' wide road with 32'-6" shoulders. The diagram shows a centerline with a 65' total width, 32'-6" shoulders, and 7'-0" side slopes. It includes dimensions for minimum clearances (25'-6"), maximum fill (2.00%), and cut (2.00%) areas. A 15'-0" wide section is marked with a slope of 3/8" per foot. The road is flanked by 2:1 cut and 3:1 fill areas.

Diagram illustrating the layers of a pavement structure, labeled from top to bottom:


- COAT** (TYPICAL E.4)
- SURFACE COURSE**: 2.5" BITUMINOUS CONCRETE SURFACE COURSE, TYPE S9.5B TO BE PLACED IN TWO 1.25" LIFTS EACH
- INTERMEDIATE COURSE**: 2.25" BITUMINOUS CONCRETE INTERMEDIATE COURSE, TYPE S9.5B
- BASE COURSE**: 10" COMPACTED AGGREGATE BASE COURSE OR 5" BITUMINOUS CONCRETE BASE COURSE, TYPE B25.0B
- SUBGRADE**: COMPACTED SUBGRADE

8 LOCAL INDUSTRIAL STREET - TYPICAL SECTION


3. WHERE A TYPE II DRIVEWAY IS APPROVED BY THE CHARLOTTE DEPARTMENT OF TRANSPORTATION, THE DRIVEWAY SHALL BE CONSIDERED A TRAFFIC SIGNAL INTERSECTION, ON A LOCATION WHERE A TRAFFIC SIGNAL INSTALLATION IS PROPOSED OR EXISTING. THE DRIVEWAY SHALL BE DESIGNED TO ACCOMMODATE A FULL DEPTH ASPHALT PAVEMENT (2'-1/2" - 5'-5" & 6" & 2'-5" & 3" & 4") TO MAINTAIN ADEQUATE LOADS AND PAVEMENT MARKINGS. A TRAFFIC SIGNAL MINIMUM TO MAINTAIN DESIGNER (2'-0" MINIMUM) SHALL BE MAINTAINED. THE DRIVEWAY SHALL BE DESIGNED TO ACCOMMODATE A FULL DEPTH ASPHALT PAVEMENT (2'-0" MINIMUM) TO MAINTAIN ADEQUATE LOADS AND PAVEMENT MARKINGS. A TRAFFIC SIGNAL MINIMUM TO MAINTAIN DESIGNER (2'-0" MINIMUM) SHALL BE MAINTAINED. THE DRIVEWAY SHALL BE DESIGNED TO ACCOMMODATE A FULL DEPTH ASPHALT PAVEMENT (2'-0" MINIMUM) TO MAINTAIN ADEQUATE LOADS AND PAVEMENT MARKINGS. A TRAFFIC SIGNAL MINIMUM TO MAINTAIN DESIGNER (2'-0" MINIMUM) SHALL BE MAINTAINED.
4. A CONCRETE CURTAIN IS TO BE USED EXCEPT AT EXISTING OR PROPOSED TRAFFIC SIGNAL INTERSECTIONS. AT ALL LOCATIONS AT WHICH A CURTAIN IS NOT NECESSARY TO ELIMINATE THE NEED FOR GUTTER ACROSS THE DRIVEWAY CONNECTIONS.
5. THE DRIVEWAY MUST BE 6" FROM THE GUTTER LINE TO PREVENT RUNOFF FROM ENTERING DRIVEWAY.
6. ALL DRIVEWAYS MUST MEET THE CURRENT CITY DRIVEWAY REGULATIONS AND NCDOT REQUIREMENTS FOR SPACING, SIGHT DISTANCE, AND OFFSETS FROM PROPERTY LINES AND INTERSECTIONS.
7. TWO (2) ACCESSIBLE RAMPS PER CURB RETURN REQUIRED AT SIGNALIZED INTERSECTIONS.
8. FOUR (4) FOOT GUTTER AND KINGS WILL NOT BE REQUIRED TO DRAIN WATER ACROSS THE DRIVEWAY. THE DRIVEWAY SHALL BE DESIGNED TO ACCOMMODATE A FULL DEPTH ASPHALT PAVEMENT (2'-0" MINIMUM) TO MAINTAIN ADEQUATE LOADS AND PAVEMENT MARKINGS. A TRAFFIC SIGNAL MINIMUM TO MAINTAIN DESIGNER (2'-0" MINIMUM) SHALL BE MAINTAINED.

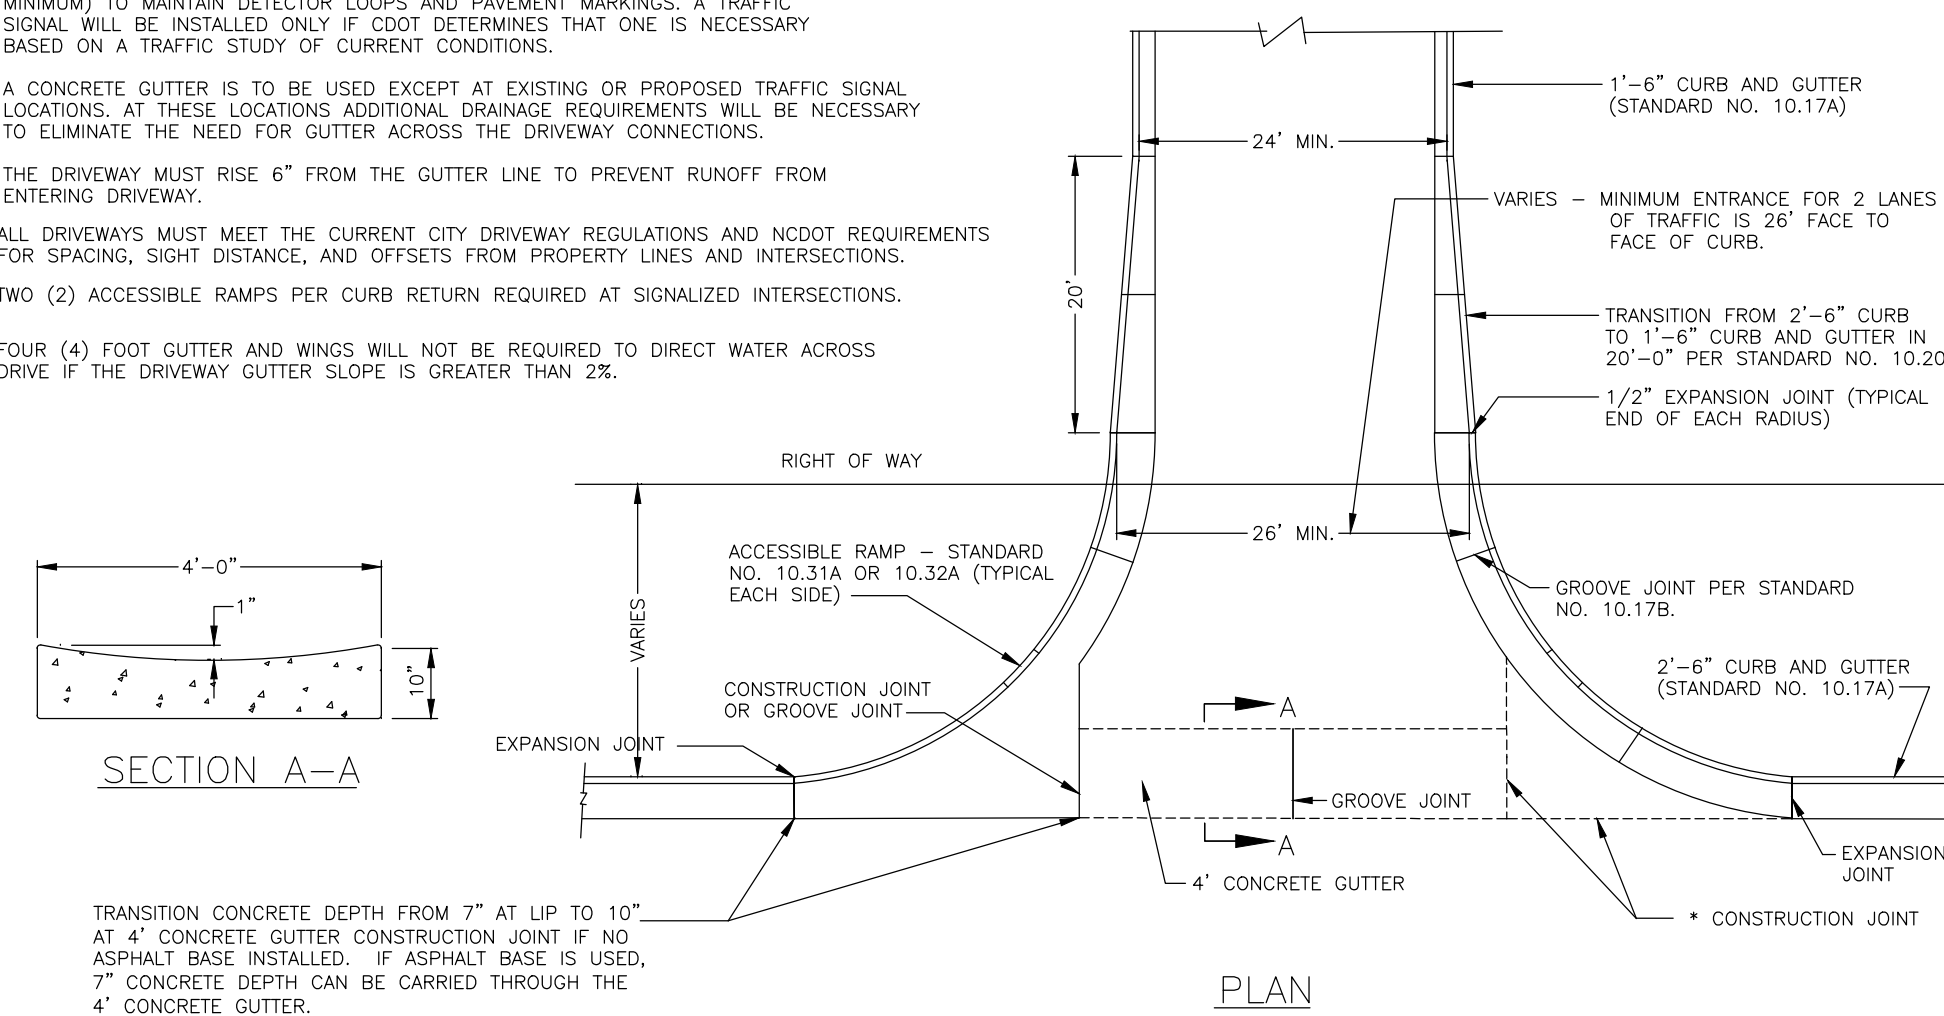


3. ALL CONCRETE TO BE 3600 P.S.I. COMPRESSIVE STRENGTH.
4. ALL DRIVEWAYS, SIDEWALKS TO BE REMOVED TO THE NEAREST JOINT BEYOND NEW CONSTRUCTION TO BE REPAIRED TO MATCH EXISTING. DRIVEWAYS TO BE JOINT TO BE PERPENDICULAR TO EDGE OF EXISTING DRIVEWAY. SEE STD. NO. 1017 FOR JOINT DETAIL. PAYMENTS FOR DRIVEWAY REPAIRS TO BE BASED ON CHARLOTTE CONTRACTS ARE FROM EXPANSION JOINTS TO DRIVEWAY JOINTS FROM UP OF CURB TO BACK OF SIDEWALK.
5. ALL DRIVEWAYS MUST MEET THE CURRENT CITY CODE REQUIREMENTS FOR DRIVEWAYS. DRIVEWAYS FOR SPACING, SIGHT DISTANCE, AND OFFSETS FROM DRIVEWAYS TO DRIVEWAYS TO BE BASED ON CHARLOTTE CONTRACTS.
6. ALGEBRAIC DIFFERENCE IN GRADE ("A") BETWEEN SLOPES SHALL BE .005 OR LESS.
7. RADIUS MUST BE MINIMUM 6 FEET OR THE WIDTH OF DRIVEWAY OR SIDEWALK IS GREATER, RADIUS GREATER THAN THESE MINIMUMS MAY BE REQUIRED TO AVOID CURB CUTS. RADIUS GREATER THAN 6 FEET, THE RADI ARE TO CONFORM TO A 5:1 SLOPE RATIO.
8. PER NC IFC SECTION D103.2, FIRE APPARATUS ACCESS ROADS SHALL NOT EXCEED 10 PERCENT A GRADE.
9. PAVERS USED IN DRIVEWAY MUST HAVE A MINIMUM OF 2 INCHES OF CONCRETE.
10. JOINT MATERIAL SHOULD BE PLACED FLUSH WITH CONCRETE.

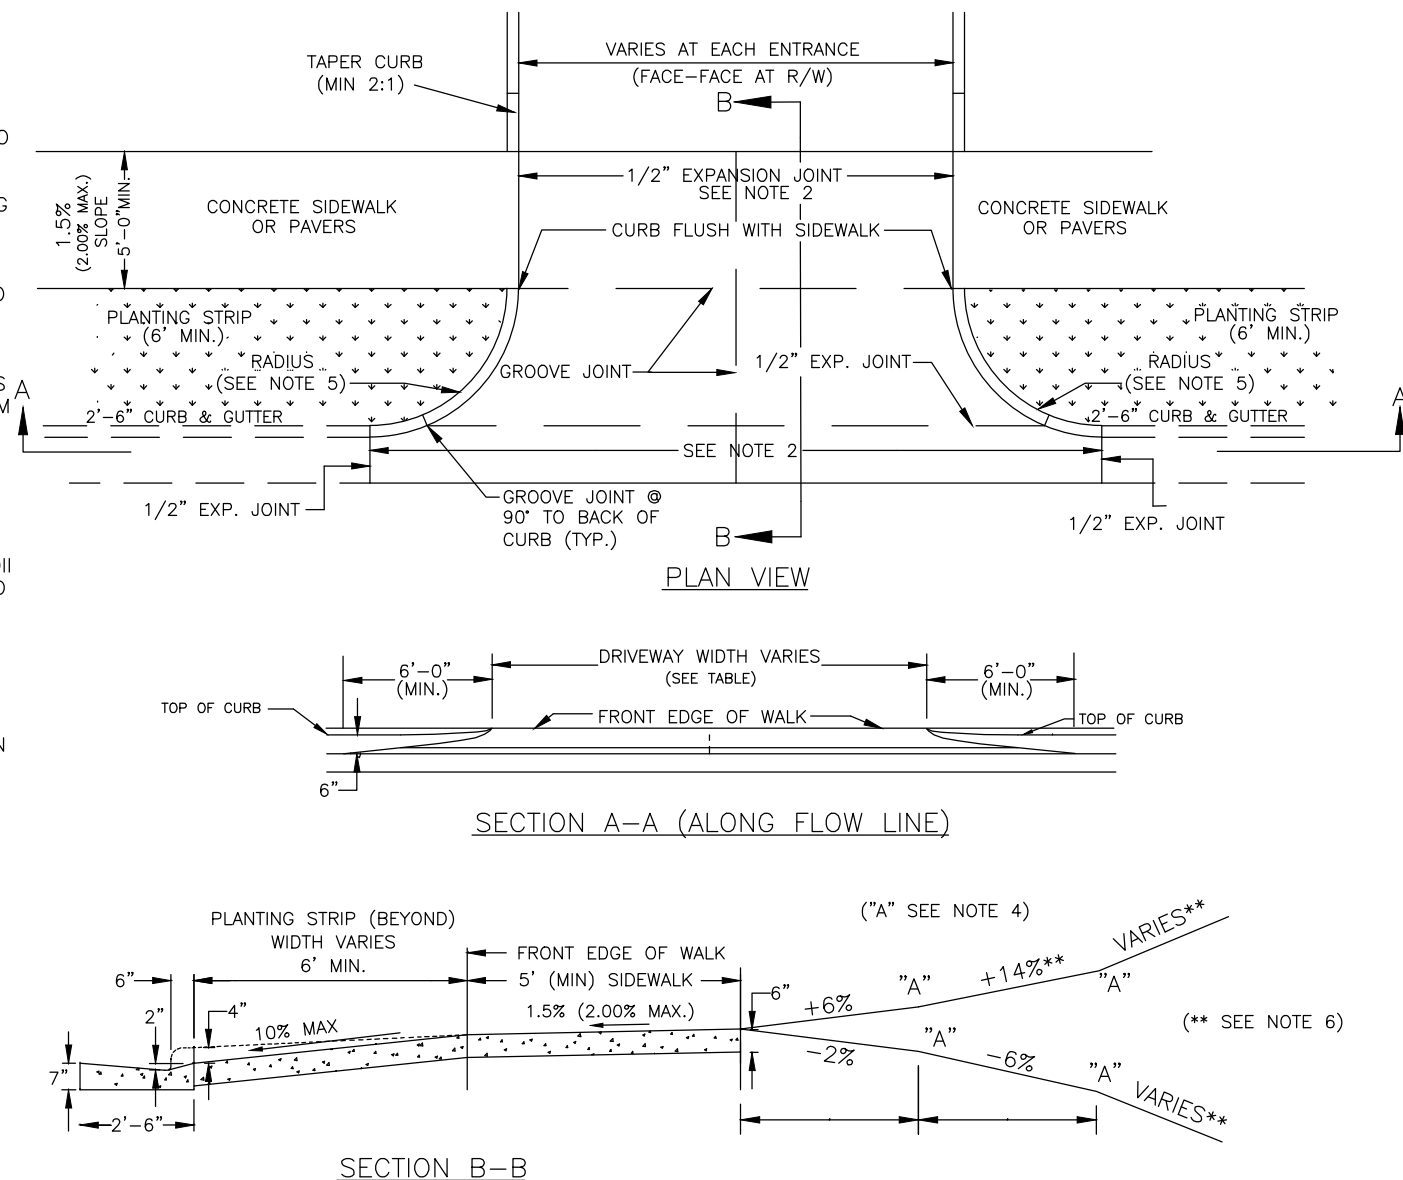


DRIVEWAY DIMENSIONS		
OPERATION/RADIUS	MINIMUM	MAXIMUM
ONE-WAY WITH 6-12 FT. RADI	20'	30'
ONE-WAY WITH 13+ FT. RADI	15'	25'
TWO-WAY WITH 6-12 FT. RADI	26'	50'
TWO-WAY WITH 13+ FT. RADI	22'	40'

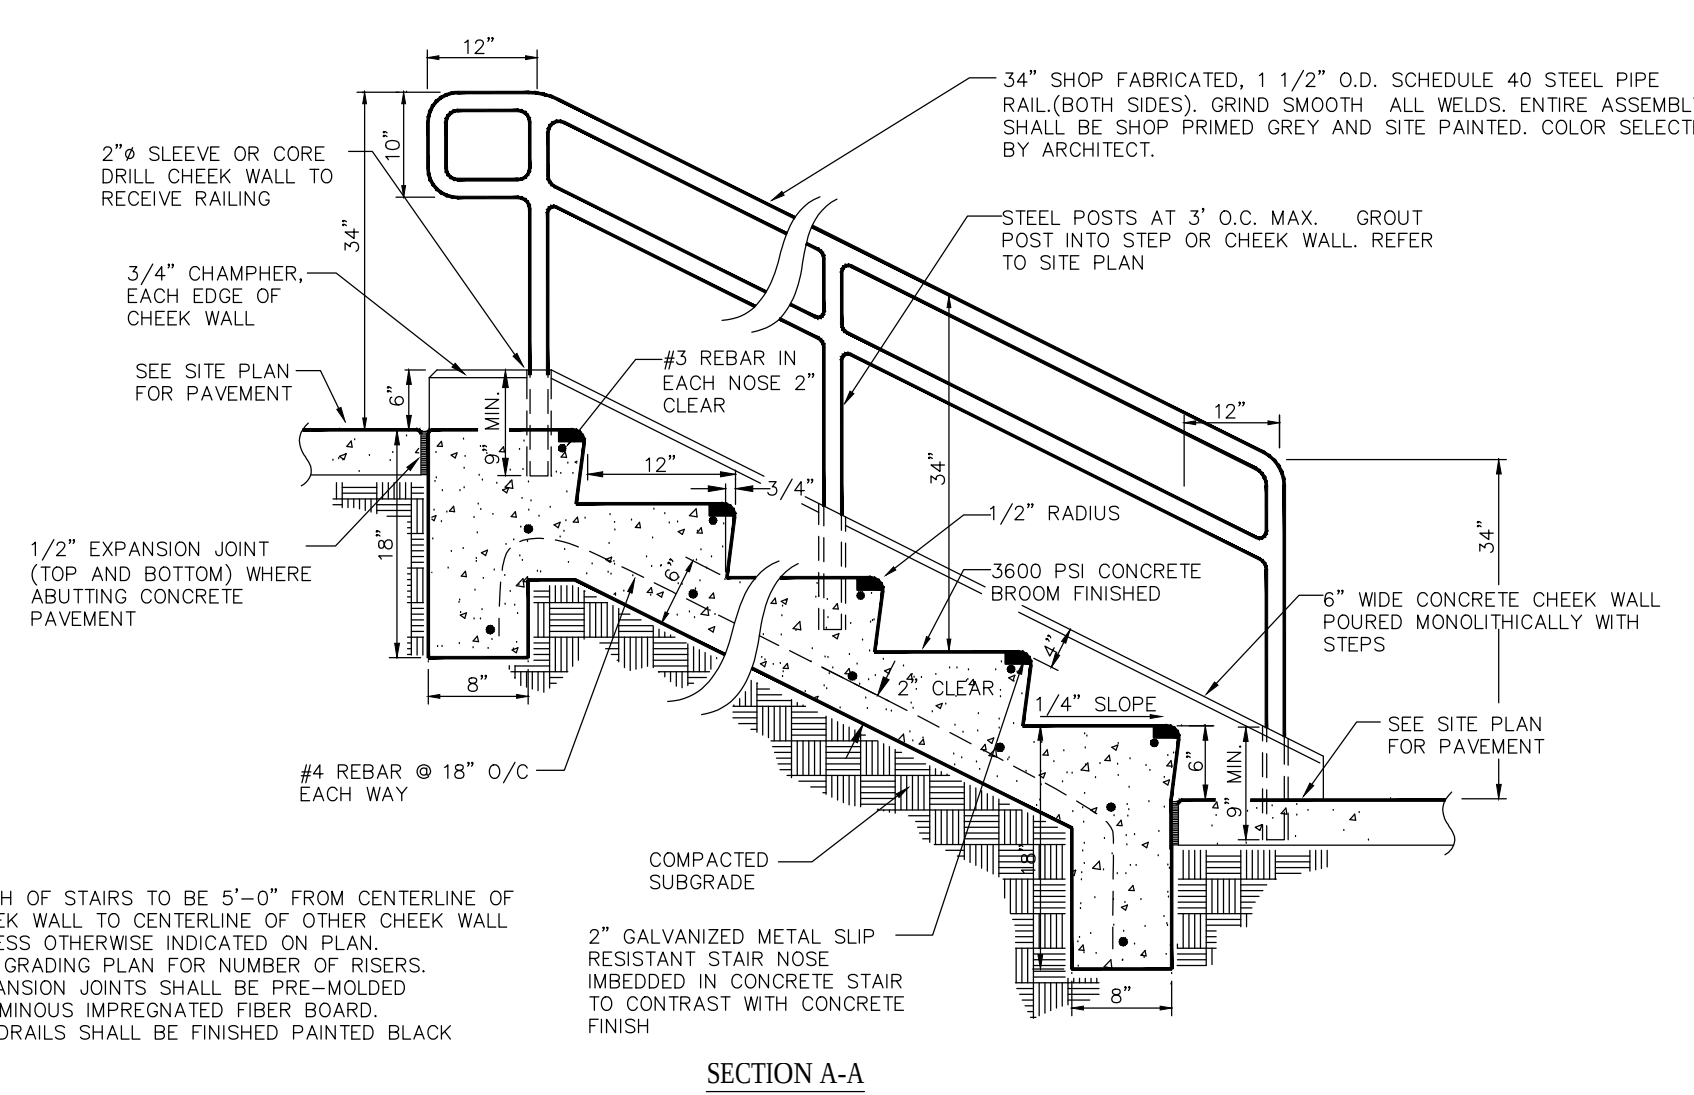

1 STANDARD PAVEMENTS

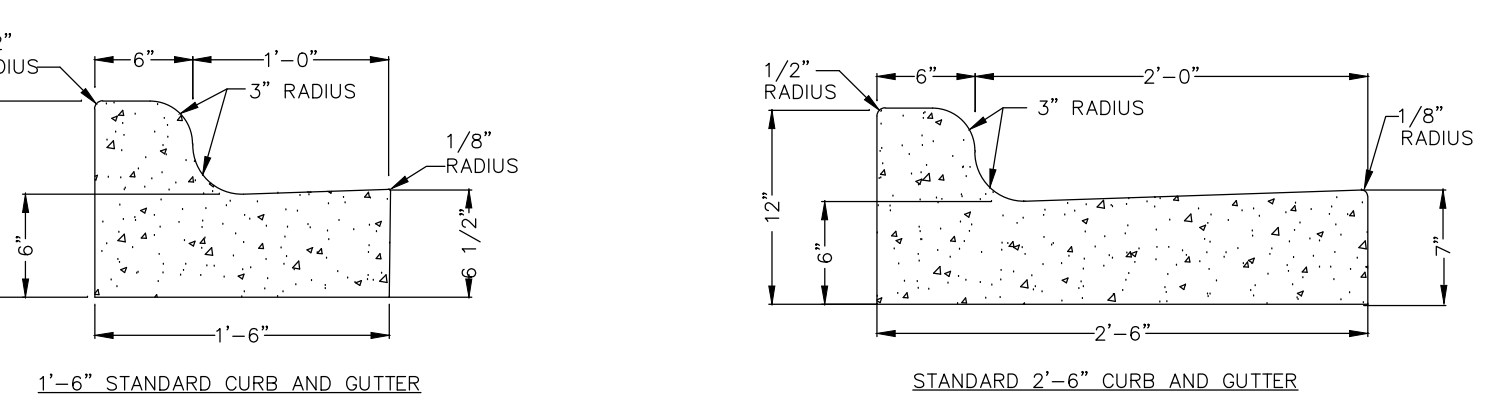

CONTRACTION JOINTS SHALL BE SPACED AT 10-FOOT INTERVALS, FOR VALLEY GUTTER, A 10-FOOT SPACING MAY BE USED WHEN A MACHINE IS USED. JOINT SPACING MAY BE ALTERED BY THE CITY ENGINEER TO PREVENT UNCONTROLLED CRACKING. CONTRACTION JOINTS MAY BE INSTALLED BY THE USE OF TEMPLATES OR FORMED BY OTHER APPROVED METHODS. WHERE SUCH JOINTS ARE NOT FORMED BY TEMPLATES, A MINIMUM DEPTH OF 1 1/2" SHALL BE OBTAINED. ALL EXPANSION JOINTS SHALL BE SPACED AT 90-FOOT INTERVALS, AND ADJACENT TO ALL RIGID OBJECTS. JOINTS SHALL MATCH LOCATIONS WITH JOINTS IN ADJUTING SIDEWALKS. CONCRETE COMPRESSIVE STRENGTH SHALL BE 3600 P.S.I. IN 28 DAYS. JOINTS SHALL BE DEPRESSSED AT INTERSECTIONS TO PROVIDE FOR FUTURE ACCESSIBLE RAMPS. TOP 6" OF SUBGRADE BENEATH THE CURB AND GUTTER SHALL BE COMPACTED TO 100% STANDARD PROCTOR DENSITY.

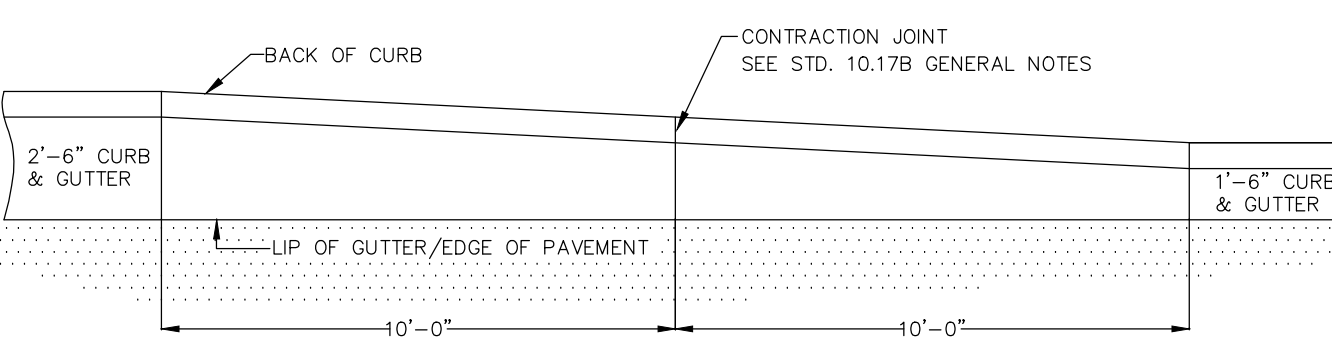

CURB TRANSITION - 2'-6" CURB & GUTTER TO

CATCH BASIN IN PARKING AREA


NOTES

1. WIDTH OF STAIRS TO BE 5'-0" FROM CENTERLINE OF CHEEK WALL TO CENTERLINE OF OTHER CHEEK WALL UNLESS OTHERWISE INDICATED ON PLAN.
2. SEE GRADING PLAN FOR NUMBER OF RISERS.
3. EXPANSION JOINTS SHALL BE PRE-MOLDED BITUMINOUS IMPREGNATED FIBER BOARD.
4. HANDRAILS SHALL BE FINISHED PAINTED BLACK

O.E.G.
ORSBORN ENGINEERING GROUP
 1110 EAST MOREHEAD STREET, SUITE 106
 CHARLOTTE, NC 28202


SITE DETAILS
FOR
METROLINA PARK
CHARLOTTE, NORTH CAROLINA

BEACON PARTNERS
610 E. MOREHEAD ST.
CHARLOTTE, NC 28202

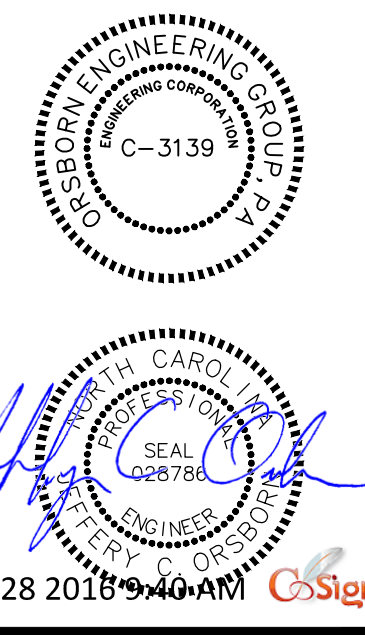[illegible]

JOB #	15029
DATE:	04/29/16
SCALE:	NTS
DRAWN BY:	JAW
APPROVED BY:	JCO

C2.24

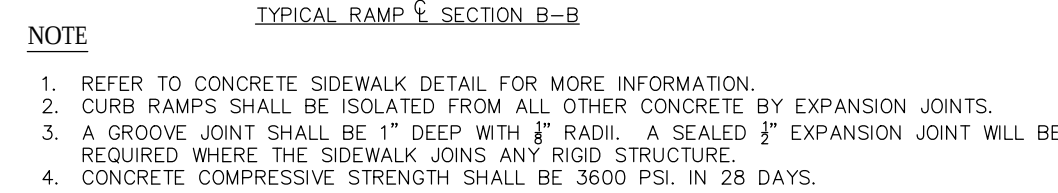

NOTE. SUPPLEMENTAL VAN ACCESSIBLE SIGN (R7-8P) USED IF THERE IS ONLY ONE REQUIRED ACCESSIBLE PARKING SPACE (MUST BE VAN ACCESSIBLE) AND AT EACH ADDITIONAL REQUIRED VAN ACCESSIBLE SPACE. (SEE STD. NO. 501.09)

→ SIGN R7-8P (CLDSM #50.108)


→ SIGN R7-8

→ SIGN CLDSM #50.108

6 FT. (06.7 FT.)
(SEE STD. NO. 501.09)


18 IN. (18.0 IN.)

FINISHED GRADE

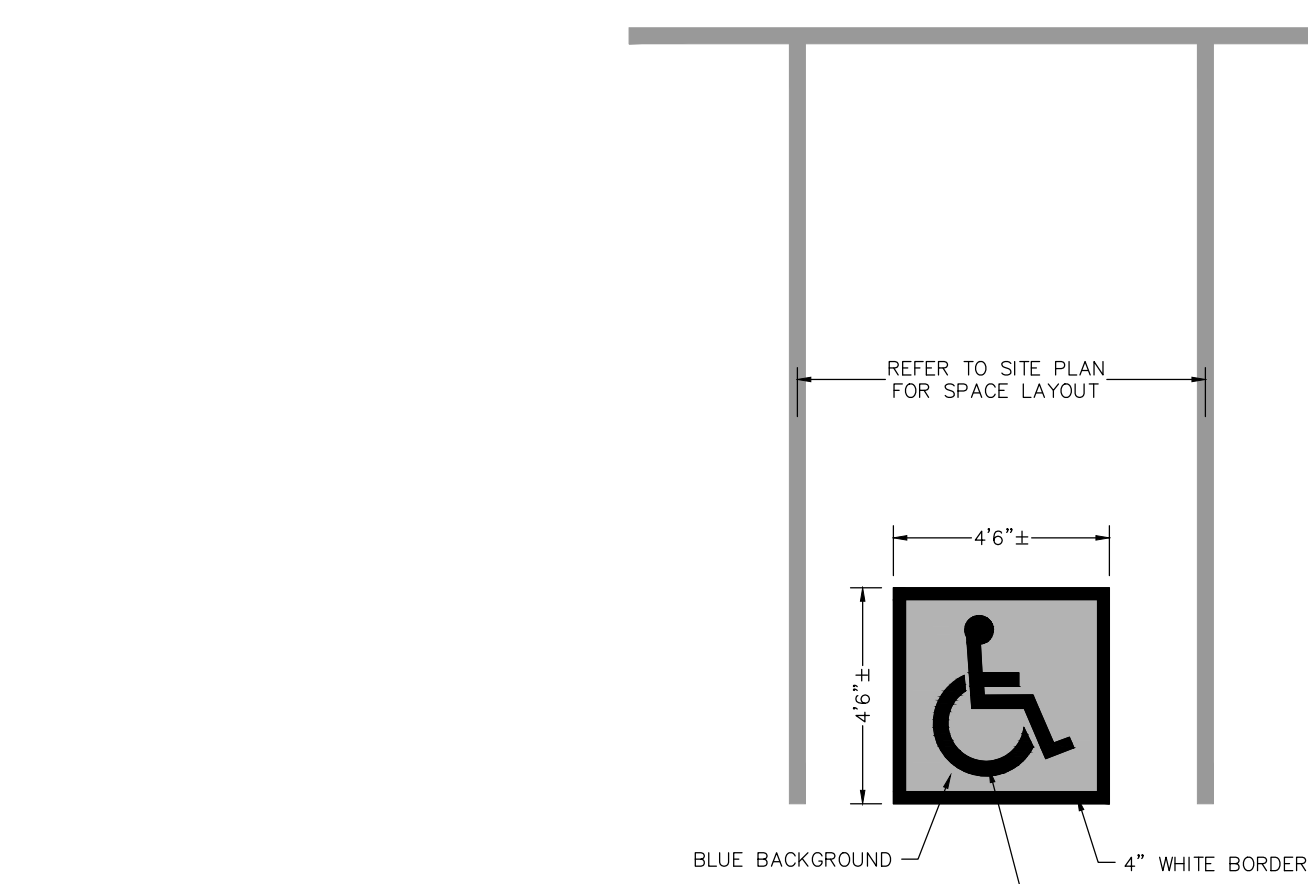

GENERAL NOTES:

- STEEL BEAM TO GUARD RAILS SHALL BE INSTALLED AT THE END OF ALL DEAD-END SECTIONS EXCEPT CUL-DE-SAC SECTIONS WHICH HAVE BEEN IMPROVED WITH A CURB AND GUTTER.
- FOR STREETS 26' IN WIDTH THE GUARD RAIL SHALL CONSIST OF TWO(2) 12'-0" SECTIONS OR ONE(1) 24'-0" SECTION, THREE (3) STEEL POSTS, AND TWO (2) TERMINAL CAPS.
- GUARD RAIL SHALL CONSIST OF RAIL ELEMENTS FABRICATED TO DEVELOP CONTINUOUS BEND STRENGTH AND INSTALLED AS SHOWN.
- ALL GUARD RAIL SHALL BE WELDED TO STEEL BEAMS. MINIMUM TENSILE STRENGTH OF 80,000 LBS. GUARD RAIL PARTS FURNISHED SHALL BE INTERCHANGEABLE WITH SIMILAR PARTS REGARDLESS OF THE SOURCE OF MANUFACTURE. THE HOLES FOR THE GUARD RAIL BOLTS, NUTS, STEEL POSTS AND ALL OTHER METAL PARTS SHALL BE GALVANIZED TO CONFORM TO THE REQUIREMENTS FOR THE COATING CLASS (Z-50) SPECIFIED IN ASTM A752.
- THE GUARD RAIL BOLTS, NUTS, STEEL POSTS AND ALL OTHER METAL PARTS SHALL BE GALVANIZED TO CONFORM TO THE REQUIREMENTS FOR THE COATING CLASS (Z-50) SPECIFIED IN ASTM A752.
- IF DOUBLE SPLITTER COATING AS DETERMINED FROM THE REQUIRED SAMPLES IS LESS THAN TWO (2) OUNCES OF SPLITTER PER SQUARE FOOT, OR IF ANY ONE SPECIMEN HAS LESS THAN 1.8 OUNCES OF SPLITTER PER SQUARE FOOT OF DOUBLE EXPOSED SURFACE, THE LOT SAMPLED SHALL BE REJECTED. THE FINISHED STREET SHALL BE REPAIRED TO MEET THE REQUIREMENTS OF THIS SPECIFICATION.
- THE GUARD RAIL SHALL BE INSPECTED TO DETERMINE THAT THE MATERIAL, DIMENSIONS, AND WORKMANSHIP ARE IN ACCORDANCE WITH THIS PLAN.
- THE GUARD RAIL SHALL BE MAINTAINED AT ALL TIMES.

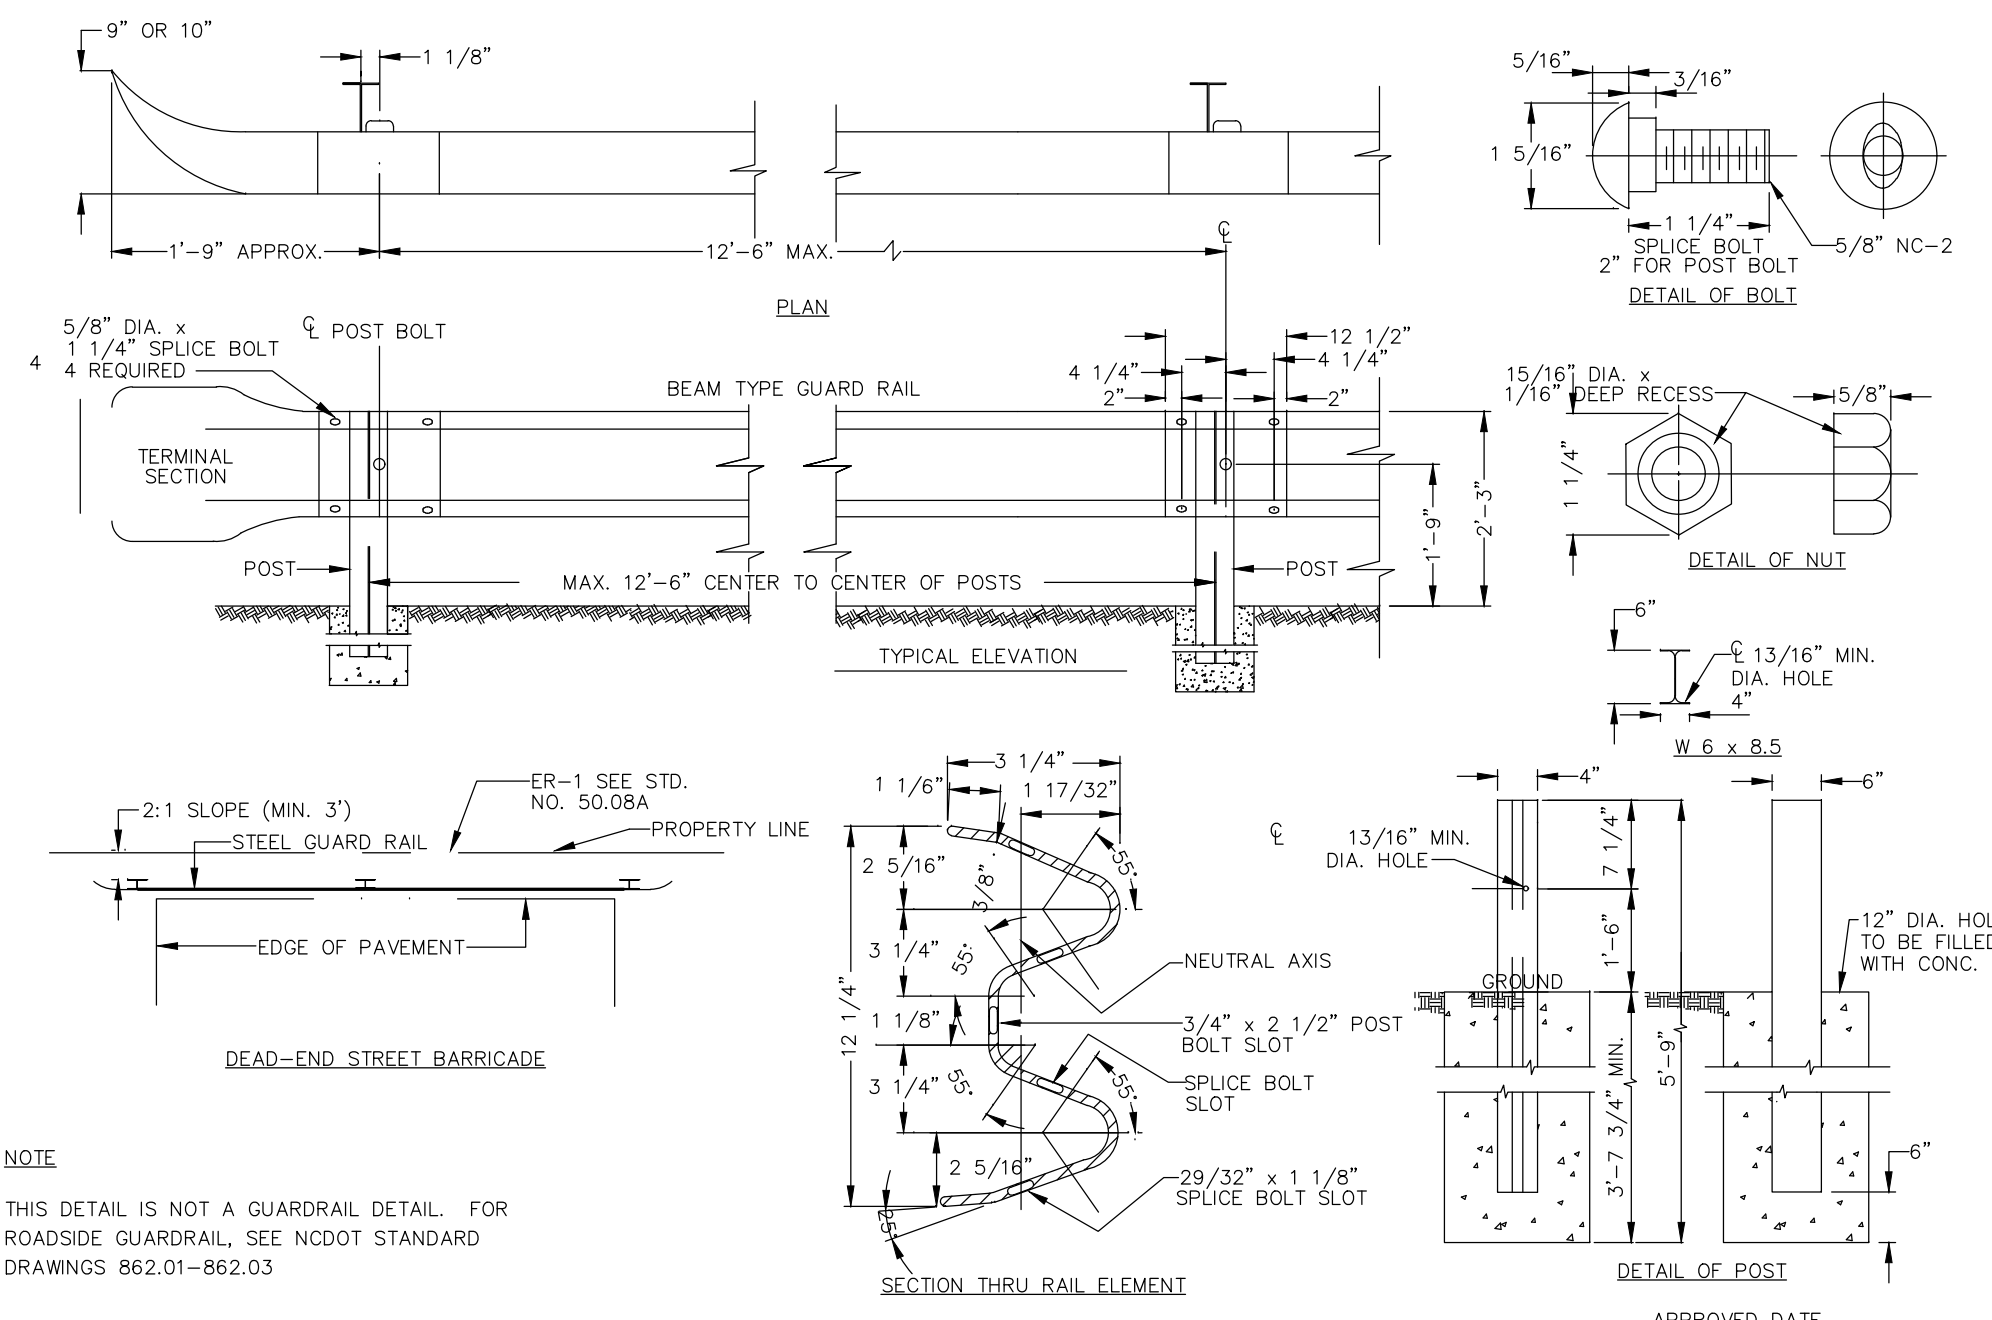


NOTE

THIS DETAIL IS NOT A GUARDRAIL DETAIL. FOR
ROADSIDE GUARDRAIL, SEE NCDOT STANDARD
DRAWINGS 862.01-862.03


1 DEAD END STREET BARRICADE

CLDSM STD. DTL. 50.0

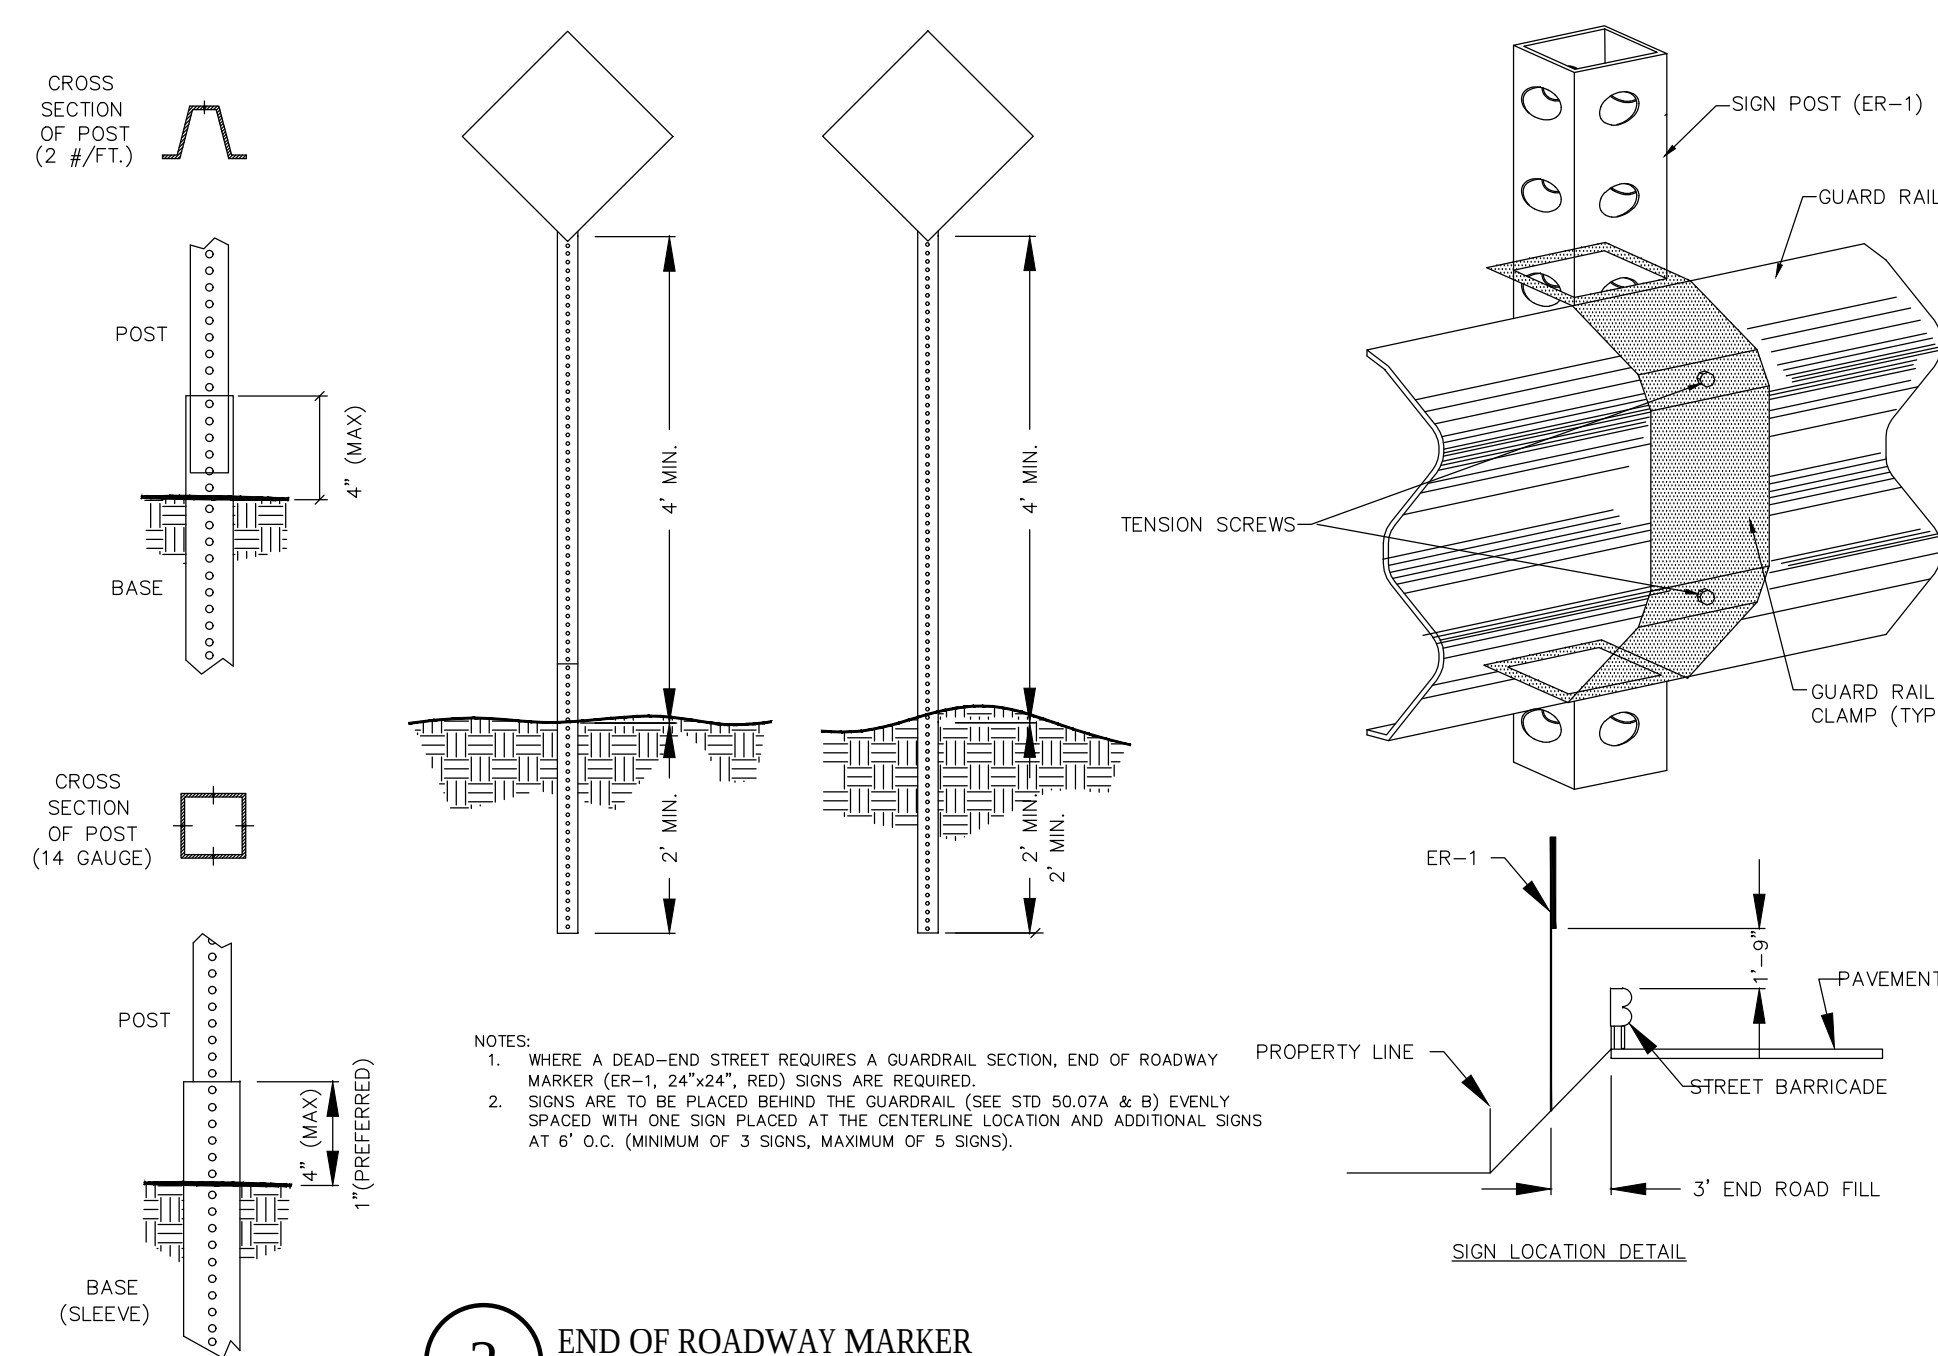

2 END OF ROADWAY MARKER
NTC

CLD6M STD DTI 50.00 (REV)

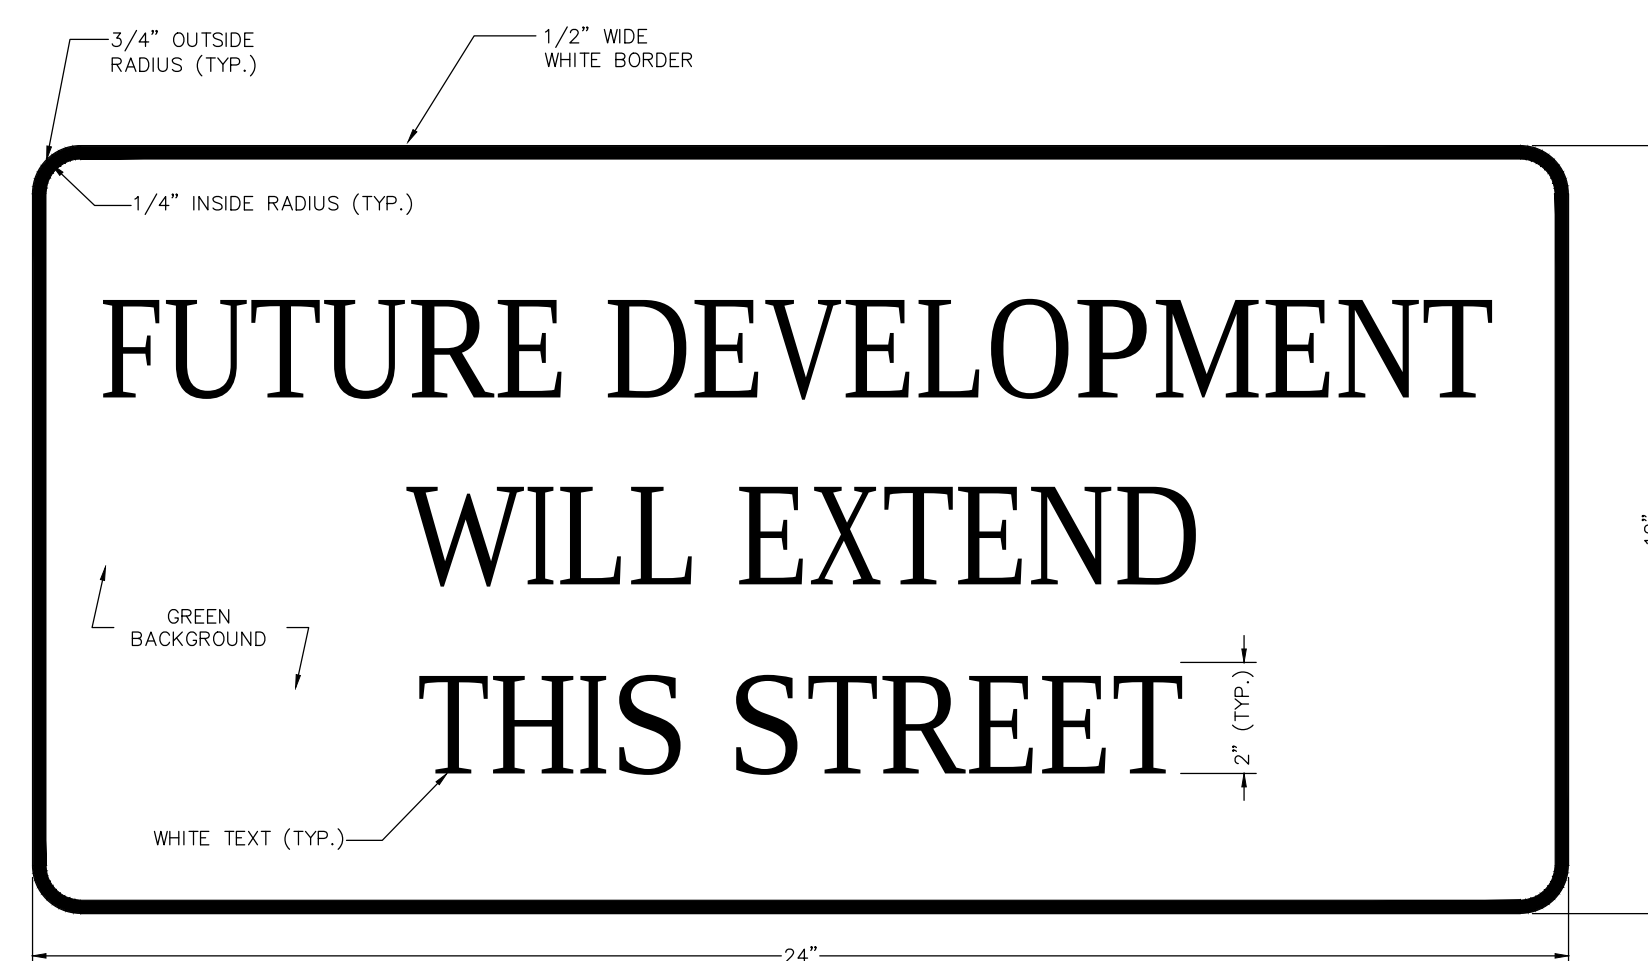


NOTES:

1. SIGN SHALL MEET OR EXCEED MUTCD STANDARDS FOR RETROREFLECTIVITY
2. SIGN MATERIAL SHALL BE 0.080" THICK ALUMINUM
3. ALL LETTERS SHALL BE SERIES B-2000 FROM THE 2004 STANDARD HIGHWAY SIGNING MANUAL (AND ANY REVISION THERETO) PUBLISHED BY THE FEDERAL HIGHWAY ADMINISTRATION.

3 STREET CONNECTIVITY SIGN END OF ROAD BARRICADE

CLDSM STD, DTL, 50.08C (REV. 4)

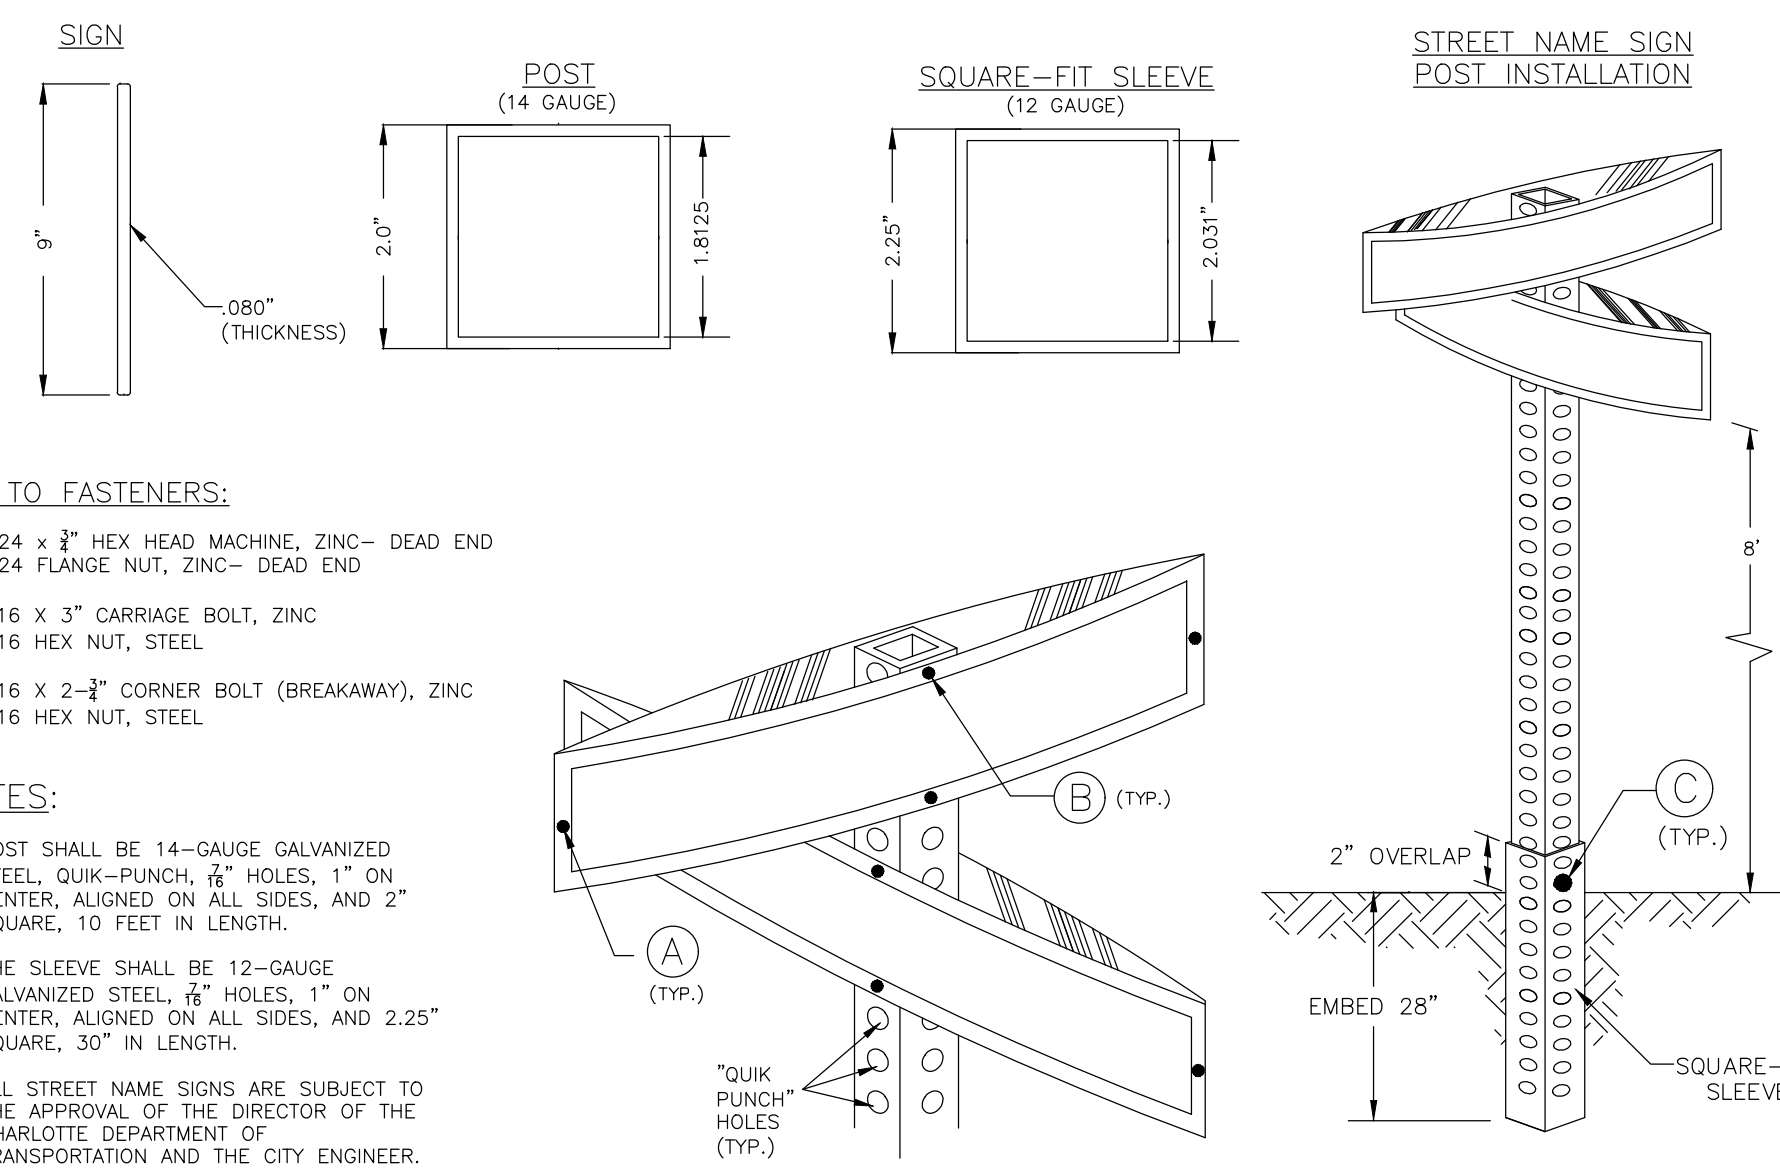

KEY TO FASTENERS:

- (A) #10-24 x $\frac{1}{2}$ " HEX HEAD MACHINE, ZINC- DEAD END
#10-24 FLANGE NUT, ZINC- DEAD END
- (B) $\frac{1}{4}$ " #16 x 3" CARRIAGE BOLT, ZINC
 $\frac{1}{4}$ " #16 HEX NUT, STEEL
- (C) $\frac{1}{4}$ " #16 x 2- $\frac{1}{2}$ " CORNER BOLT (BREAKAWAY), ZINC
 $\frac{1}{4}$ " #16 HEX NUT, STEEL


NOTES:

1. POST SHALL BE 14-GAUGE GALVANIZED STEEL, QUIK-PUNCH, $\frac{7}{8}$ " HOLES, 1" ON CENTER, ALIGNED ON ALL SIDES, AND 2" SQUARE, 10 FEET IN LENGTH.
2. THE SLEEVE SHALL BE 12-GAUGE GALVANIZED STEEL, $\frac{7}{8}$ " HOLES, 1" ON CENTER, ALIGNED ON ALL SIDES, AND 2.25" SQUARE, 30" IN LENGTH.
3. ALL STREET NAME SIGNS ARE SUBJECT TO THE APPROVAL OF THE DIRECTOR OF THE CHARLOTTE DEPARTMENT OF TRANSPORTATION AND THE CITY ENGINEER.

4 STREET NAME SIGN


NTS

CLDSM STD. DTL. 50.06A (REV 5)

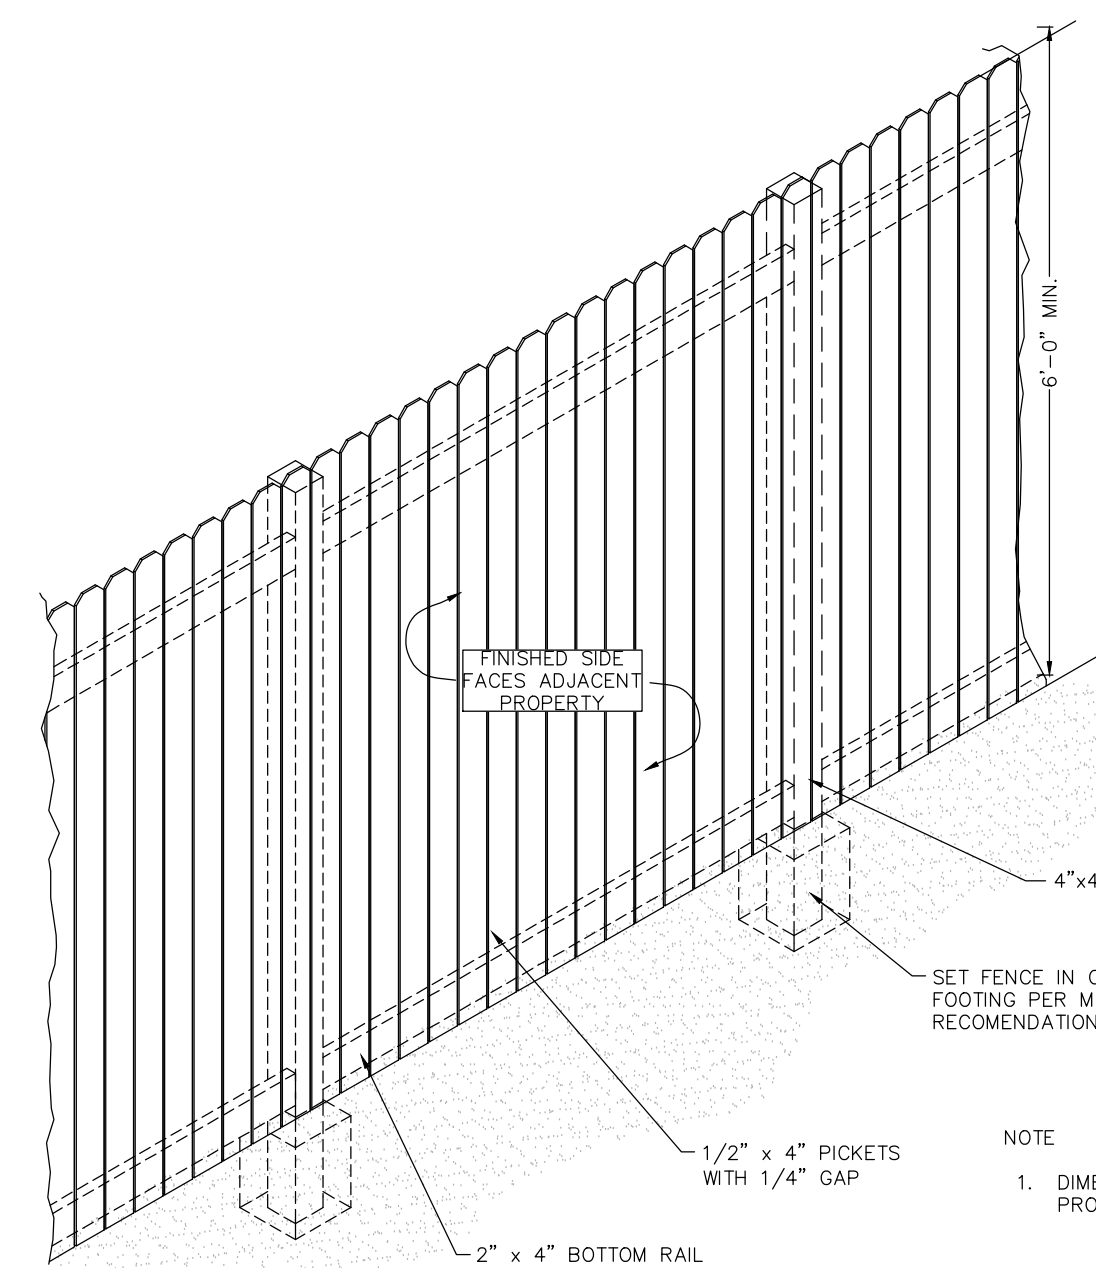

5 BUFFER FENCE

NTS

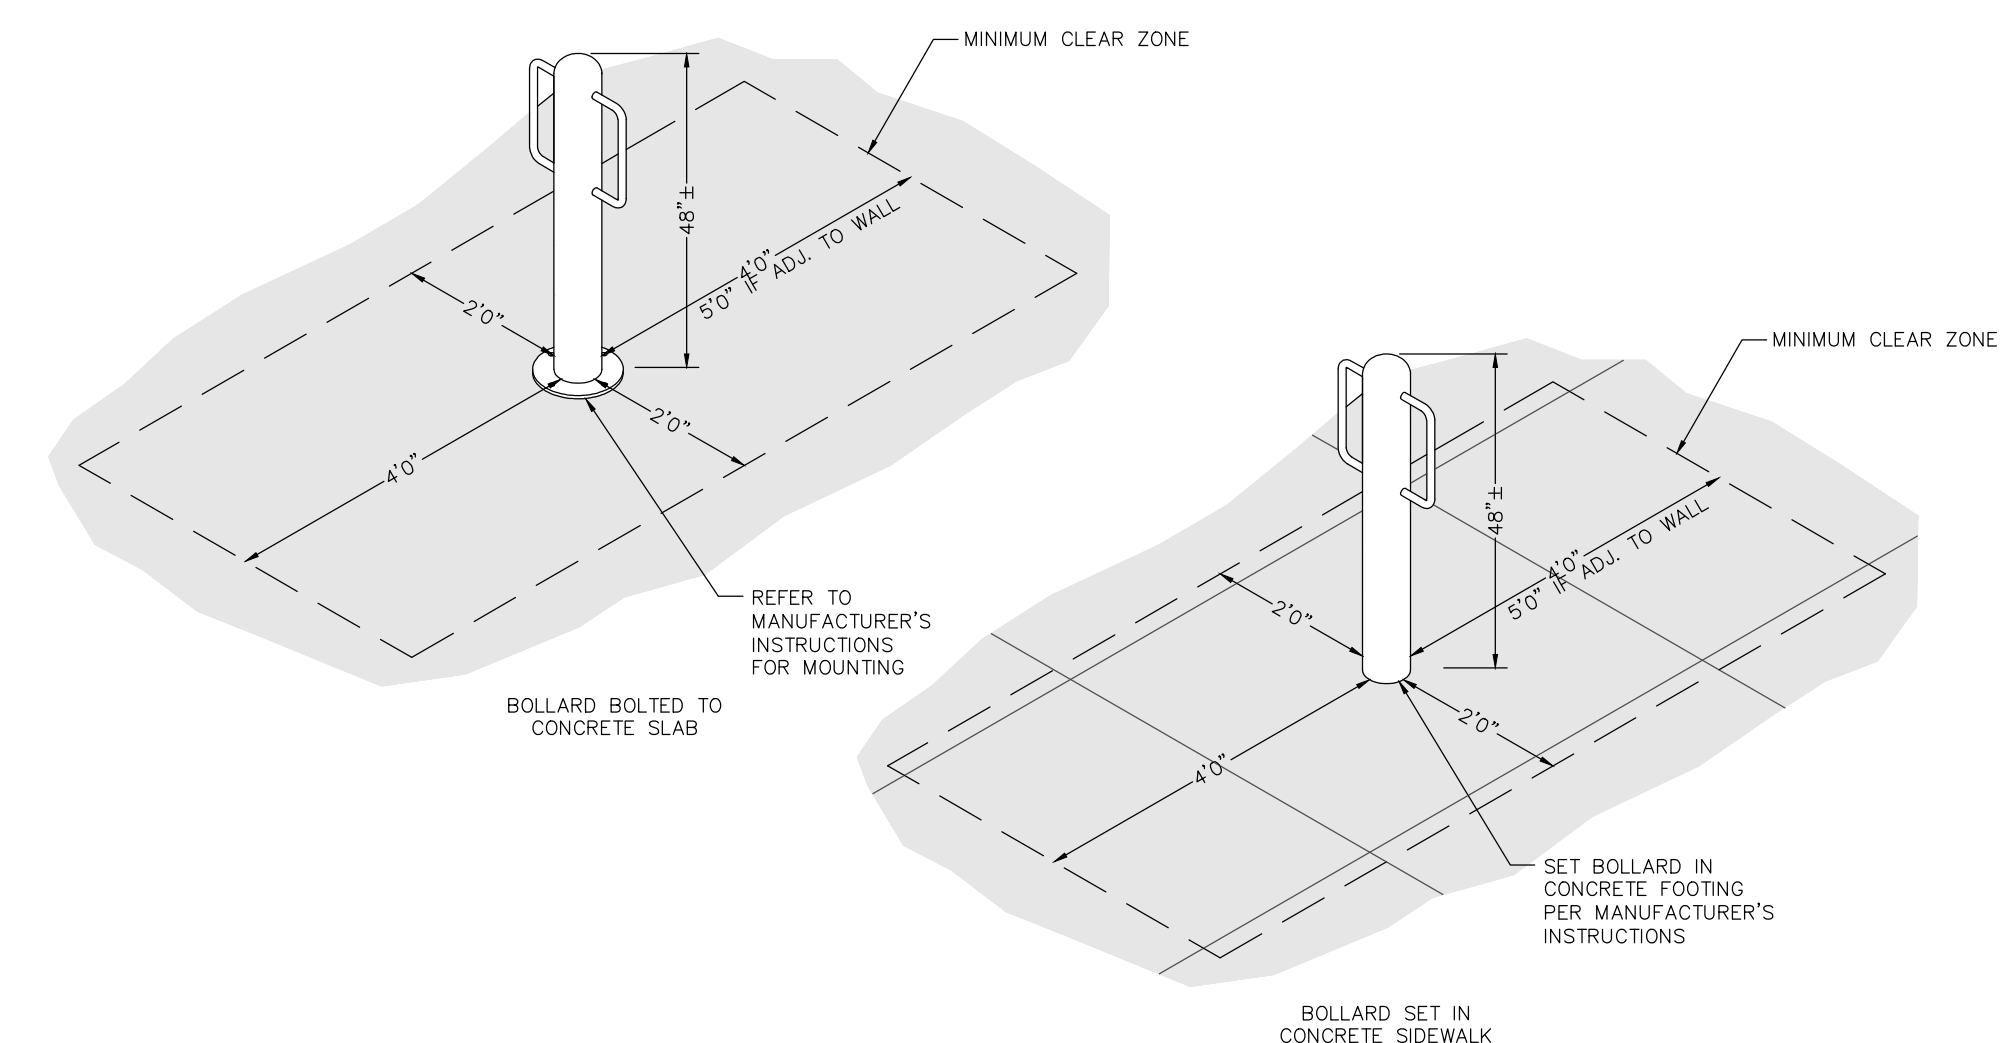

NOTES:

- NOTES:
1. CONTRACTOR SHALL SUBMIT SHOP DRAWINGS FOR APPROVAL BY ENGINEER
 2. BOLLARD SHALL BE 4" SCH. 40 STEEL PIPE W/ 3/4" STEEL ROUND ATTACHMENT BARS
 3. POWDER COATING: BLACK

6 BIKE BOLLARDS

NTS

July 19, 2016 - 11:38am By: JWissler
P:\15029 Project Runway\Drawg\15029 C2.24 SITE DETAILS.dwg



BUILDING
495,101 SF
FFE 819.0

BUILDING
141,000 SF
EST. 200.0

BUILDING 4
134,000 SF

BUILDING
269,325 SF

CONTOUR ELEV.	SURFACE BASIN	AREA (SF) FOREBAY
801.00	103,844	—
800.00	99,927	—
799.00	96,075	—
798.00	92,360	—
797.00	88,565	—
796.00	59,002	24,368
795.50	55,214	23,470
795.00	51,462	22,492
794.00	49,664	21,343
793.00	47,895	20,219
792.00	46,154	19,120
791.00	44,442	18,046
790.00	42,759	16,997
789.00	41,105	15,974
788.00	39,479	14,975
787.00	37,882	4,866

BMP INSET TABLE WATER QUALITY POND 2	
PROJECT NAME:	METROLINK PARK
SEQUENCE ID:	2
SURFACE AREA (SQ.FT.):	55,214
DRAINAGE AREA (ACRES):	74.51
LAND USE/DEVELOPMENT TYPE:	INDUSTRIAL - HEAVY
PERCENT BUILT-UPON AREA:	6.5% (INCLUDES OFFSITE)
PERMANENT POOL DEPTH (FT.):	8.5
FOREBAY PERMANENT POOL DEPTH (FT):	8.5
FLOW DIVERTER PRESENT (Y/N):	N
REGULATED BY:	PCCO
TREATMENT EFFECTIVENESS:	TSS ONLY
NC STATE PLANE X (EASTING)	1451311.94
NC STATE PLANE Y (NORTHING)	577755.46

EXISTING
BUILDING



BUILDING 1
139,409 SF
FFR 819.0

WA
QUA
PON


CONTOUR ELEV.	SURFACE BASIN	AREA (SF) FOREBAY
812.00	70,158	—
811.00	66,824	—
810.00	63,379	—
809.00	60,017	—
808.00	56,750	—
807.00	53,559	—
806.00	51,666	18,071
805.50	28,515	17,302
805.00	25,298	16,555
804.00	23,946	15,544
803.00	22,620	14,558
802.00	21,319	13,597
801.00	20,043	12,661
800.00	18,792	11,751
799.00	17,566	10,866
798.00	16,363	10,006
797.00	15,188	2,317

BMP INSET TABLE WATER QUALITY POND 1	
PROJECT NAME:	METROLINA PARK
SEQUENCE ID:	1
SURFACE AREA (SQ.FT.):	28,515
DRAINAGE AREA (ACRES):	31.15
LAND USE/DEVELOPMENT TYPE:	INDUSTRIAL - HEAVY
PERCENT BUILT-UPON AREA:	81% (INCLUDES OFFSITE)
PERMANENT POOL DEPTH (FT.):	8.5
FOREBAY PERMANENT POOL DEPTH (FT.):	8.5
FLOW DIVERTER PRESENT (Y/N):	N
REGULATED BY:	PCCO
TREATMENT EFFECTIVENESS:	TSS ONLY
NC STATE PLANE X (EASTING)	1450320.27
NC STATE PLANE Y (NORTHING)	576150.55

- CONTRACTOR SHALL REFER TO OTHER PLANS SHEETS FOR ADDITIONAL REQUIREMENTS AND CONSTRUCTION SEQUENCING REQUIREMENTS.
- COORDINATE ALL CURB AND STREET GRADINGS IN INTERSECTION WITH INSPECTOR.
- APPROVAL OF THIS PLAN IS NOT AN AUTHORIZATION TO GRADE ADJACENT PROPERTIES, WHEN FIELD CONDITIONS WARRANT OFF-SITE GRADING, PERMISSION MUST BE OBTAINED FROM THE ADJACENT PROPERTY OWNER.
- IN ORDER TO ENSURE PROPER DRAINAGE, KEEP A MINIMUM OF 0.5% SLOPE ON THE CURB.
- SUBSURFACE DRAINAGE FACILITIES MAY BE REQUIRED IN THE STREET RIGHT-OF-WAY IF DEEMED NECESSARY BY THE INSPECTOR.
- CURB AND GUTTER SHOWN ON PLANS ALONG STATEVILLE ROAD MAY BE ADJUSTED BASED ON FIELD SLOPING BY CITY ENGINEERING. ASSOCIATED STORM DRAINAGE MAY ALSO REQUIRE MODIFICATION BASED ON FIELD CONDITIONS.
- HIGH-DENSITY POLYETHYLENE (HDPE) STORM DRAINAGE PIPE INSTALLED WITHIN EXISTING OR PROPOSED PUBLIC STREET RIGHT-OF-WAY MUST BE APPROVED BY THE INSPECTOR. FOR ALL OTHER LOCATIONS, THE DRAINAGE PIPE INSTALLATION MUST BE APPROVED BY THE CITY INSPECTOR PRIOR TO PLACEMENT OF THE MATERIAL WITHIN THE PUBLIC STREET RIGHT-OF-WAY.
- "AS-BUILT" DRAWINGS AND PLANS OF THE STORM DRAINAGE SYSTEM, INCLUDING ALL UTILITIES, MUST BE SUBMITTED TO THE CITY ENGINEER FOR REVIEW AND SIGNATURE TO THE CITY/COUNTY SUBDIVISION ENGINEERING. IN ACCORDANCE WITH THE CITY/COUNTY SUBDIVISION ORDINANCE.
- PRIOR TO CO, SURVEYOR SEALS AS-BUILT DRAWINGS OF STORM WATER BMP MUST BE PROVIDED.
- CONTOURS AND ELEVATIONS SHOWN ON THESE DRAWINGS REPRESENT FINISHED GRADE. THE CONTRACTOR SHALL ALLOW FOR PAVEMENT THICKNESS, TOPSOIL THICKNESS, SOIL THICKNESS, SLABS, ETC. WHEN GRADING TO SUBGRADE.
- ALL ELEVATIONS ARE IN REFERENCE TO THE BENCHMARK INDICATED ON THE SITE SURVEY (REFER TO THE ATTACHED SURVEY). THE CONTRACTOR SHALL VERIFY BENCHMARK PRIOR TO BEGINNING CONSTRUCTION.
- PRIOR TO BEGINNING CONSTRUCTION, CONTRACTOR SHALL FAMILIARIZE HIMSELF WITH THE SITE, LOCATE ALL EXISTING UTILITIES, AND REVIEW THE COMPLETENESS OF THE DRAWINGS. THE CONTRACTOR SHALL COMPLETE GRADING, GEOTECHNICAL REMEDIATION, FILL COMPACTION, ETC. PER RECOMMENDATIONS OF GEOTECH REPORT.
- CUT AND FILL SLOPES SHALL BE NO STEEPER THAN 2:0 HORIZONTAL TO 1 VERTICAL, UNLESS OTHERWISE SPECIFIED.
- CONTRACTOR SHALL BLENDED NEW EARTHWORK TO PROVIDE FOR A SMOOTH TRANSITION TO EXISTING GRADE.
- THE CONTRACTOR IS RESPONSIBLE FOR OBTAINING ANY AND ALL GEOTECHNICAL REPORTS PREPARED FOR THE PROJECT. IT IS THE CONTRACTOR'S RESPONSIBILITY TO CONFORM TO THE GEOTECHNICAL REPORT, SPECIFICATIONS AND DETAILS.
- SOIL BORINGS AND SOIL ENGINEERING SERVICES HAVE BEEN PROVIDED BY GEOSCIENCE GROUP. ADDITIONAL SERVICES WILL BE PROVIDED TO THE CONTRACTOR UPON REQUEST. THE CONTRACTOR SHALL BE RESPONSIBLE FOR THE CORRECTNESS, ACCURACY, AND COMPLETENESS OF THEIR REPORT. THE CONTRACTOR SHALL COMPLETE GRADING, GEOTECHNICAL REMEDIATION, FILL COMPACTION, ETC. PER RECOMMENDATIONS OF GEOTECH REPORT.
- UNLESS OTHERWISE RECOMMENDED IN SOILS REPORT, CONTRACTOR SHALL PERFORM ALL EARTHWORK OPERATIONS PER NCDOT STANDARD SPECIFICATIONS DIVISION 2 PER THE SUBMITTAL.
- UNLESS OTHERWISE RECOMMENDED IN SOILS REPORT, FILL WITHIN BUILDING AND PAVEMENT AREAS SHALL BE COMPACTED TO 100% STD. PROCTOR FOR THE UPPER 24" OF FILL.
- FILL WITHIN LAWN AND LANDSCAPE AREAS SHALL BE COMPACTED TO AT LEAST 90% STD. PROCTOR.
- REQUIRED IMPORTED FILL MATERIAL SHALL MEET THE REQUIREMENTS OF THE SPECIFICATIONS. FILL MATERIAL MUST BE OBTAINED FROM OFF-SITE.
- DURING CONSTRUCTION, THE CONTRACTOR SHALL PROVIDE ADEQUATE DRAINAGE AND EROSION CONTROL MEASURES FOR PROTECTION OF ALL DRAINAGE AND SEWER STRUCTURES AND AT ALL ADJACENT LANDS AND ROADS. CONTRACTOR SHALL MAINTAIN EROSION CONTROL MEASURES THROUGHOUT THE CONSTRUCTION PHASE PER CLDSMS AND NCODER REQUIREMENTS AND THESE CONTRACT DOCUMENTS.
- PORTIONS OF THIS PROJECT MAY REQUIRE SLOPES ACROSS PAVED AREAS AND LAWNS LESS THAN 2% CONTRACTOR SHALL TAKE CARE IN THESE AREAS TO PROVIDE PROPER EROSION CONTROL MEASURES TO PREVENT EROSION OF PAVED AREAS TO PROPOSED OR EXISTING STORM INLETS.
- EXCAVATION, PAVING, AND STORM SEWER WORK SHALL BE IN ACCORDANCE WITH CLDSMS AND CDOT REQUIREMENTS.
- ALL DISTURBED AREAS BEYOND LIMITS OF PAVEMENT AND BUILDING NOT IMPROVED MUST BE RESEEDED WITHIN LANDSCAPE AREAS. SEEDS SHALL BE PROVIDED WITH A NEW LAWN SEED OR SOODED AS DIRECTED BY OWNER. CONTRACTOR SHALL MAINTAIN NEW SEEDD LAWN AREAS UNTIL A HEALTHY STAND OF GRASS IS ESTABLISHED.
- THE CONTRACTOR SHALL BE RESPONSIBLE FOR THE MAINTENANCE OF ALL LANDSCAPE PROTECTION DURING CONSTRUCTION. ANY DISTURBED AREAS SHALL BE RETURNED TO THEIR ORIGINAL CONDITION.
- ORSBORN ENGINEERING GROUP HAS NOT REVIEWED THE STRUCTURAL STABILITY OF ALL EXISTING RETAINING WALLS.
- STORM PIPE, PIPE, RCP, HDPE, ETC. SHALL CONFORM TO NCODOT STD. SPEC. SECTION 4032. PIPE SHALL BE INSTALLED PER NCODOT STD. SPEC. SECTION 300.

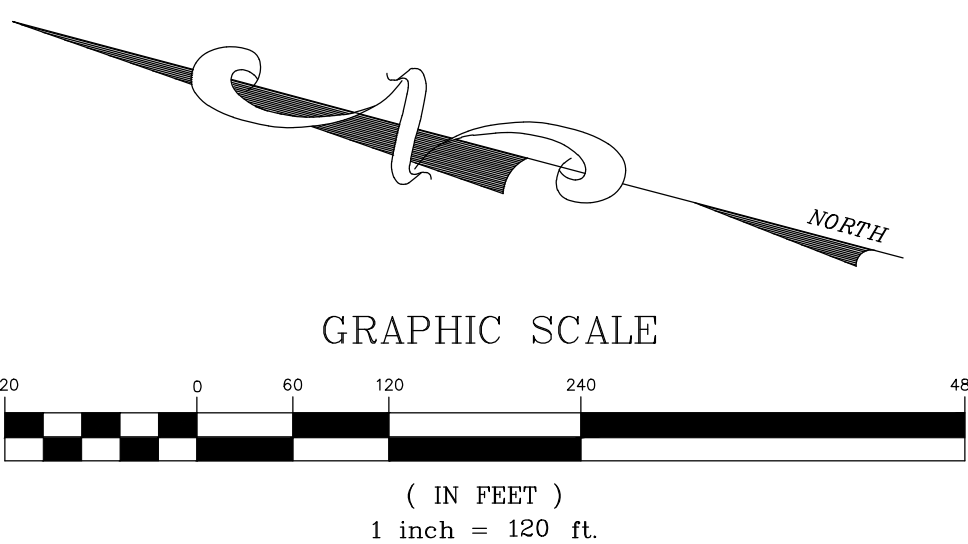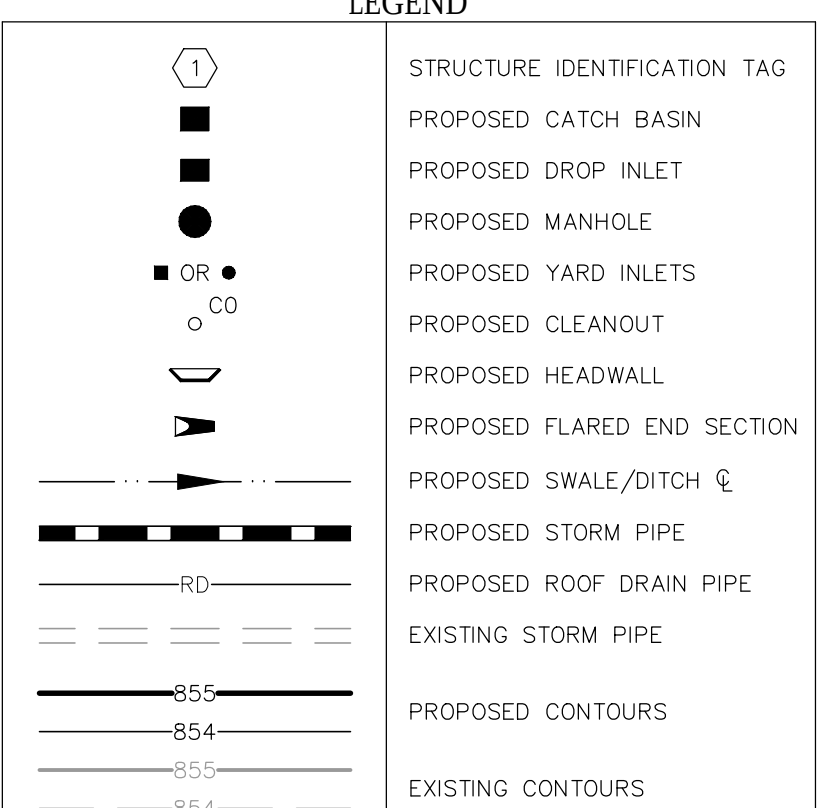

July 19, 2016 - 11:40am By: JWS/SLK
P:\15029 Project Runway\Draw\15029 C3.1 EDR.dwg

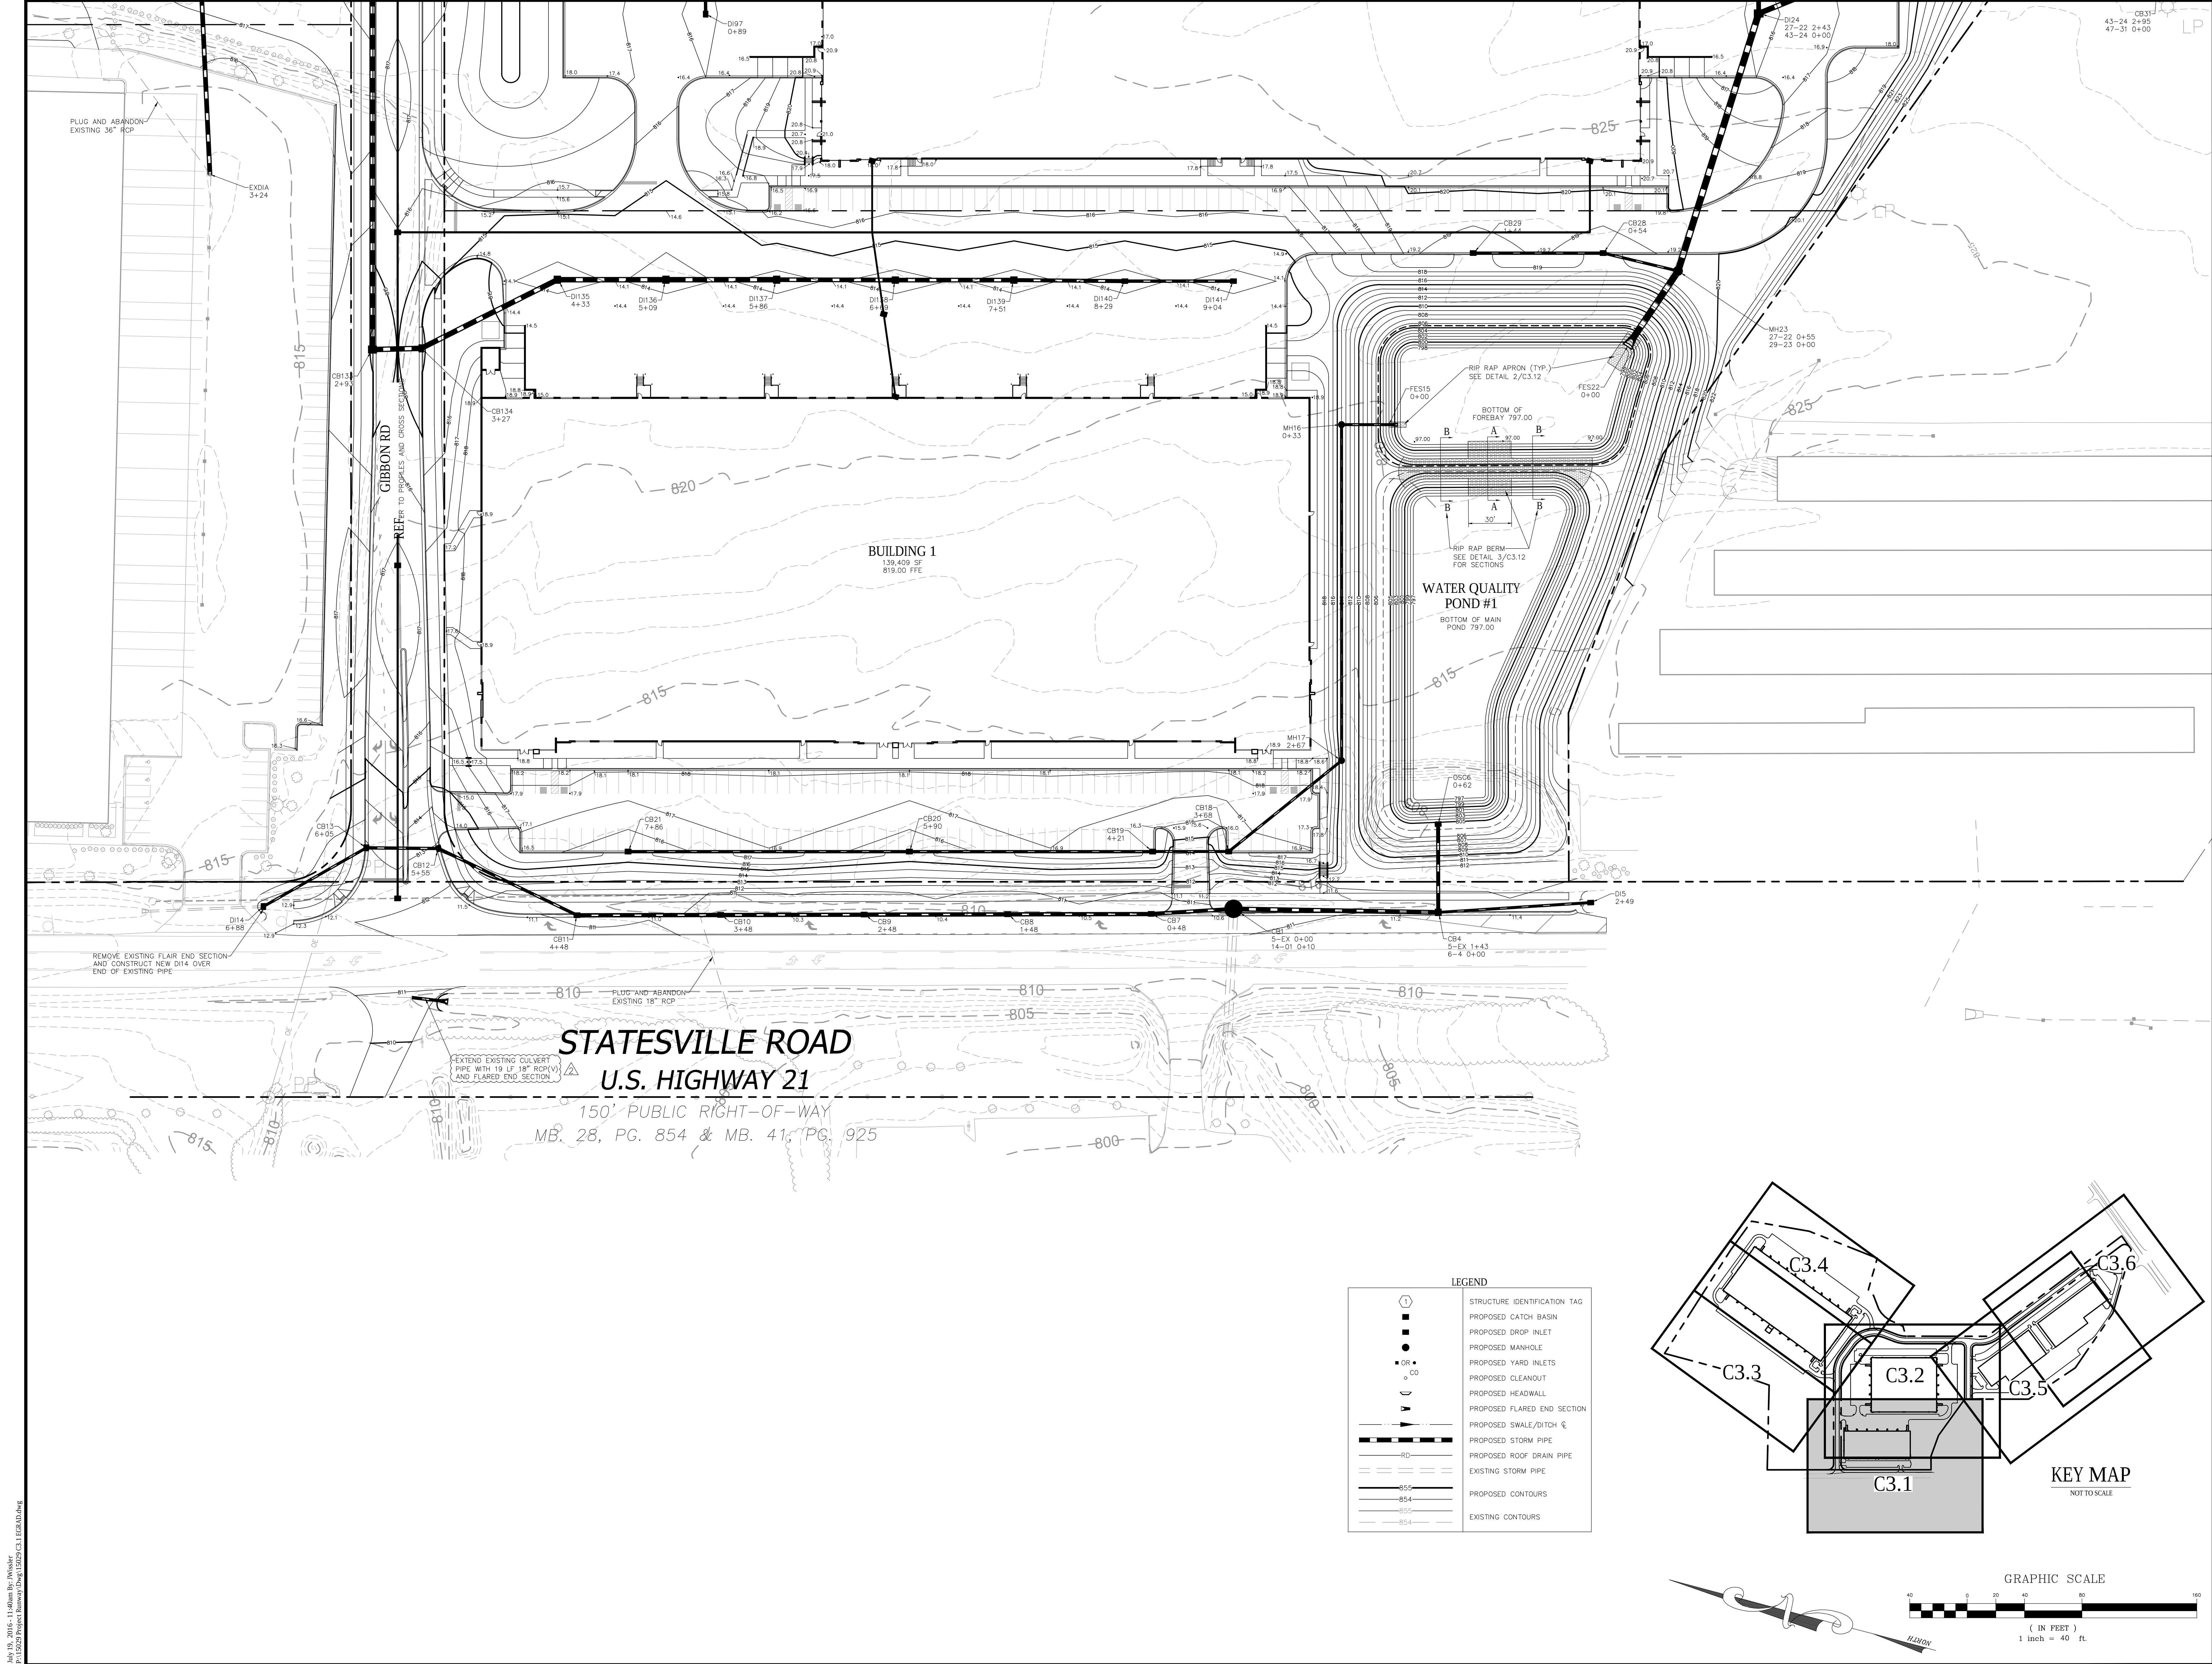

REVISIONS		DATE
1	07/19/16	REVISED PER NCDOT COMMENTS
2	06/22/16	REVISED PER COMMENTS
JOB #		15029
DATE:		04/29/16
SCALE:		1" = 40'
DRAWN BY:		JAW
APPROVED BY:		JCO
C3.1		




1000




06/22/16	REVISED PER COMMENTS
DATE	REVISIONS

29
/16
40'
7
0

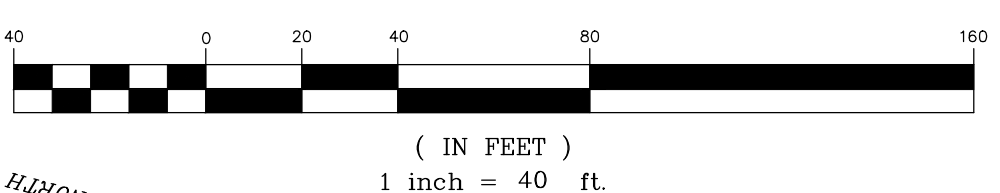



FOR
METROLINA PARK
CHARLOTTE, NORTH CAROLINA


610 E. MOREHEAD ST.
CHARLOTTE, NC 28202




06/22/16	REVISED PER COMMENTS
	REVISIONS
	DATE

29
/16
40'
7
0


1

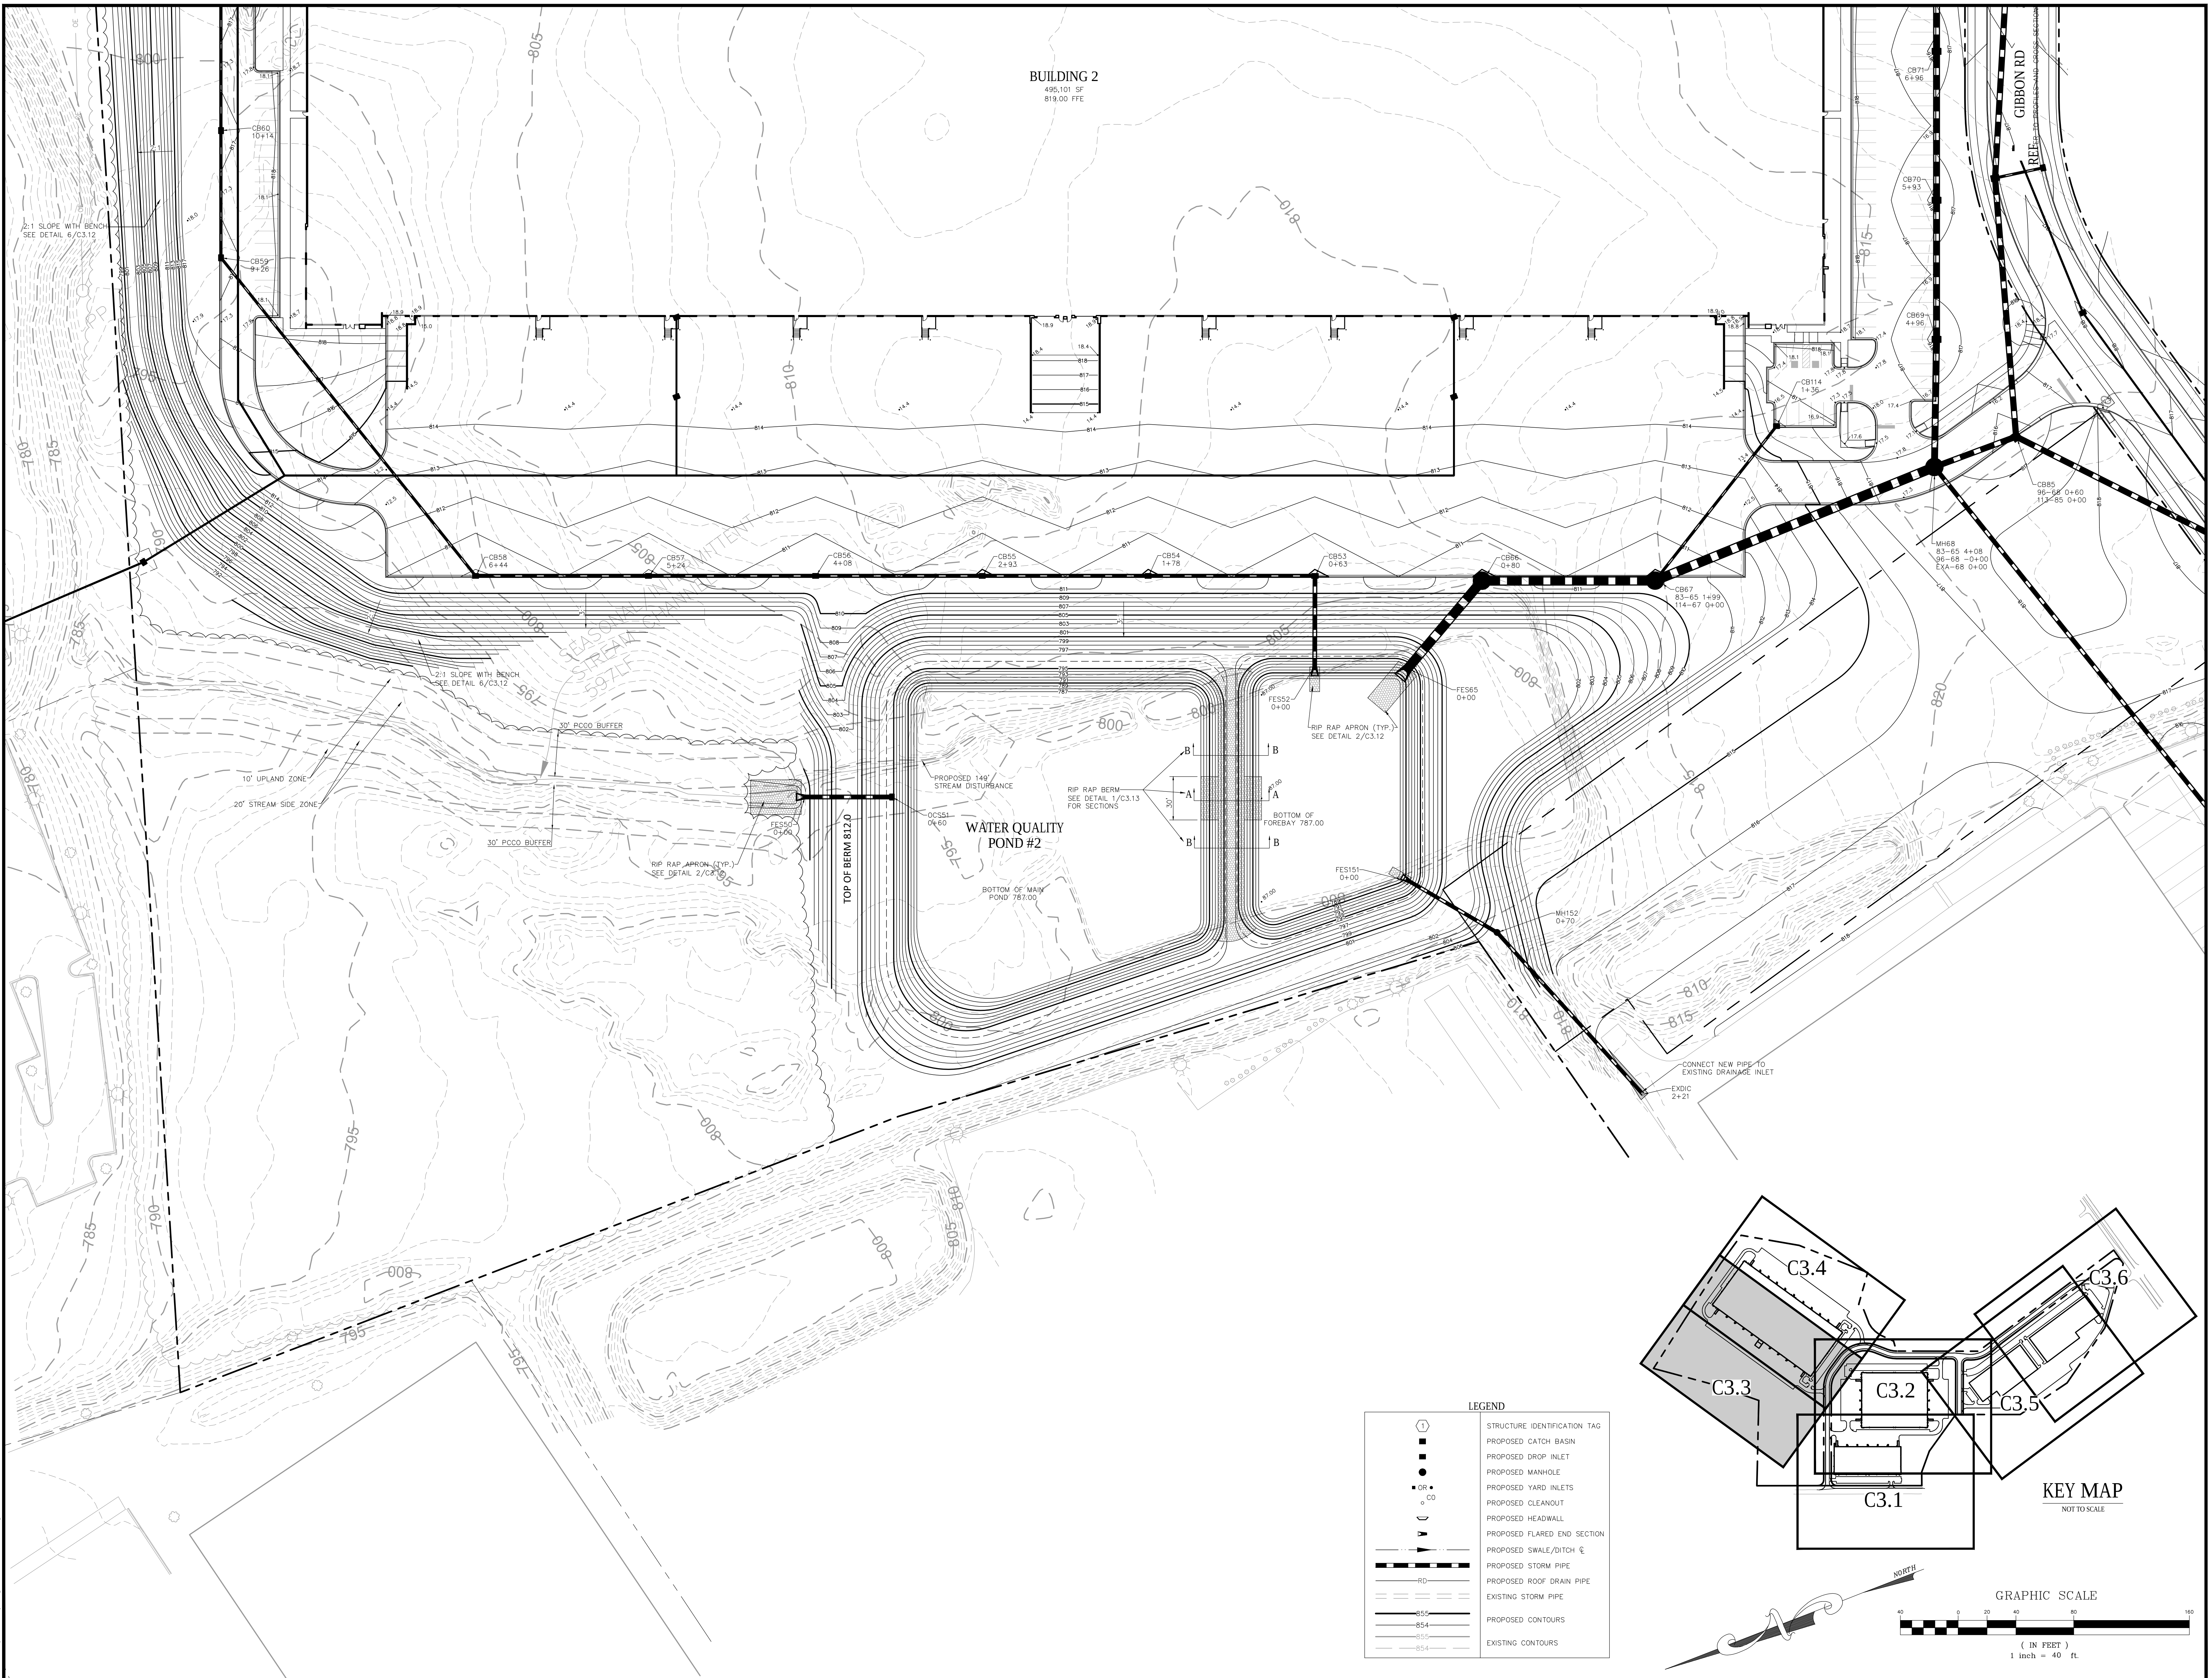

July 19, 2016 - 11:40am By: JWissler
\\15029 Project Runway\Draw\15029C3.1 EGRAD.dwg


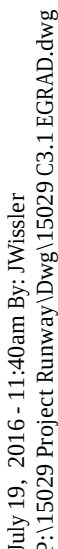


THIS DOCUMENT, TOGETHER WITH THE CONCEPTS AND DESIGNS PRESENTED HEREIN, AS AN INSTRUMENT OF SERVICE, IS INTENDED ONLY FOR THE SPECIFIC PURPOSE AND CLIENT FOR WHICH IT WAS PREPARED. REUSE OF AND IMPROPER RELIANCE ON THIS DOCUMENT WITHOUT WRITTEN AUTHORIZATION AND ADAPTATION BY ORSBORN ENGINEERING GROUP, PA SHALL BE WITHOUT LIABILITY TO ORSBORN ENGINEERING GROUP, PA.

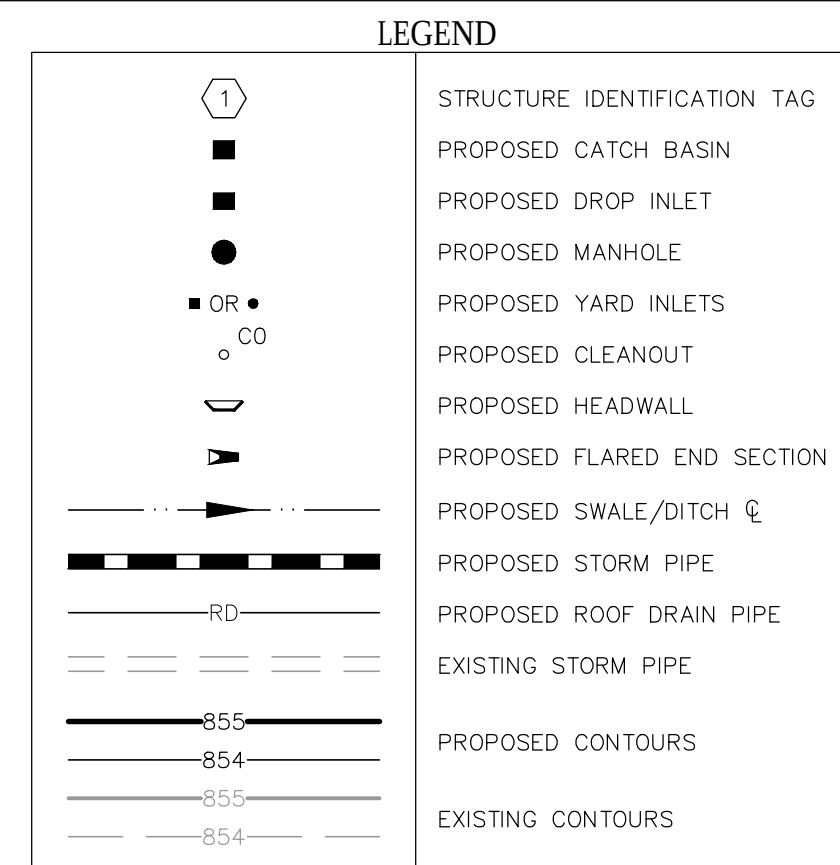

ENLARGED GRADING & DRAINAGE PLAN
FOR
METROLINA PARK
CHARLOTTE, NORTH CAROLINA

BEACON PARTNERS
610 E. MOREHEAD ST.
CHARLOTTE, NC 28202

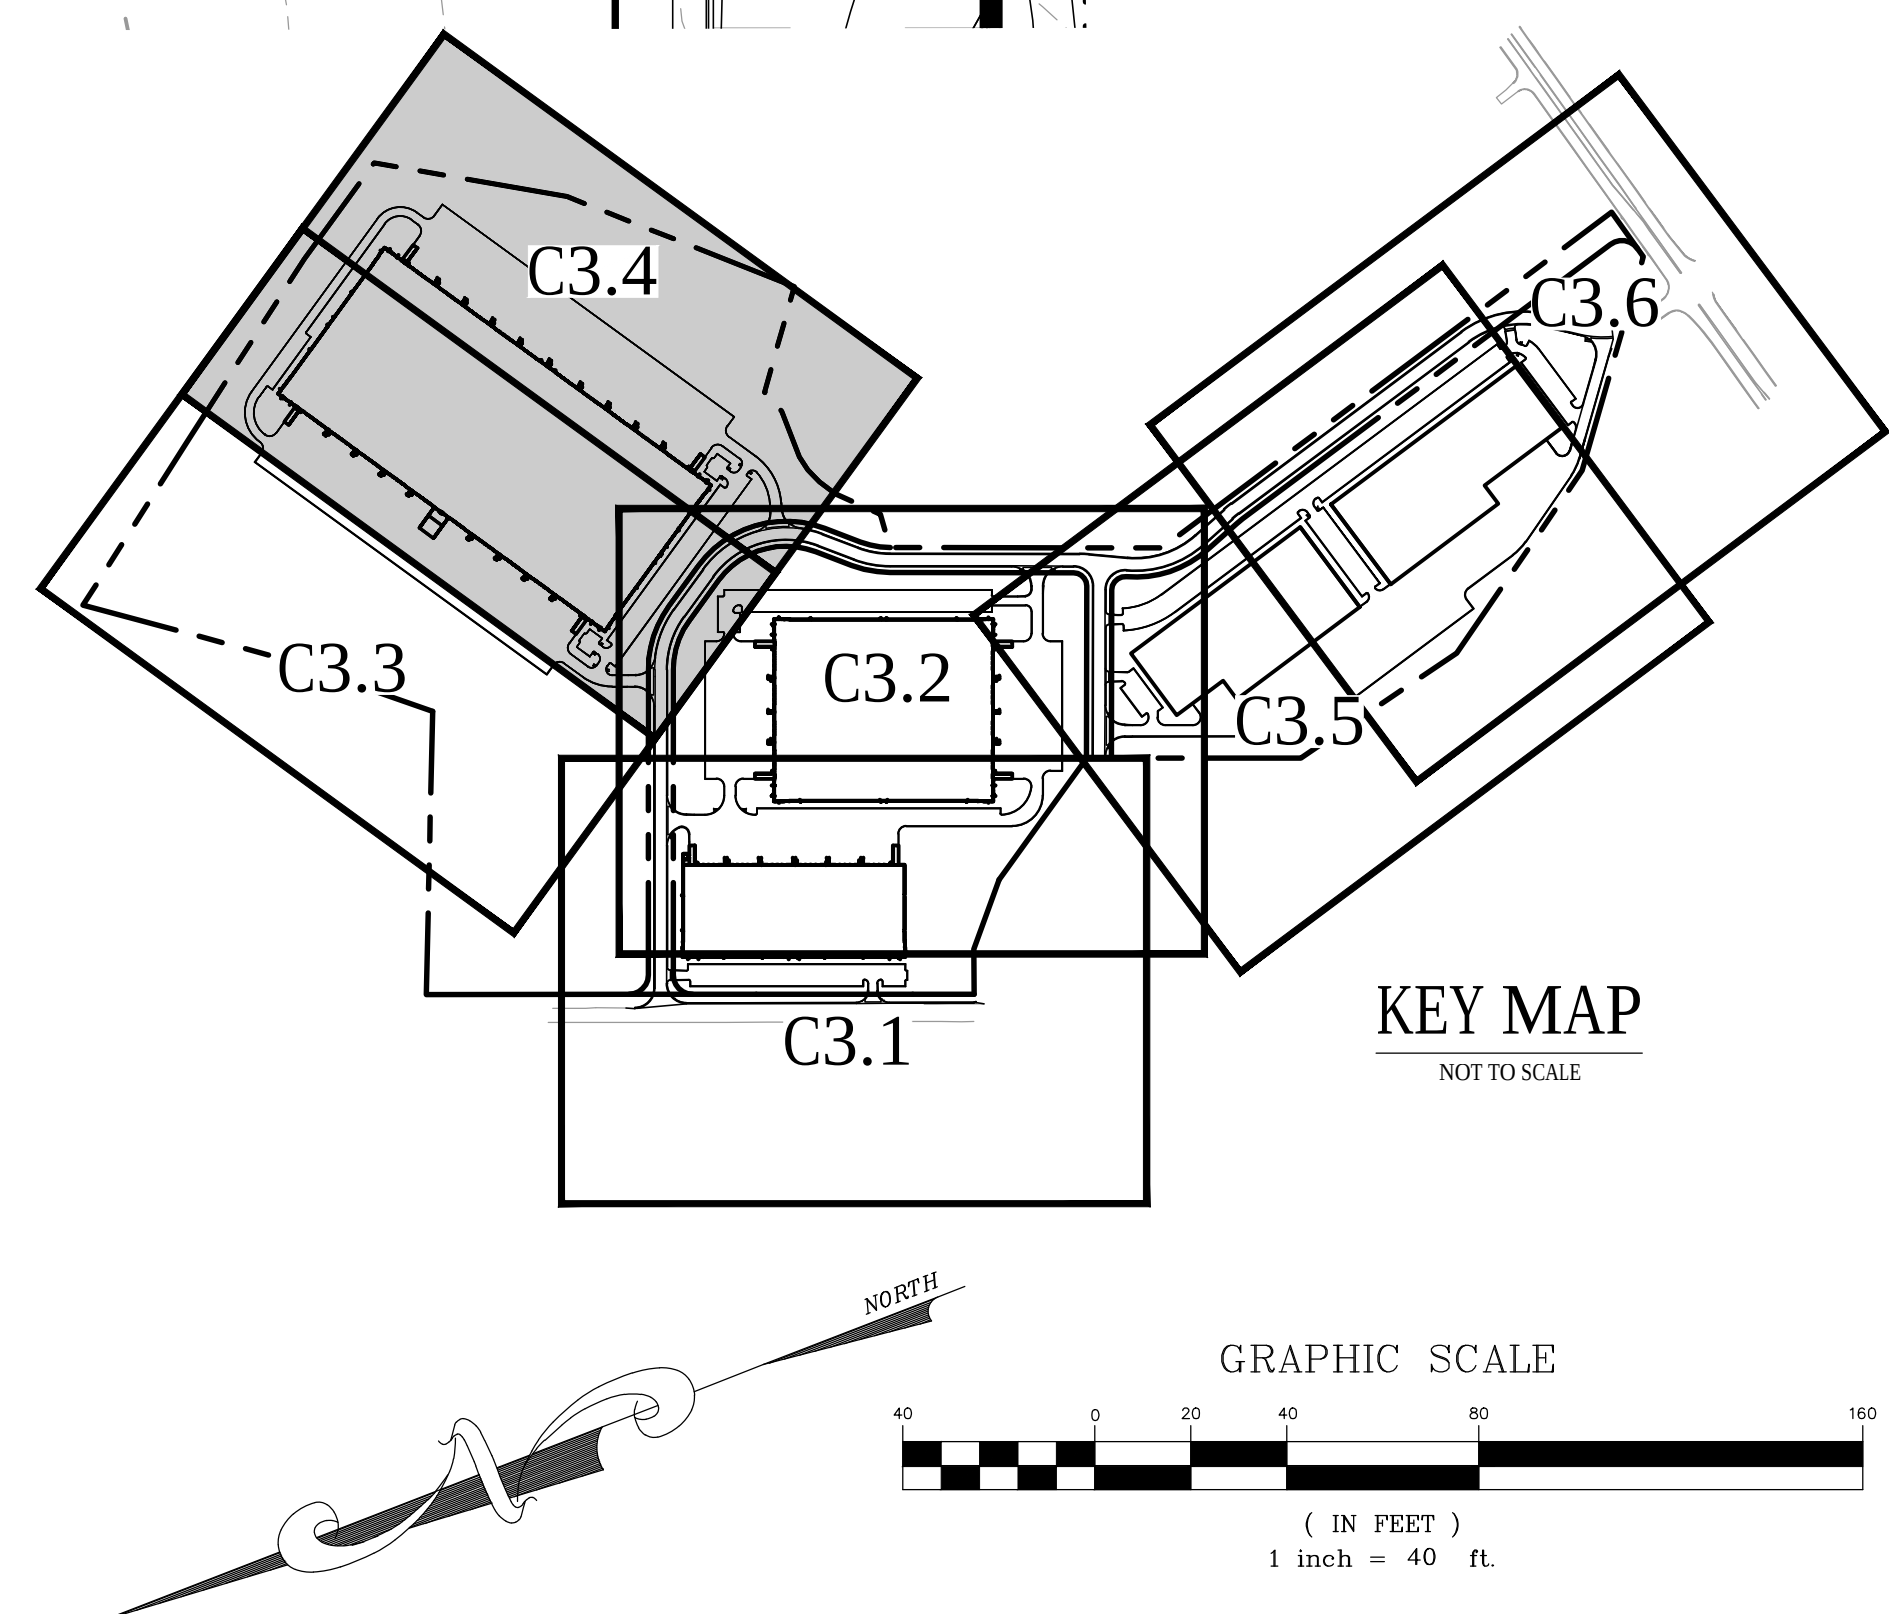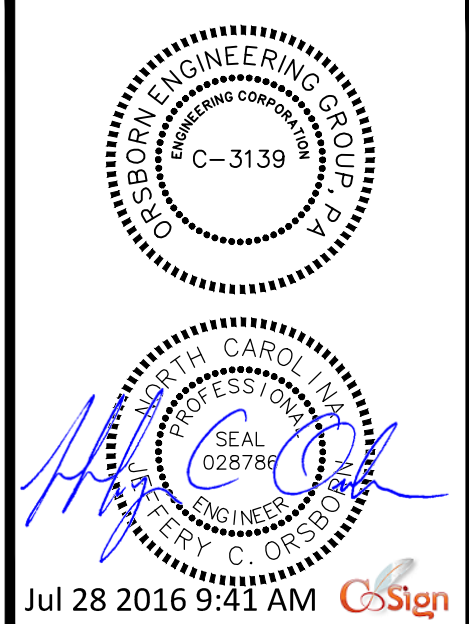[illegible]





OLD STATESVILLE ROAD
NC HIGHWAY 115


VARIABLE WIDTH PUBLIC RIGHT-OF-WAY
DB: 13421, PG. 554; DB: 13470, PG. 99 & 103

DRIVEWAY
DRIVEWAY

GIBBON ROAD

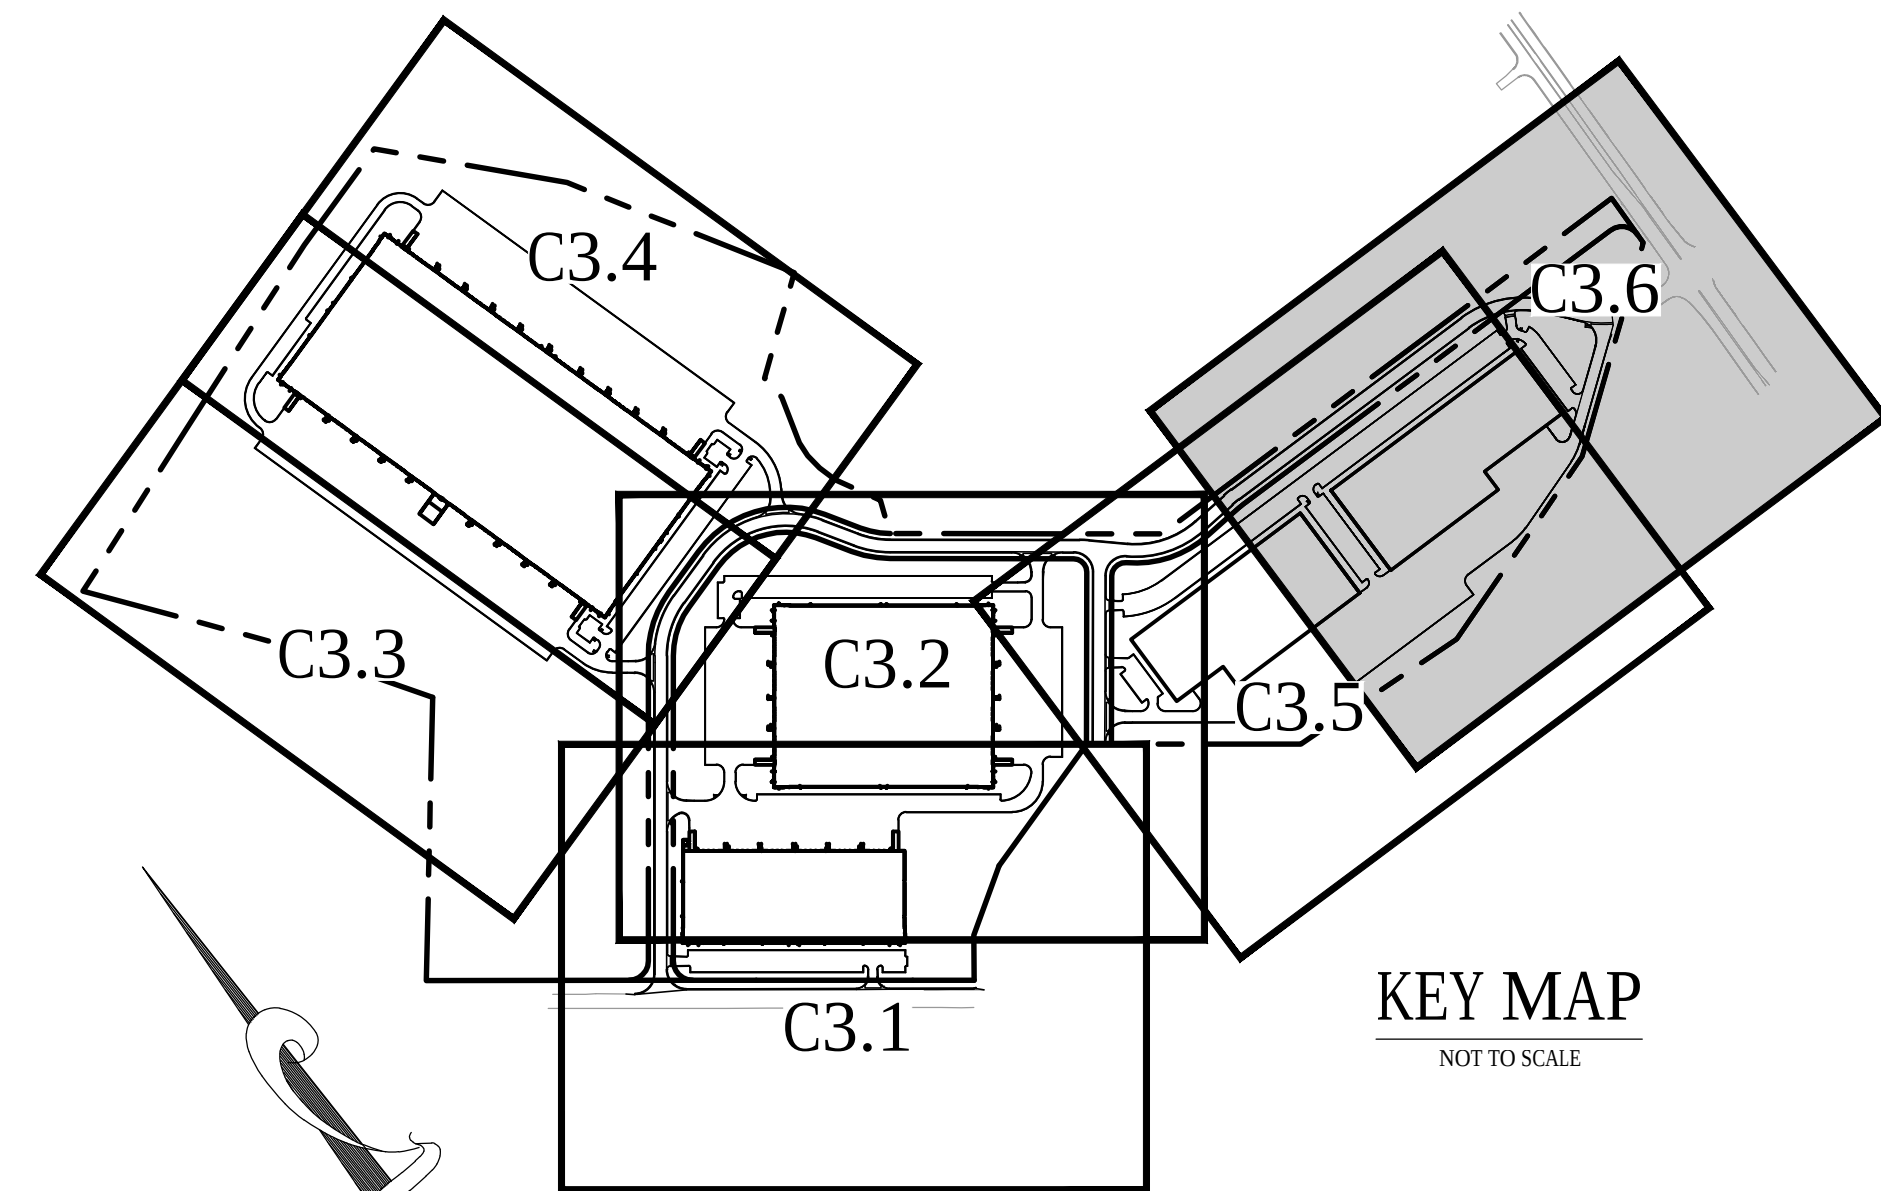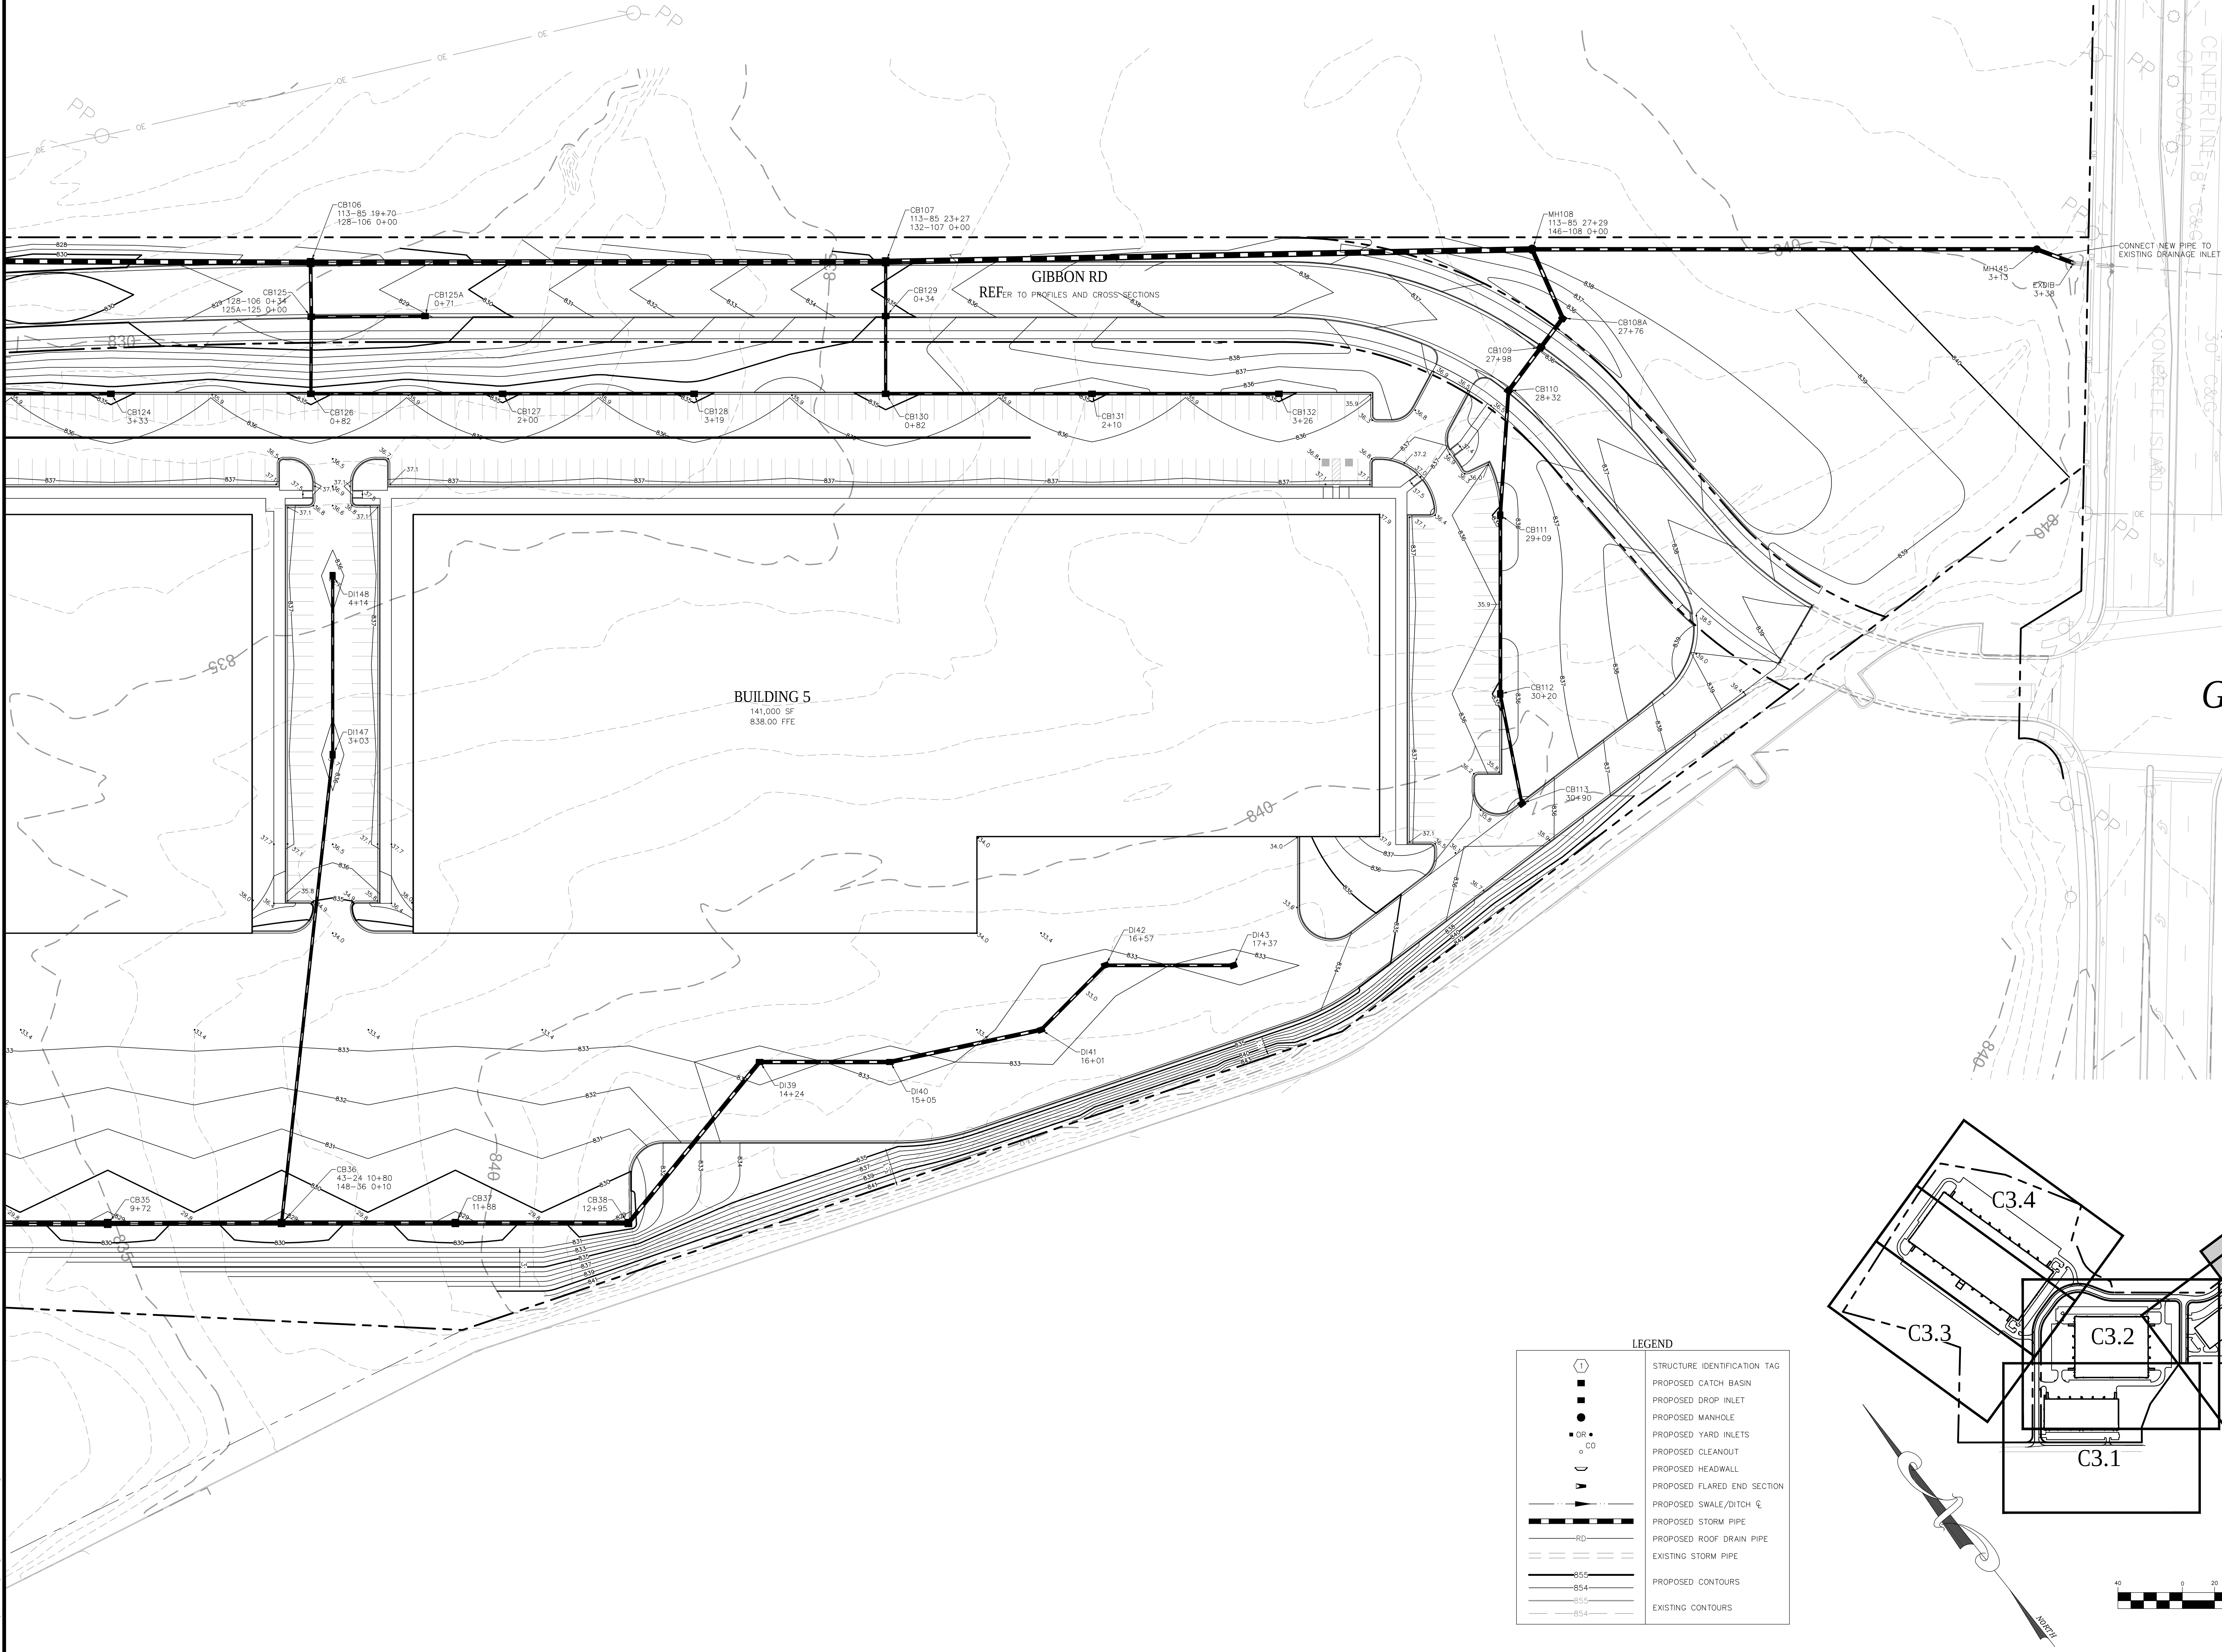







LEGEND	
	STRUCTURE IDENTIFICATION TAG
	PROPOSED CATCH BASIN
	PROPOSED DROP INLET
	PROPOSED MANHOLE
	PROPOSED YARD INLETS
	PROPOSED CLEANOUT
	PROPOSED HEADWALL
	PROPOSED FLARED END SECTION
	PROPOSED SWALE/DITCH
	PROPOSED STORM PIPE
	PROPOSED ROOF DRAIN PIPE
	EXISTING STORM PIPE
	PROPOSED CONTOURS
	EXISTING CONTOURS

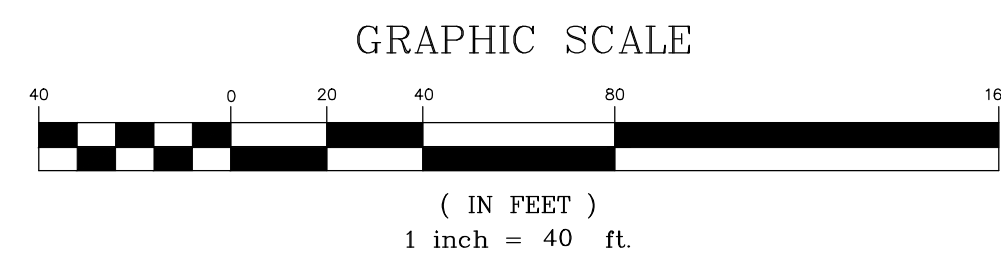

REVISIONS	
DATE	REVISIONS
06/22/16	REVISED PER COMMENTS


JOB #	15029
DATE	04/29/16
SCALE	1" = 40'
DRAWN BY	JAW
APPROVED BY	JCO

C3.6

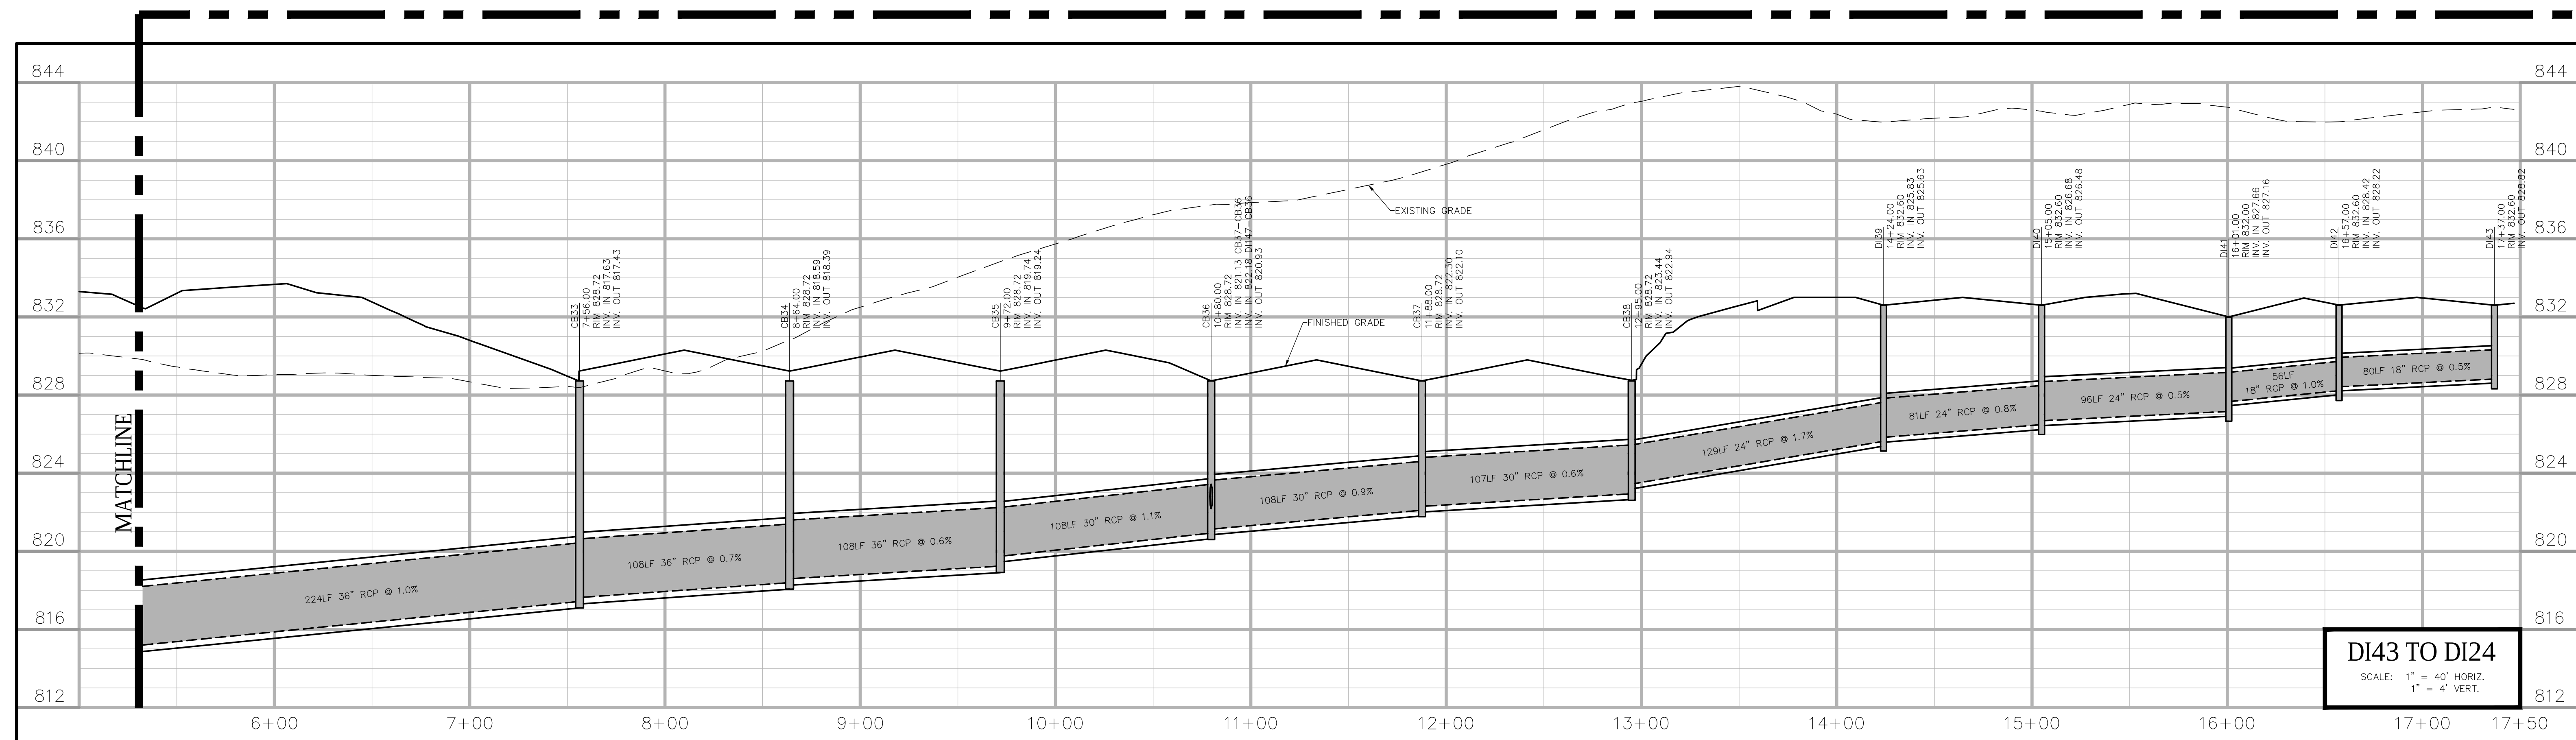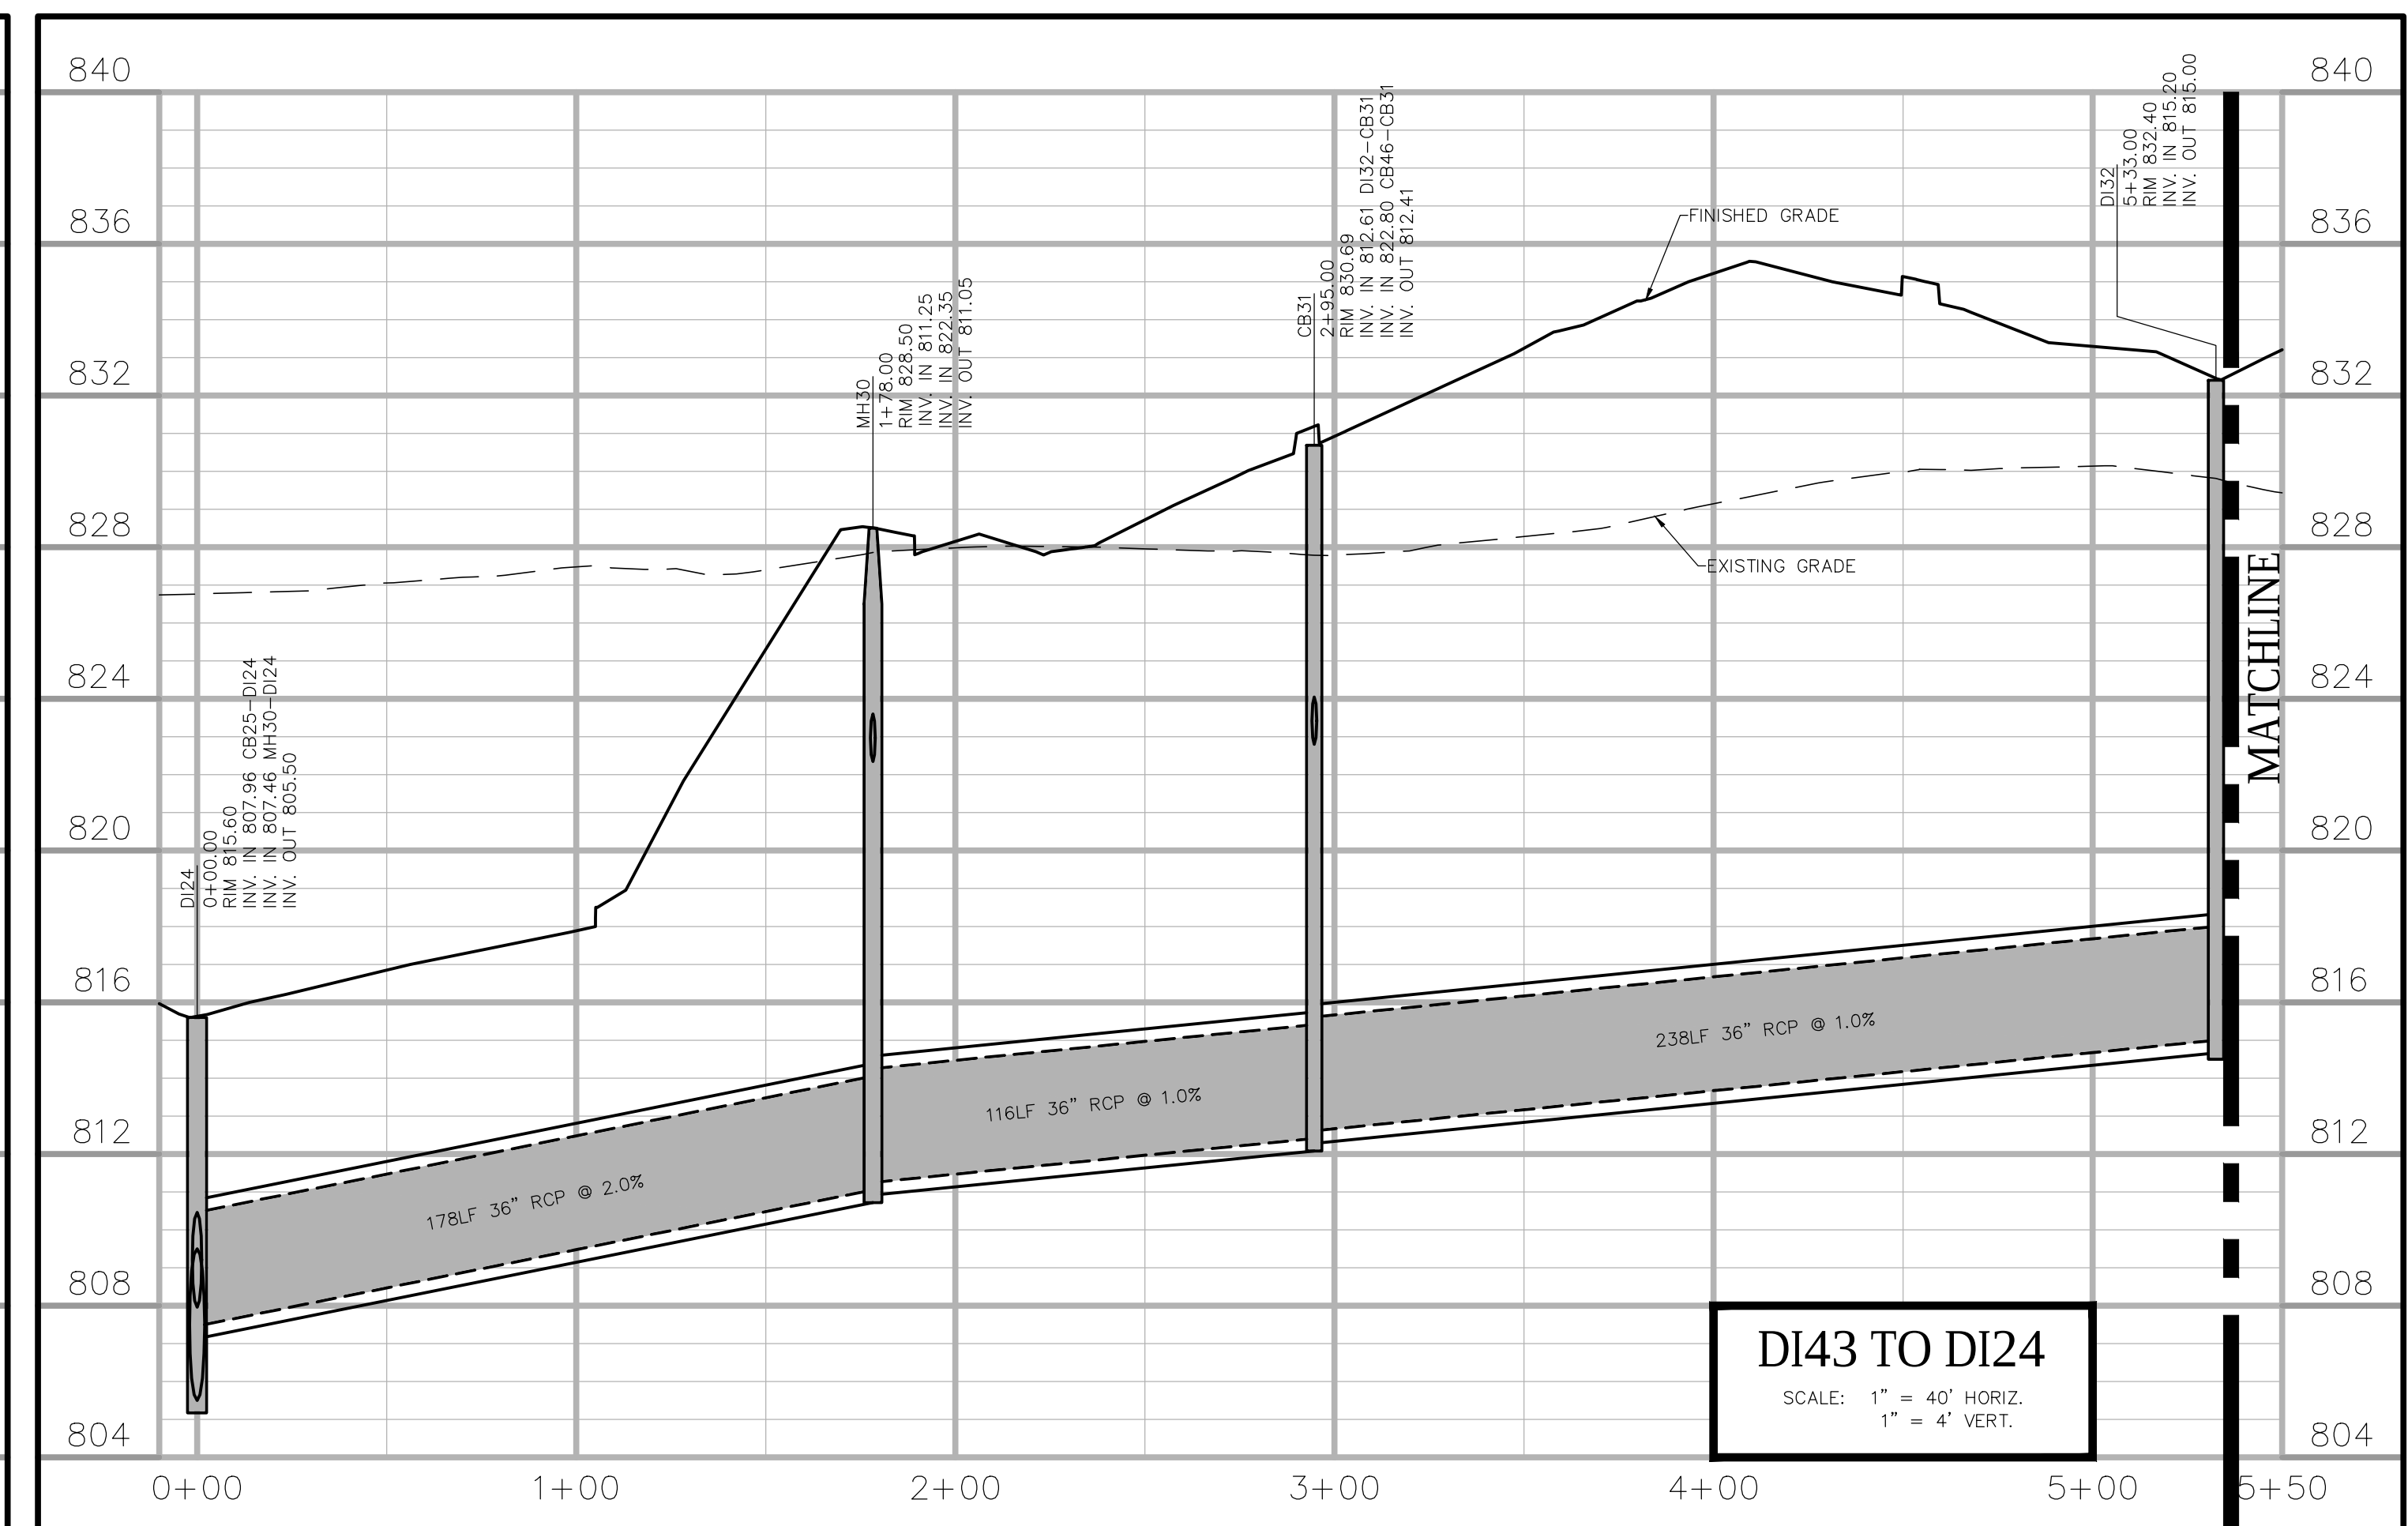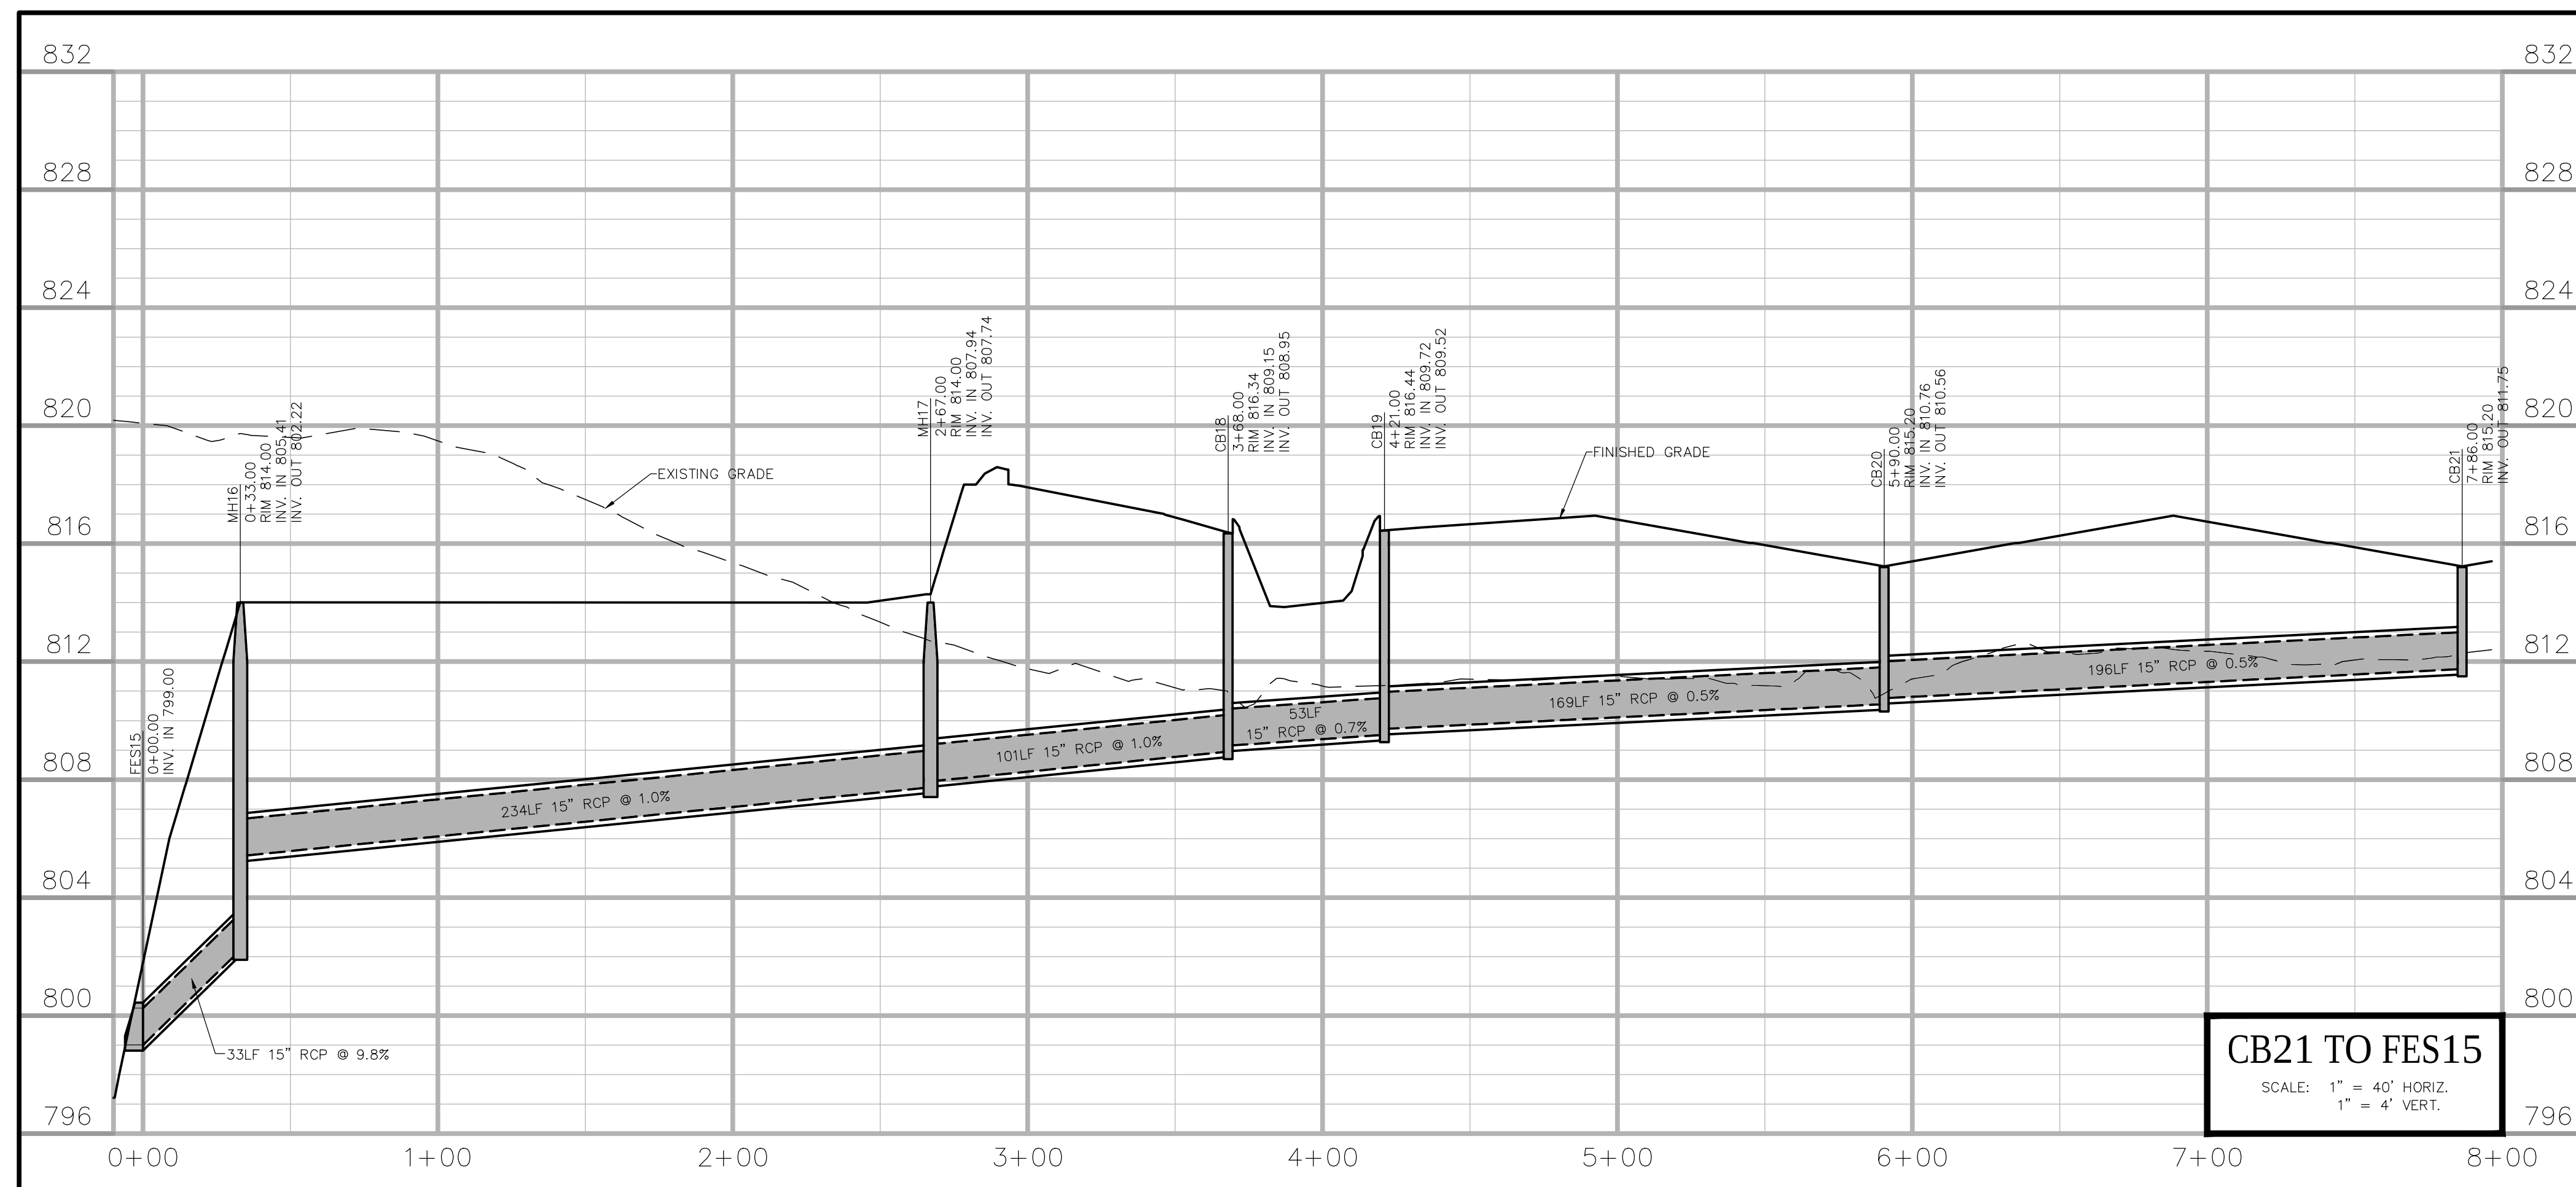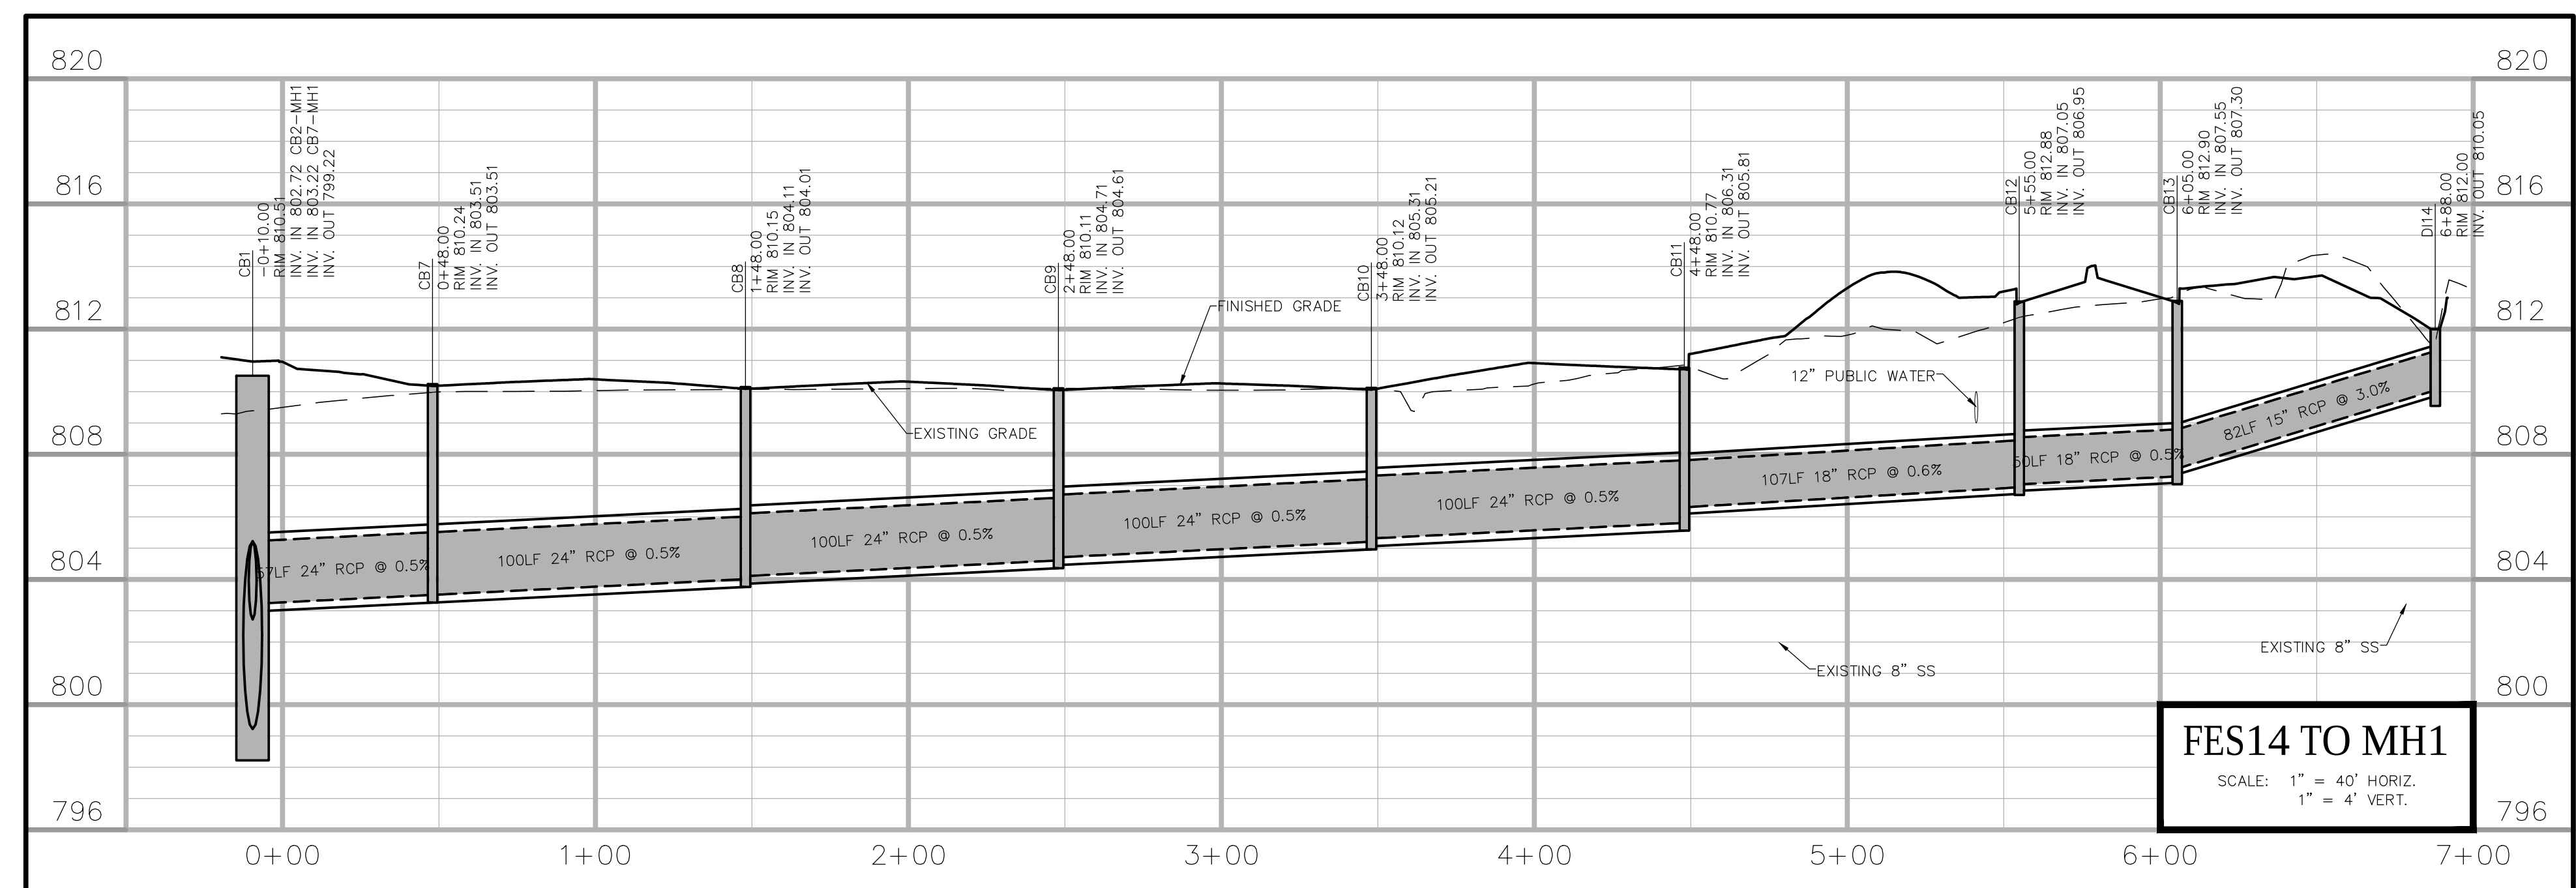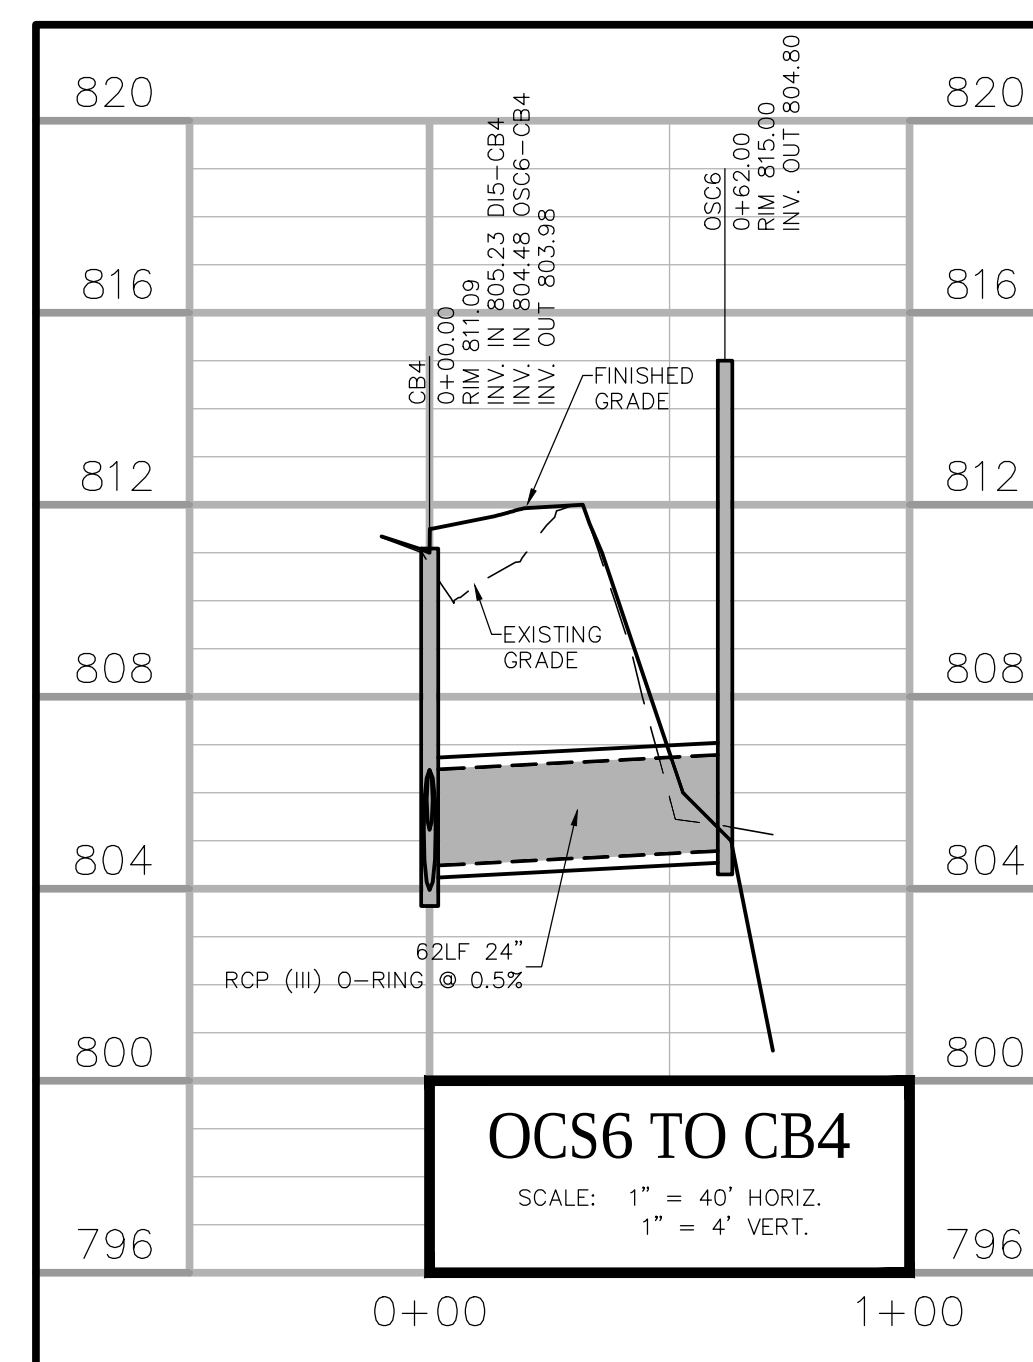
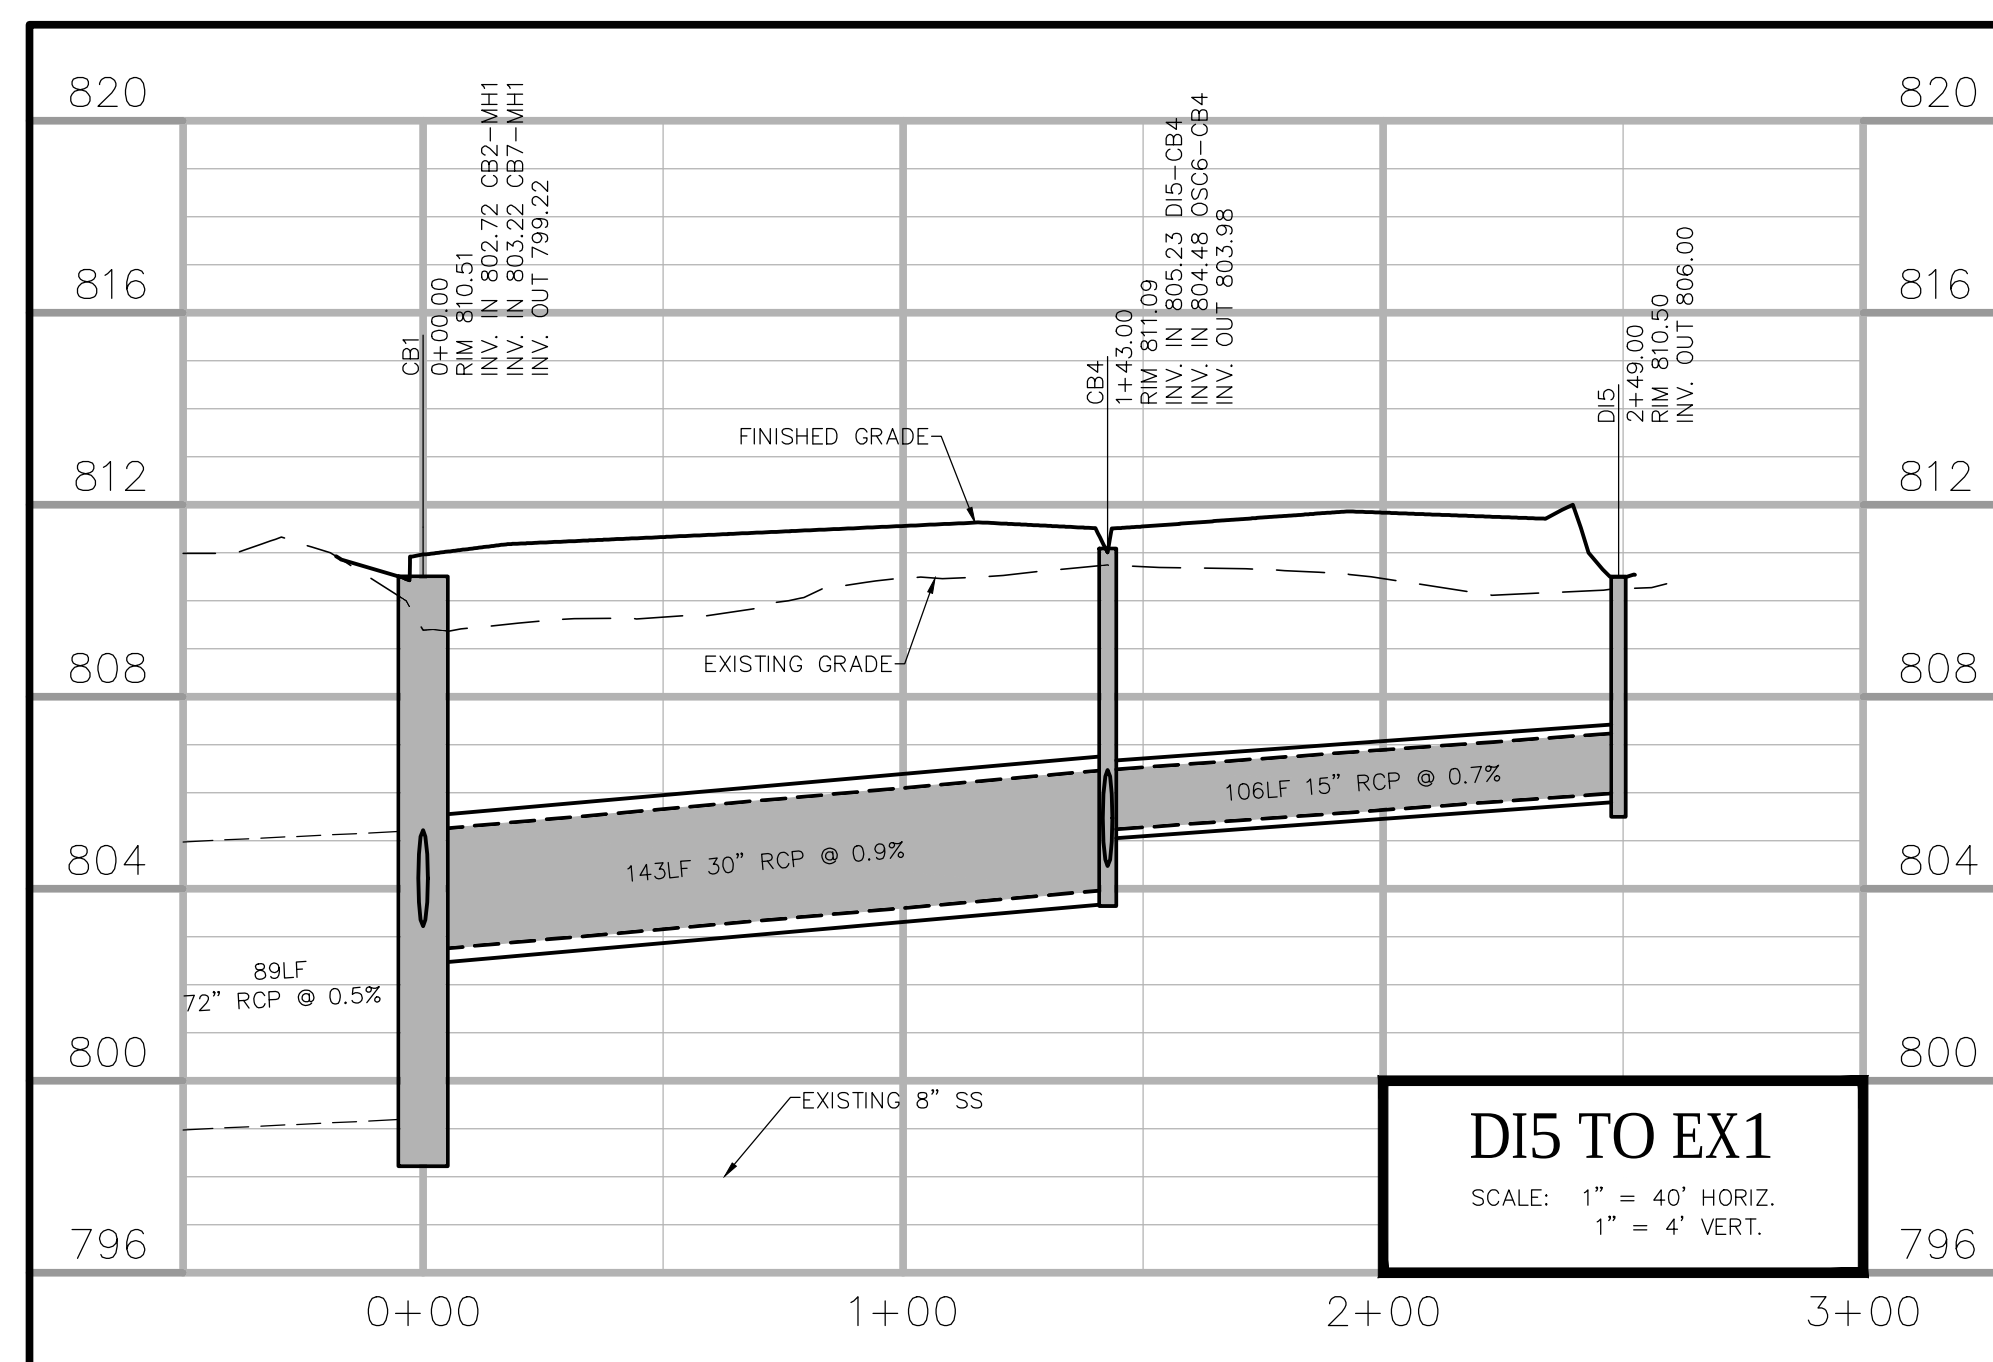





STORM PROFILES
FOR
METROLINA PARK
CHARLOTTE, NORTH CAROLINA














BEACON PARTNERS
610 E. MOREHEAD ST.
CHARLOTTE, NC 28202

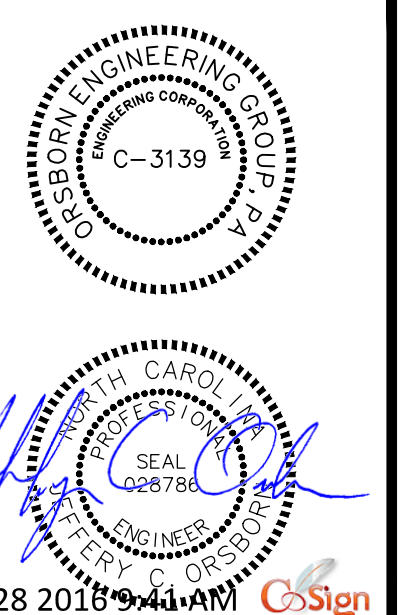
[illegible]

C3.7

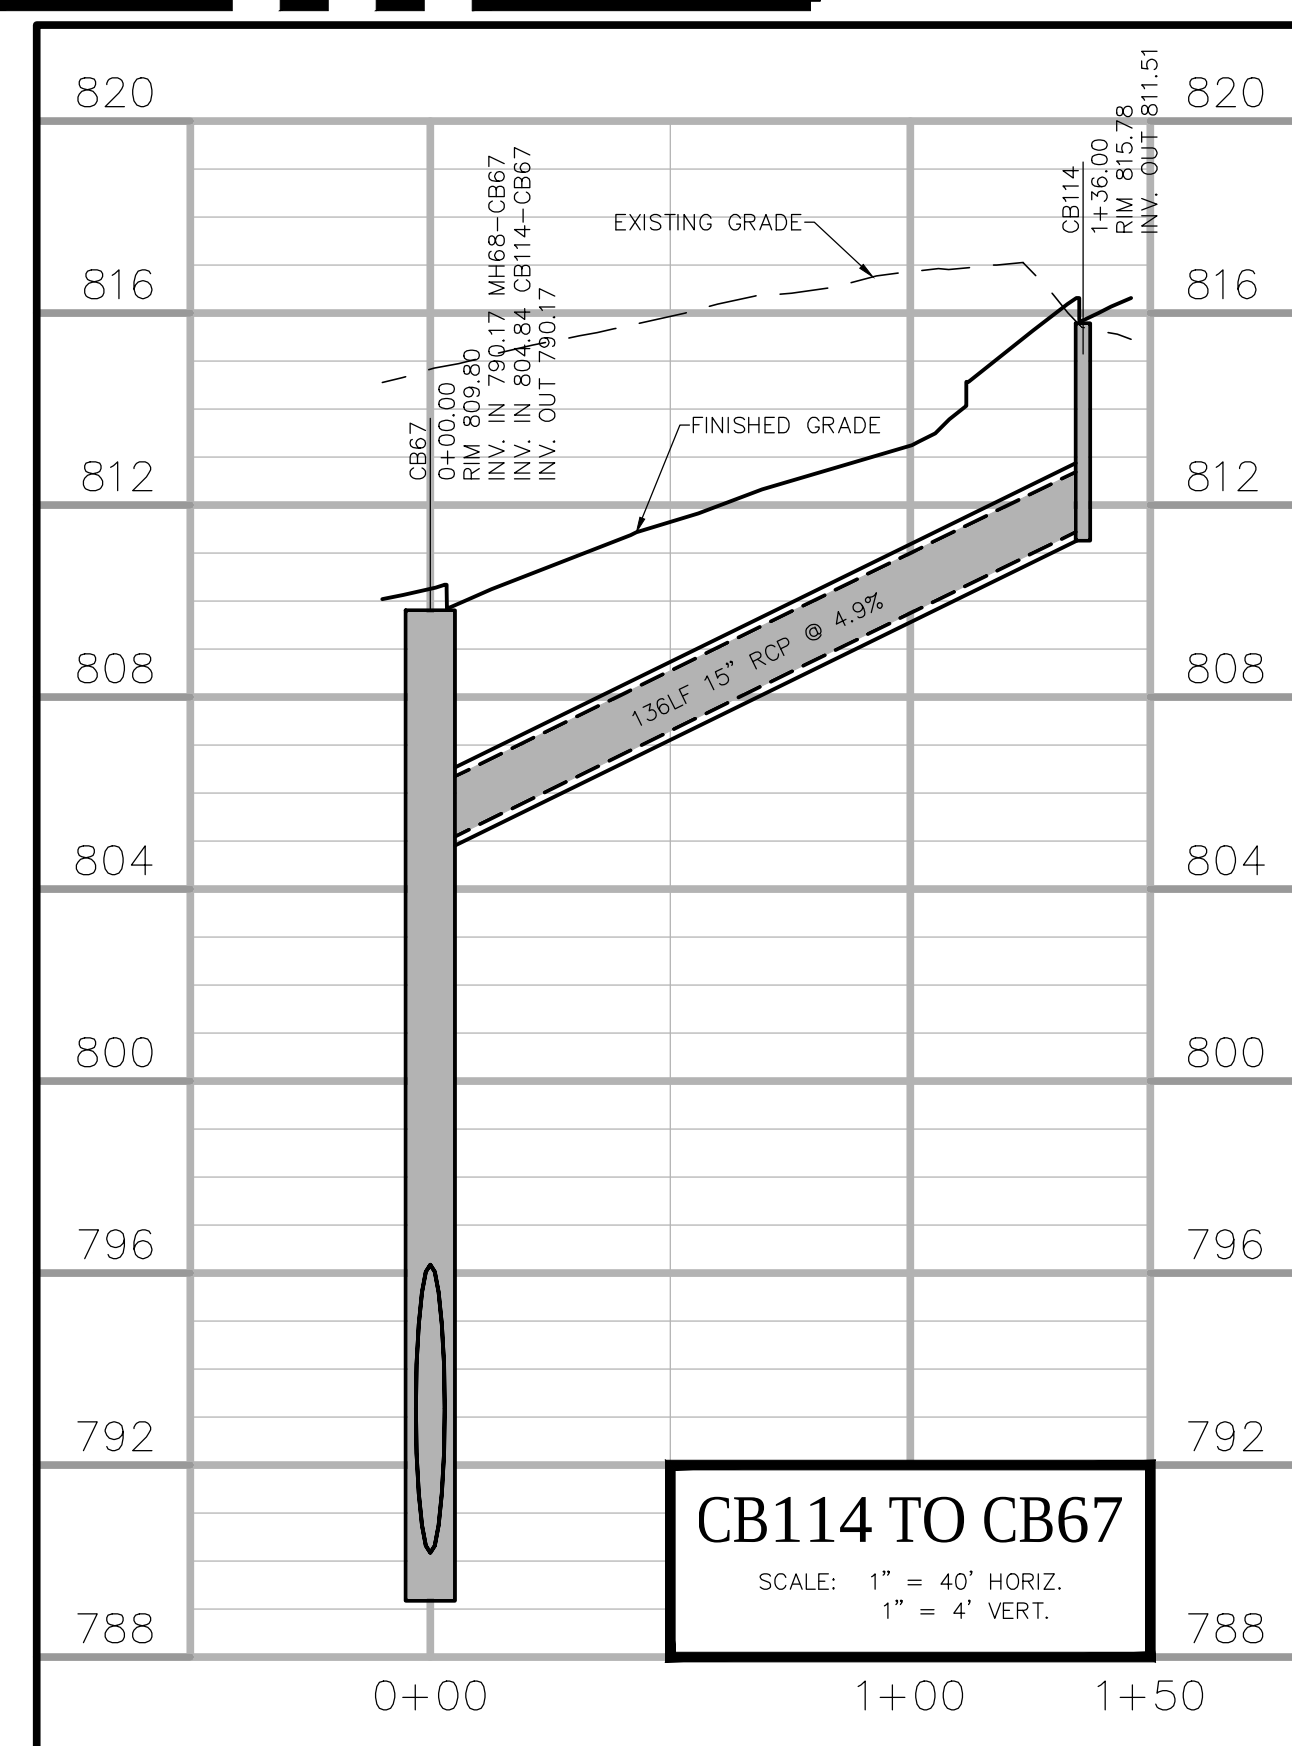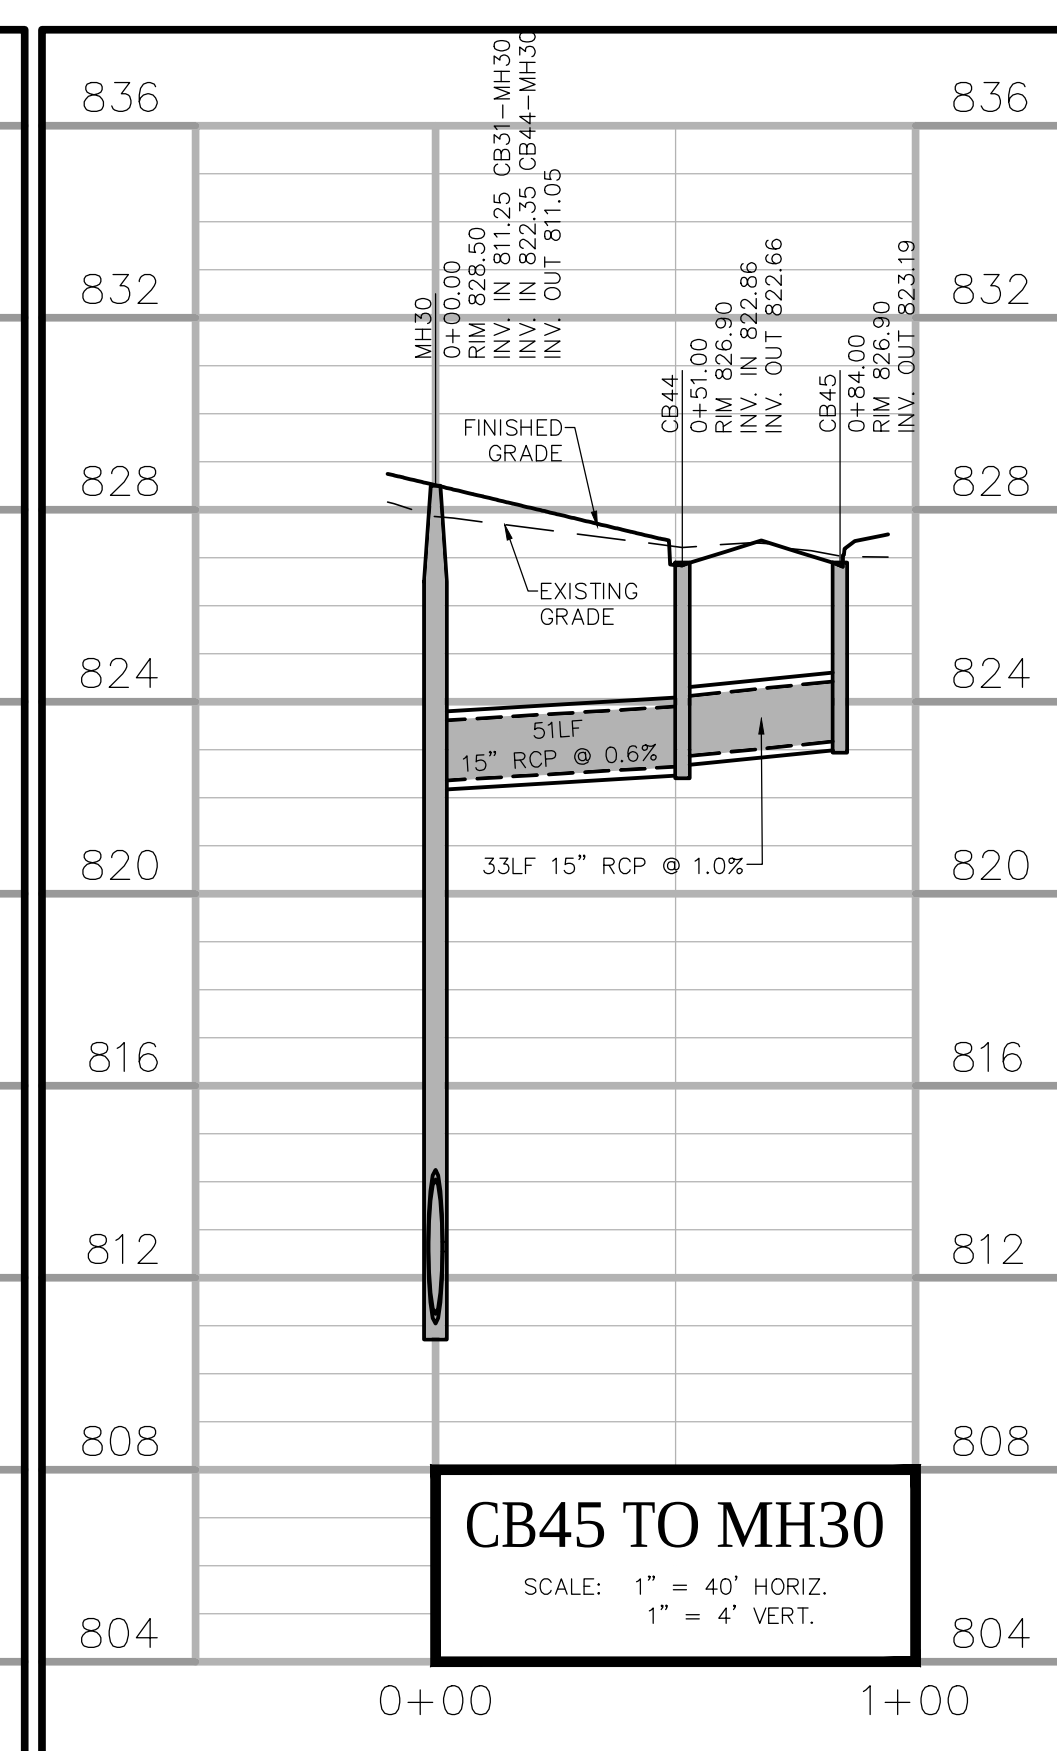

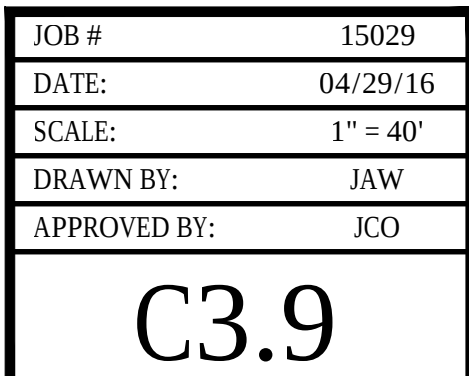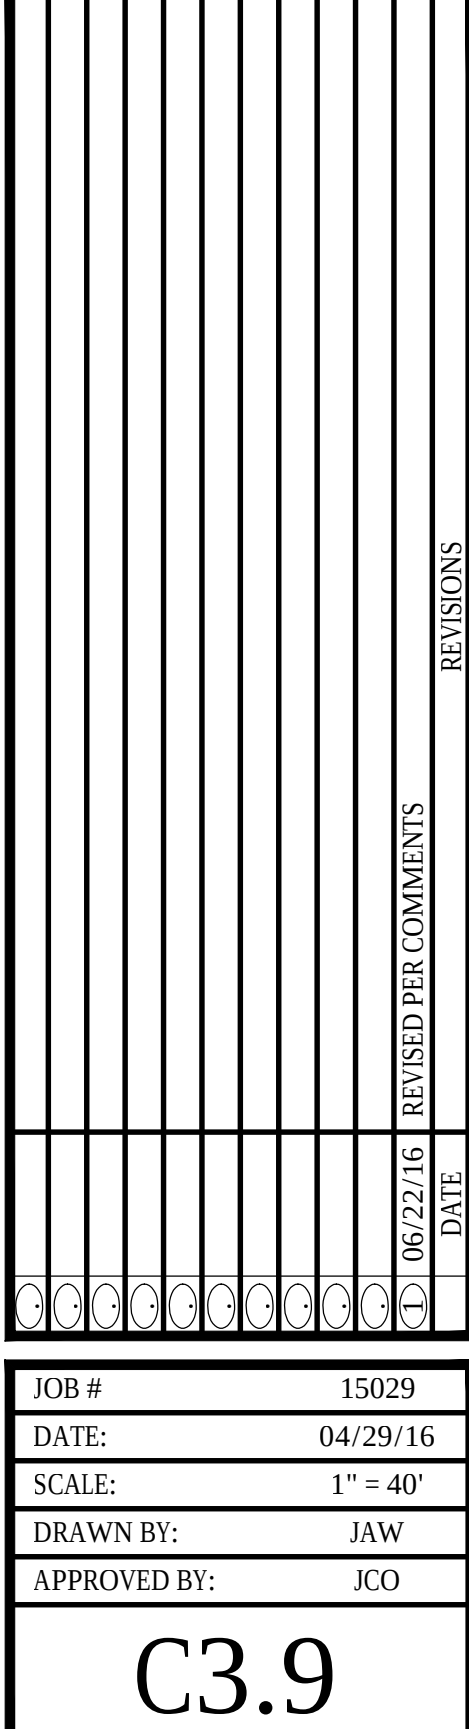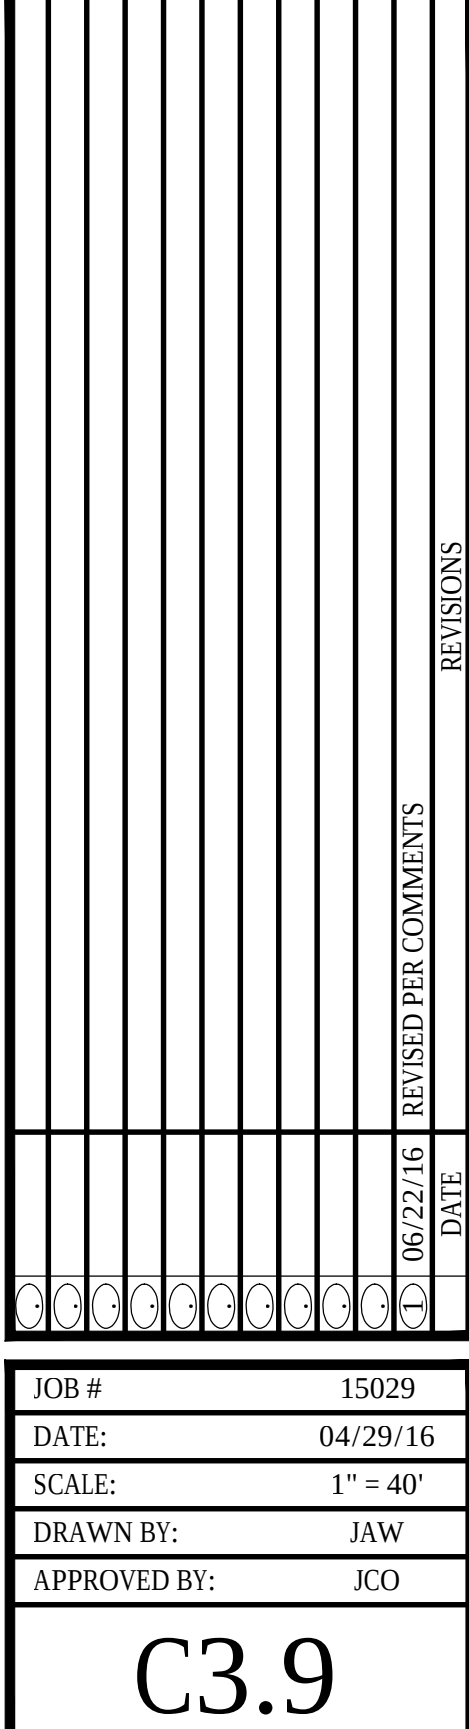


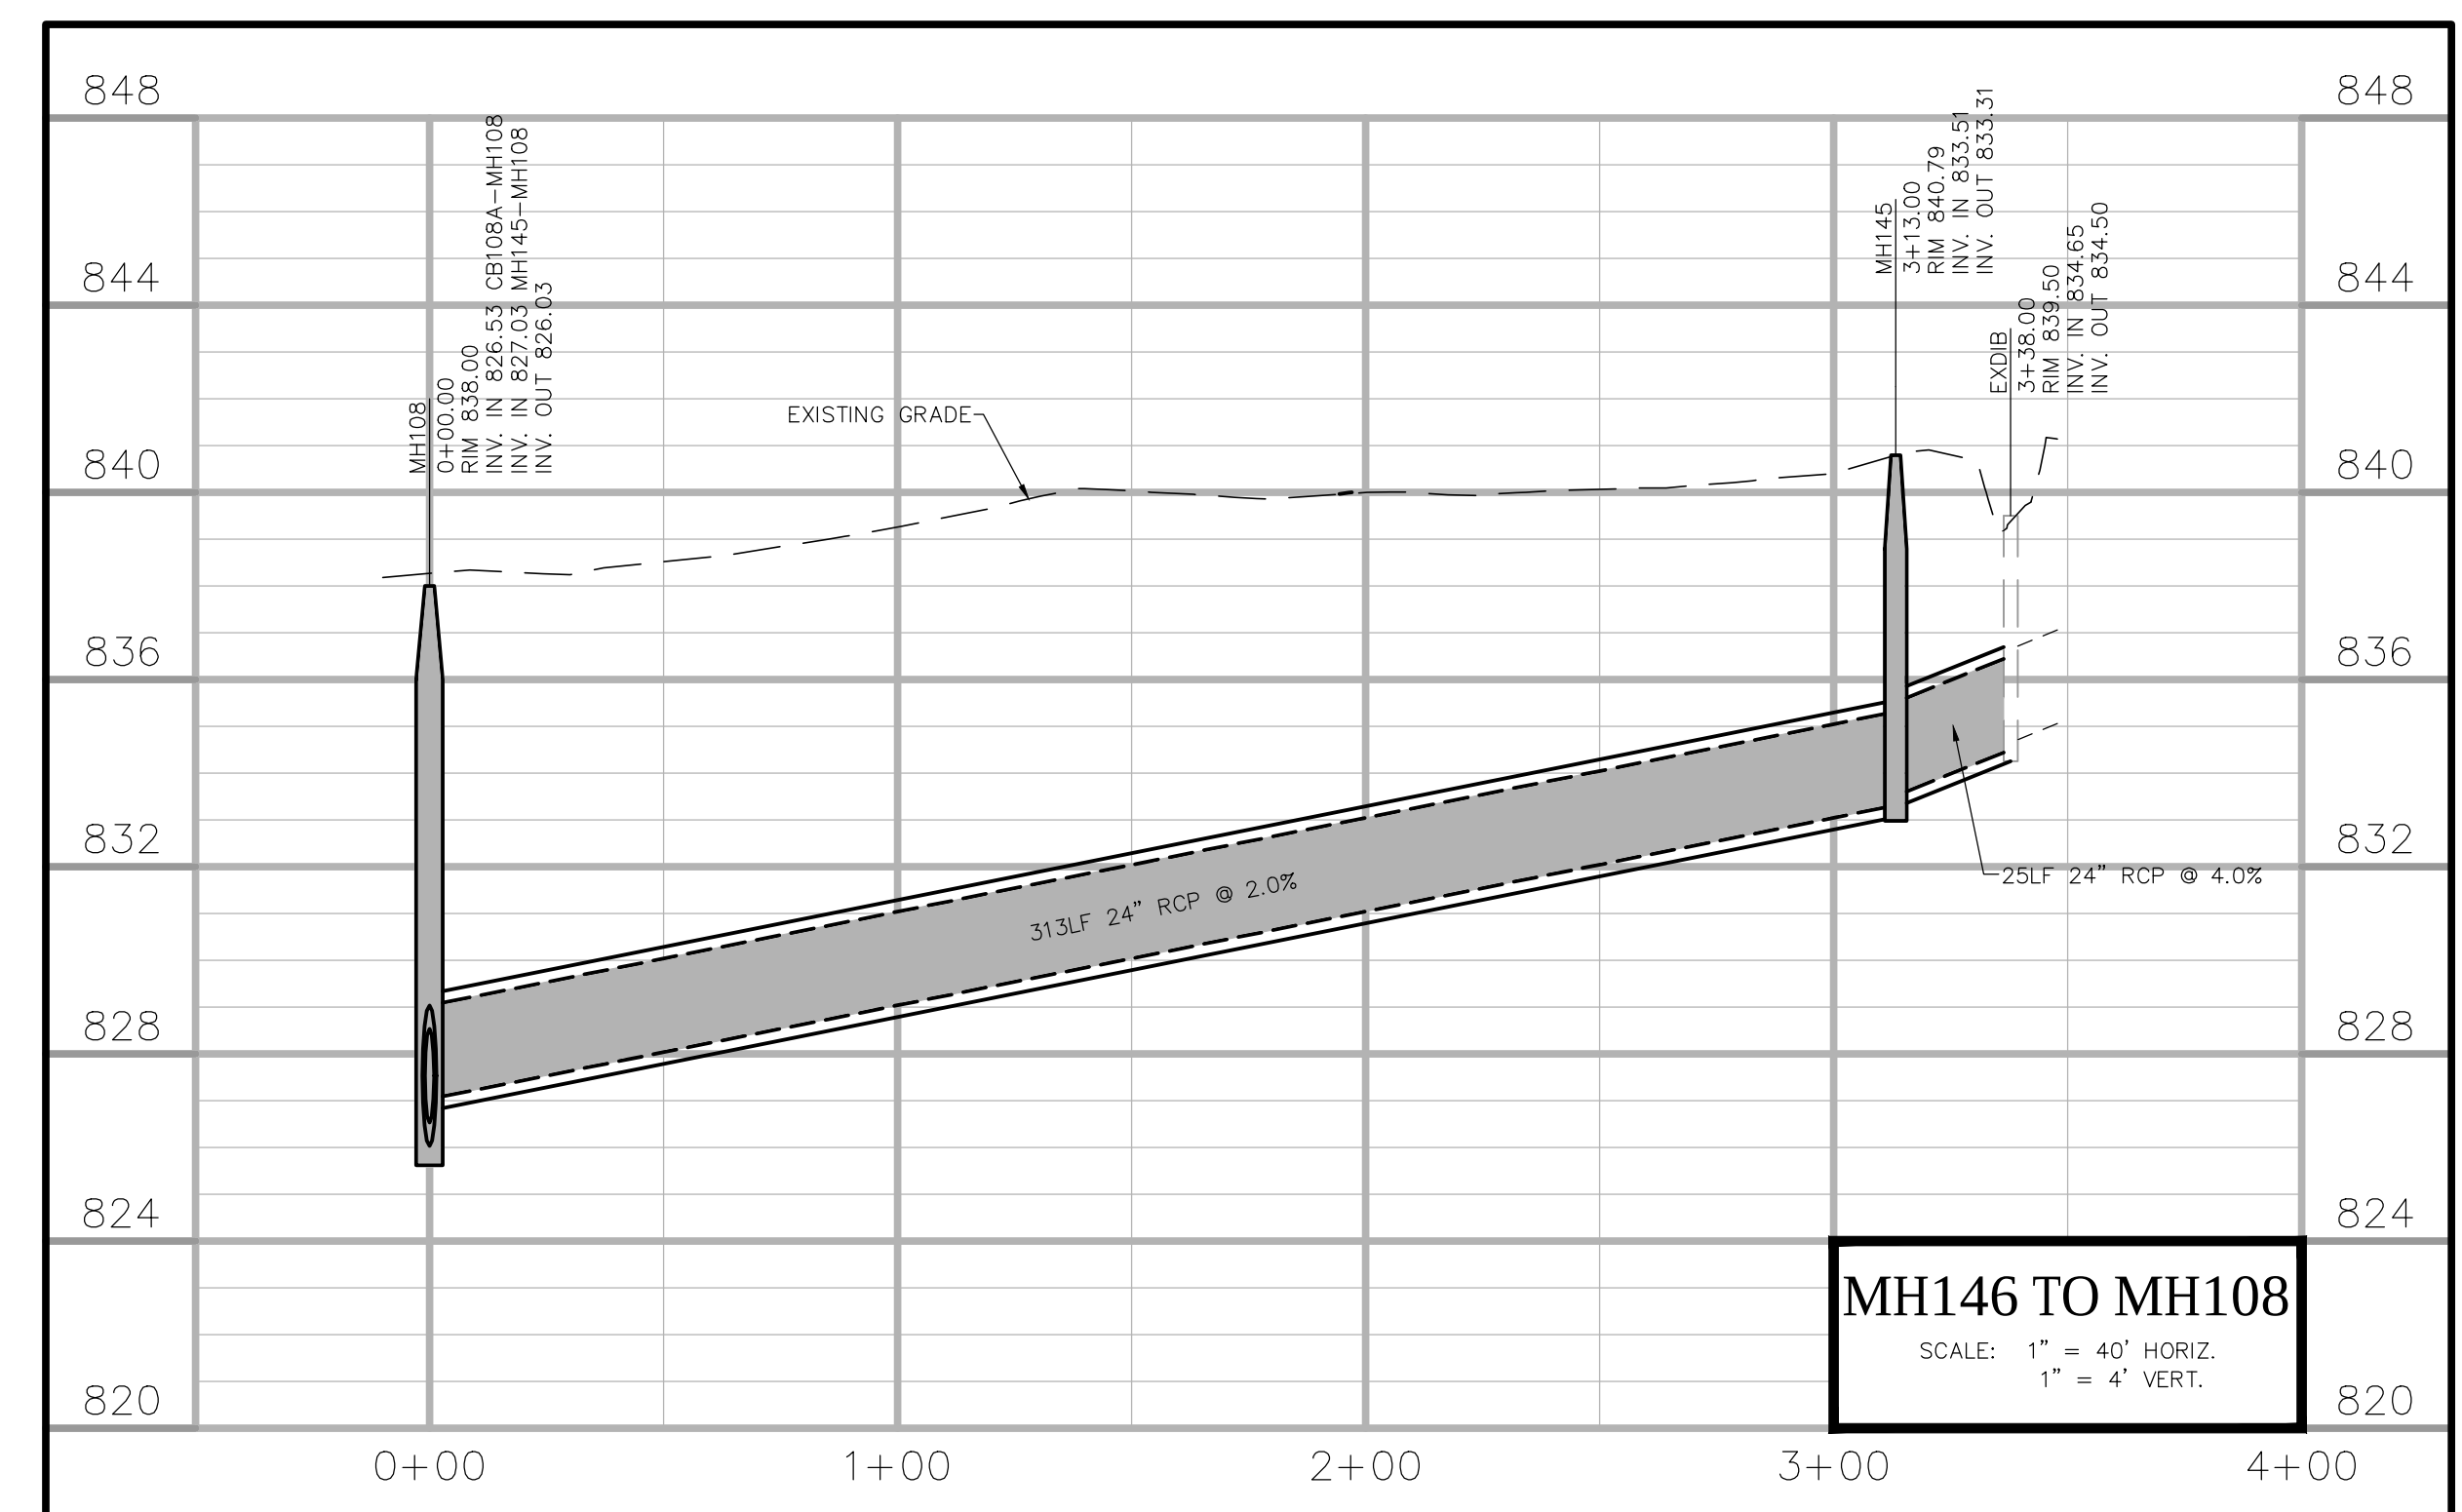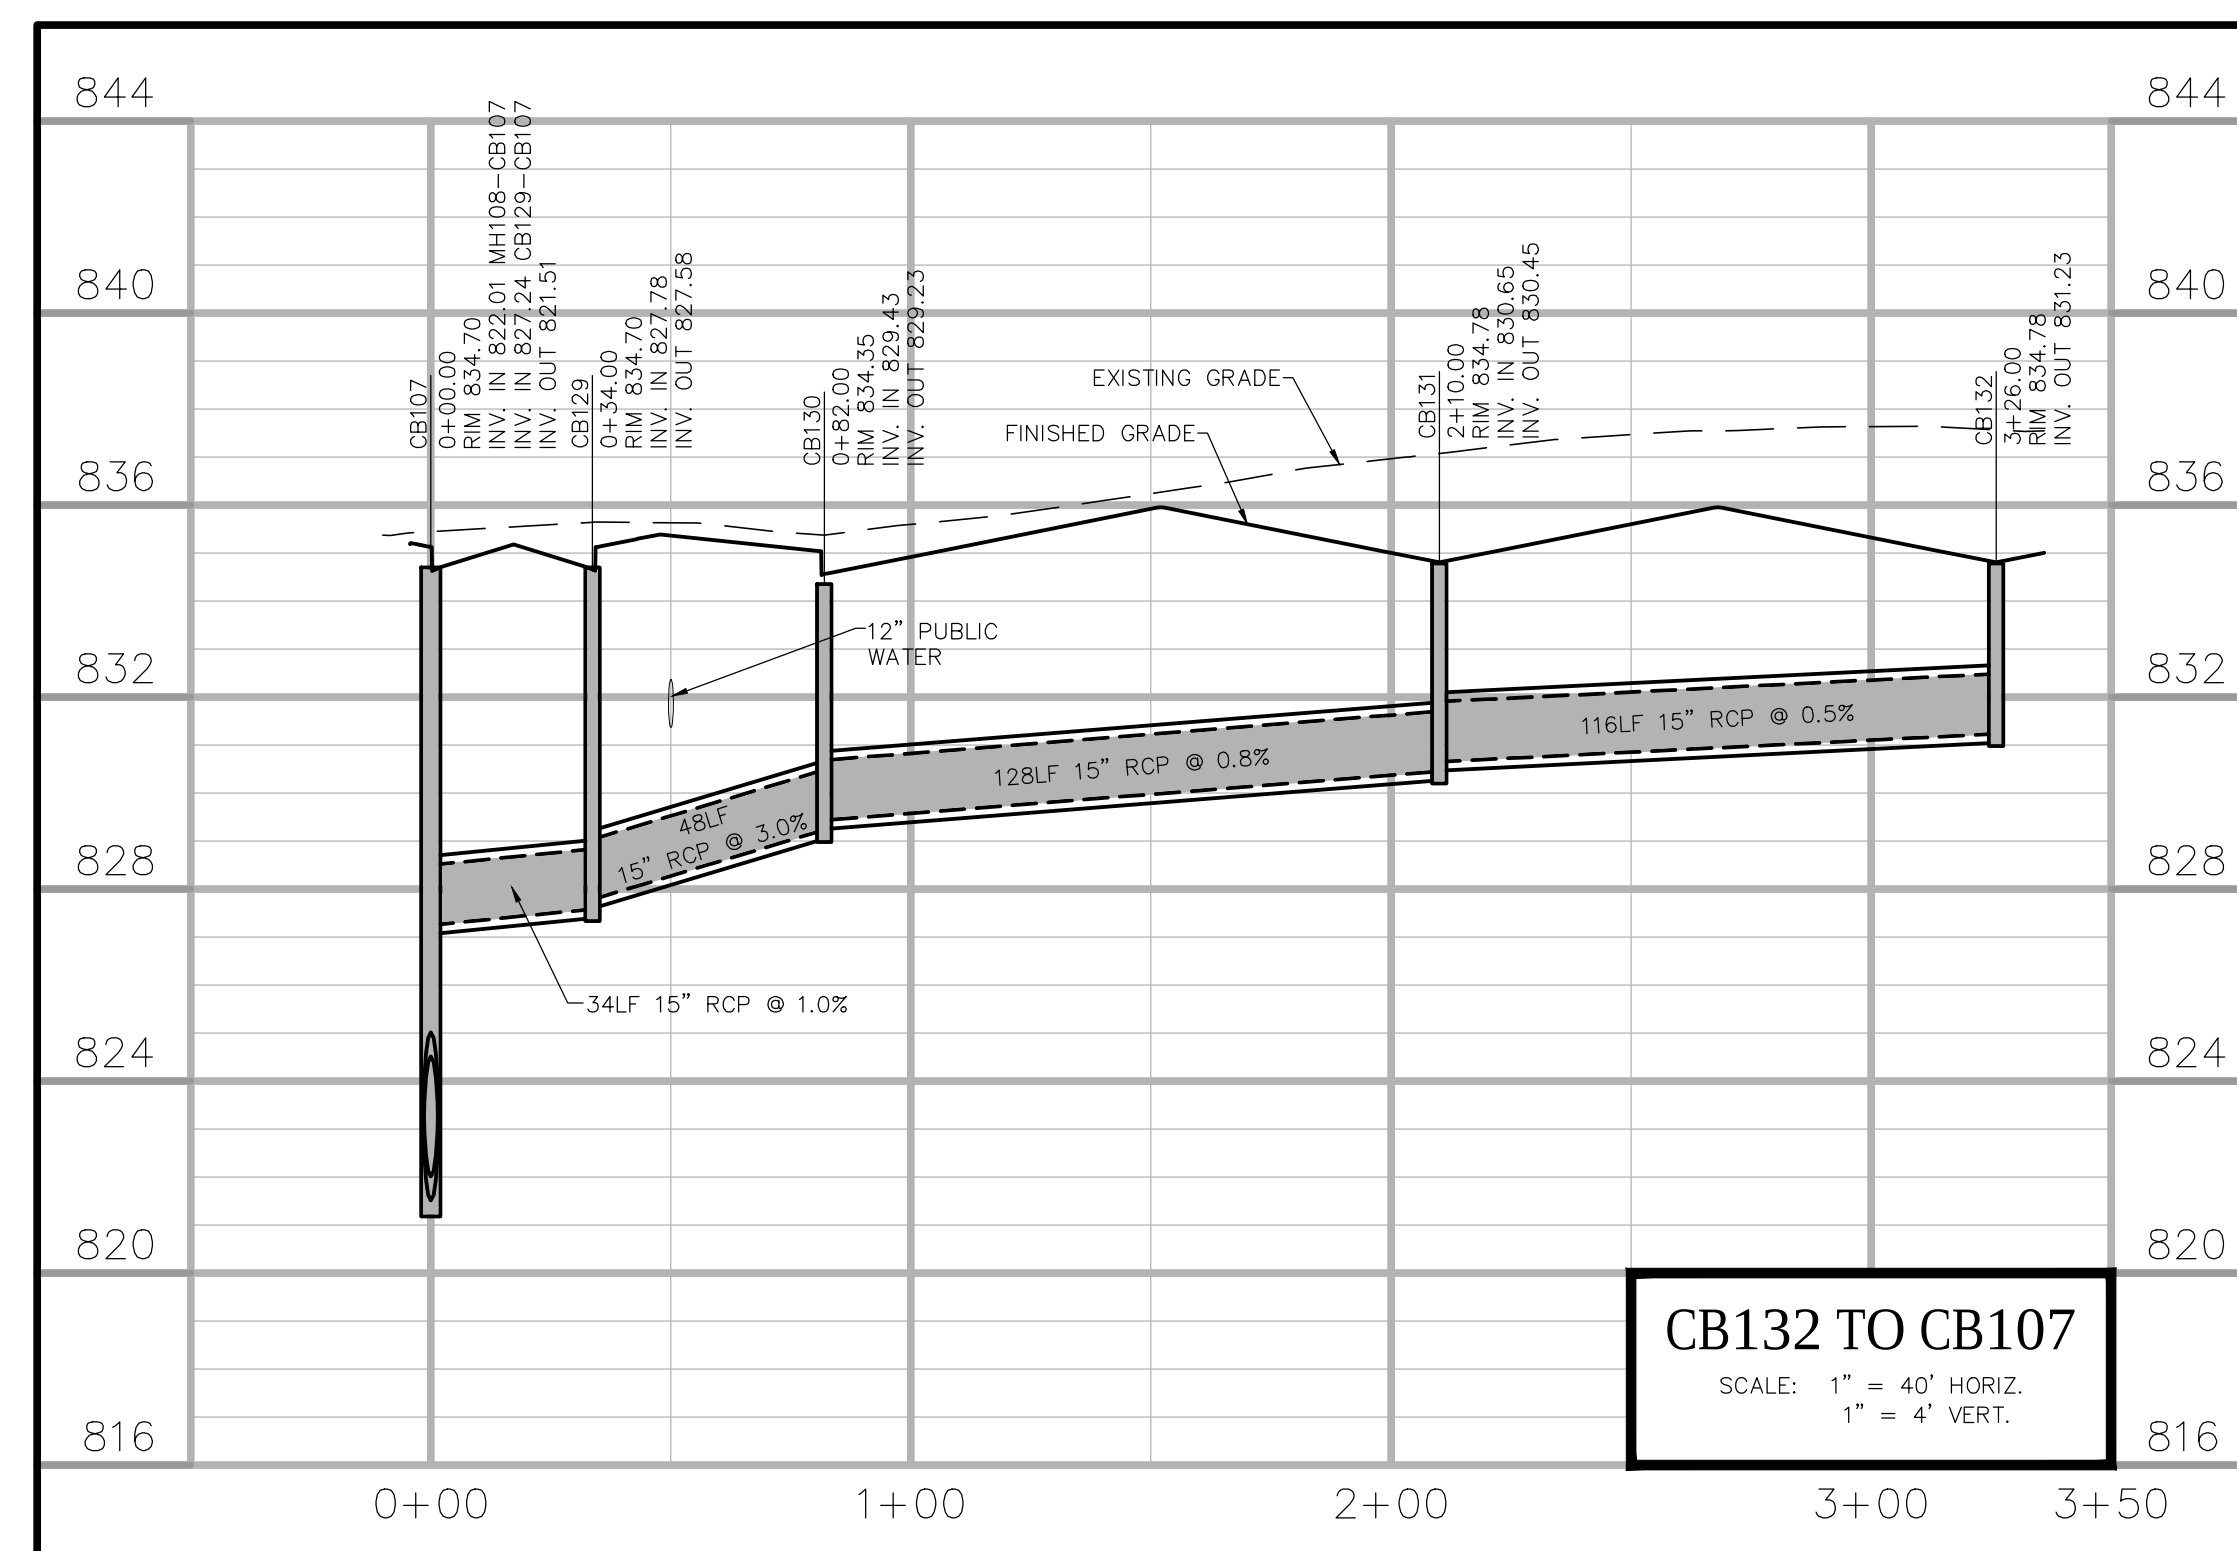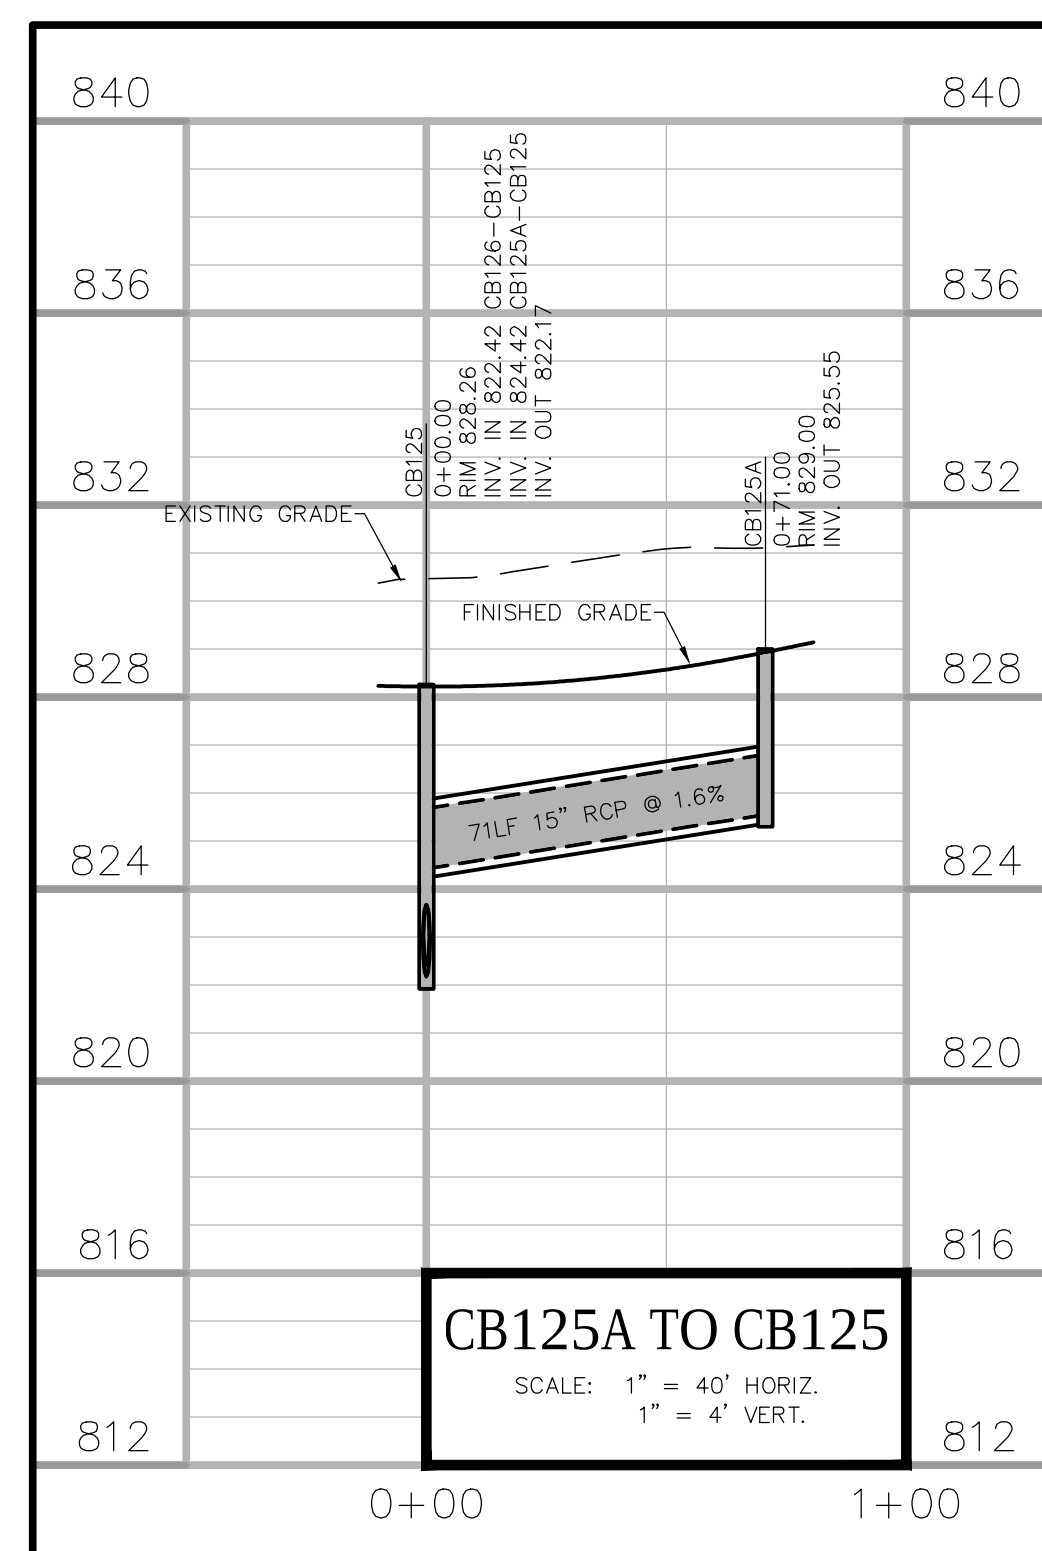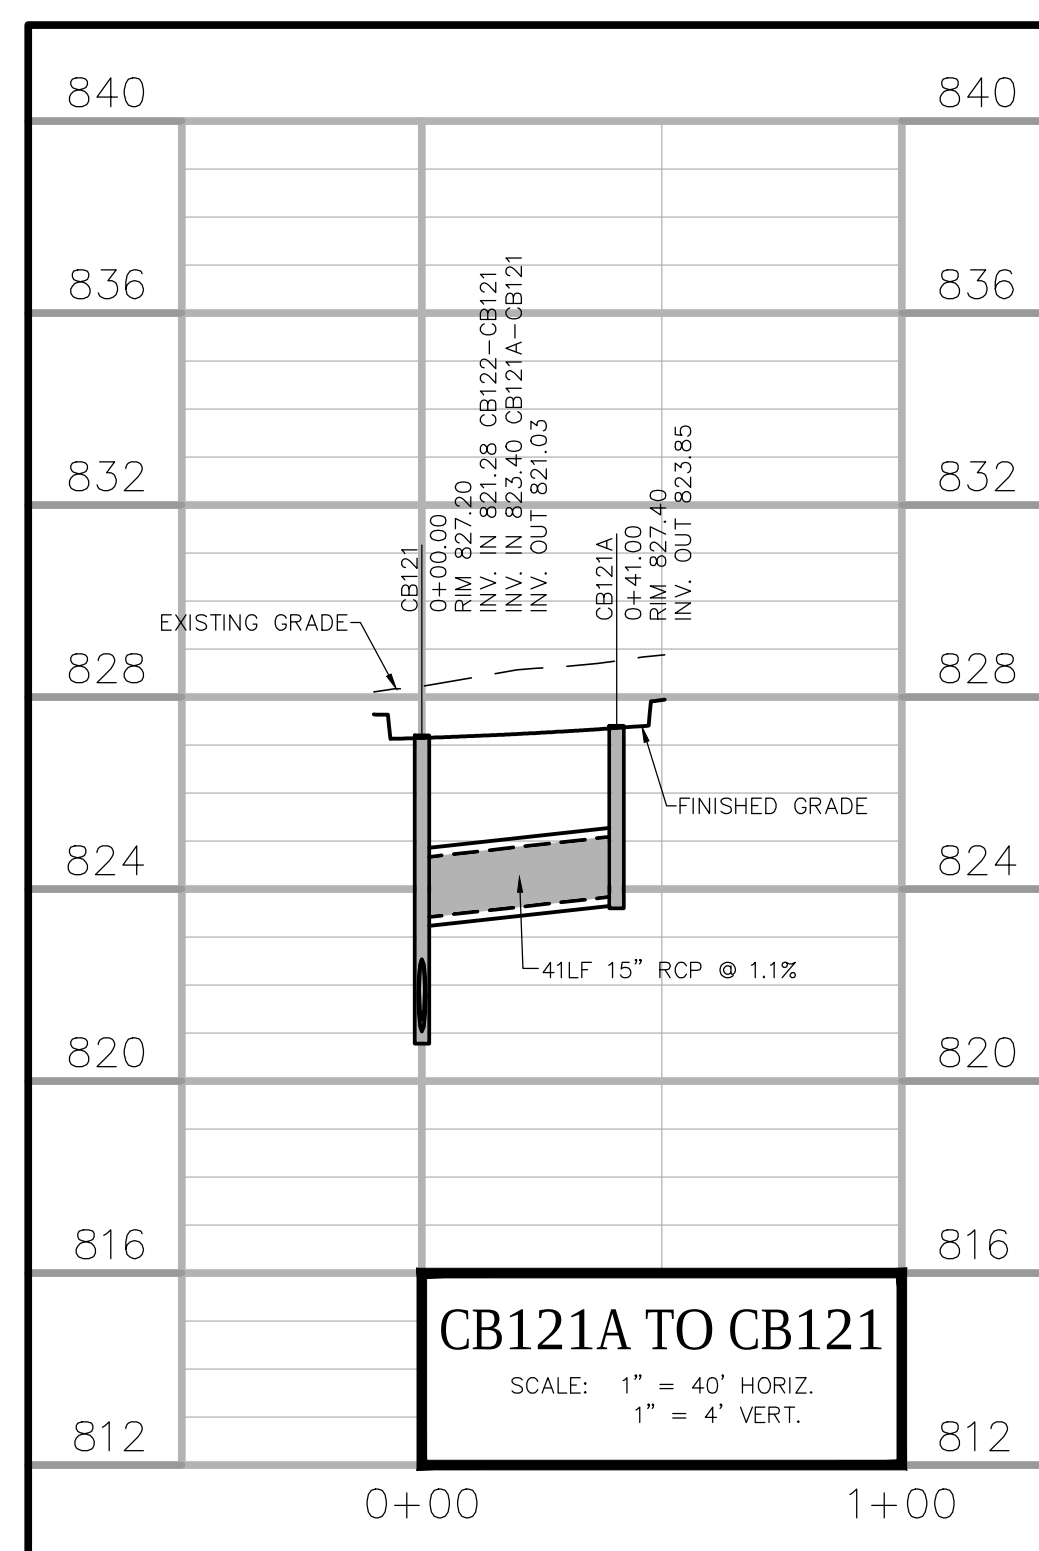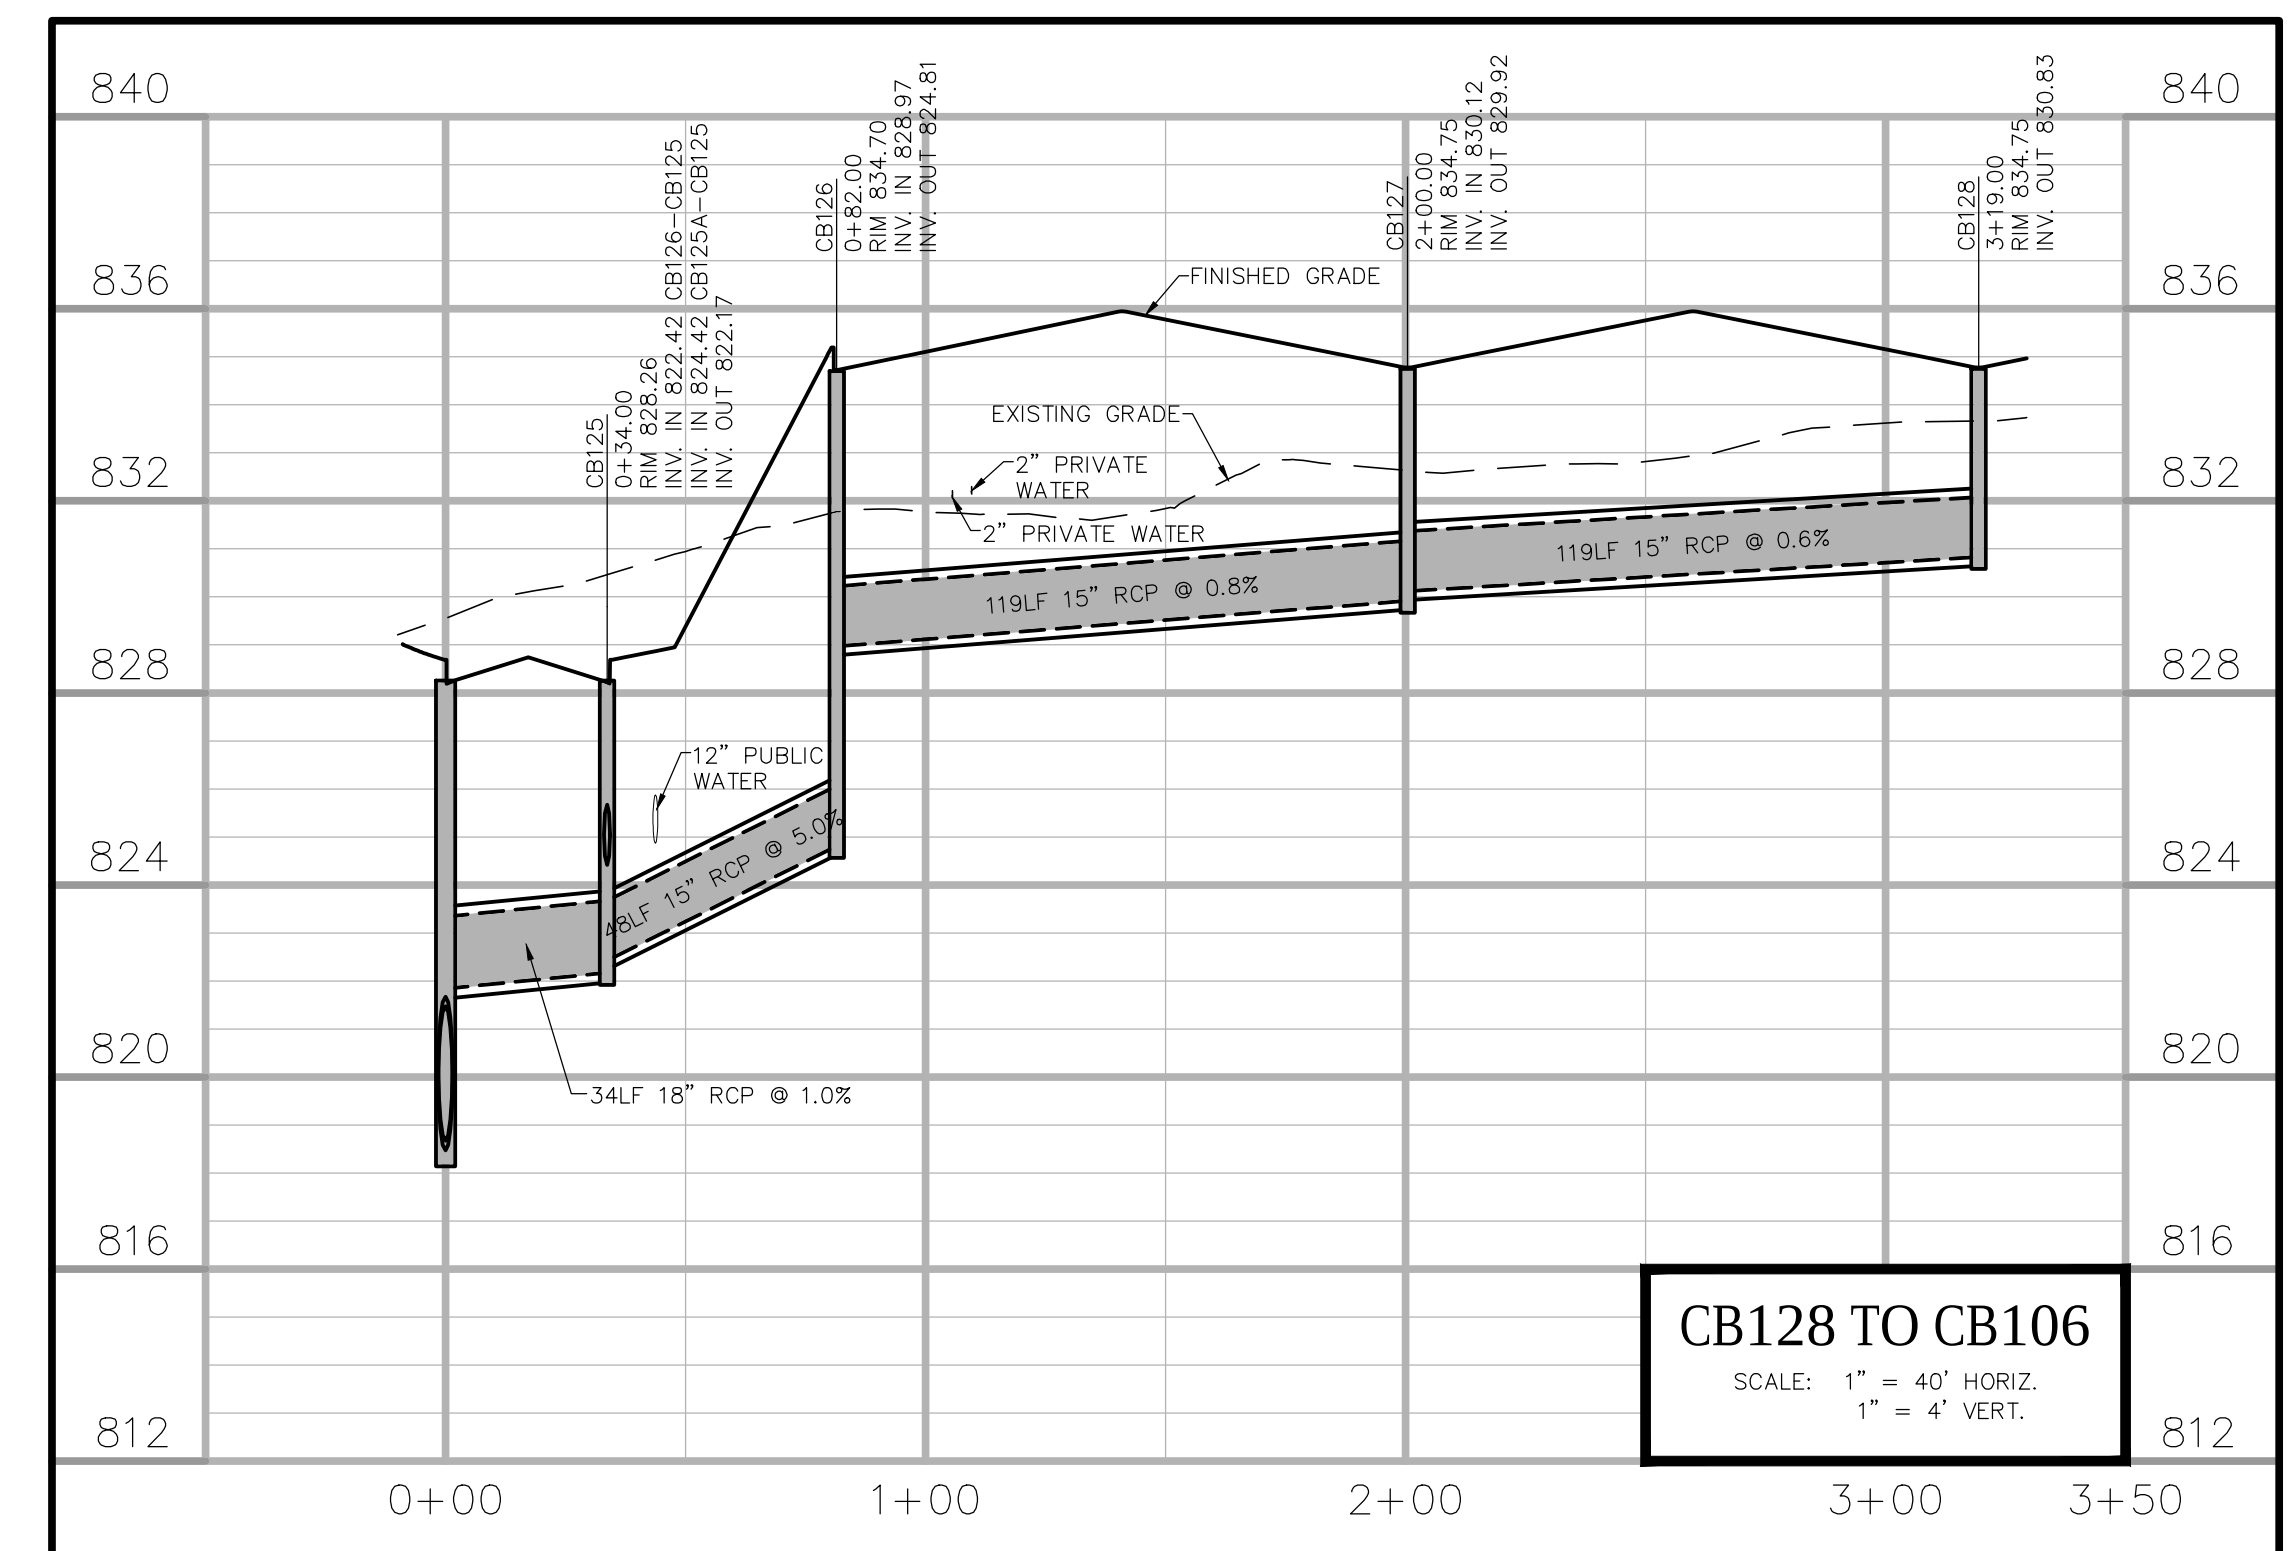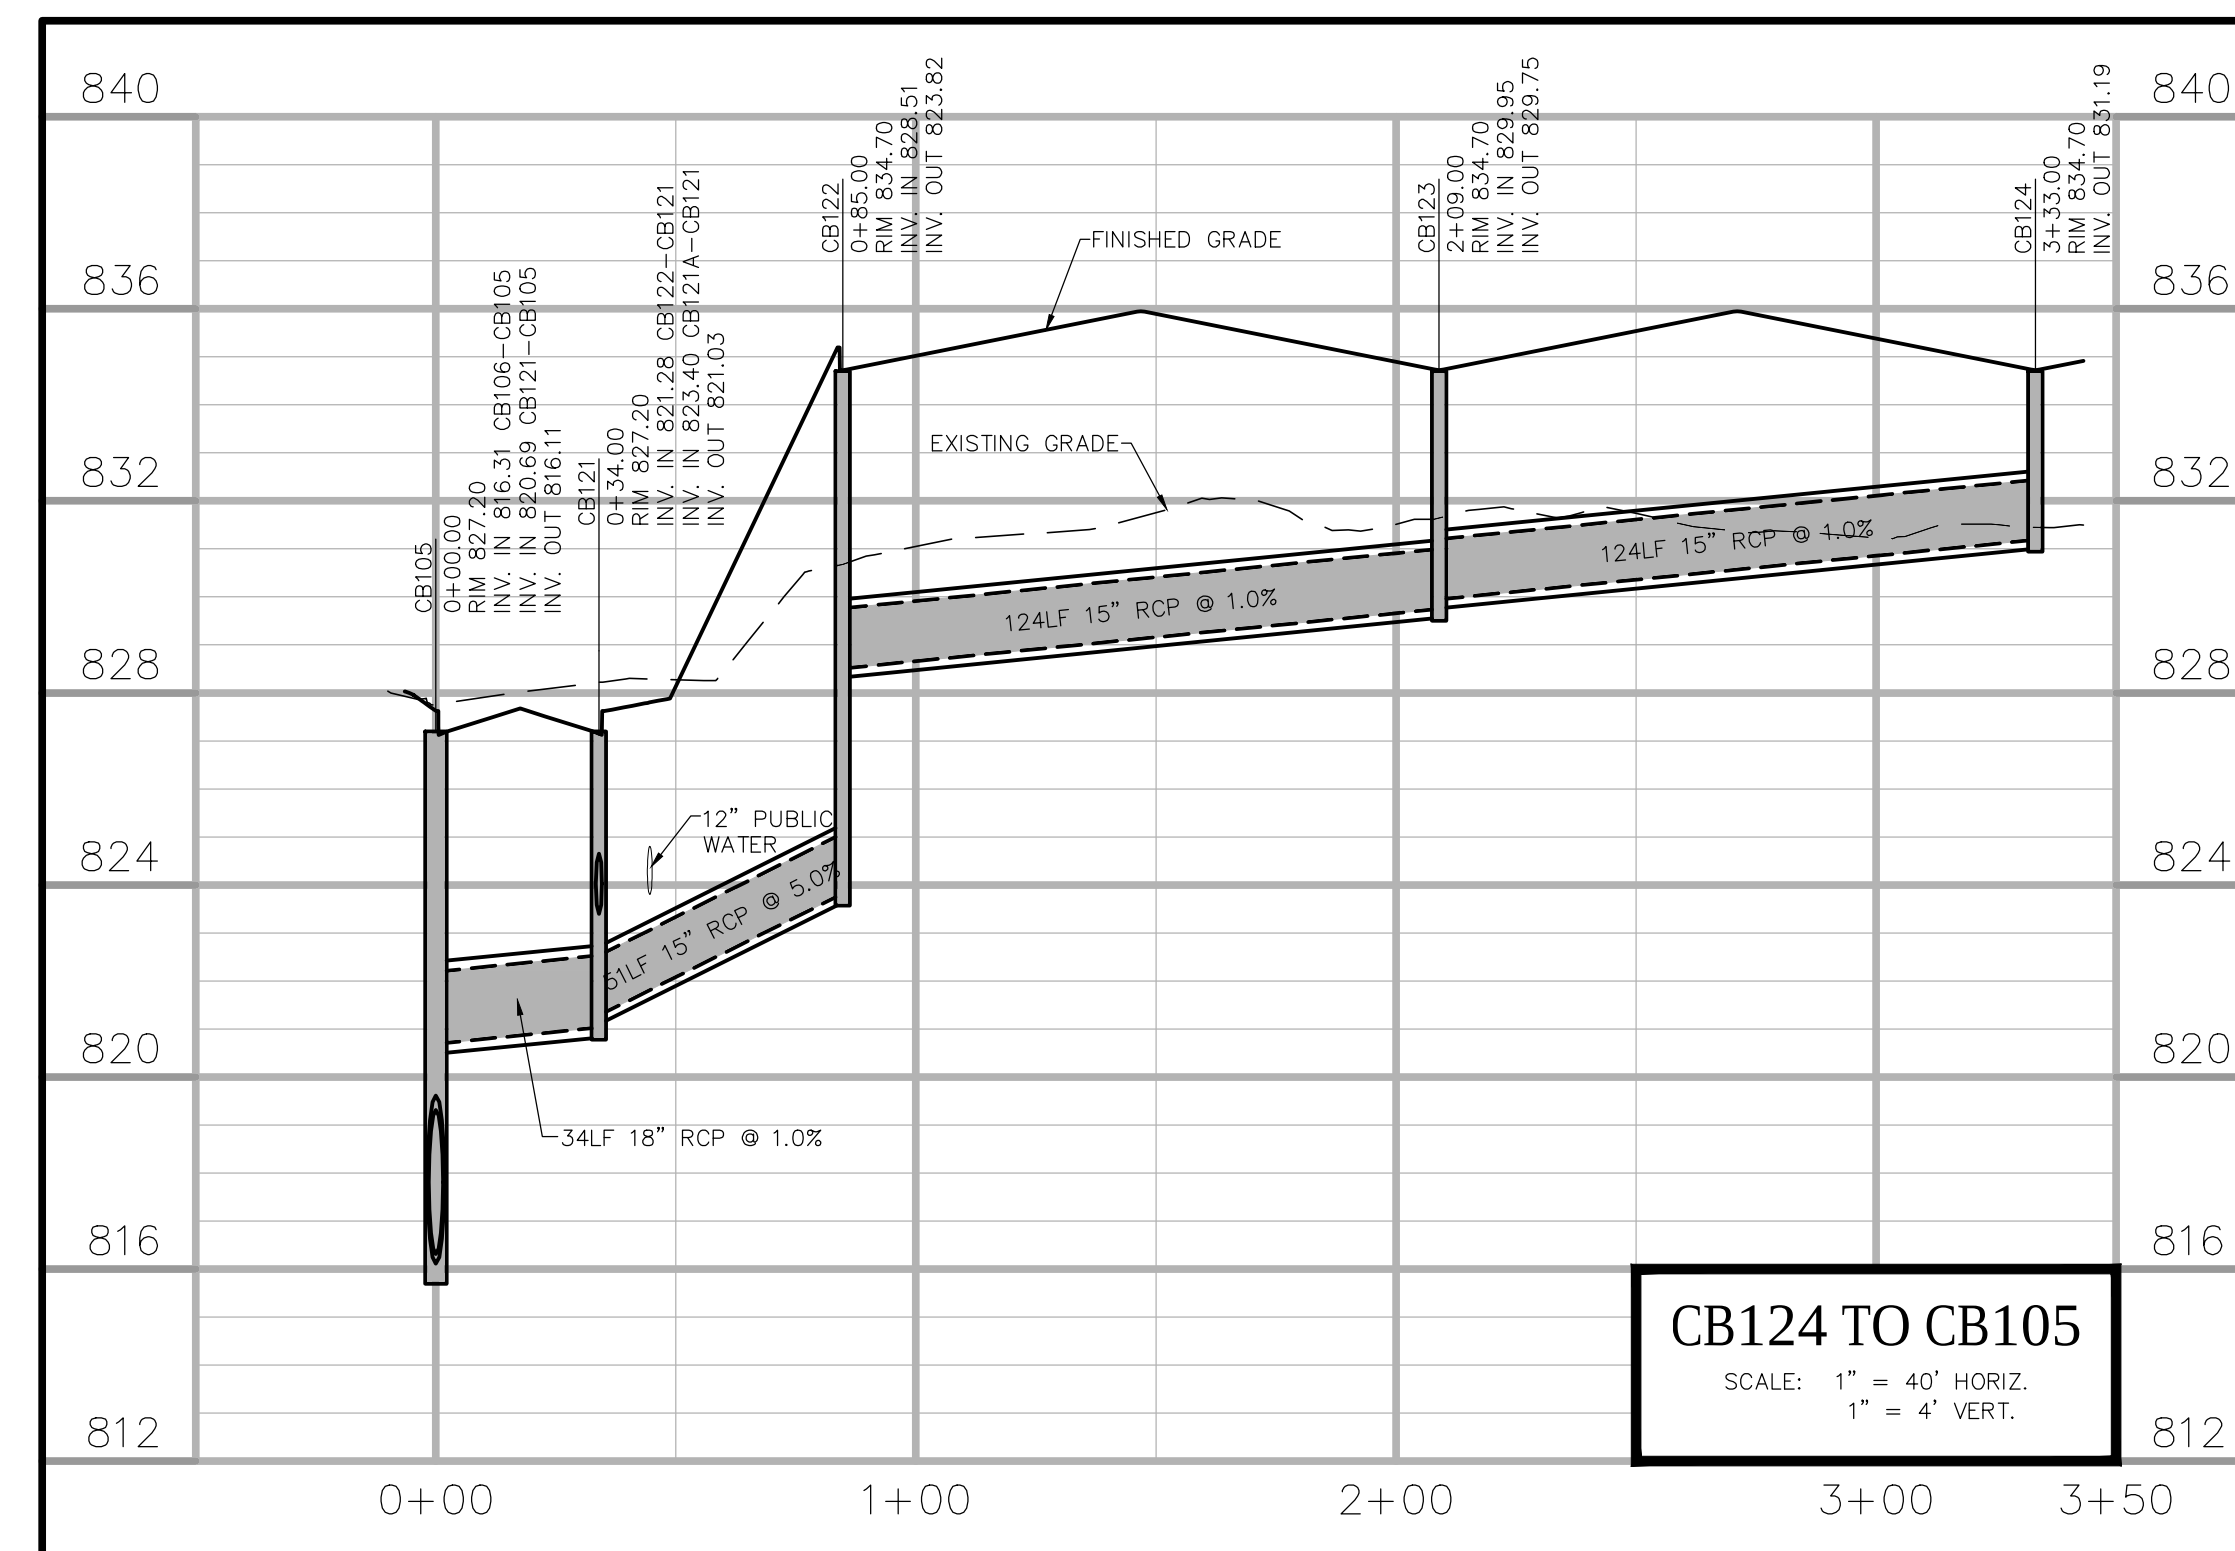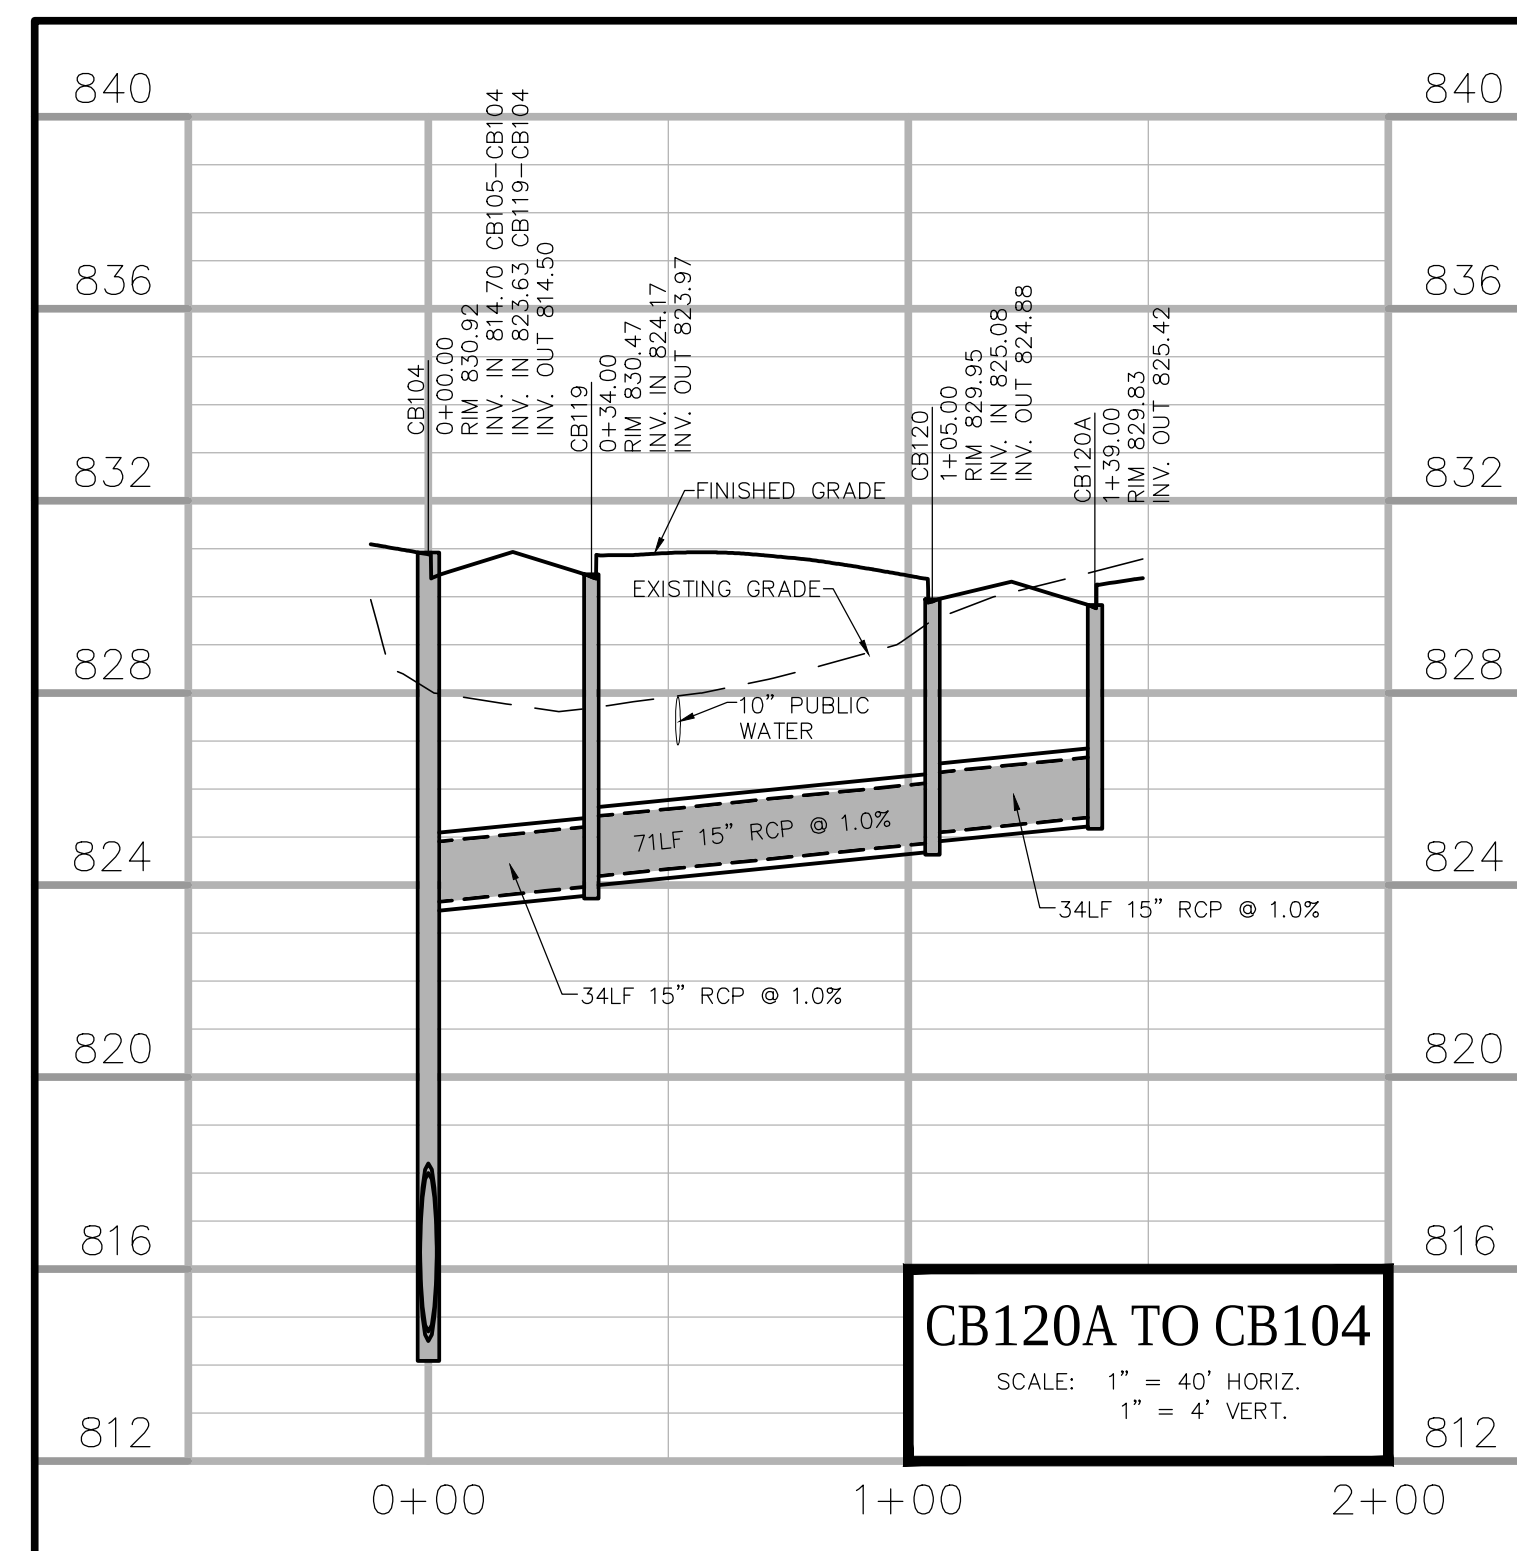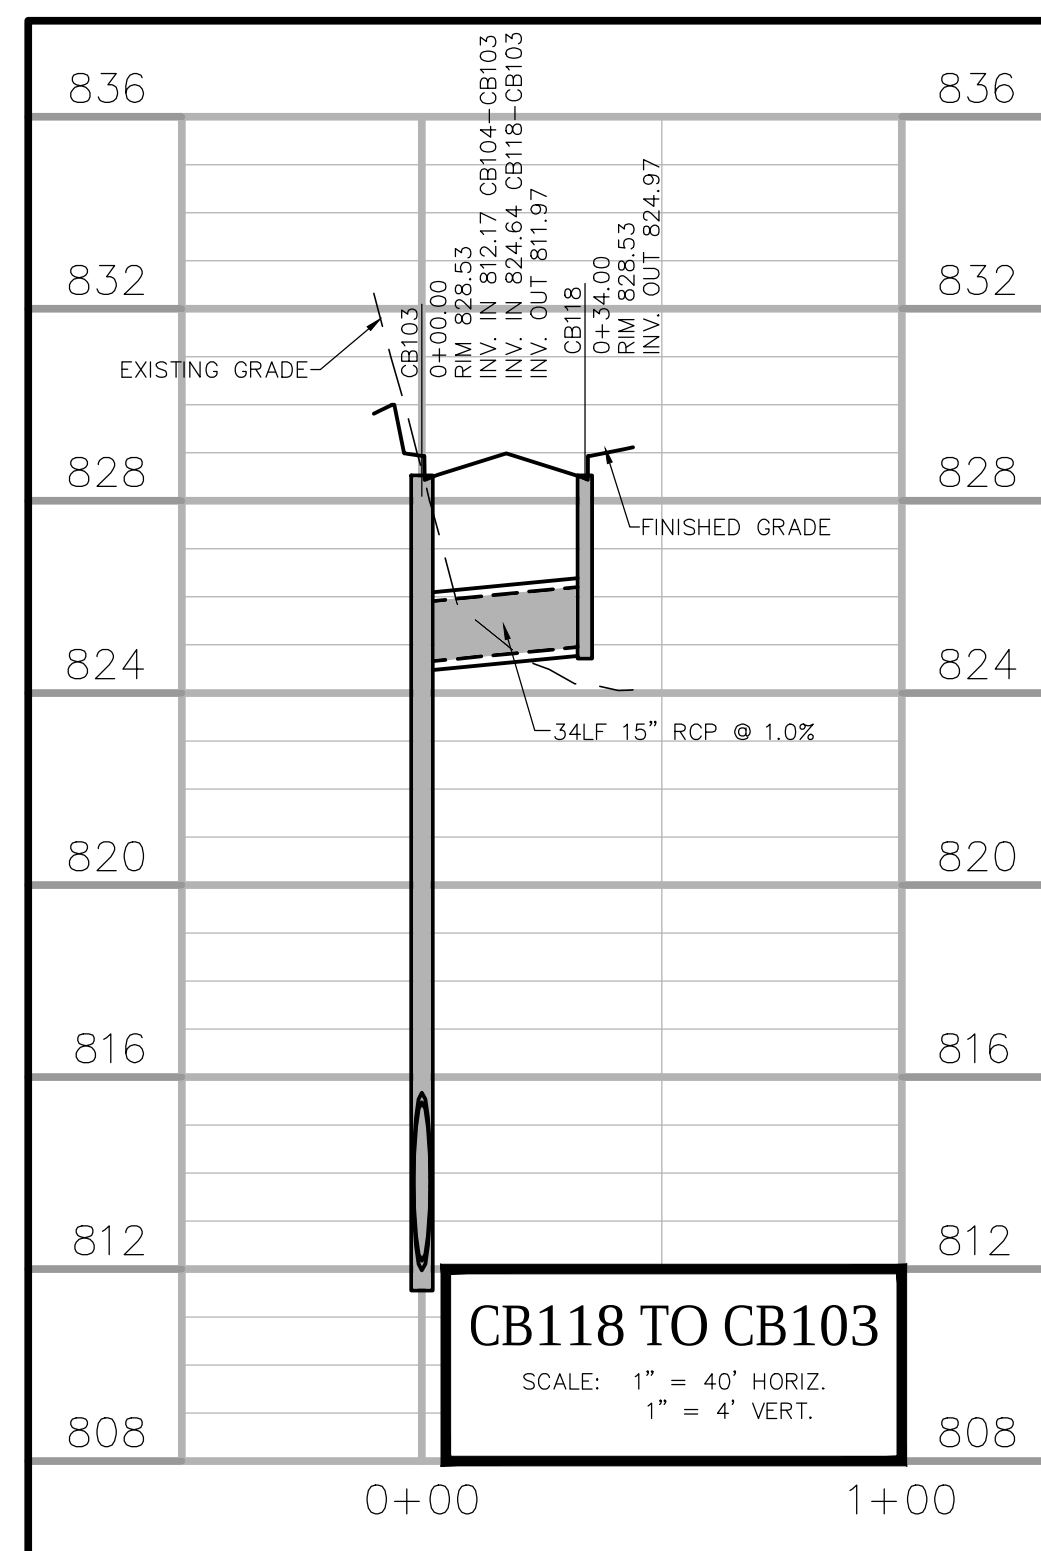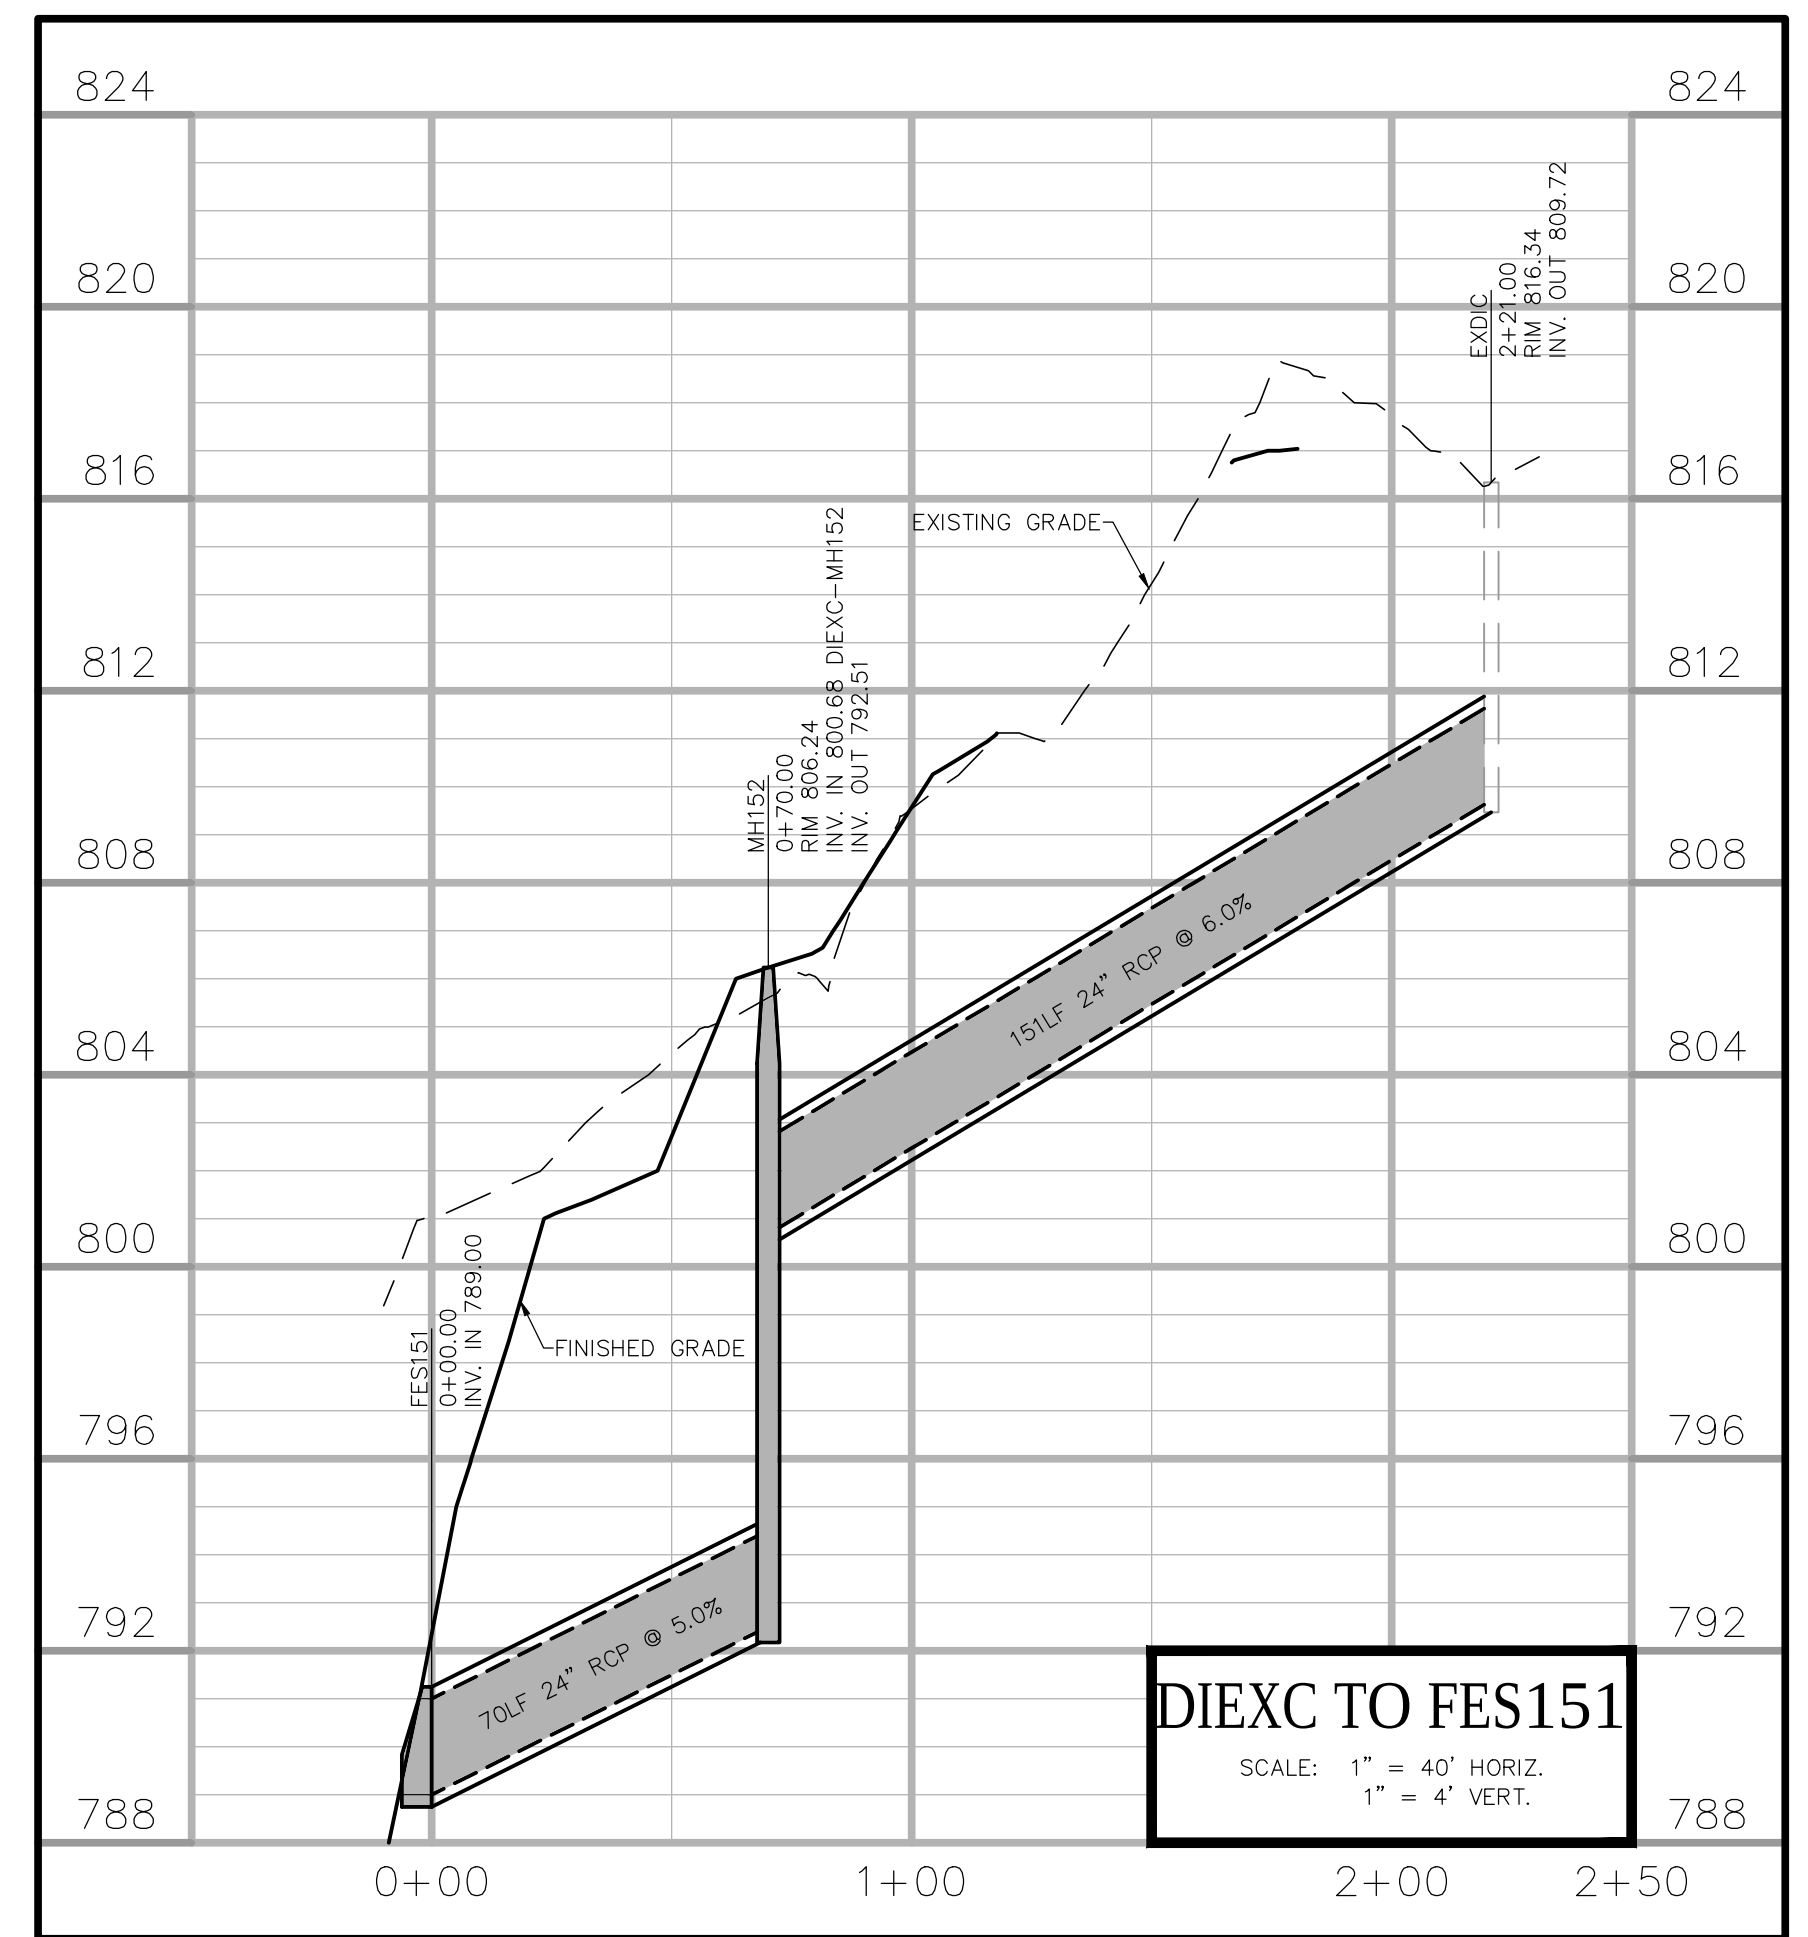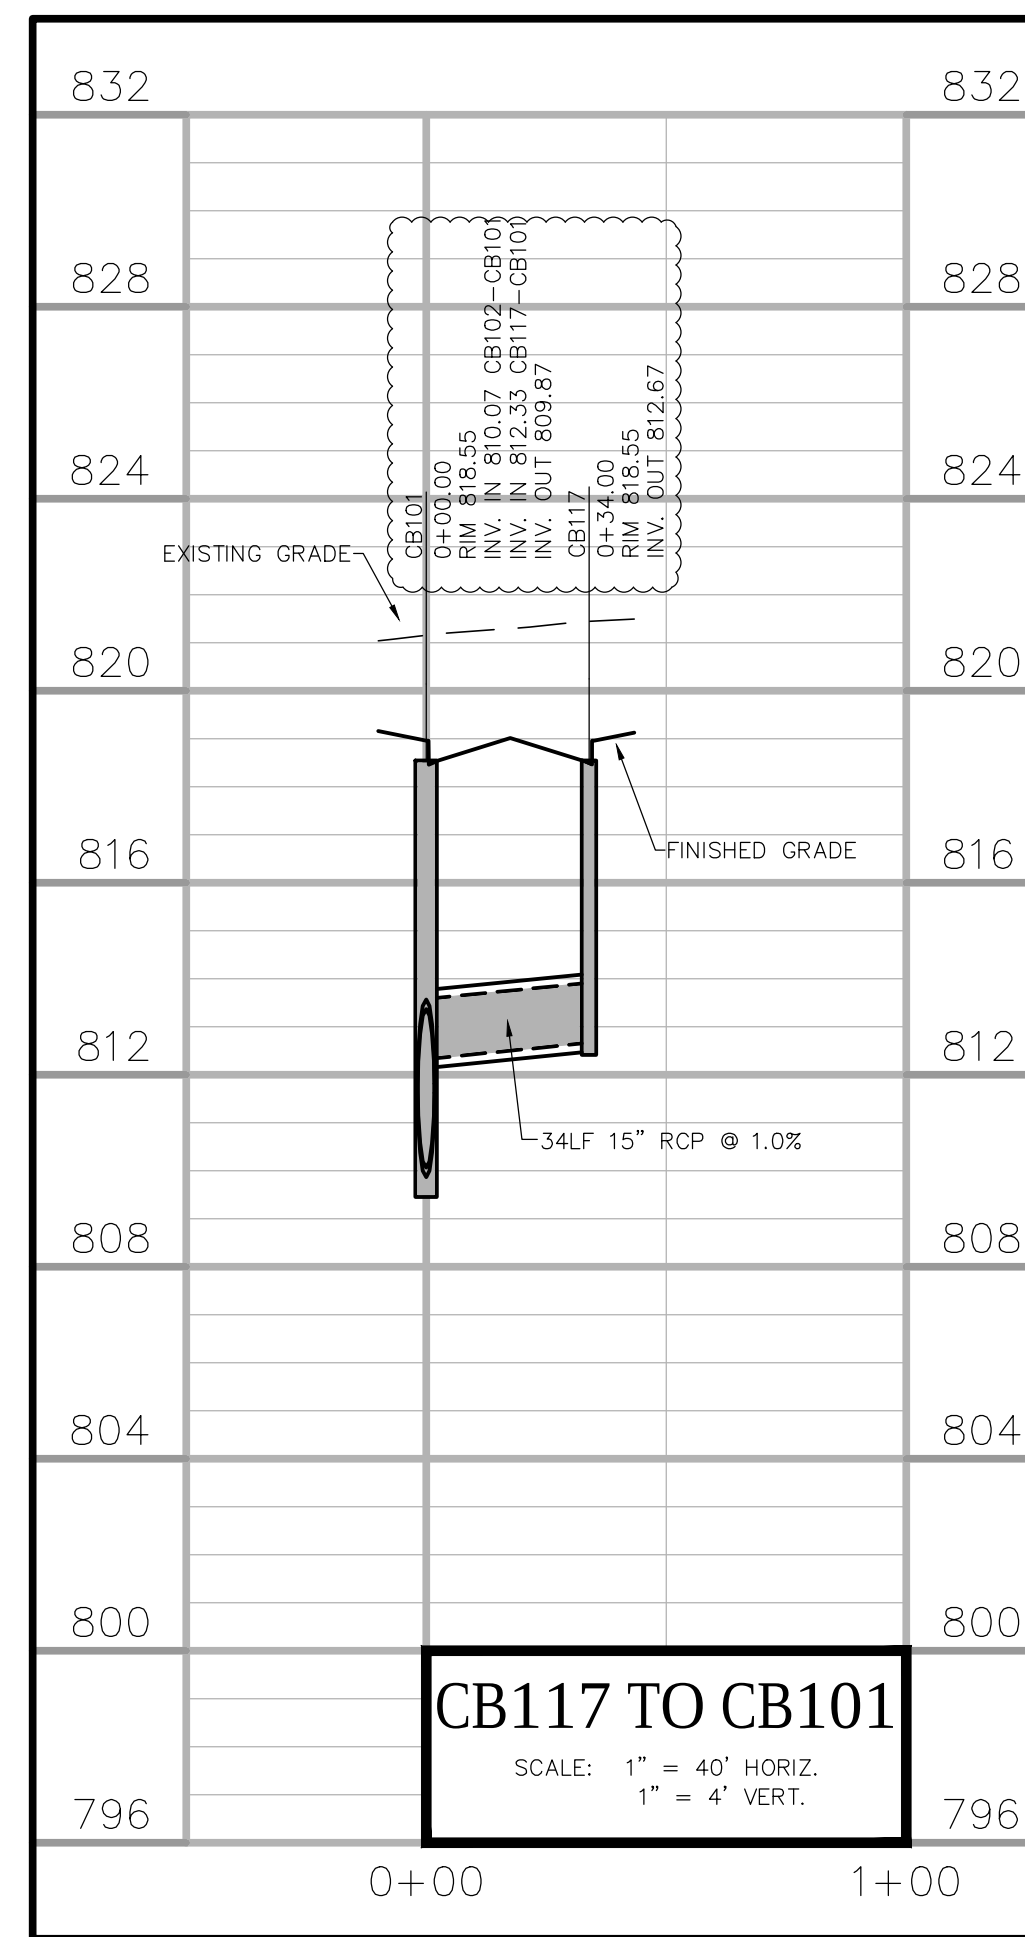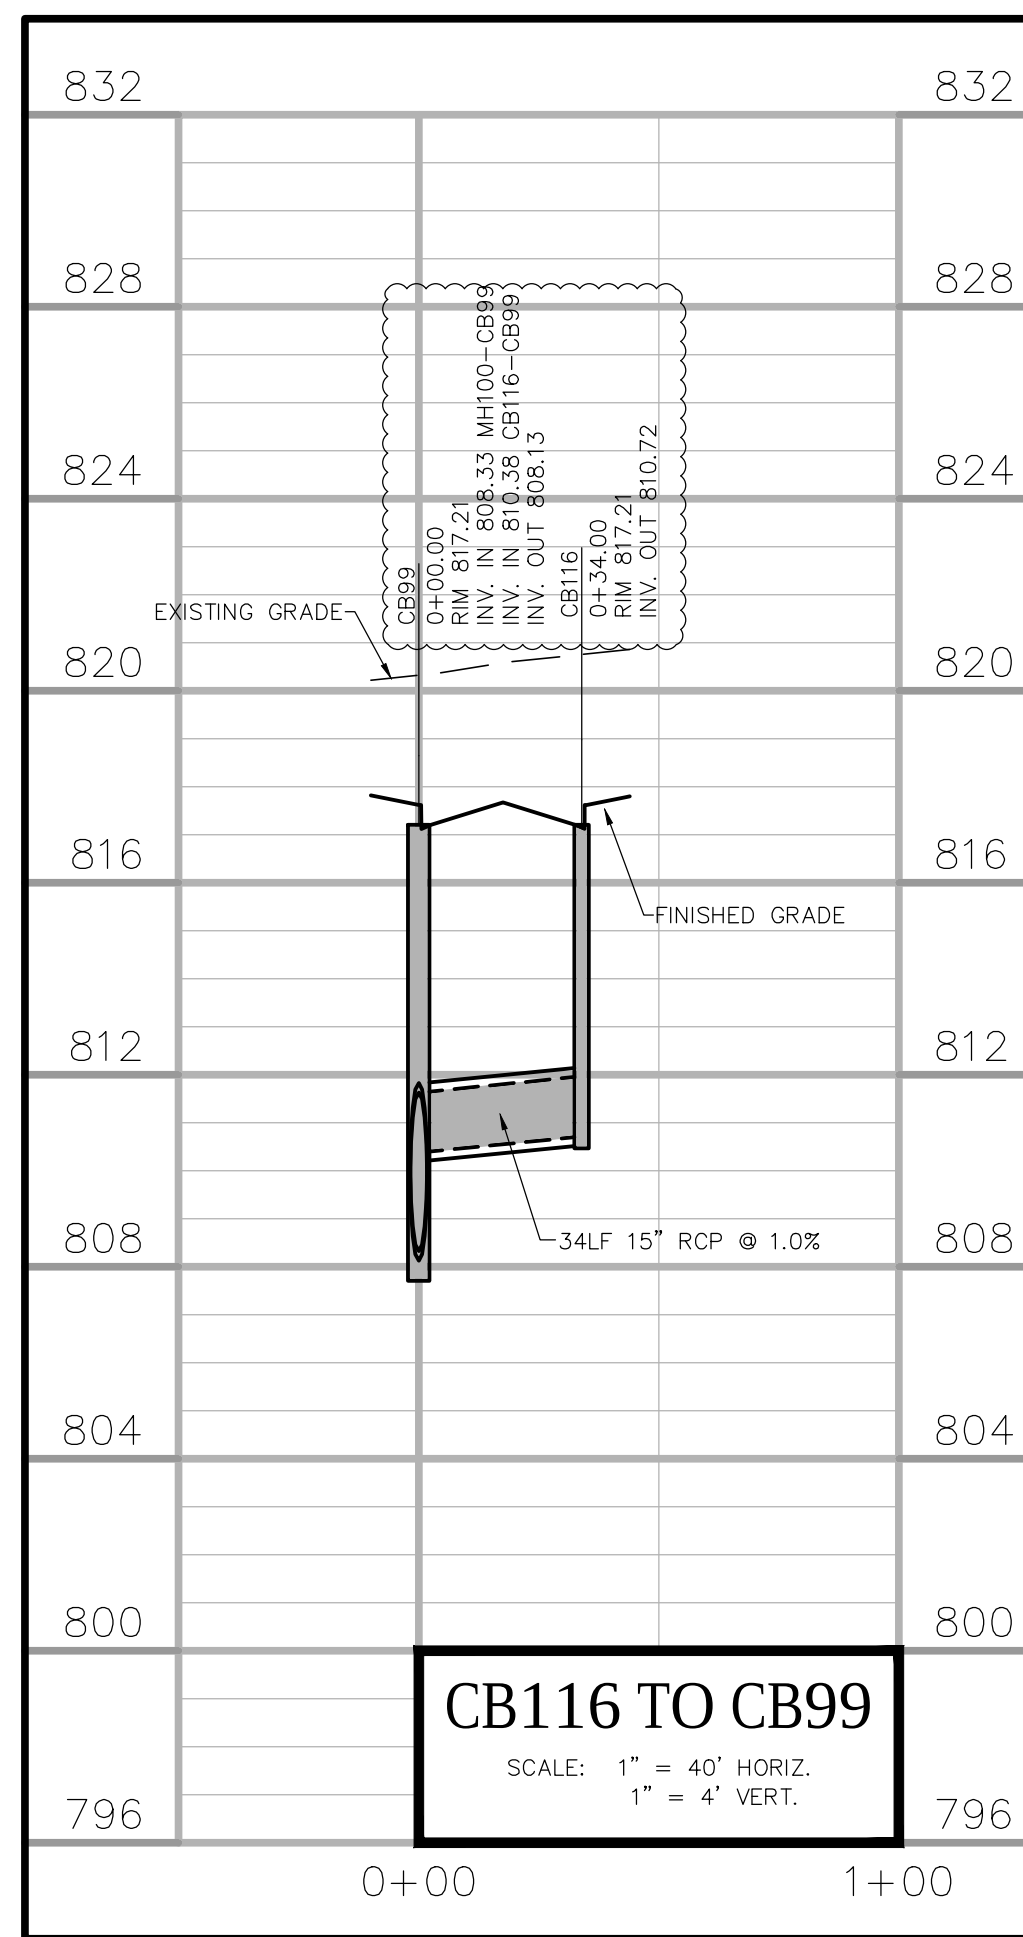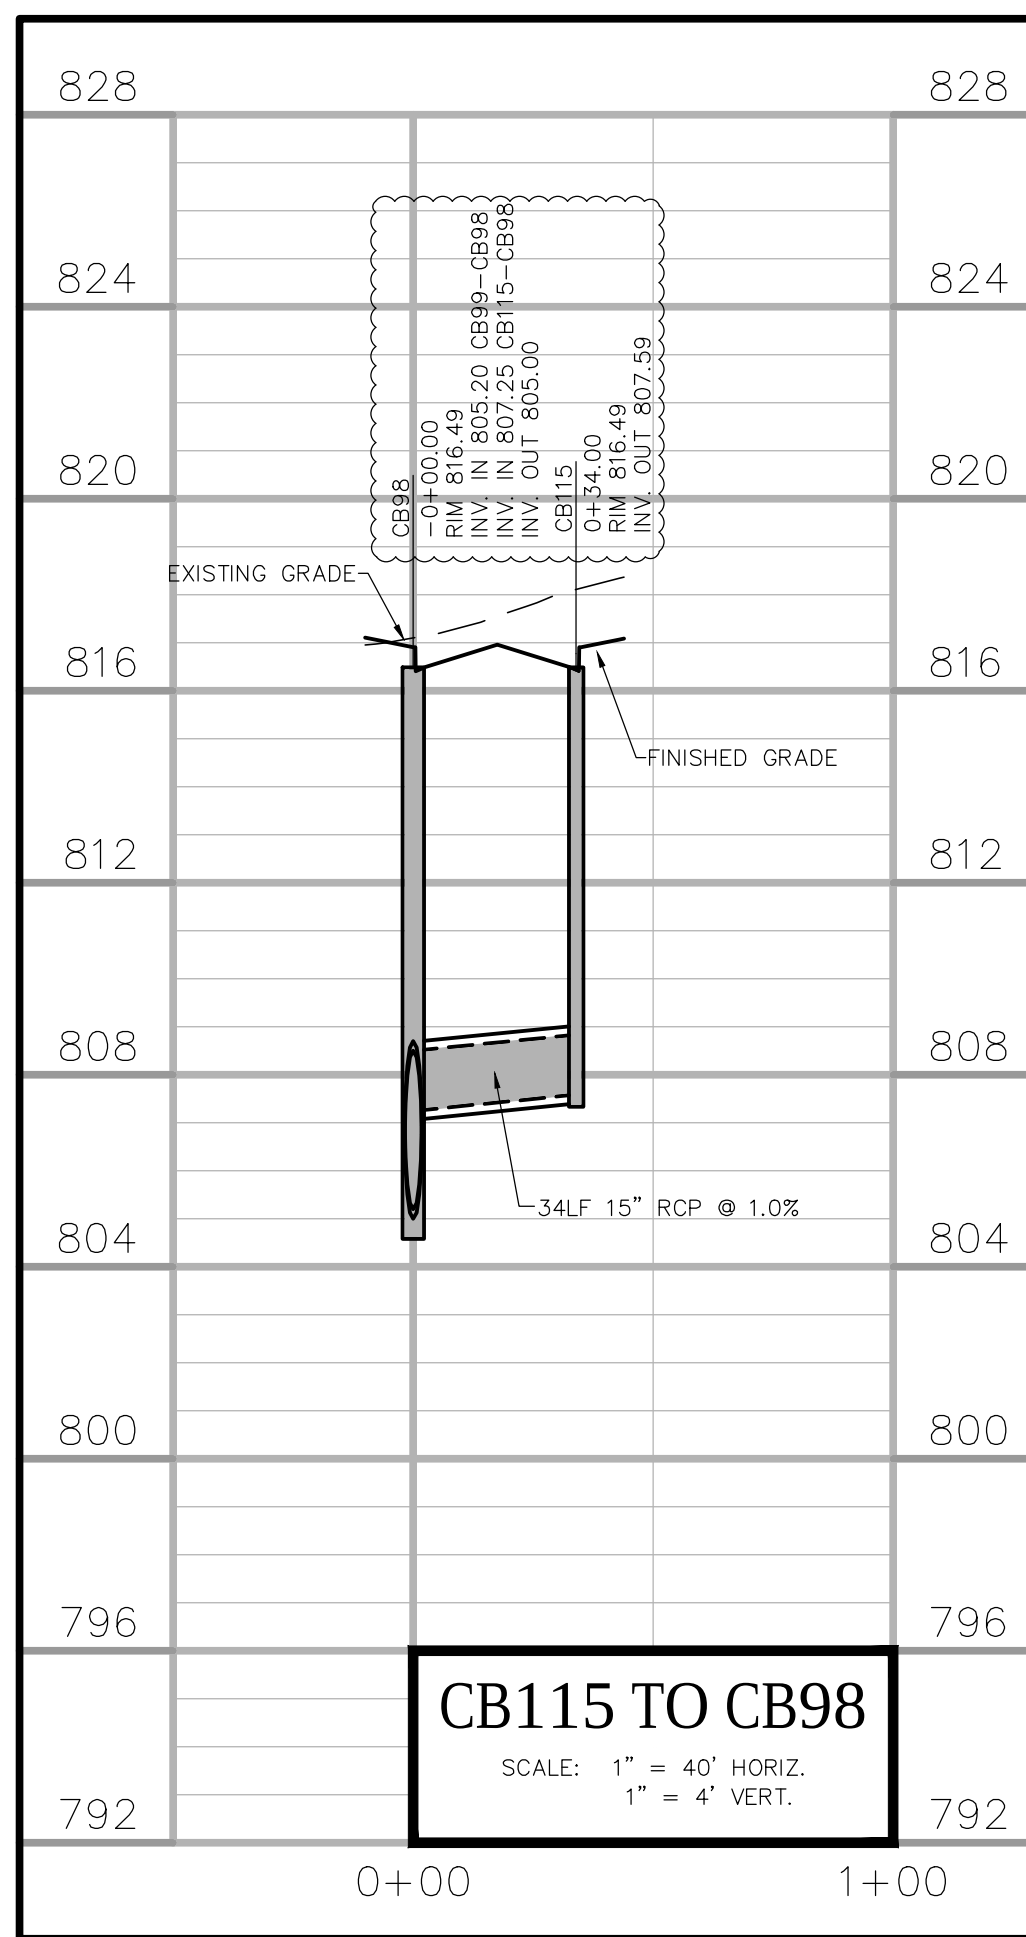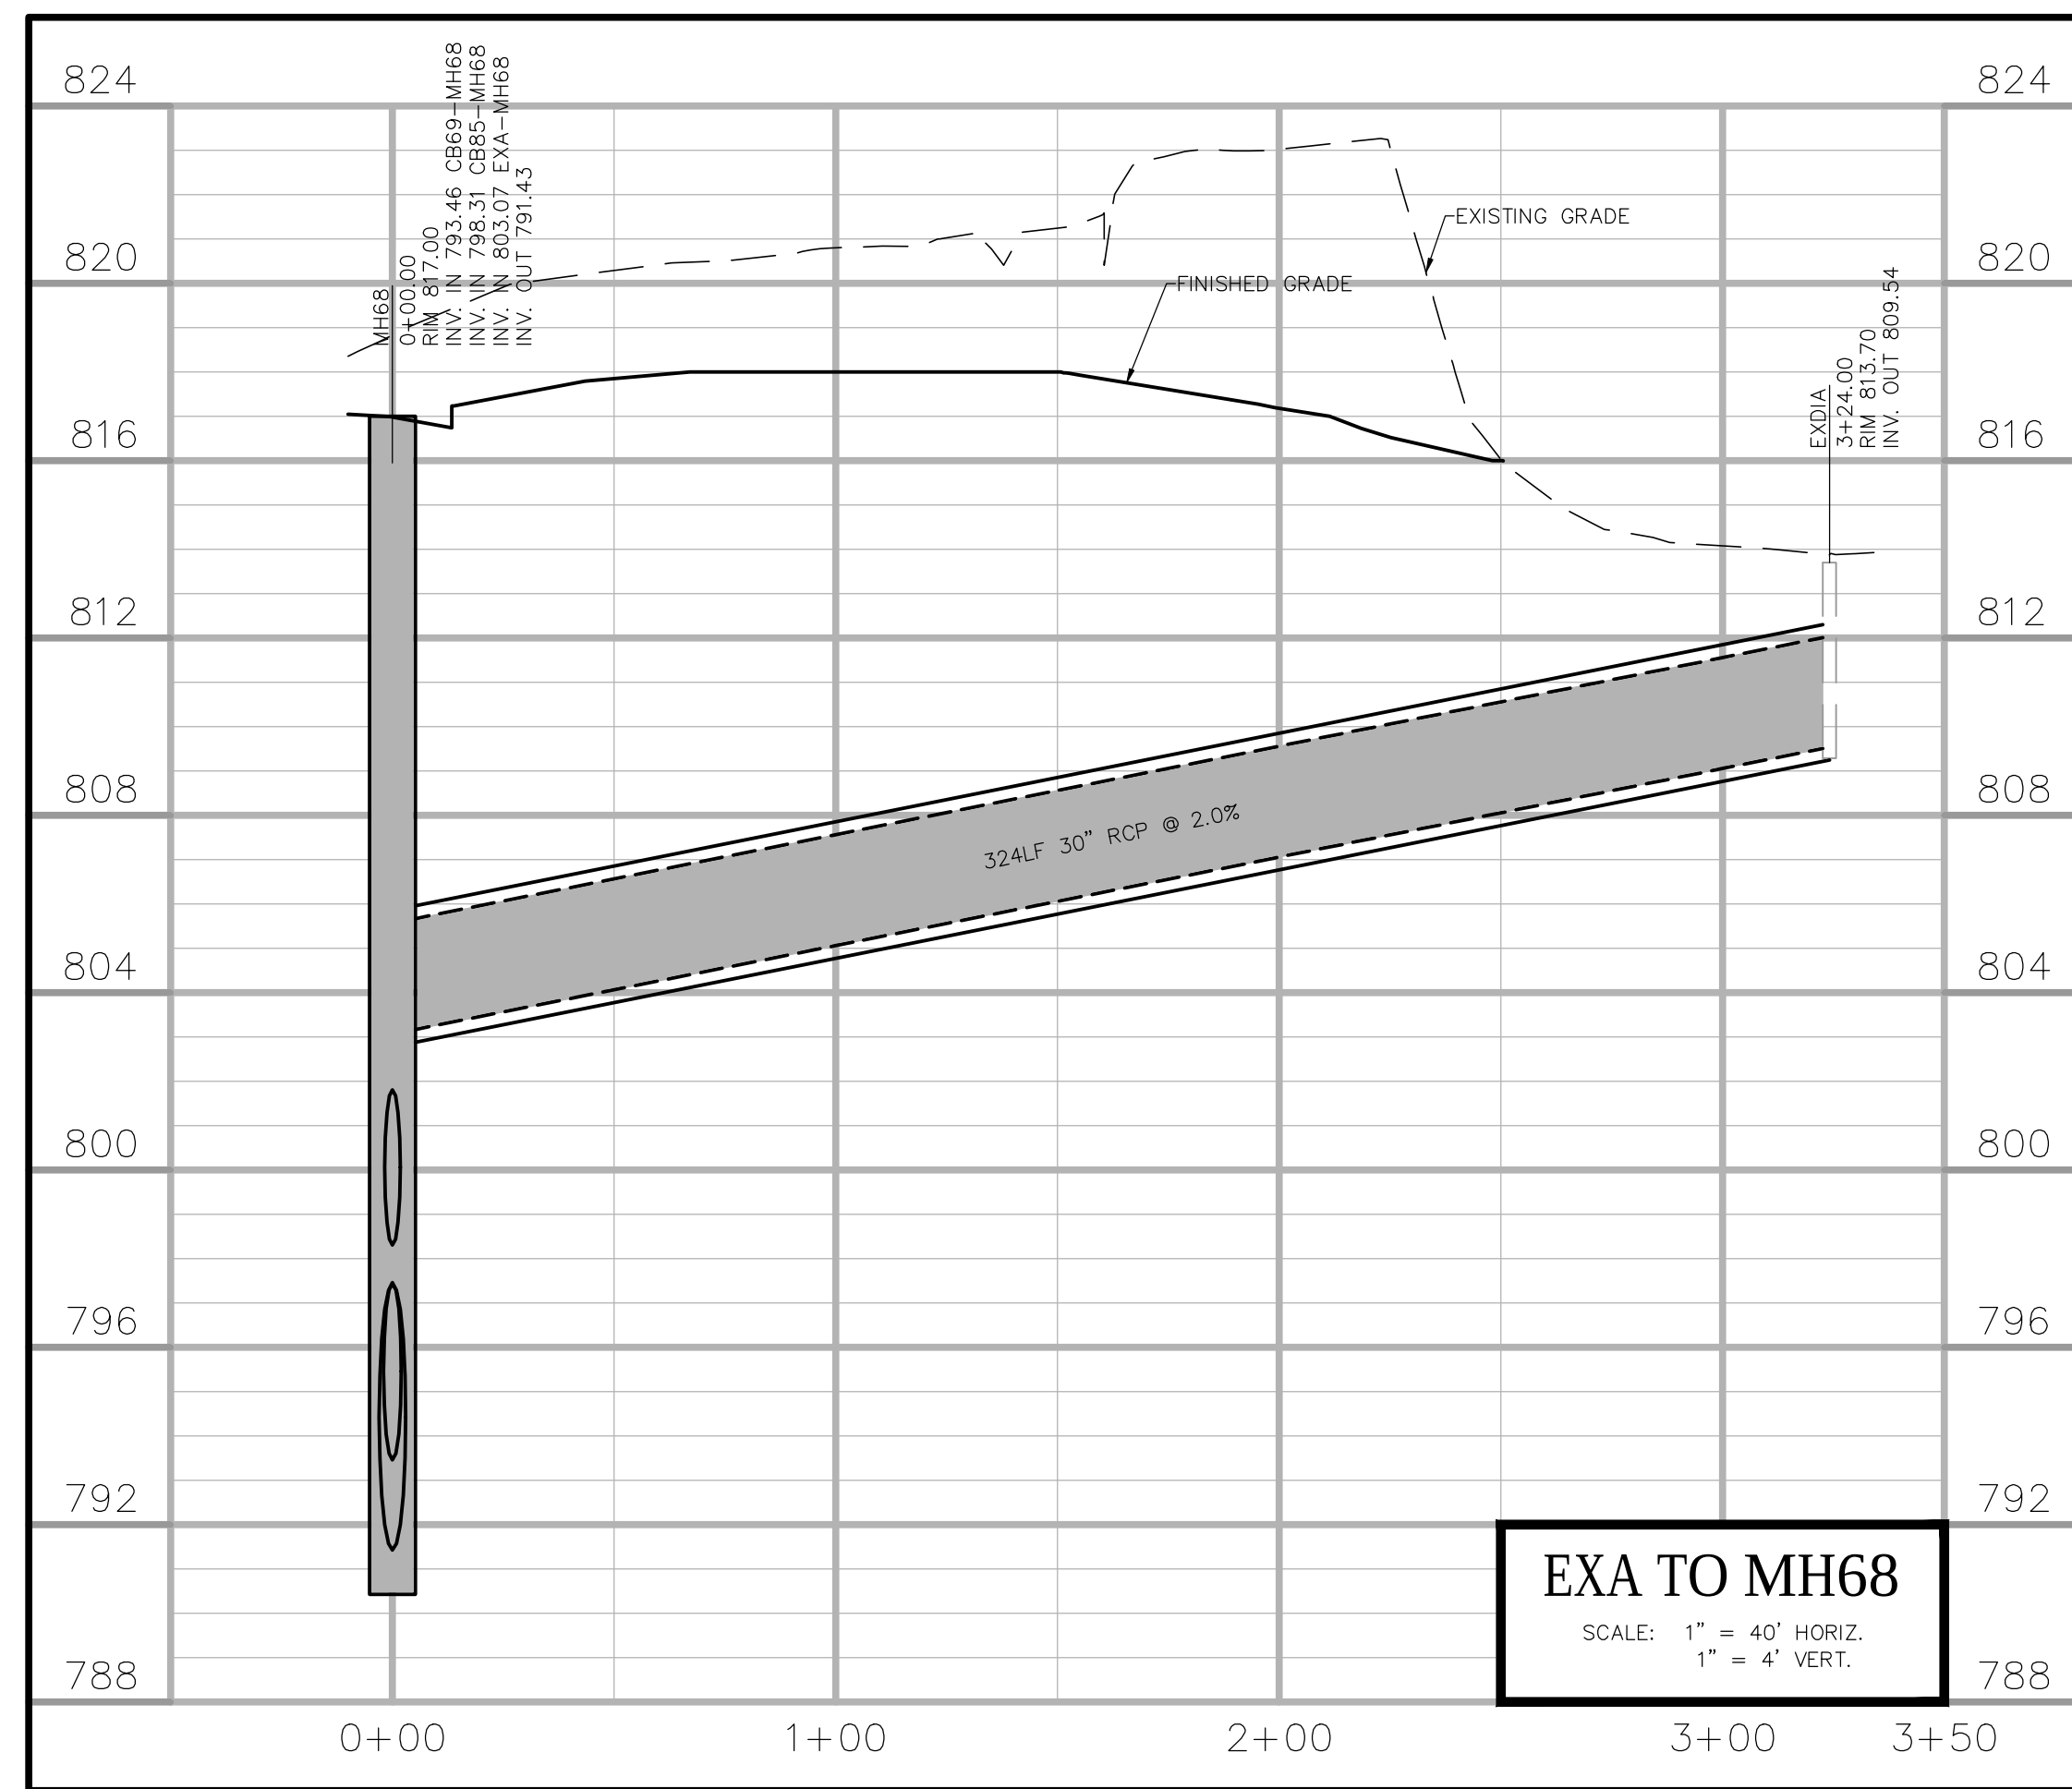

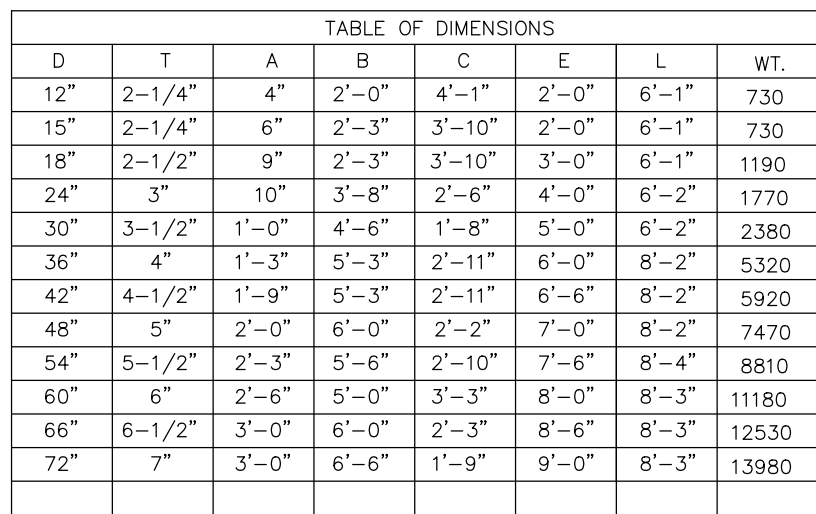


GENERAL NOTES:

1. SEE FORMER NCDOT STANDARD 310.01 FOR DETAILS.
2. REINFORCEMENT SHALL CONFORM TO THE REQUIREMENTS OF REINFORCED CONCRETE PIPE OF LIKE DIAMETER PER AASHTO M170, TABLE 2, WALL.
3. ALL CONCRETE TO BE 3600 P.S.I COMPRESSIVE STRENGTH. PROVIDE TONGUE OR SPIGOT JOINT AT INLET END SECTION.
4. PROVIDE GROOVE OR BELL JOINT AT OUTLET END SECTION.
5. THE DIMENSIONS FOR END SECTIONS SHALL SUBSTANTIALLY AGREE WITH THE TABLE. MINOR VARIATIONS WILL BE PERMITTED BASED ON THE MANUFACTURER'S STANDARD FORMS AND TEMPLATES.
6. NOT TO BE USED IN NCDOT MAINTAINED RIGHT OF WAY.

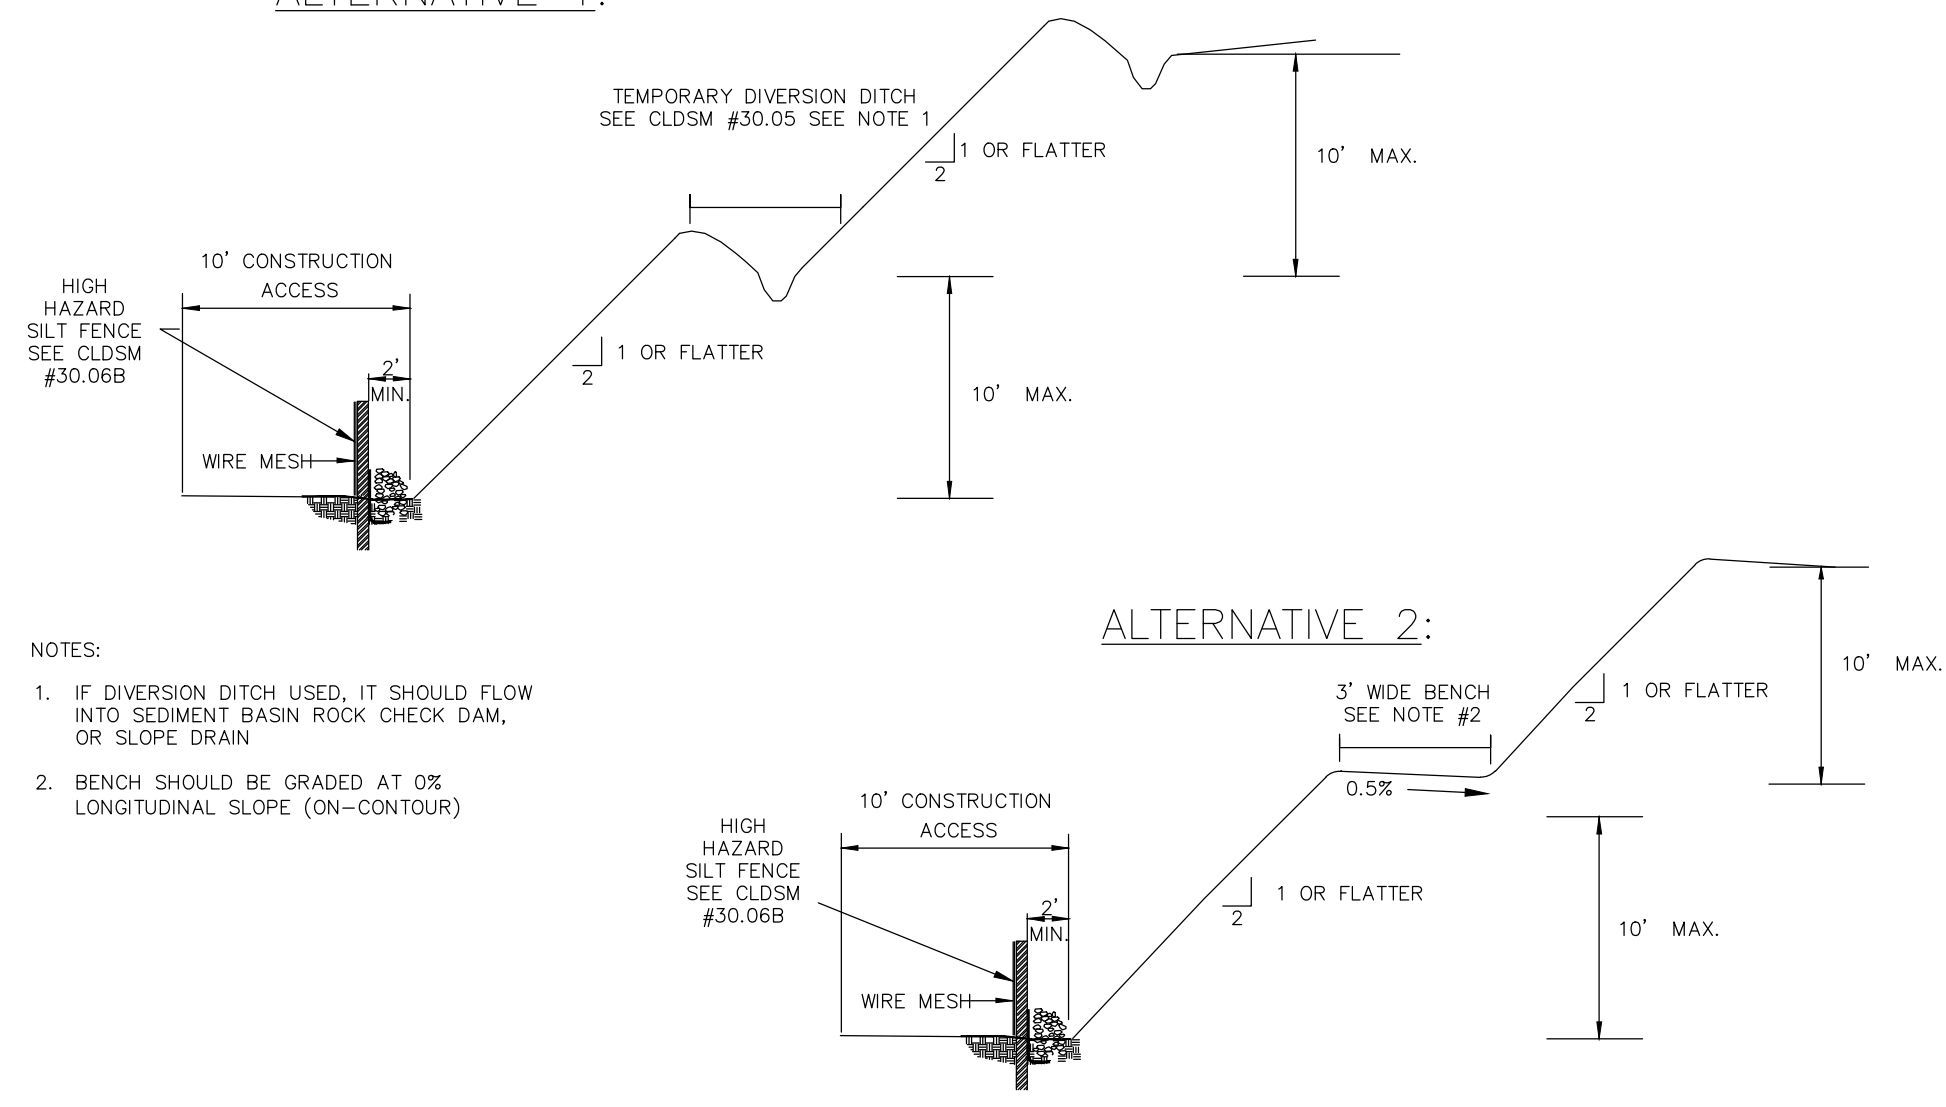

NOTES:



1. IF DIVERSION DITCH USED, IT SHOULD FLOW INTO SEDIMENT BASIN ROCK CHECK DAM, OR SLOPE DRAIN
2. BENCH SHOULD BE GRADED AT 0% LONGITUDINAL SLOPE (ON-CONTOUR)

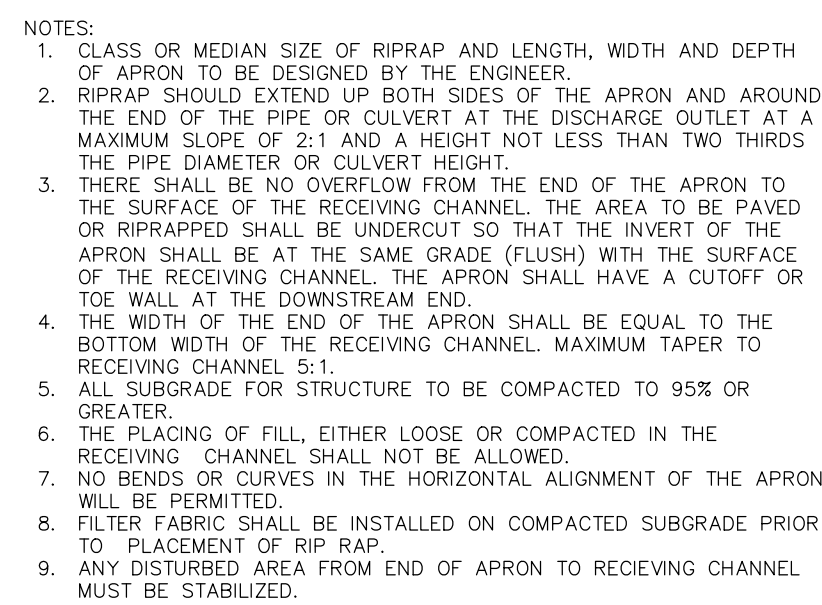


USE USDA NOMOGRAPH FROM NC SEDIMENT AND EROSION CONTROL MANUAL
EQO DESIGN DATA

OUTLET	PIPE Ø	d50	class	THK.	Lo	W	M	H	CLASS
FES 15	15"	4"	6"	9"	6'	3.65'	2'	2'	A
FES 22	48"	4"	6"	9"	17'	10.8'	2'	2'	A
FES 50	30"	8"	12"	18"	35'	24'	3'	2'	B
FES 52	30"	4"	6"	9"	11'	6.9'	2'	2'	A
FES 65	72"	4"	6"	9"	25'	16'	2'	2'	A

* d50 (see fig 8.06 a&b "NC SEDIMENT AND EROSION CONTROL MANUAL")
dmax = 1.5 x d50
T = 1.5 X dmax

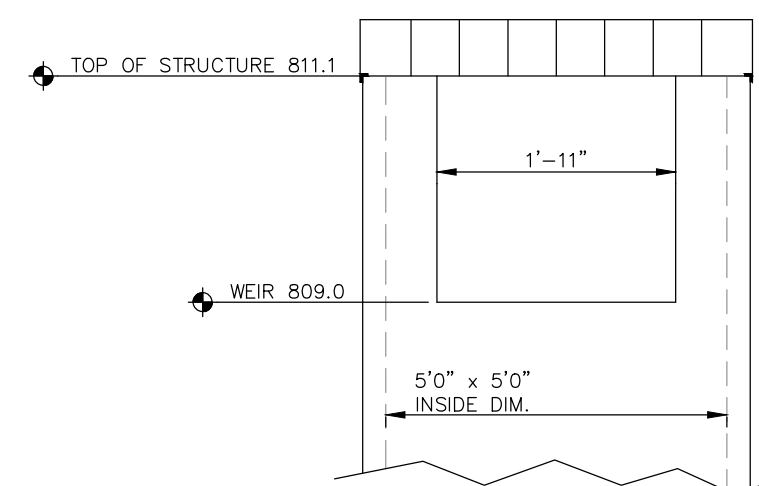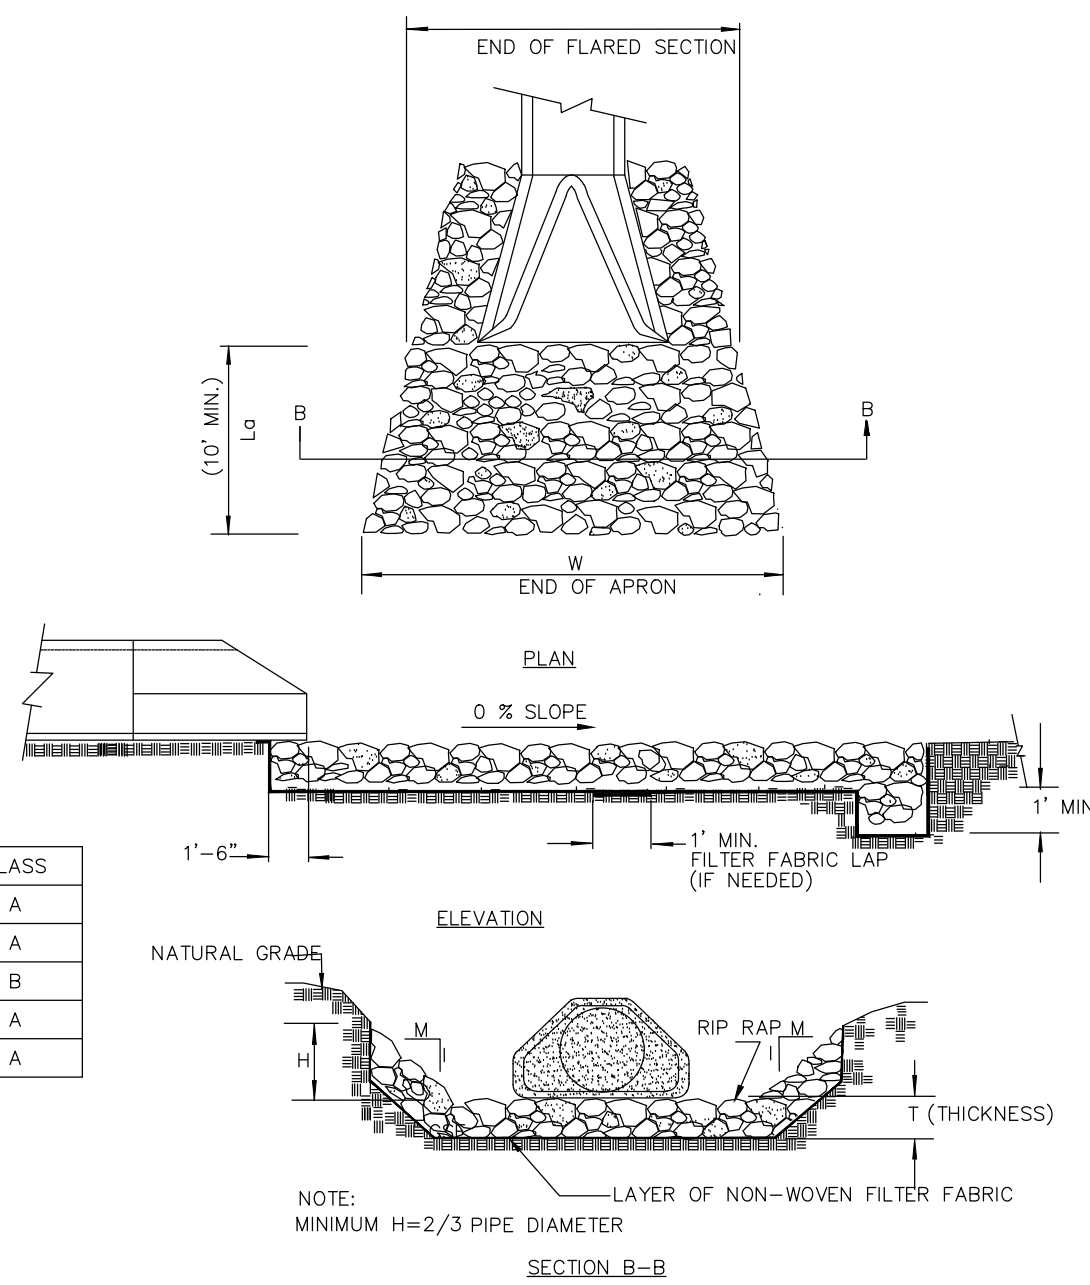


FRONT SIDE ELEVATION

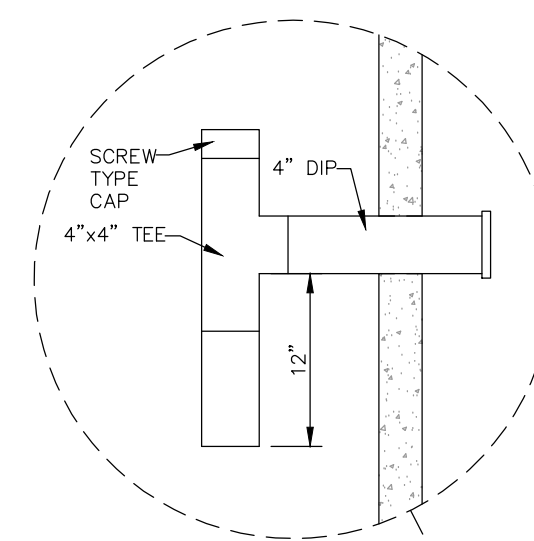


▽ 50 YR W.S.E. 811.39
▽ 25 YR W.S.E. 811.03
▽ 10 YR W.S.E. 810.36
▽ 2 YR W.S.E. 808.75
▽ WATER QUALITY VOLUME 807.16

NOTES:

- UNLESS OTHERWISE INDICATED THE SPECIFICATIONS, EMBAHMENT FIELD MATERIAL SHALL MEET THE FOLLOWING REQUIREMENTS:
- * MATERIAL SHALL BE CLASSIFIED AS M₁, MH, SC, SM, CL OR CH SOIL ACCORDING TO THE UNIFIED SOIL CLASSIFICATION SYSTEM (ASTM D2487) OR ANY MIXTURE OF THESE SOILS.
 - * MATERIALS SHALL HAVE A LIQUID LIMIT (LL) BETWEEN 40 AND 60 AND A PLASTICITY INDEX (PI) BETWEEN 15 AND 30 (ASTM D4318)
 - * MATERIALS SHALL BE FREE OF ROOTS, ORGANIC MATERIAL, ROOTS, STUMPS, BRUSH, ROCKS LARGER THAN 3 INCHES, SUBRO DRAGGERS FOR ROADWAYS
 - * ALL MATERIALS SHALL BE BROKEN DOWN WITH TILLERS AND/OR DISCS TO PROVIDE A HOMOGENEOUS SOIL THAT IS FREE OF CLAY CLODS GREATER THAN 3 INCHES IN DIAMETER.
2. OUTLET CONTROL STRUCTURE SHALL BE PRECAST CONCRETE. PROVIDE DIMENSIONS PROVIDED. CONTRACTOR SHALL SUBMIT SHOP

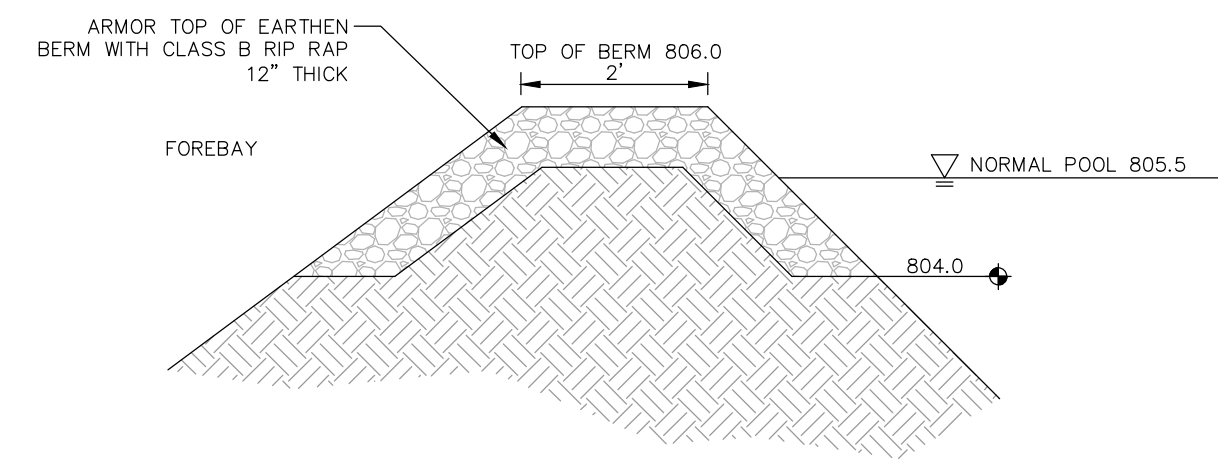

SECTION B-B

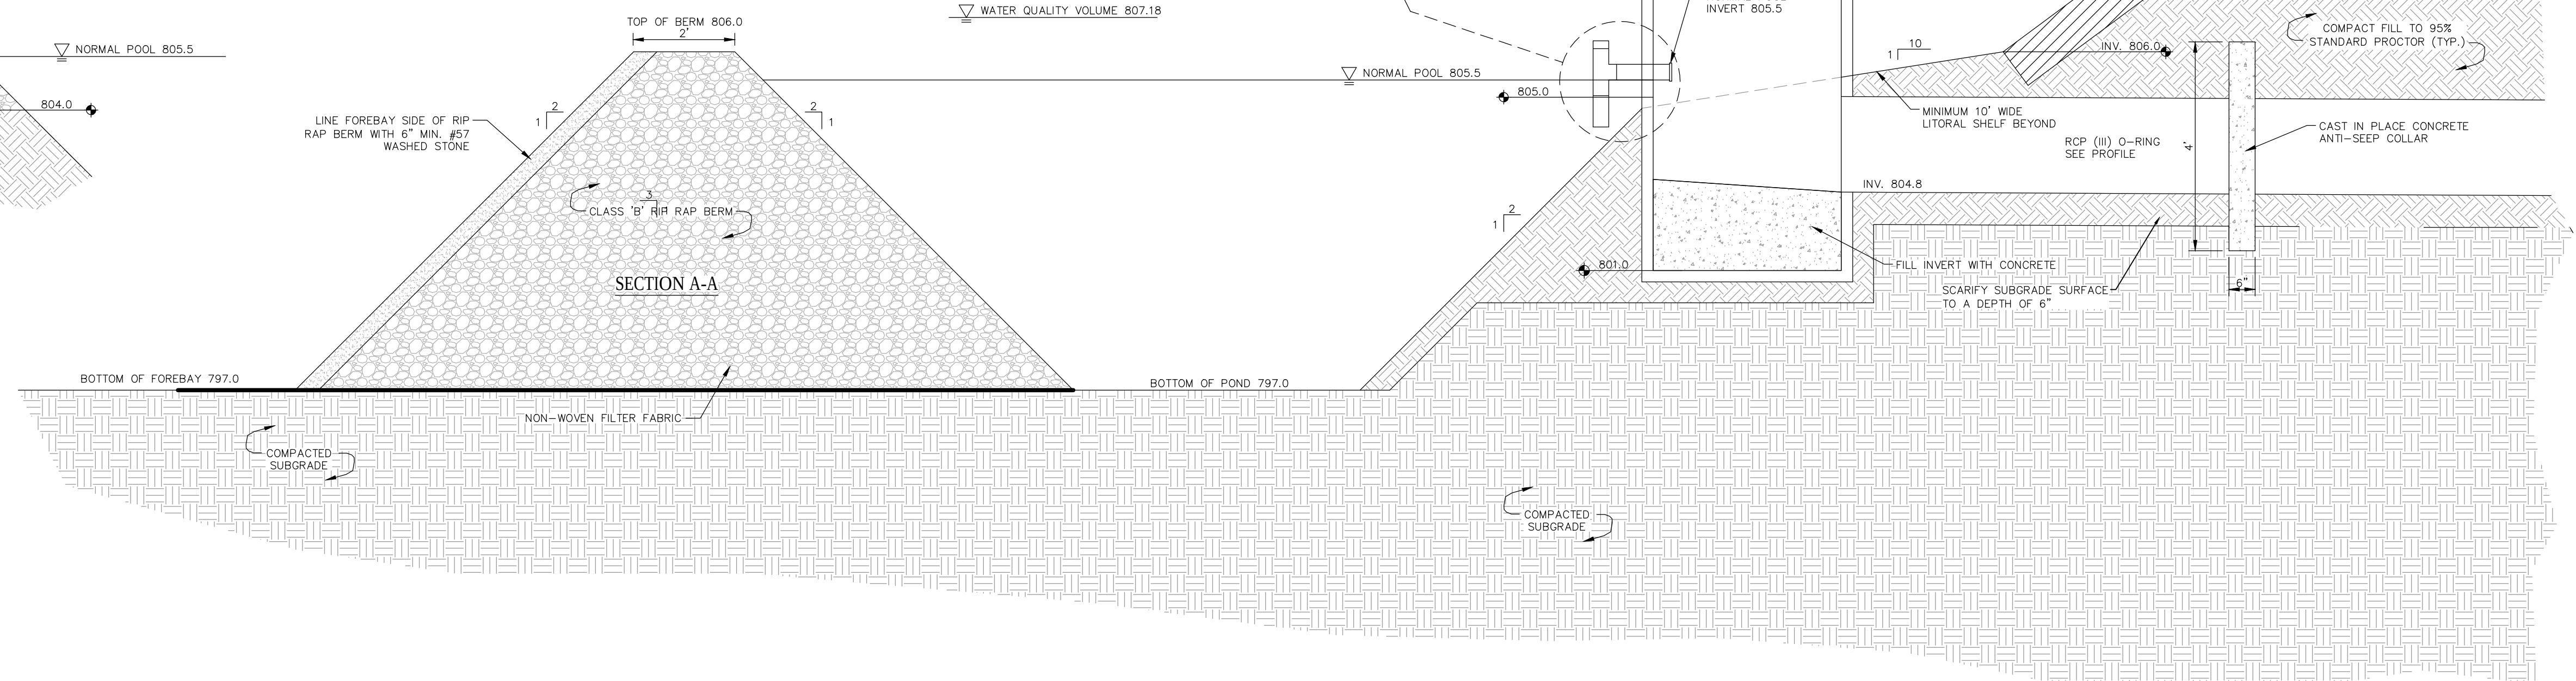

SECTION A-A



