
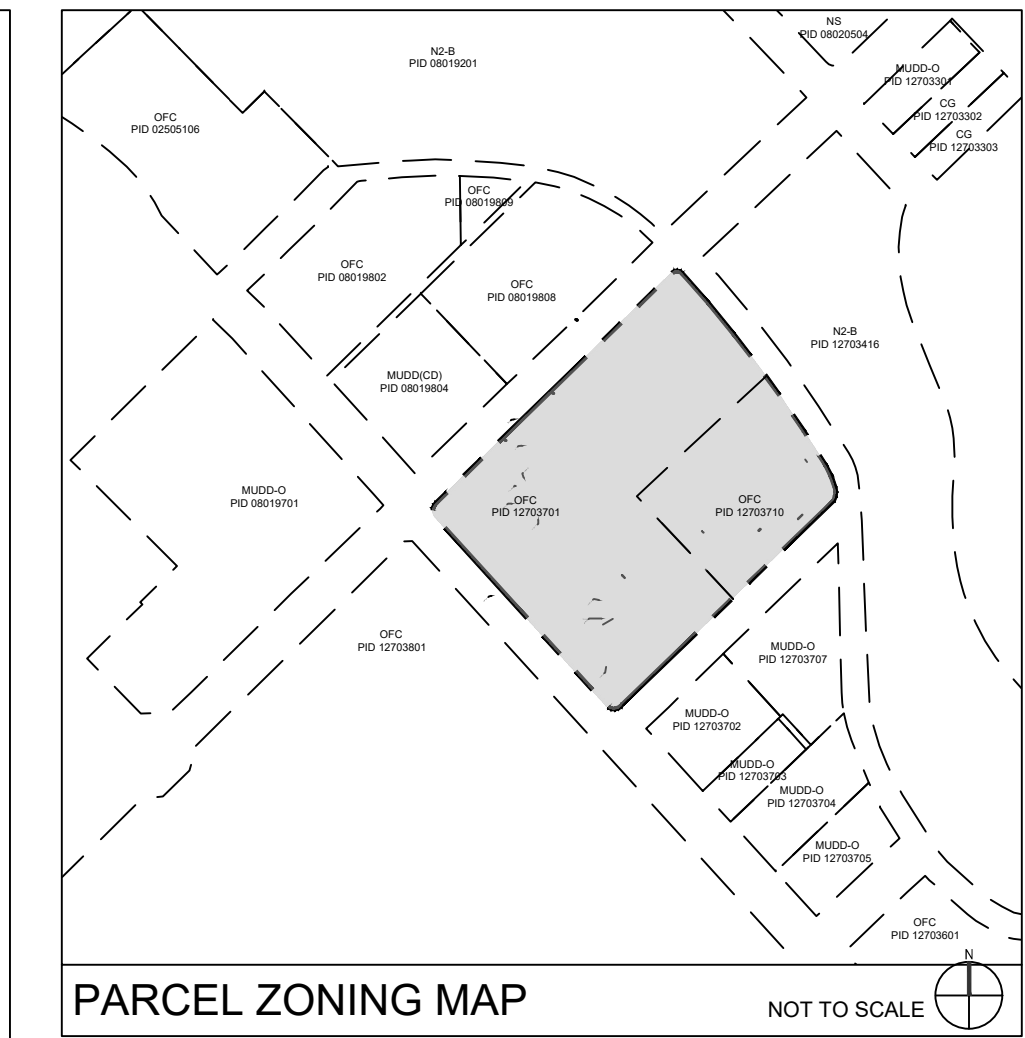


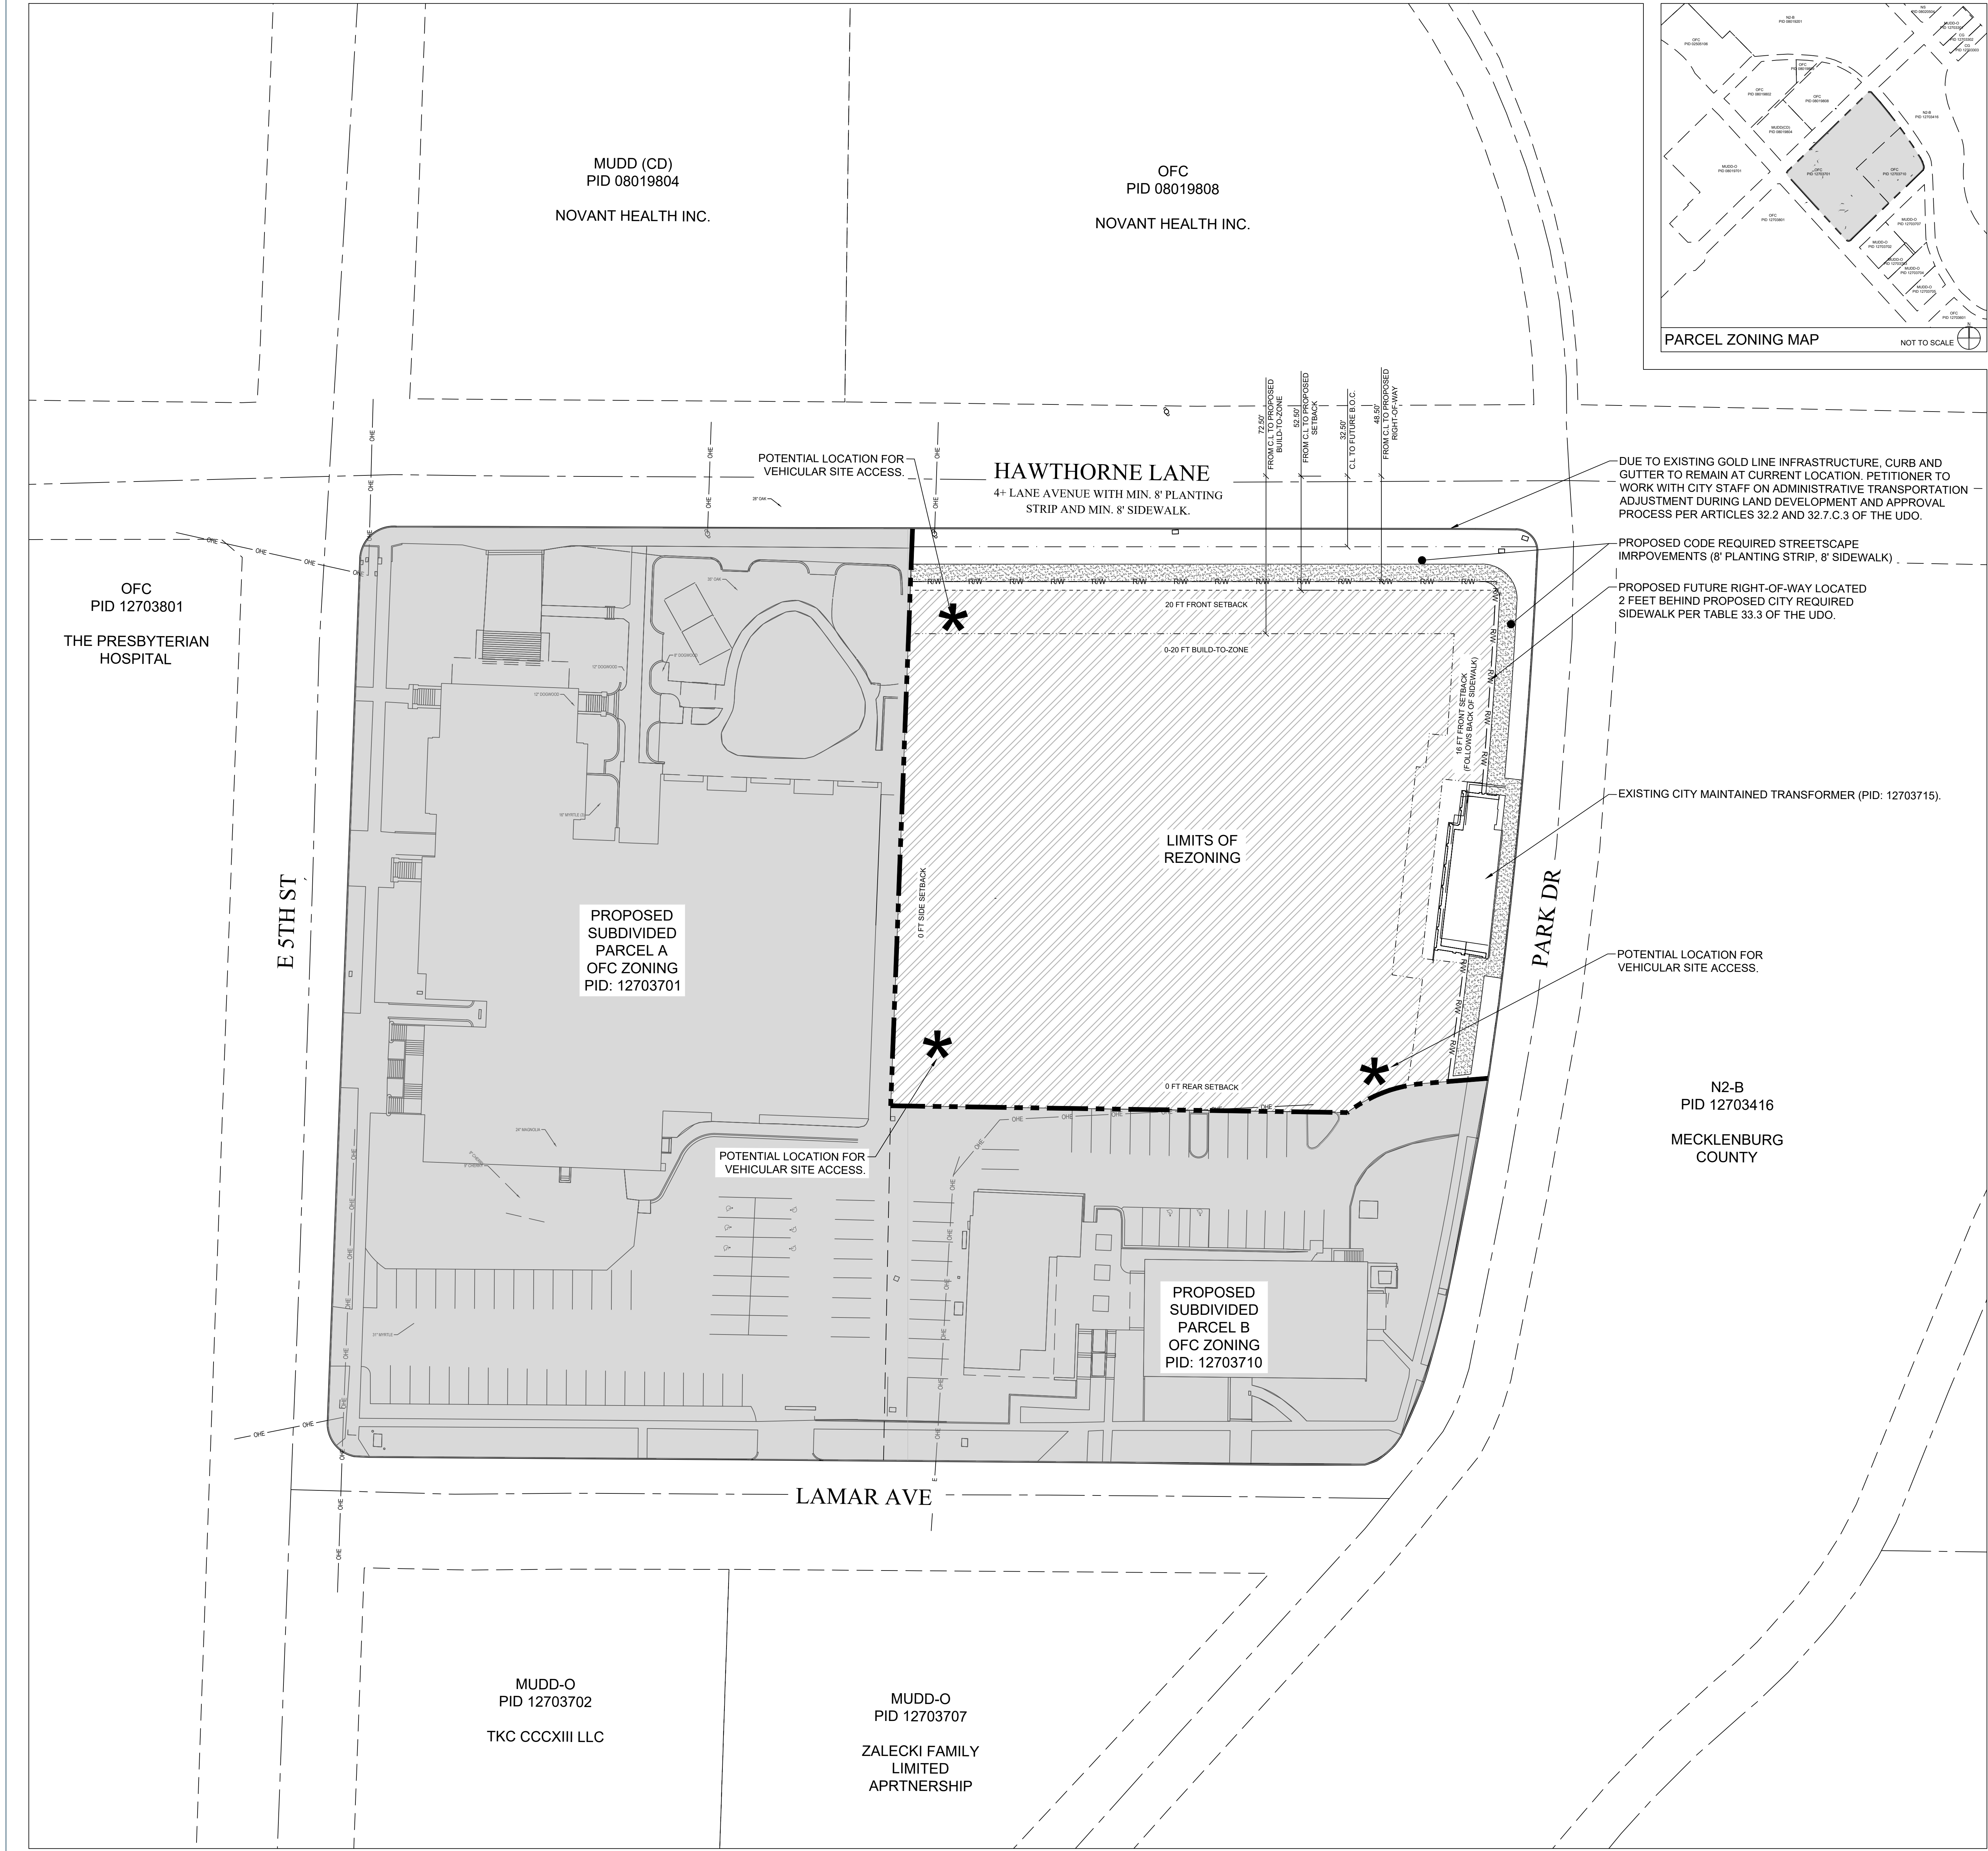

CLIENT INFO:

PROJECT INFO:

DAVIS MOORE INVESTMENT MANAGEMENT - MOB

300 HAWTHORNE LANE & 335 LAMAR AVENUE
CHARLOTTE, NC

VICINITY MAP N.T.S.

BOUNDARY SURVEY DATED SEPTEMBER 01, 2008 PROVIDED BY V3 SOUTHEAST, 3700 SOUTH BOULEVARD, STE 200, CHARLOTTE, NC 28209.

Disclaimer ©2020: Information contained in this document is the property of V3 Southeast and the project client listed on this document. The reproduction, copying, and other use without written consent is prohibited and may be subject to legal action to the fullest extent possible.

V3 SE

V3 Southeast
3700 South Blvd., Suite 200
Charlotte, NC 28209
p: 704-940-2883
www.v3co.com

STAMP/SEAL:

FOR REVIEW ONLY

SEAL: V3 SOUTHEAST, P.C., NORTH CAROLINA

SCALE/NORTH:

DATE: 09.15.26 PM: SNH

DRAWN BY: WPL REVIEWED BY: SNH

PROJECT NUMBER: 260184

TITLE:

REZONING PLAN


REVISIONS: (NO. | DATE | DESCRIPTION)

NO.	DATE	DESCRIPTION

SHEET NO:

RZ-101


REZONING DOCUMENTS

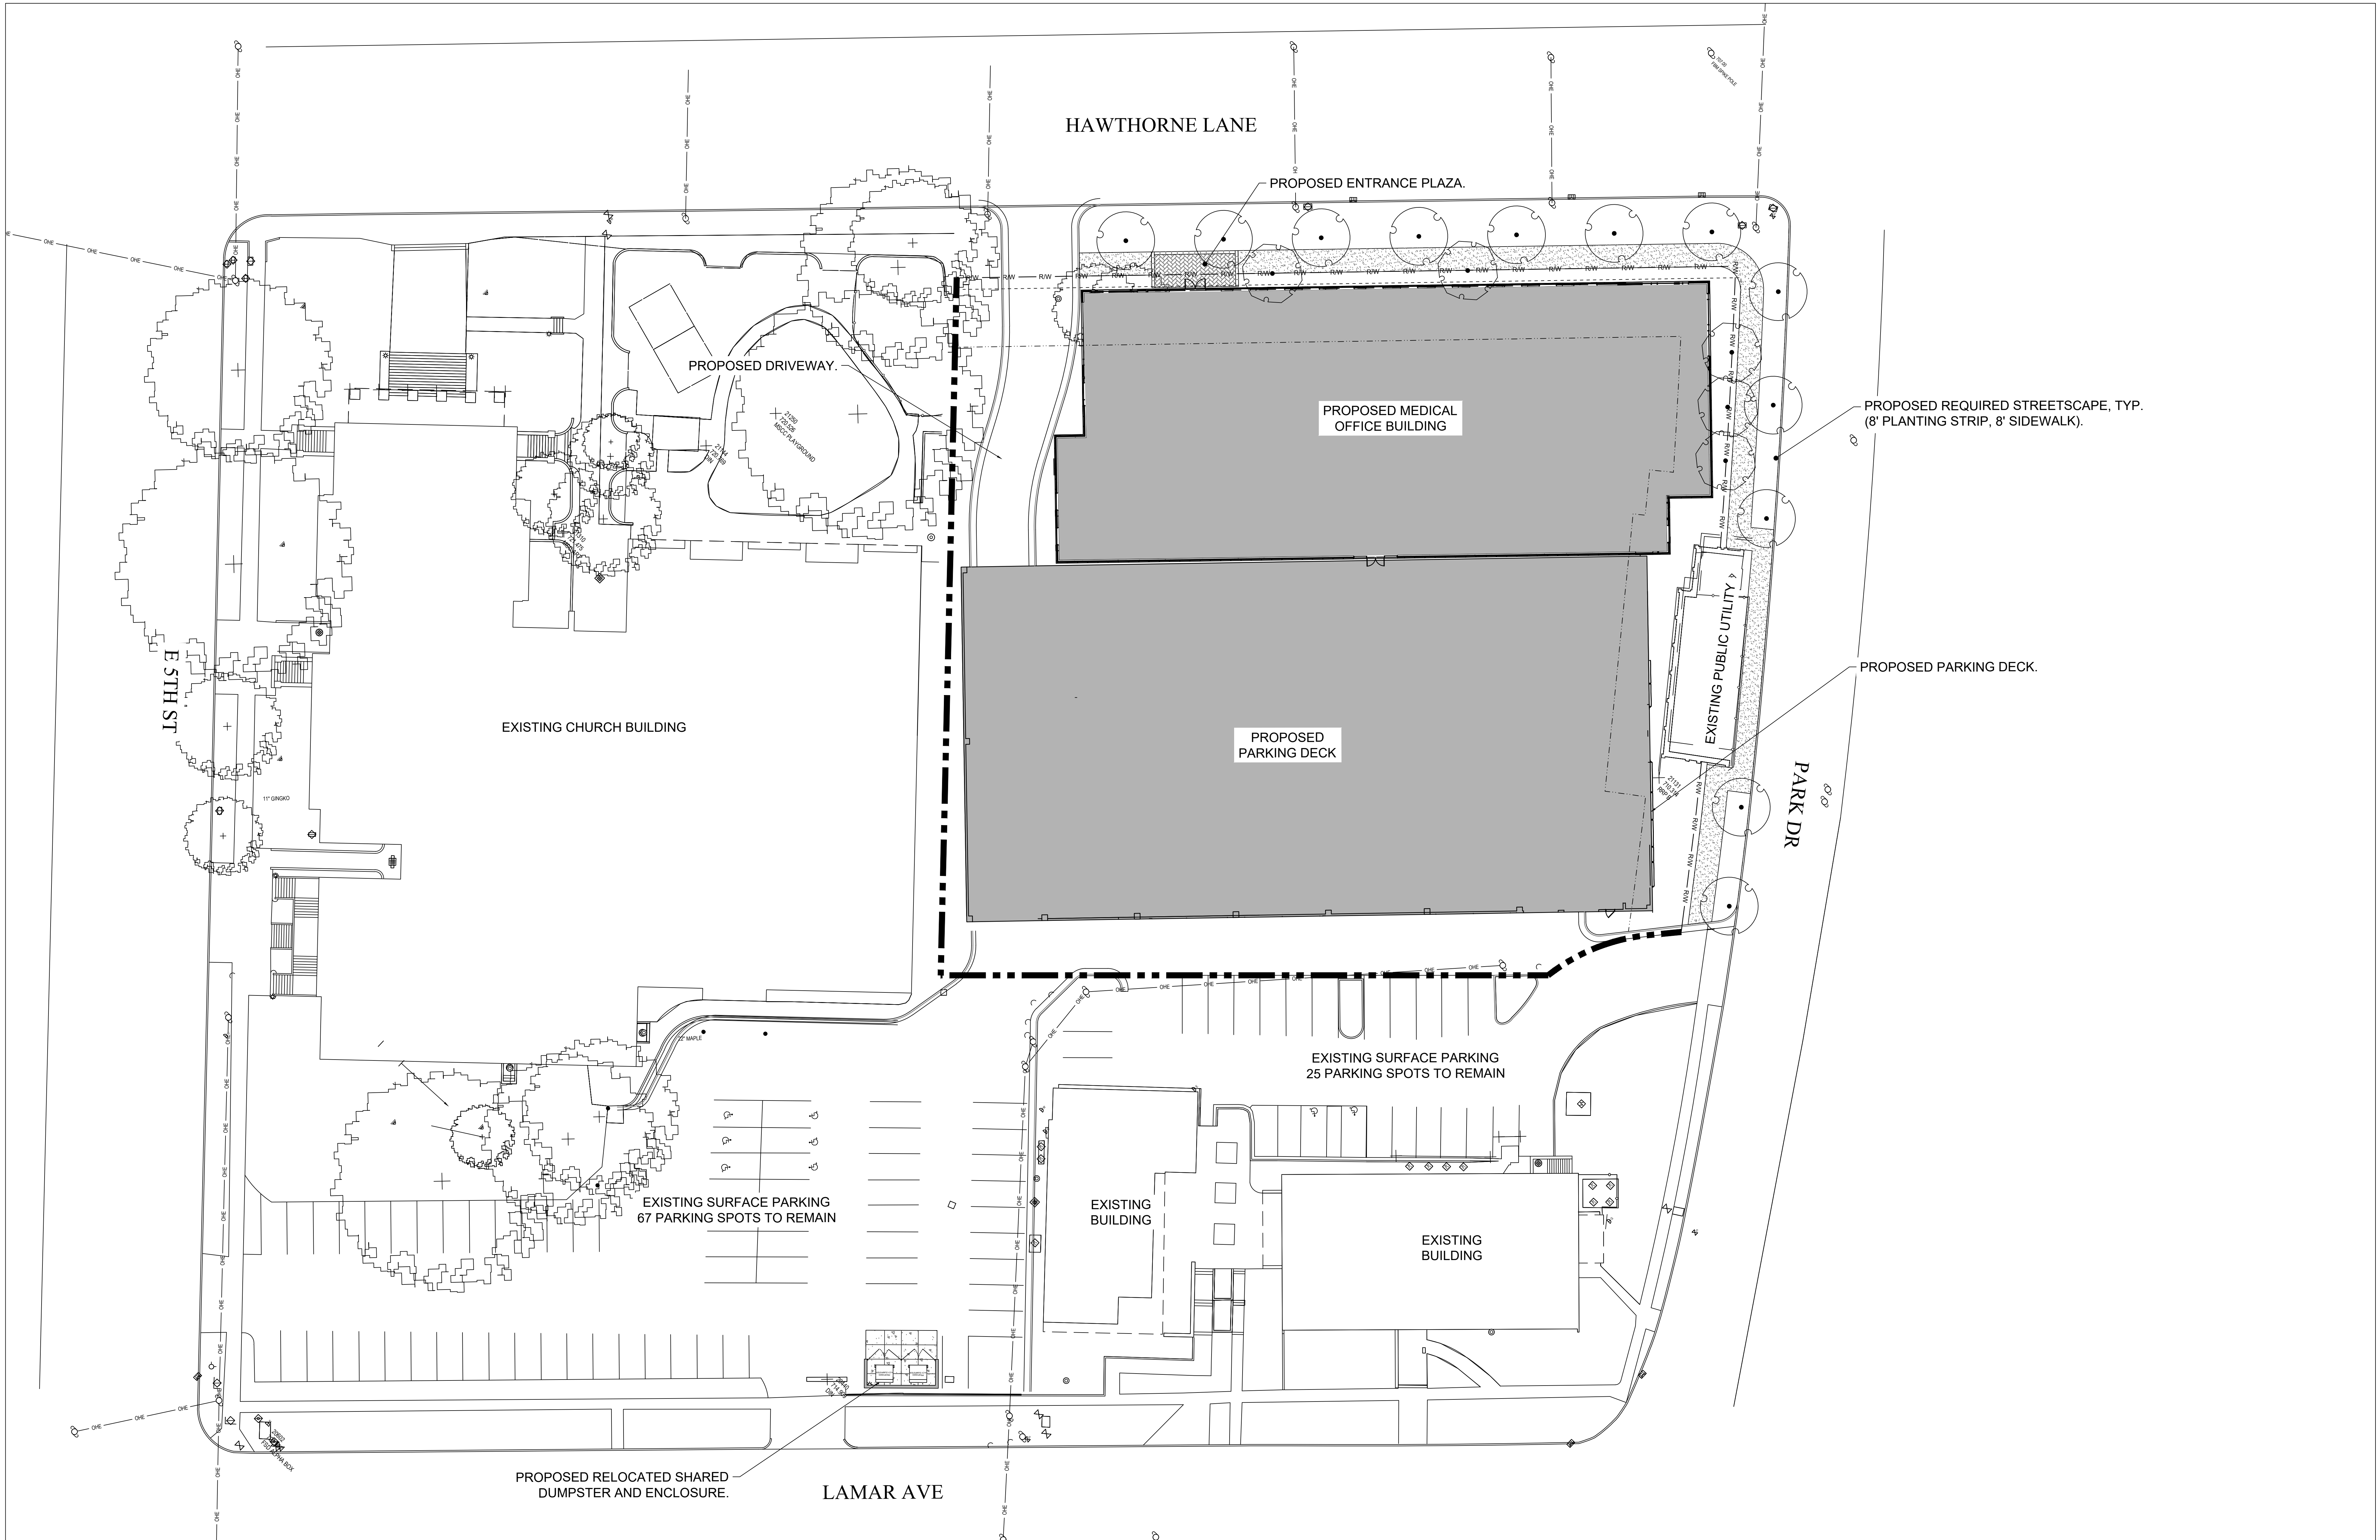

ST JOHNS MOB

CHARLOTTE, NC | DATE: 09.15.26 | PROJECT NO.: 260184

CONCEPTUAL SITE PLAN

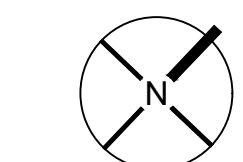

SCALE: 1"=20'



V3co.com



landscape architecture | planning | civil engineering | surveying

V3 Southeast

NC FRM# C-4911, C-672