



CHARLOTTE HISTORIC DISTRICT COMMISSION
CERTIFICATE OF APPROPRIATENESS

CERTIFICATE NUMBER: HDC 2013-057 **DATE:** April 10, 2013

ADDRESS OF PROPERTY: 617 Grandin Road

HISTORIC DISTRICT: Wesley Heights

TAX PARCEL NUMBER: 07102310

OWNER(S): Queen City Historical


DETAILS OF APPROVED PROJECT: Rear Addition. Rear addition approved as drawn (see attached)

- This Certificate of Appropriateness indicates that this project proposal has been determined to comply with the standards and policies of the Charlotte Historic District Commission.
- No other approvals are to be inferred.
- No demolition other than that specifically indicated on any attached plans is authorized under this approval.
- All work must be completed in accordance with all other applicable state and local codes.
- Any changes from or additions or deletions to the plans referenced herein will void this Certificate, and a new application must be filed with the Historic District Commission.

This Certificate is valid for a period of six months from the date of issuance. Failure to obtain a building permit in that time will be considered as a failure to comply with the Certificate and the Certificate will become invalid. If a building permit is not required, then the approved work must be completed within six months of the date of issuance of this Certificate. The Certificate can be renewed within twelve months of its issuance by Historic District Commission staff by written request and submission of a valid reason for failure to comply within the six-month deadline.

Mary Ellen George
Chairman
(LK)

Linda Keich
Staff

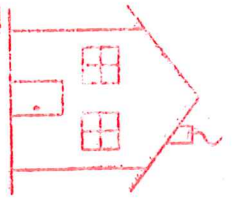

APPROVED


Charlotte
Historic District
Commission

Certificate of Appropriateness

HDC 2013-057

82
4/10/2013

HISTORIC DISTRICT COMMISSION
COMPLIANCE WITH
CERTIFICATE OF APPROPRIATENESS
REQUIRED

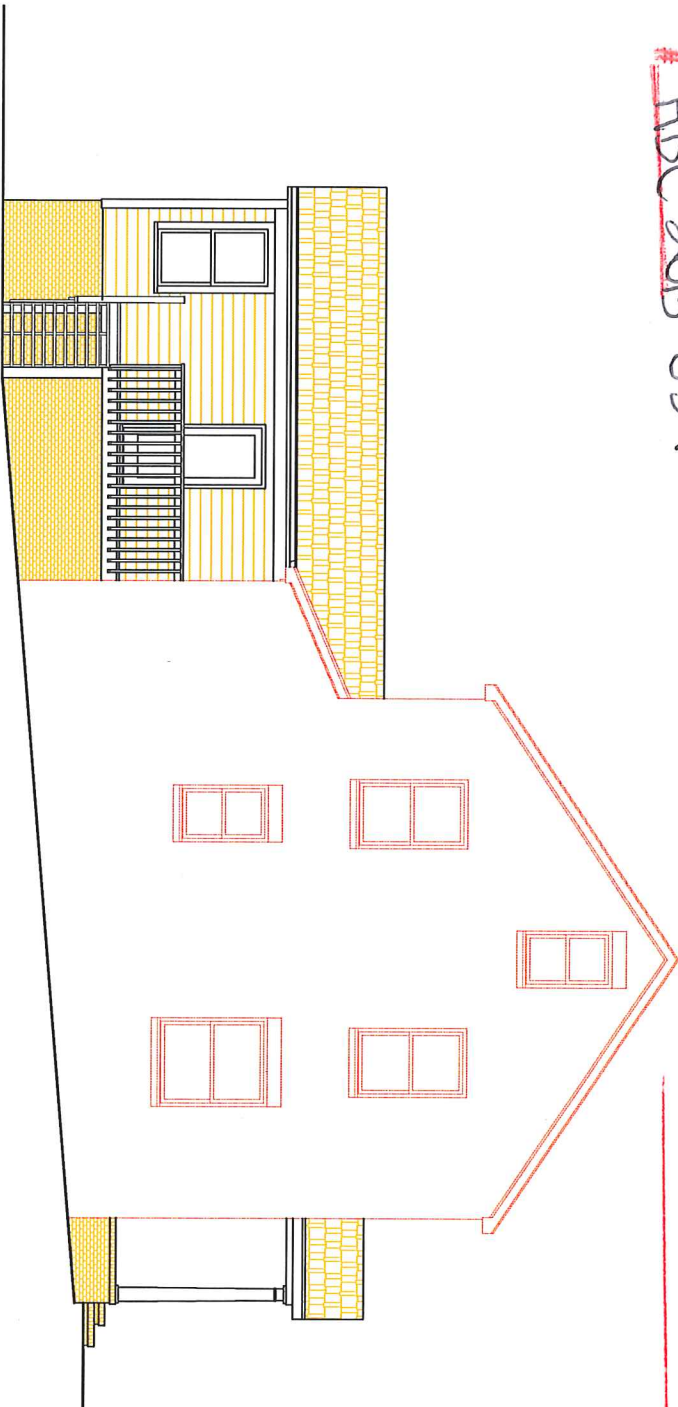

LEFT SIDE ELEVATION


1/4" = 1'-0"

HISTORIC DISTRICT COMMISSION
COMPLIANCE WITH
CERTIFICATE OF APPROPRIATENESS
REQUIRED



REAR ELEVATION

1/4" = 1'-0"

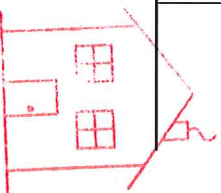


Certificate of Appropriateness

HBC 2013-057

APPROVED

Charlotte
Historic District
Commission

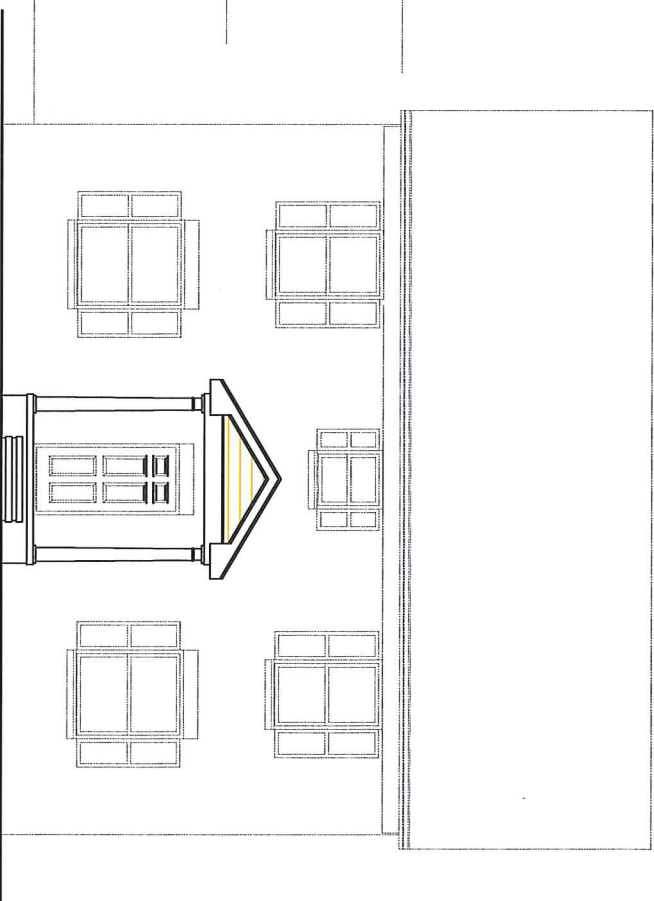

FRONT ELEVATION

1/4" = 1'-0"

OK

4/10/2013

212
4/10/2013

HISTORIC DISTRICT COMMISSION
COMPLIANCE WITH
CERTIFICATE OF APPROPRIATENESS
REQUIRED

