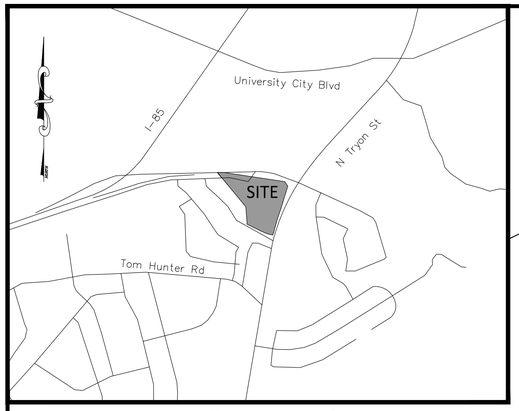

VICINITY MAP
NOT TO SCALE

CURVE	RADIUS	ARC LENGTH	CHORD LENGTH	CHORD BEARING
C1	5059.00'	94.29'	94.29'	S23°31'43"W
C2	5454.83'	108.44'	108.44'	S23°46'01"W
C3	5482.50'	246.81'	246.79'	S20°41'24"W
C4	40.00'	9.73'	9.71'	S26°22'23"W
C5	60.00'	14.95'	14.91'	S26°08'21"W
C6	5485.50'	22.31'	22.31'	S19°05'12"W
C7	28.50'	9.32'	9.28'	N85°18'42"W
C8	472.50'	23.63'	23.63'	N70°41'07"W
C9	5485.50'	8.76'	8.76'	S19°09'27"W
C10	5485.50'	13.55'	13.55'	N19°02'27"E

LINE	BEARING	DISTANCE
L1	N67°00'20"W	1.51'
L2	N75°47'56"W	23.87'
L3	N77°38'15"W	43.75'
L4	S31°15'00"W	2.50'

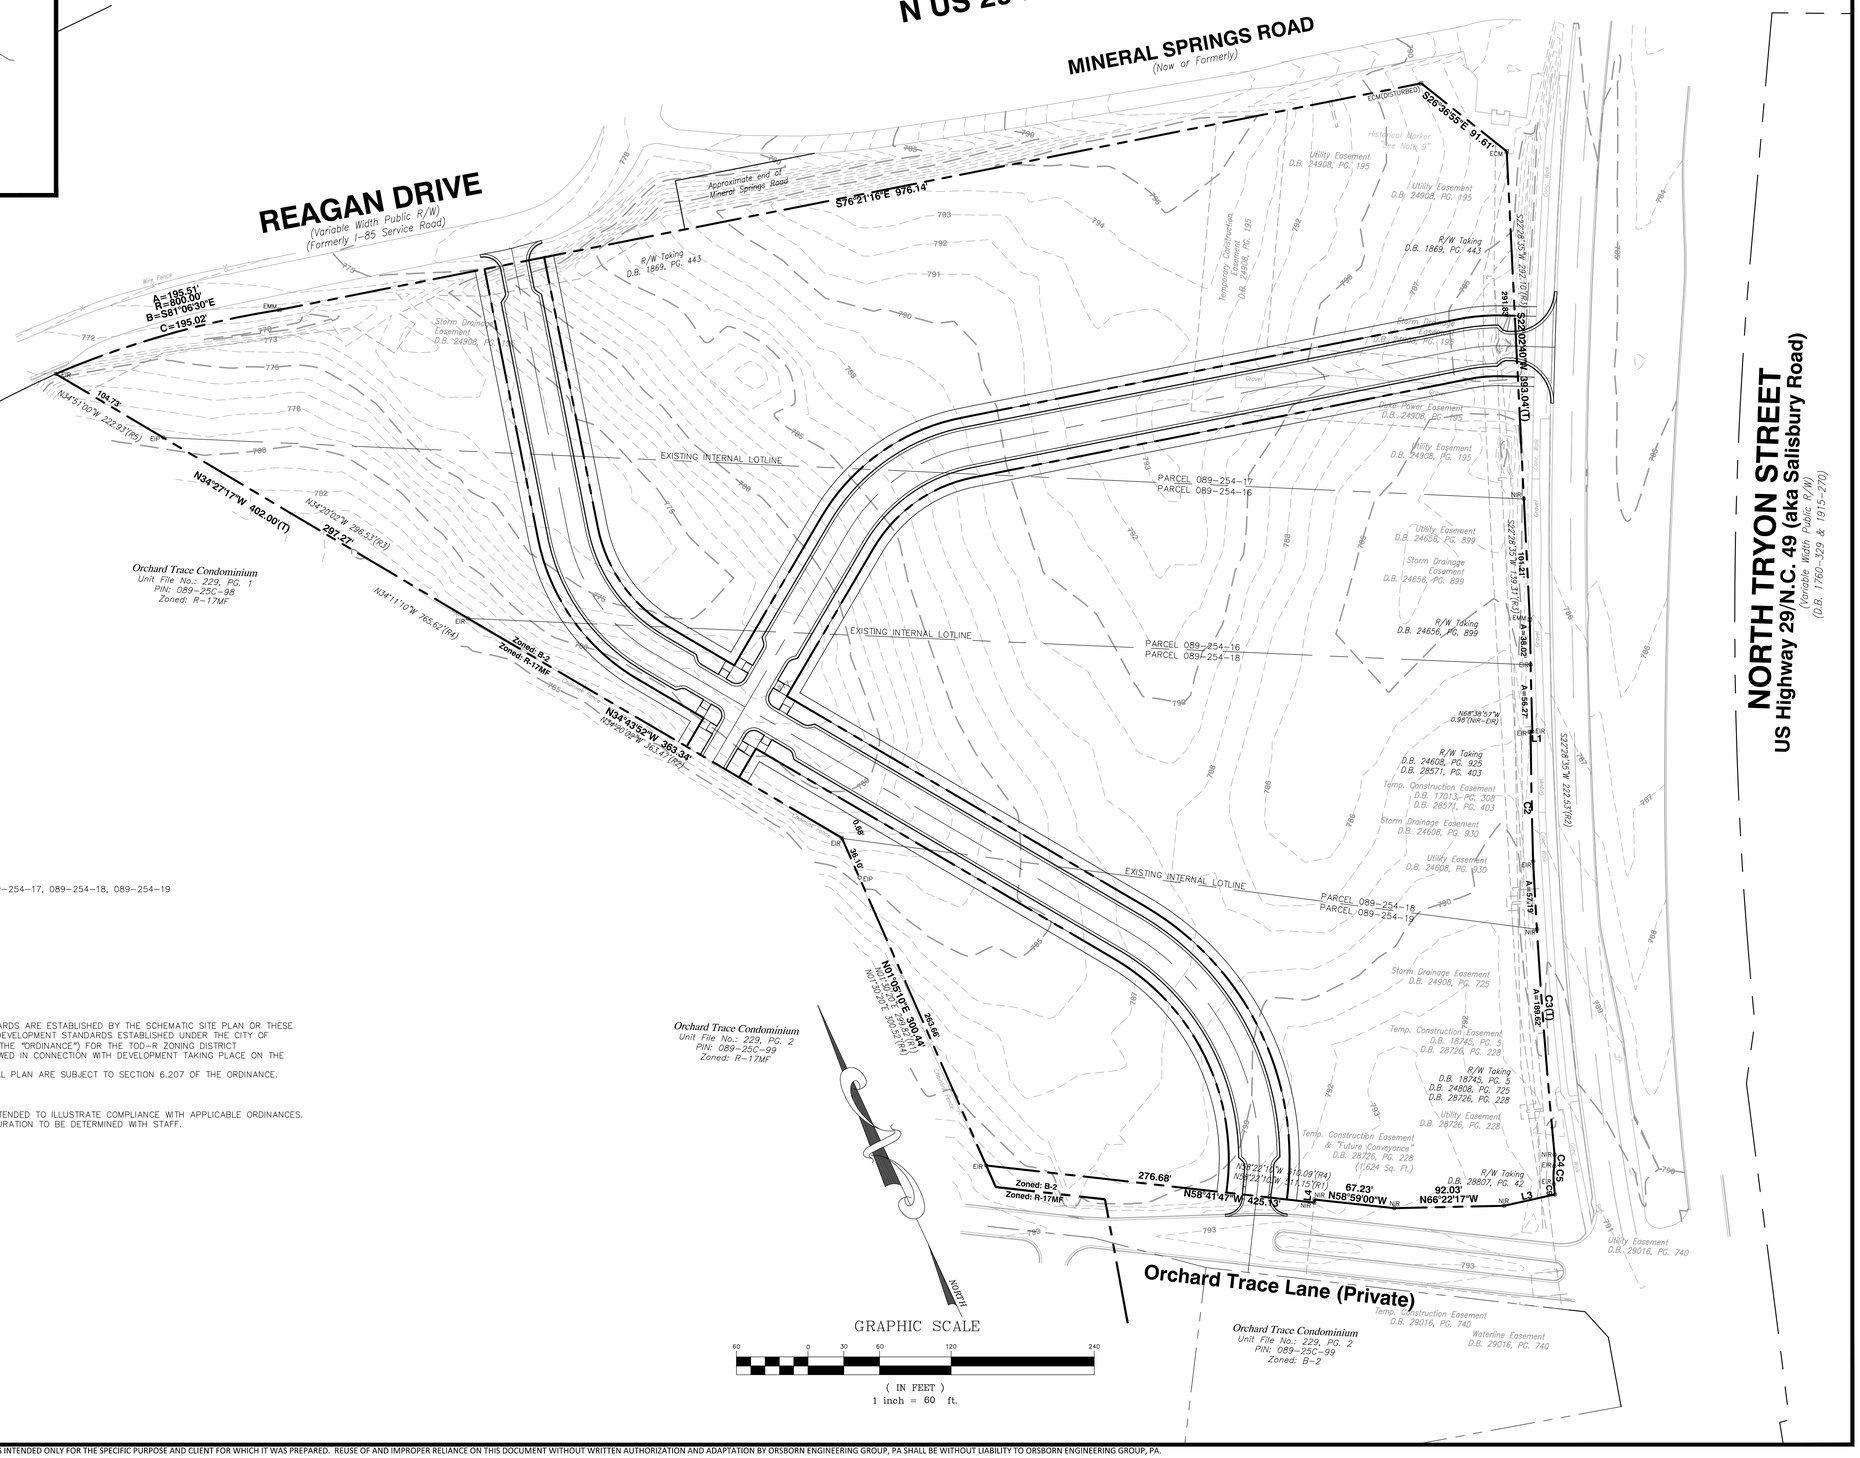

DEVELOPMENT STANDARDS

DEVELOPMENT DATA TABLE

1. SITE AREA: 15.43 ACRES
2. TAX PARCELS: 089-254-16, 089-254-17, 089-254-18, 089-254-19
3. EXISTING ZONING: B-2
4. PROPOSED ZONING: TOD-R
5. EXISTING USE: VACANT
6. PROPOSED USE: MULTI-FAMILY
7. MAXIMUM BUILDING HEIGHT: 50'

GENERAL PROVISIONS

1. UNLESS MORE STRINGENT STANDARDS ARE ESTABLISHED BY THE SCHEMATIC SITE PLAN OR THESE DEVELOPMENT STANDARDS, ALL DEVELOPMENT STANDARDS ESTABLISHED UNDER THE CITY OF CHARLOTTE ZONING ORDINANCE (THE "ORDINANCE") FOR THE TOD-R ZONING DISTRICT CLASSIFICATION SHALL BE FOLLOWED IN CONNECTION WITH DEVELOPMENT TAKING PLACE ON THE SITE.
2. ALTERATIONS TO THE CONDITIONAL PLAN ARE SUBJECT TO SECTION 6.207 OF THE ORDINANCE.

TRANSPORTATION

1. PROPOSED INTERNAL STREETS INTENDED TO ILLUSTRATE COMPLIANCE WITH APPLICABLE ORDINANCES. FINAL LOCATION AND OR CONFIGURATION TO BE DETERMINED WITH STAFF.

ORSBORN ENGINEERING GROUP
6510 EAST MONROE ROAD, SUITE 106
CHARLOTTE, NC 28212
P) 704-749-1432 • F) 704-749-1433

SCHEMATIC SITE PLAN
FOR
UNIVERSITY CITY MULTIFAMILY
CHARLOTTE, NORTH CAROLINA

CAROLINA STATES
REGIONAL CENTER, LLC.
301 McCULLOUGH DRIVE
SUITE 400
CHARLOTTE, NC 28262

NORTH CAROLINA PROFESSIONAL ENGINEERING GROUP C-3139

DATE	REVISIONS

JOB #	14030
DATE:	11/18/14
SCALE:	1" = 60'
DRAWN BY:	JAW
APPROVED BY:	JCO

C2.0

November 21, 2014 - 10:00am By: MP User
P:\14024 N Tryon MF Due Diligence 1\Dwg\14024 C2.0 RZ.dwg

THIS DOCUMENT, TOGETHER WITH THE CONCEPTS AND DESIGNS PRESENTED HEREIN, AS AN INSTRUMENT OF SERVICE, IS INTENDED ONLY FOR THE SPECIFIC PURPOSE AND CLIENT FOR WHICH IT WAS PREPARED. REUSE OF AND IMPROPER RELIANCE ON THIS DOCUMENT WITHOUT WRITTEN AUTHORIZATION AND ADAPTATION BY ORSBORN ENGINEERING GROUP, PA SHALL BE WITHOUT LIABILITY TO ORSBORN ENGINEERING GROUP, PA.