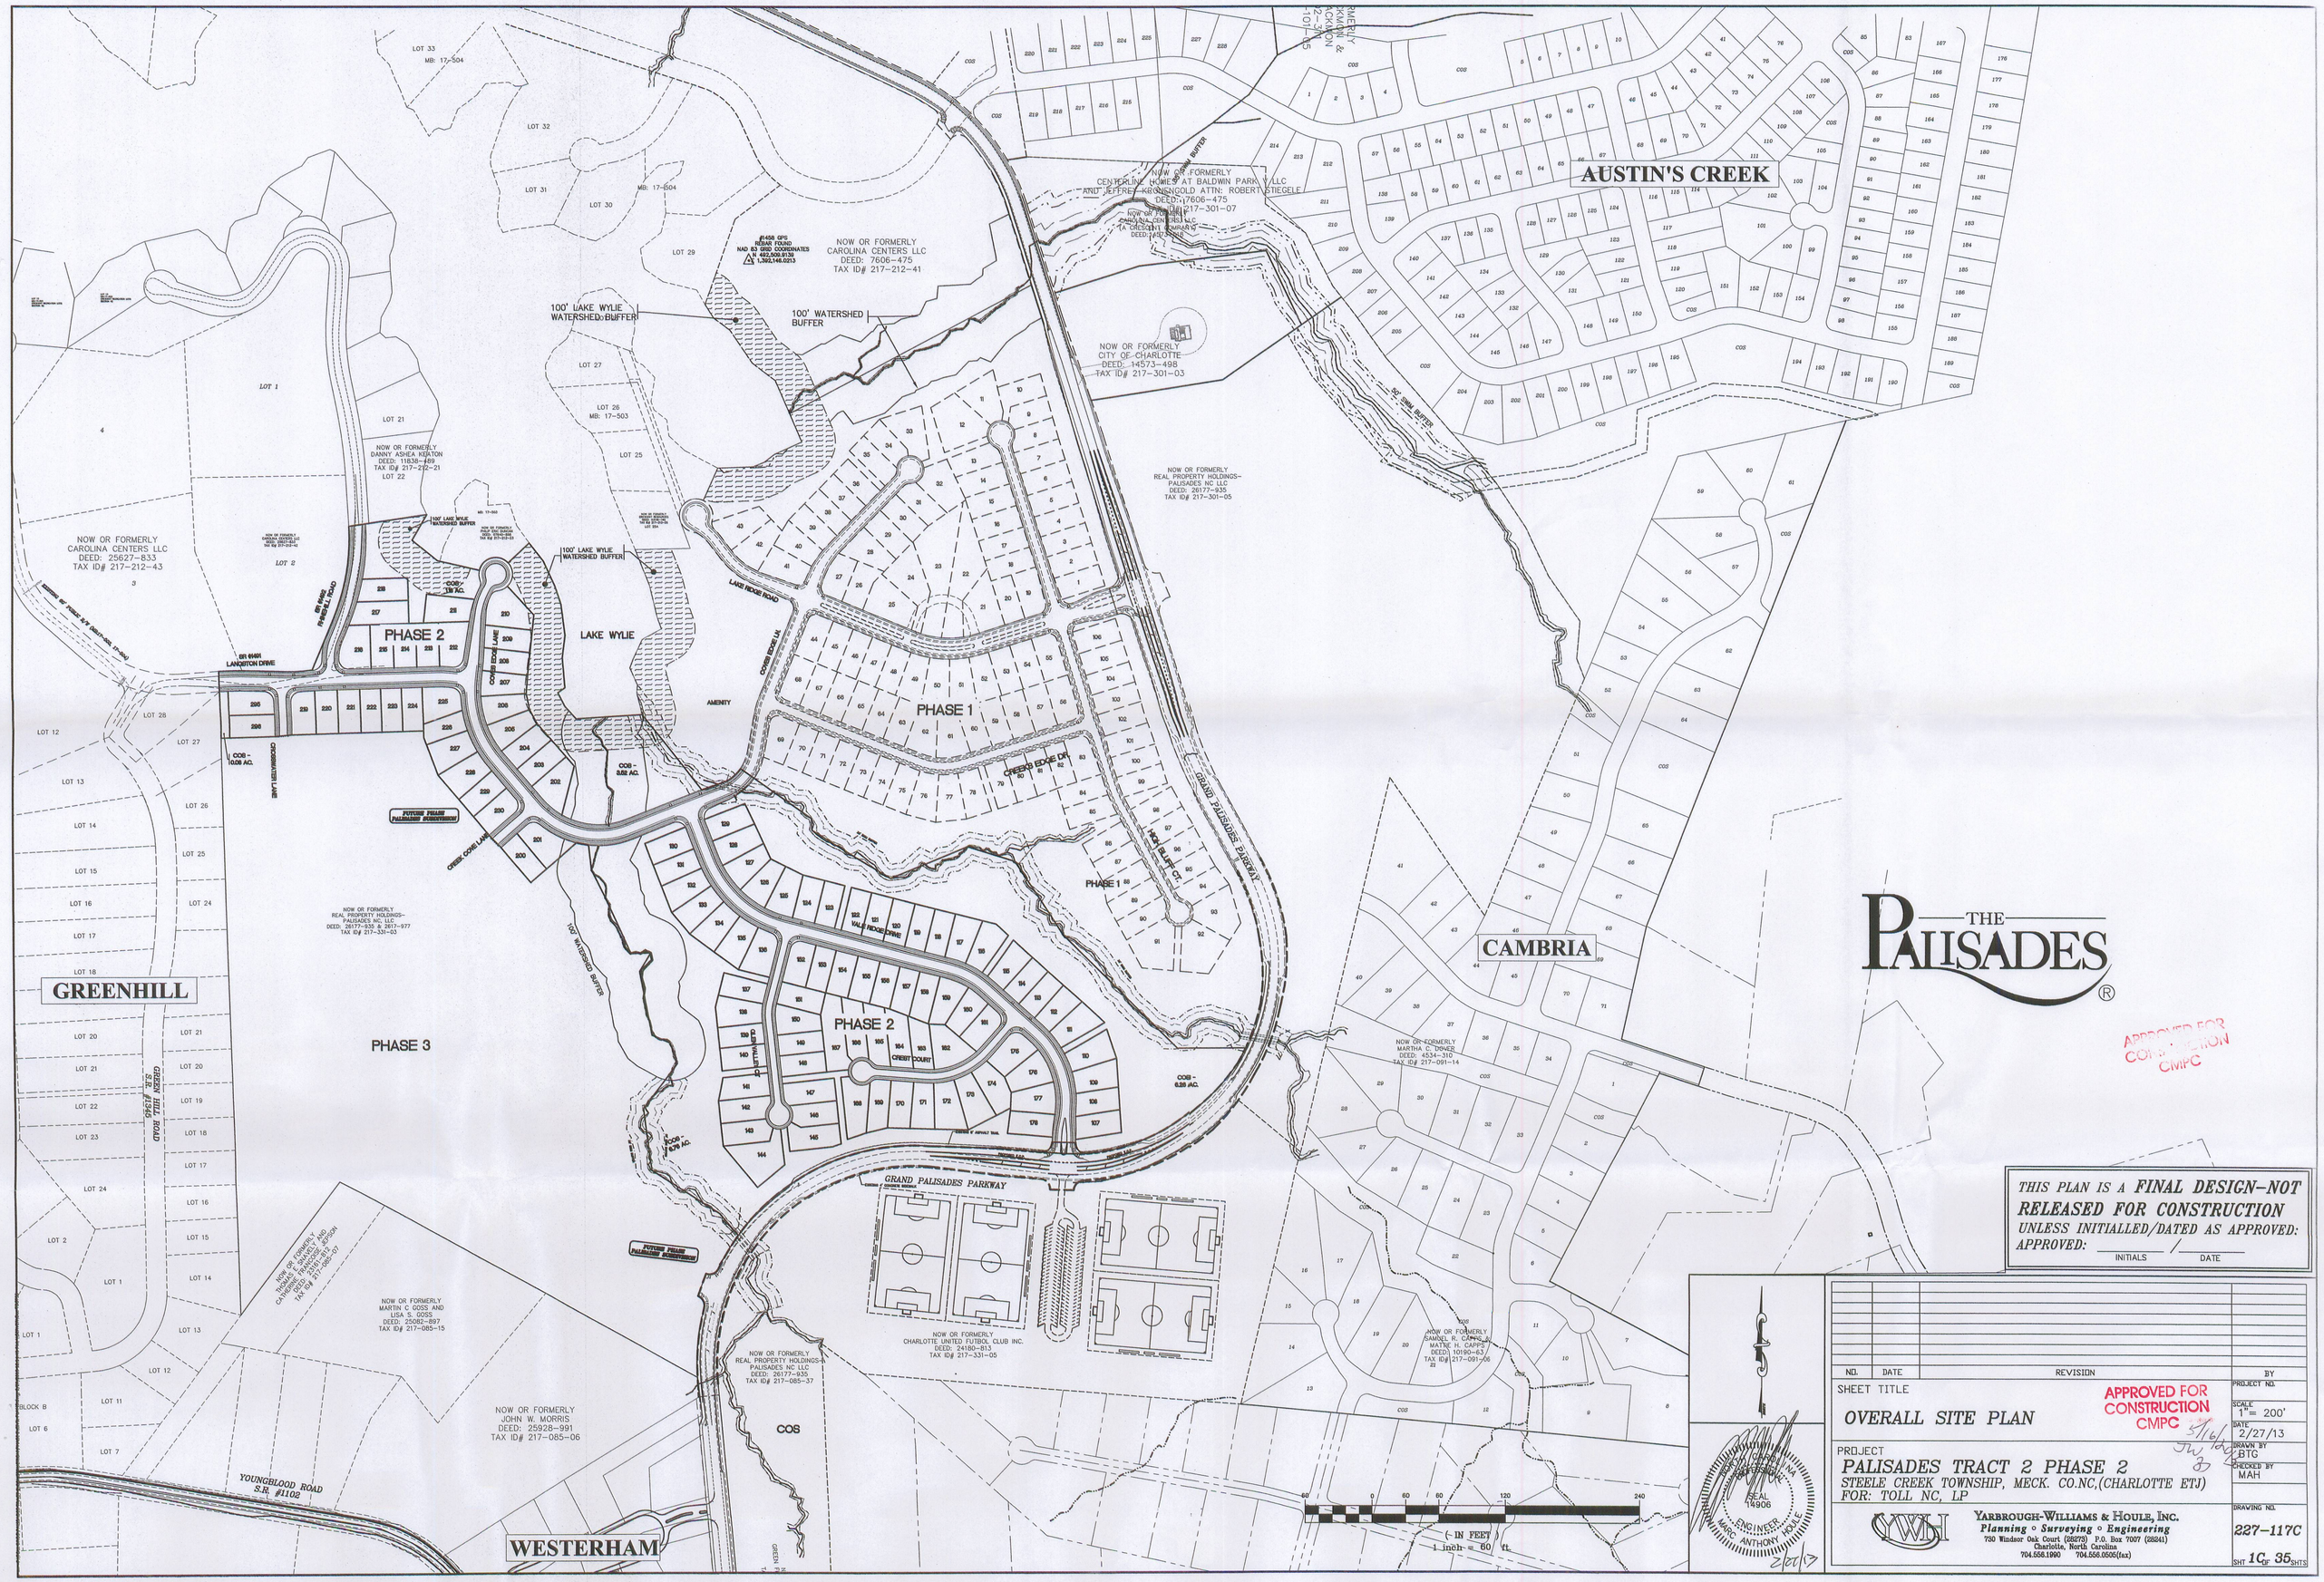
AUSTIN'S CREEK
CAMBRIA
GREENHILL
WESTERHAM
PHASE 1
PHASE 2
PHASE 3
LAKE WYLIE
GRAND PALISADES PARKWAY
LAKE HOUSE ROAD
CREEK EDGE DR.
CREEK EDGE LN.
CREEK CORE LANE
CHOCOWINITY LANE
LANGSTON DRIVE
GREEN HILL ROAD S.R. #1565
YOUNGBLOOD ROAD S.R. #1102
CREEST COURT
VALE RIDGE DRIVE
HOLLOW CT.
AMENITY
100' LAKE WYLIE WATERSHED BUFFER
100' WATERSHED BUFFER
NOW OR FORMERLY CAROLINA CENTERS LLC DEED: 7606-475 TAX ID# 217-212-41
NOW OR FORMERLY CAROLINA CENTERS LLC DEED: 25627-833 TAX ID# 217-212-43
NOW OR FORMERLY CITY OF CHARLOTTE DEED: 14573-498 TAX ID# 217-301-03
NOW OR FORMERLY REAL PROPERTY HOLDINGS-PALISADES NC LLC DEED: 26177-935 TAX ID# 217-301-05
NOW OR FORMERLY MARTHA C. DINNER DEED: 4534-310 TAX ID# 217-091-14
NOW OR FORMERLY CHARLOTTE UNITED FUTBOL CLUB INC. DEED: 24180-813 TAX ID# 217-331-05
NOW OR FORMERLY JOHN W. MORRIS DEED: 25928-991 TAX ID# 217-085-06
NOW OR FORMERLY MARTIN C GOSS AND LISA S. GOSS DEED: 25082-897 TAX ID# 217-085-15
NOW OR FORMERLY REAL PROPERTY HOLDINGS-PALISADES NC LLC DEED: 26177-935 TAX ID# 217-085-37
NOW OR FORMERLY REAL PROPERTY HOLDINGS-PALISADES NC LLC DEED: 26177-935 & 2617-977 TAX ID# 217-331-03
NOW OR FORMERLY DANNY ASHEA KEATON DEED: 11838-489 TAX ID# 217-212-21
COS
THE PALISADES®
APPROVED FOR CONSTRUCTION CMPC
THIS PLAN IS A FINAL DESIGN-NOT RELEASED FOR CONSTRUCTION UNLESS INITIALLED/DATED AS APPROVED:
APPROVED: _____ / _____
INITIALS DATE
NO. DATE REVISION BY
SHEET TITLE
OVERALL SITE PLAN
APPROVED FOR CONSTRUCTION CMPC 4/16/2013
PROJECT
PALISADES TRACT 2 PHASE 2
STEELE CREEK TOWNSHIP, MECK. CO.NC,(CHARLOTTE ETJ)
FOR: TOLL NC, LP
PROJECT NO.
SCALE 1"= 200'
DATE 2/27/13
DRAWN BY BTG
CHECKED BY MAH
DRAWING NO. 227-117C
SHT 1 OF 35 SHTS
YARBROUGH-WILLIAMS & HOULE, INC.
Planning ○ Surveying ○ Engineering
730 Windsor Oak Court (28273) P.O. Box 7007 (28241)
Charlotte, North Carolina
704.556.1960 704.556.0505(fax)
SEAL 14906
ENGINEER MARC ANTHONY HOULE
2/27/13
(~ IN FEET) 1 inch = 60 ft.