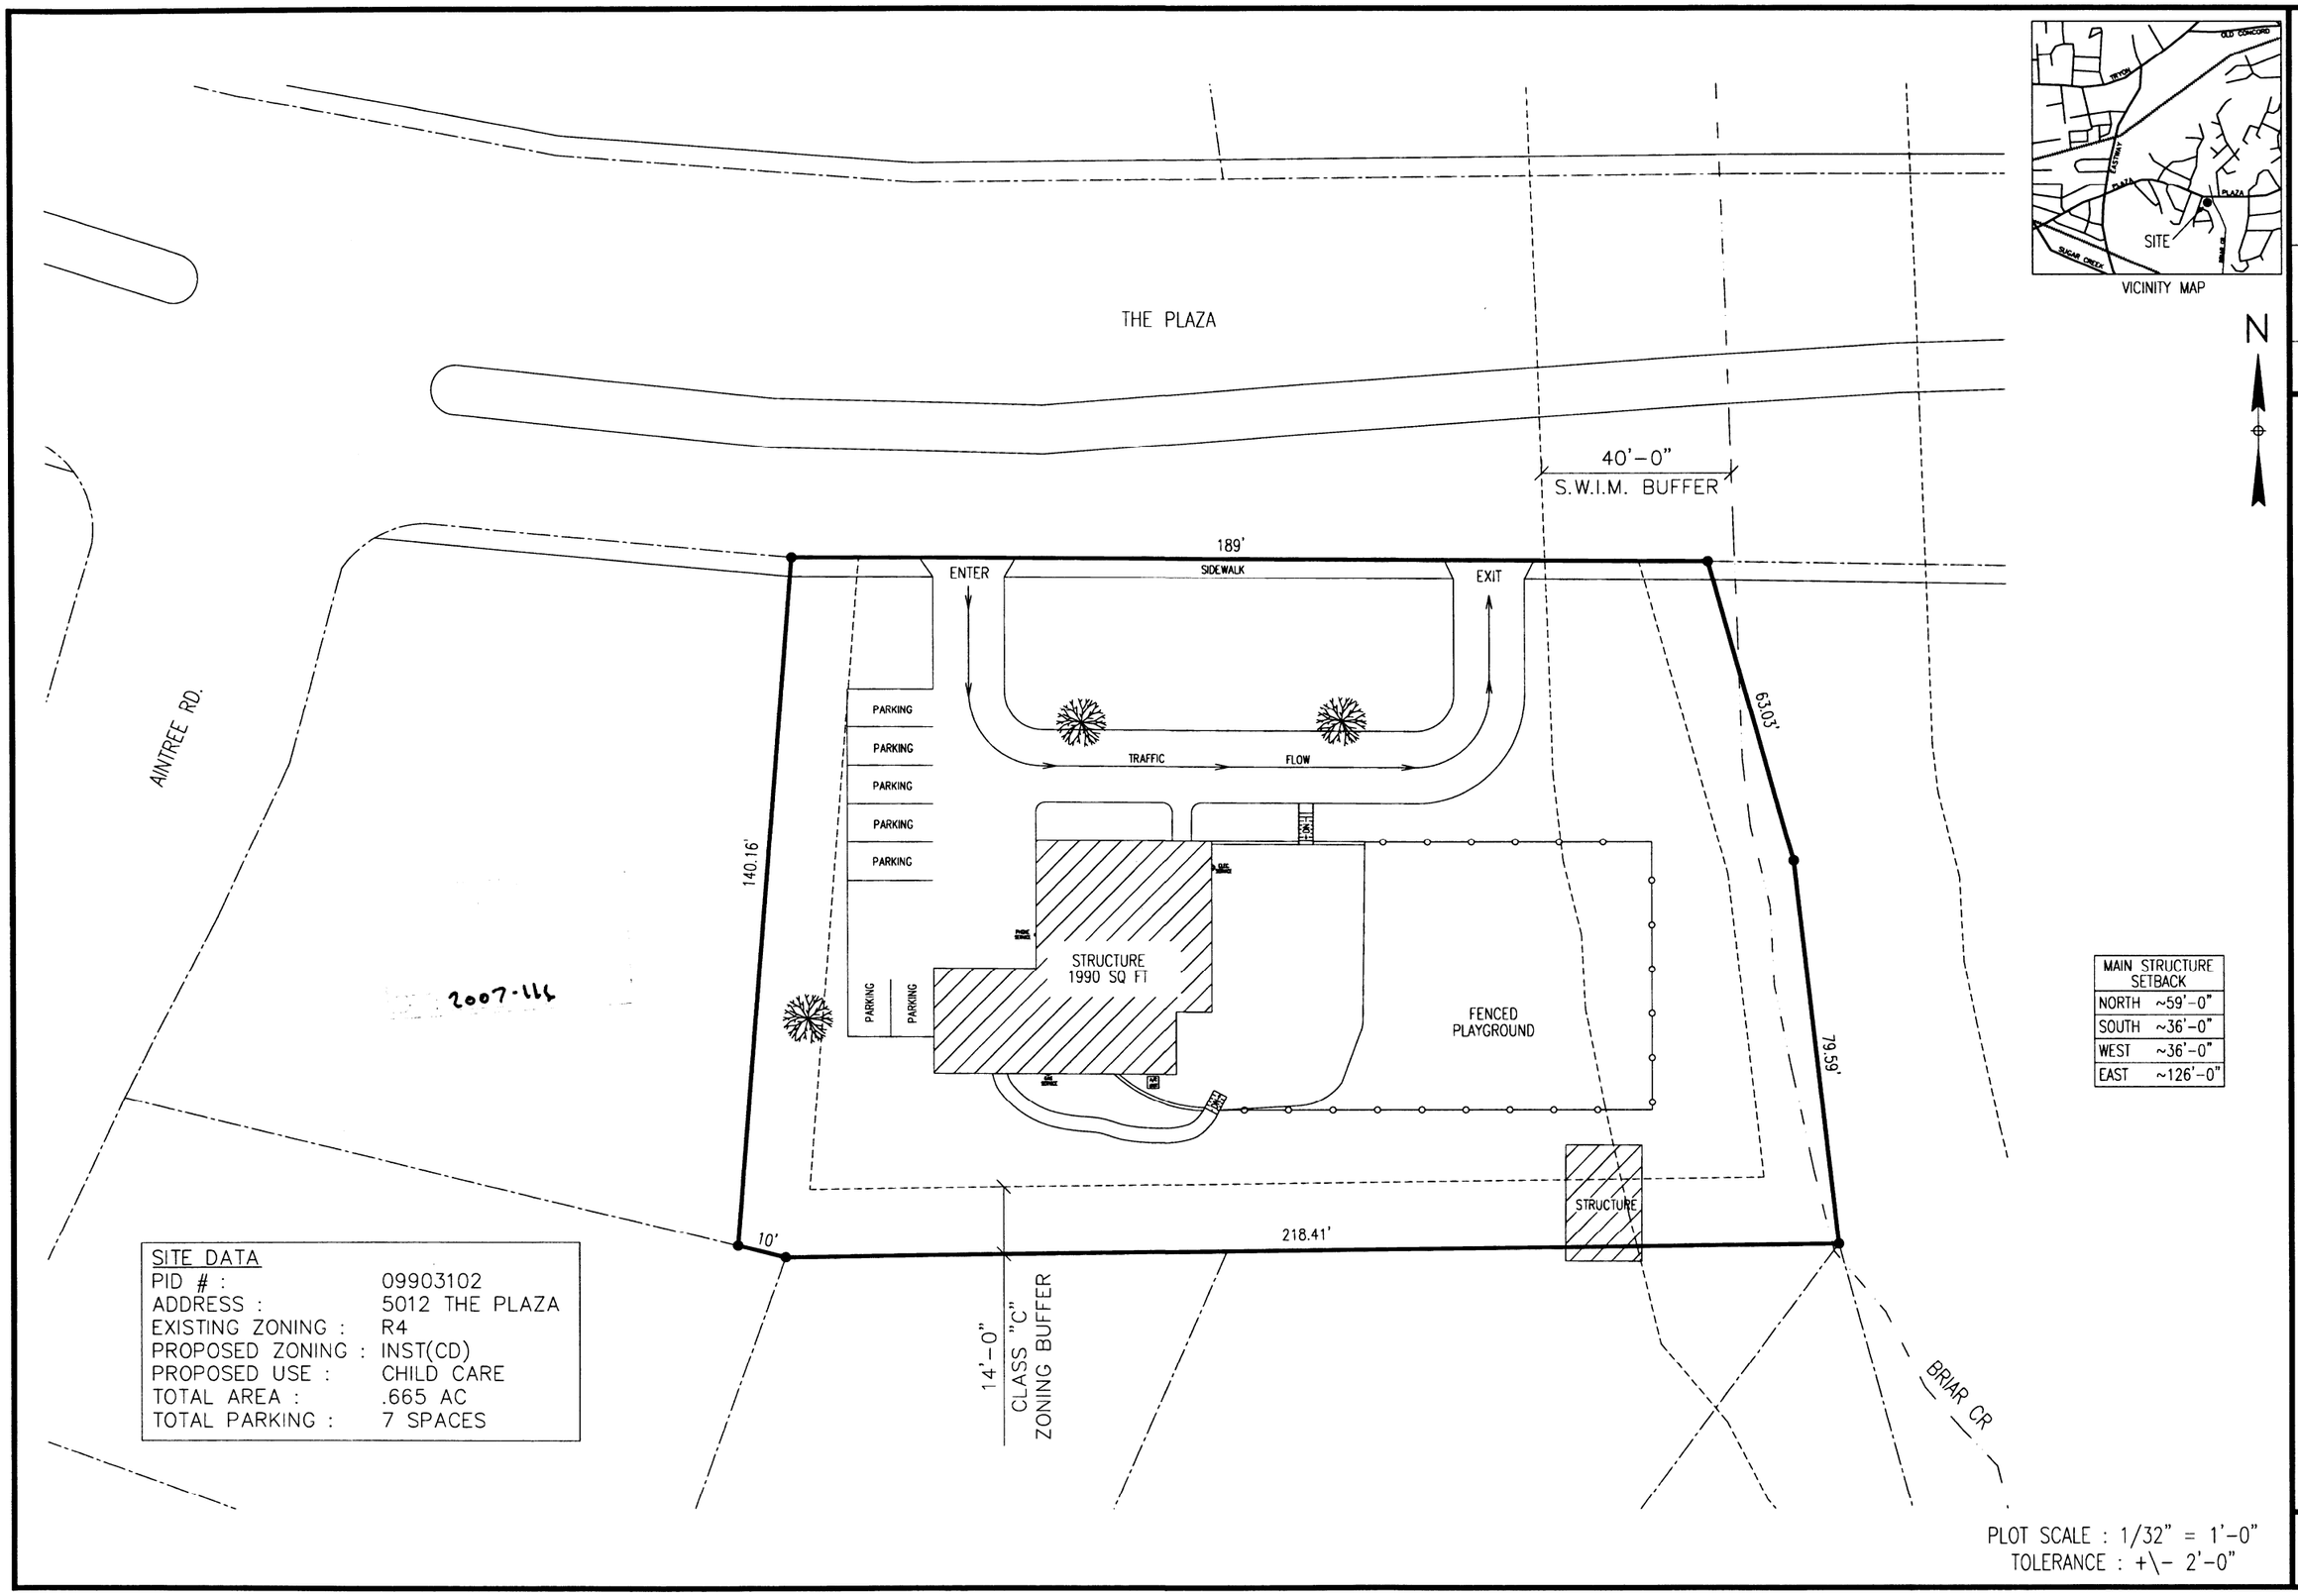

NO.	DATE	REVISION
A	06/2007	PRELIMINARY EVALUATION
0	07/2007	RE-ZONING EVALUATION

PROPOSED SITE PLAN FOR RE-ZONING EVALUATION

DRAWING
SP 1.0