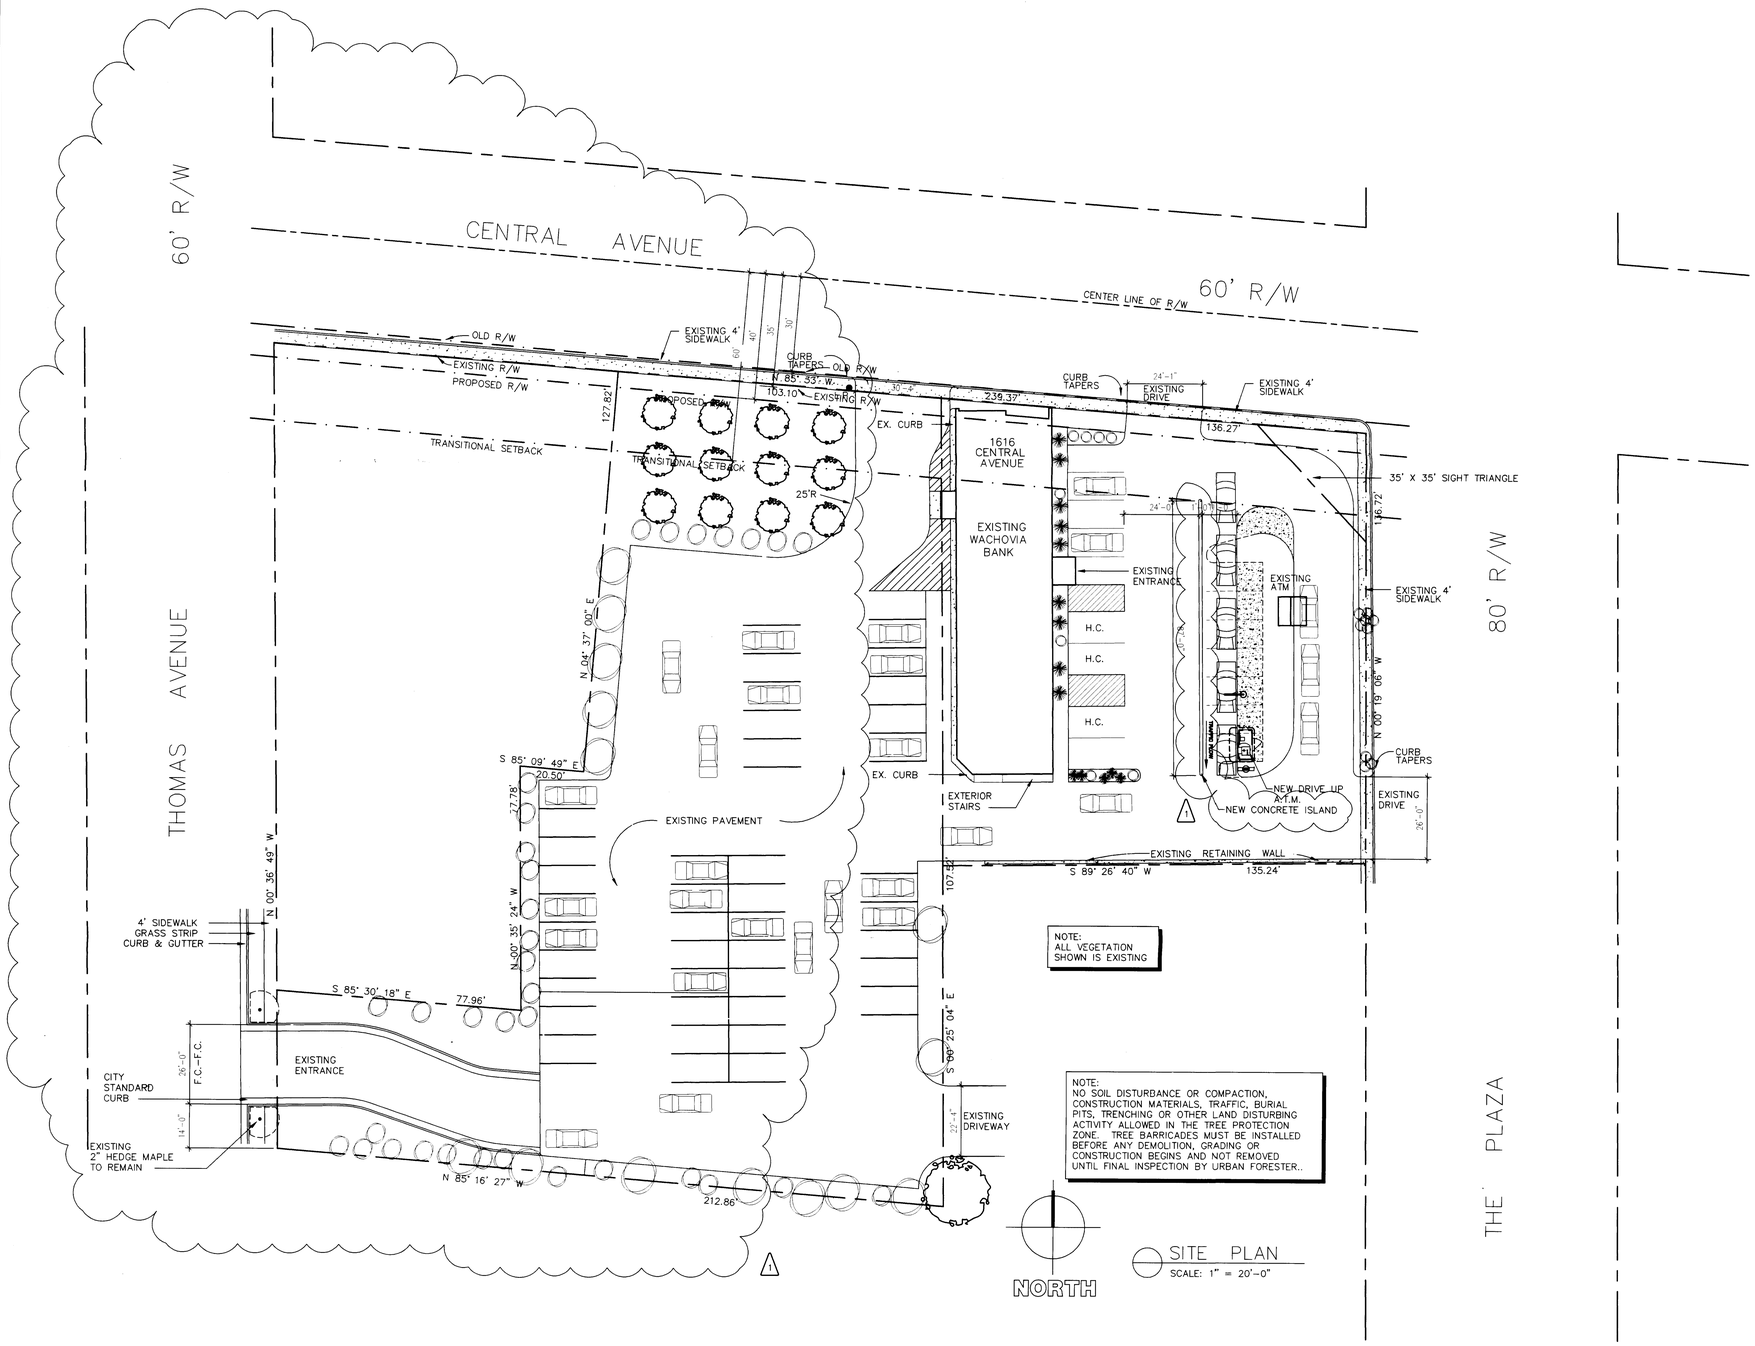

2006-62

LITTLE
DIVERSIFIED ARCHITECTURAL CONSULTING
5815 Westpark Drive Charlotte, NC 28217
T: 704.525.6350 F: 704.561.8700
www.littleonline.com

This drawing and the design shown are the property of Little Diversified Architectural Consulting. The reproduction, copying or other use of this drawing without their written consent is prohibited and any infringement will be subject to legal action.

© Little 2005

WACHOVIA

LITTLE DIVERSIFIED ARCHITECTURAL CONSULTING, INC. REGISTERED ARCHITECTURAL CORPORATION CERT. NO. 33 NORTH CAROLINA CHARLOTTE, NC

NANCY EVERHART REGISTERED ARCHITECT 5953 NORTH CAROLINA CHARLOTTE, N.C.
4-21-06

PROJECT NAME
Wachovia
Drive-up ATM
Plaza Financial Center
1616 Central Avenue
Charlotte, NC
28205

PROJECT TEAM
PRINCIPAL IN CHARGE
N. Everhart, AIA
PROJECT MANAGER
N. Everhart, AIA
DRAWN BY
B. Howell, AIA

REVISIONS

NO.	REASON	DATE
1	PLANNING BOARD REVISION	04-21-0

SHEET TITLE
SITE PLAN

PROJECT NO.
141.1775.00

ISSUE DATE	SHEET NUMBER
12/12/05	C1

F:\4 Financial\Retail\Wachovia\141 1775 00 PlazaATM\Site\1775c1rev.dwg Apr 21, 2006-11:51am