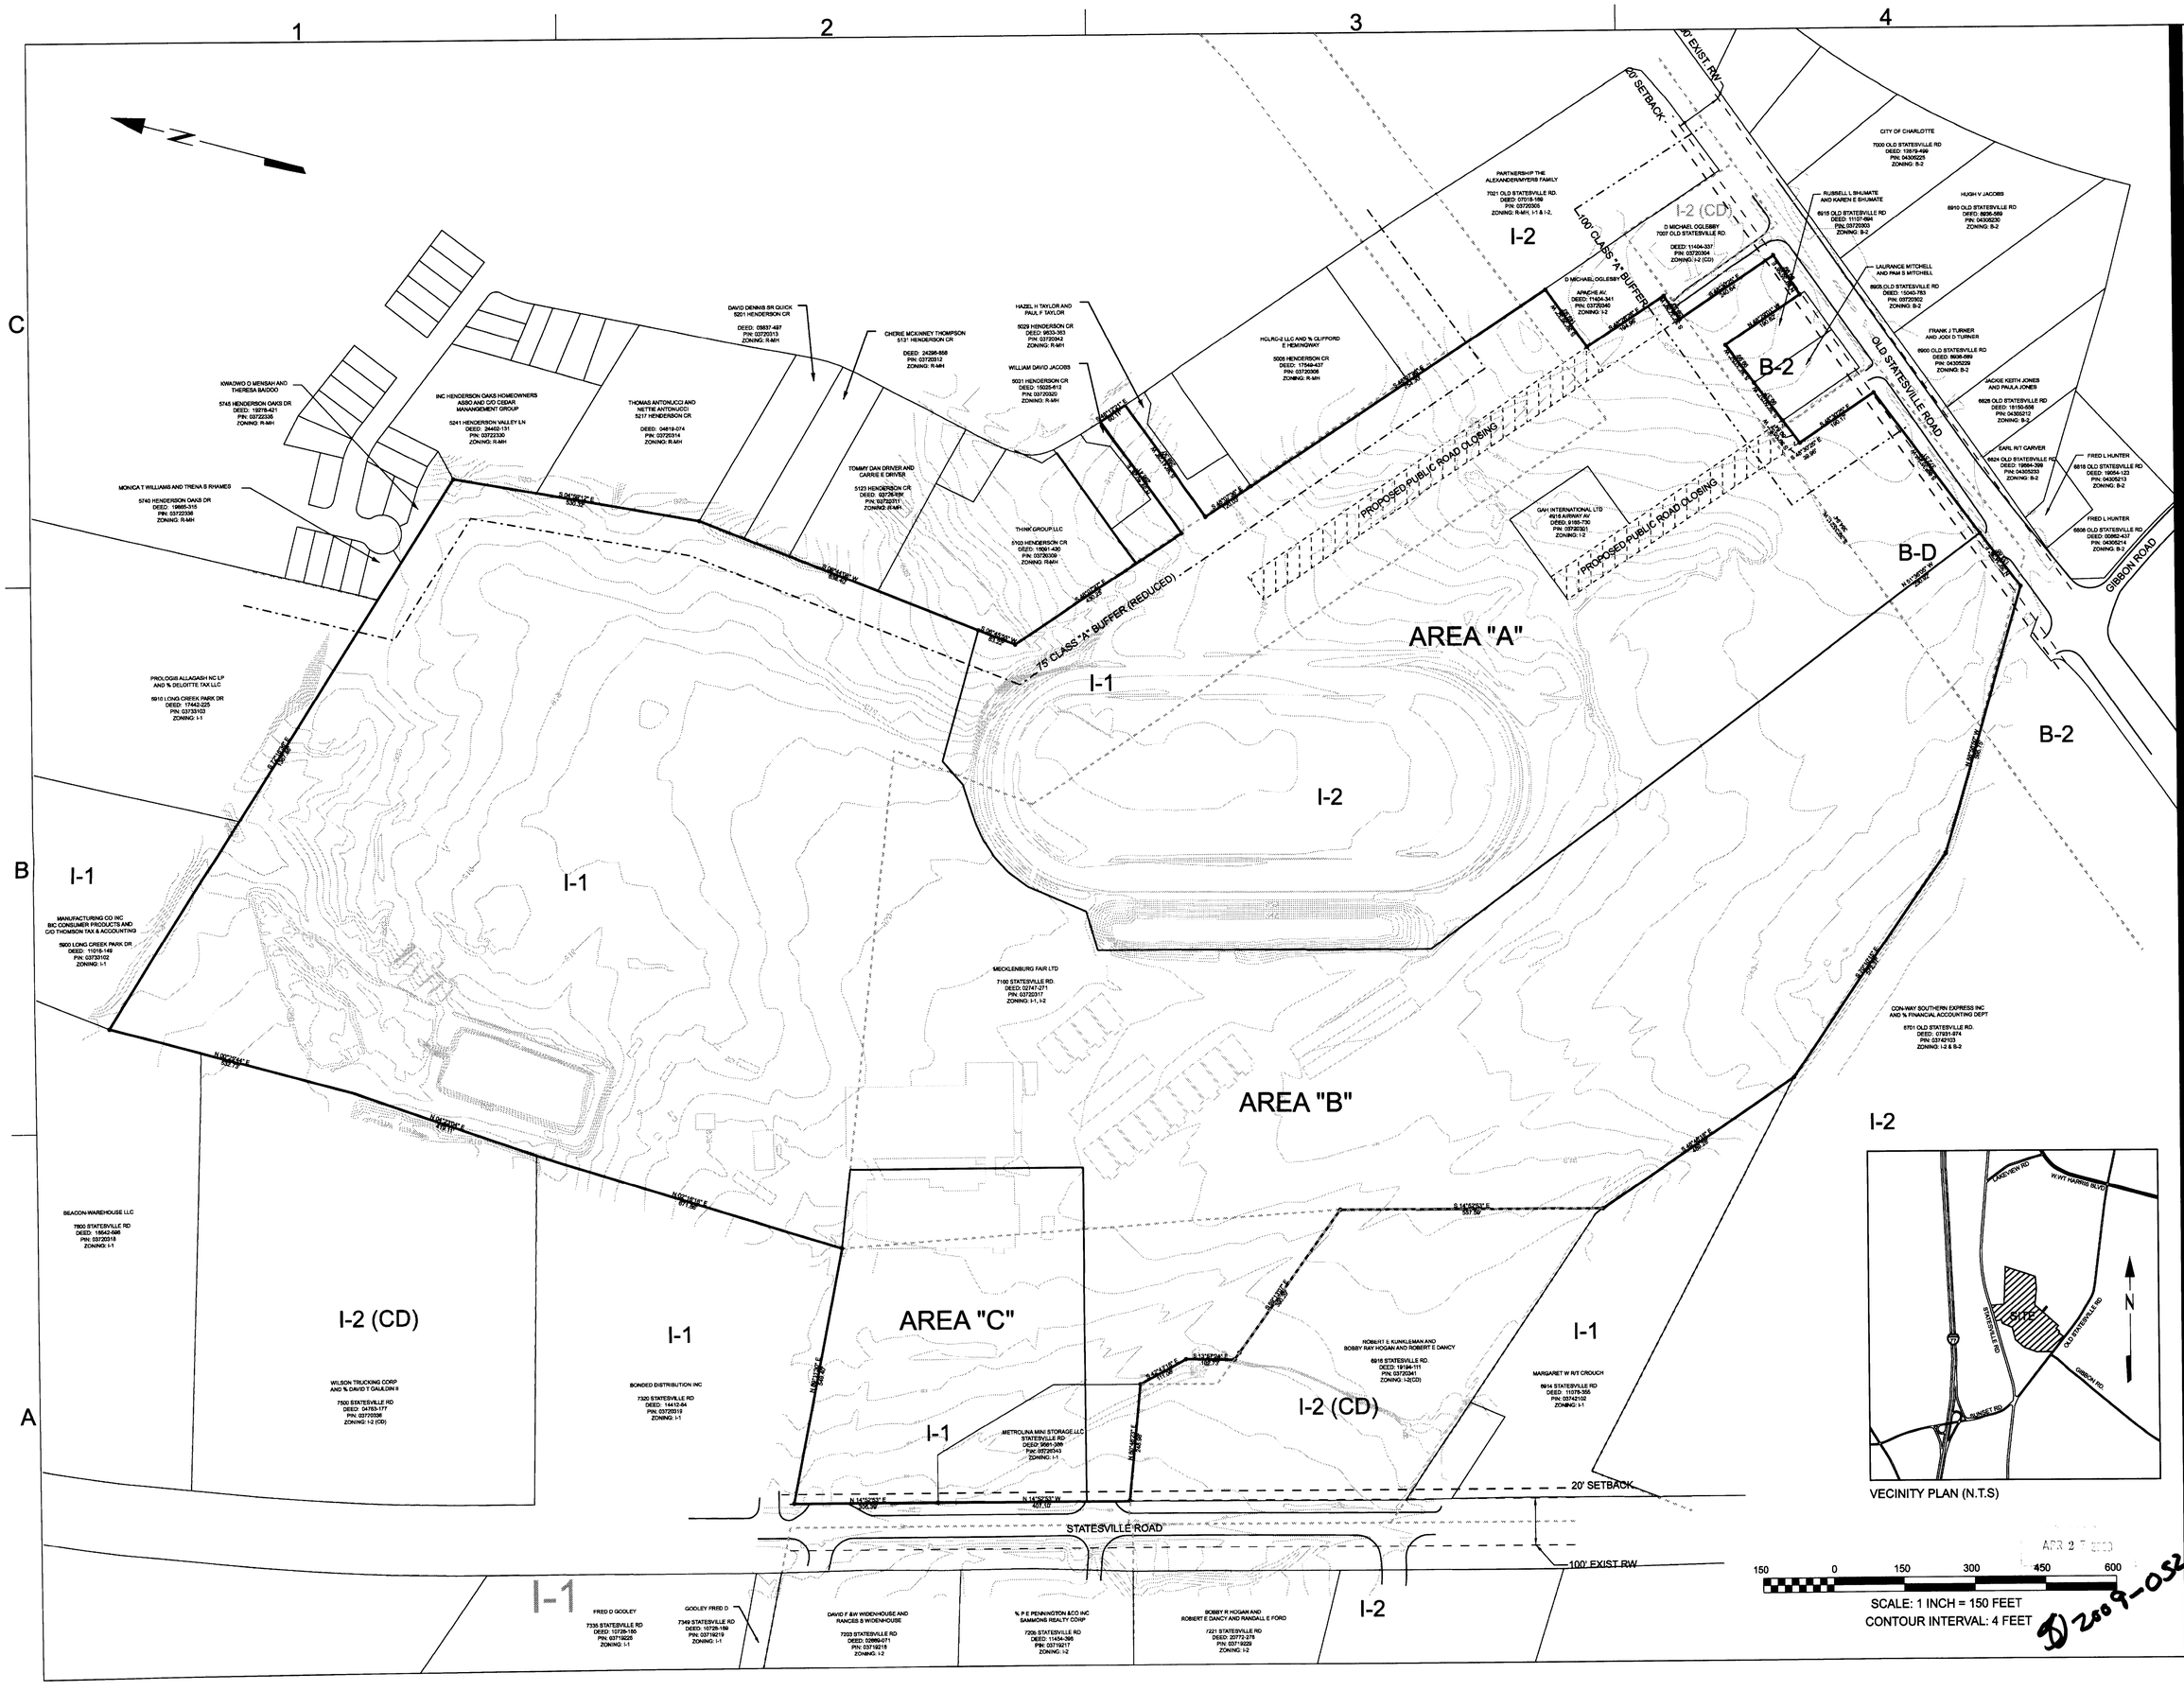

ai DESIGN GROUP
ARCHITECTURE / INTERIORS
500 South College St.
Suite 200
Charlotte, NC 28202
Phone(704) 731-8080
Fax (704) 731-8090
www.aidginc.com

Mark	Date	Description

Project No.:
Drawn by:
Checked by:
Cad Dwg File:

The information contained in this drawing is the property of Ai Design Group, Inc. This information should be deemed to be correct and superior to electronic information. Electronic information is a component of the instruments of service and is only for the Client's benefit on the specific project and for a specific use. There is no representation of the suitability of the electronic information for other purposes, of the durability of the information, or the medium through which the information is furnished. This drawing may not be used or reproduced in any form without the written consent of Ai Design Group, Inc. Any use for a purpose other than that for which the information is intended shall be at the receiver's risk, and therefore the receiver shall protect and indemnify Ai Design Group, Inc. from any claims, costs, losses, or damages. Transfer of the information does not transfer any licenses to use the underlying software or extinguish the rights of Ai Design Group, Inc. to reuse the information in the general course of a professional practice.

Permit-Seal

Client/Project

MIXED-USE SPORTS AND ENTERTAINMENT FACILITY

7100 STATESVILLE RD.
4918 AIRWAY DR

CHARLOTTE, NC

Title

REZONING PETITION No.
2009-_____

04-27-2009

Sheet Title

TECHNICAL DATA-SHEET

Drawing No.

RZ-1

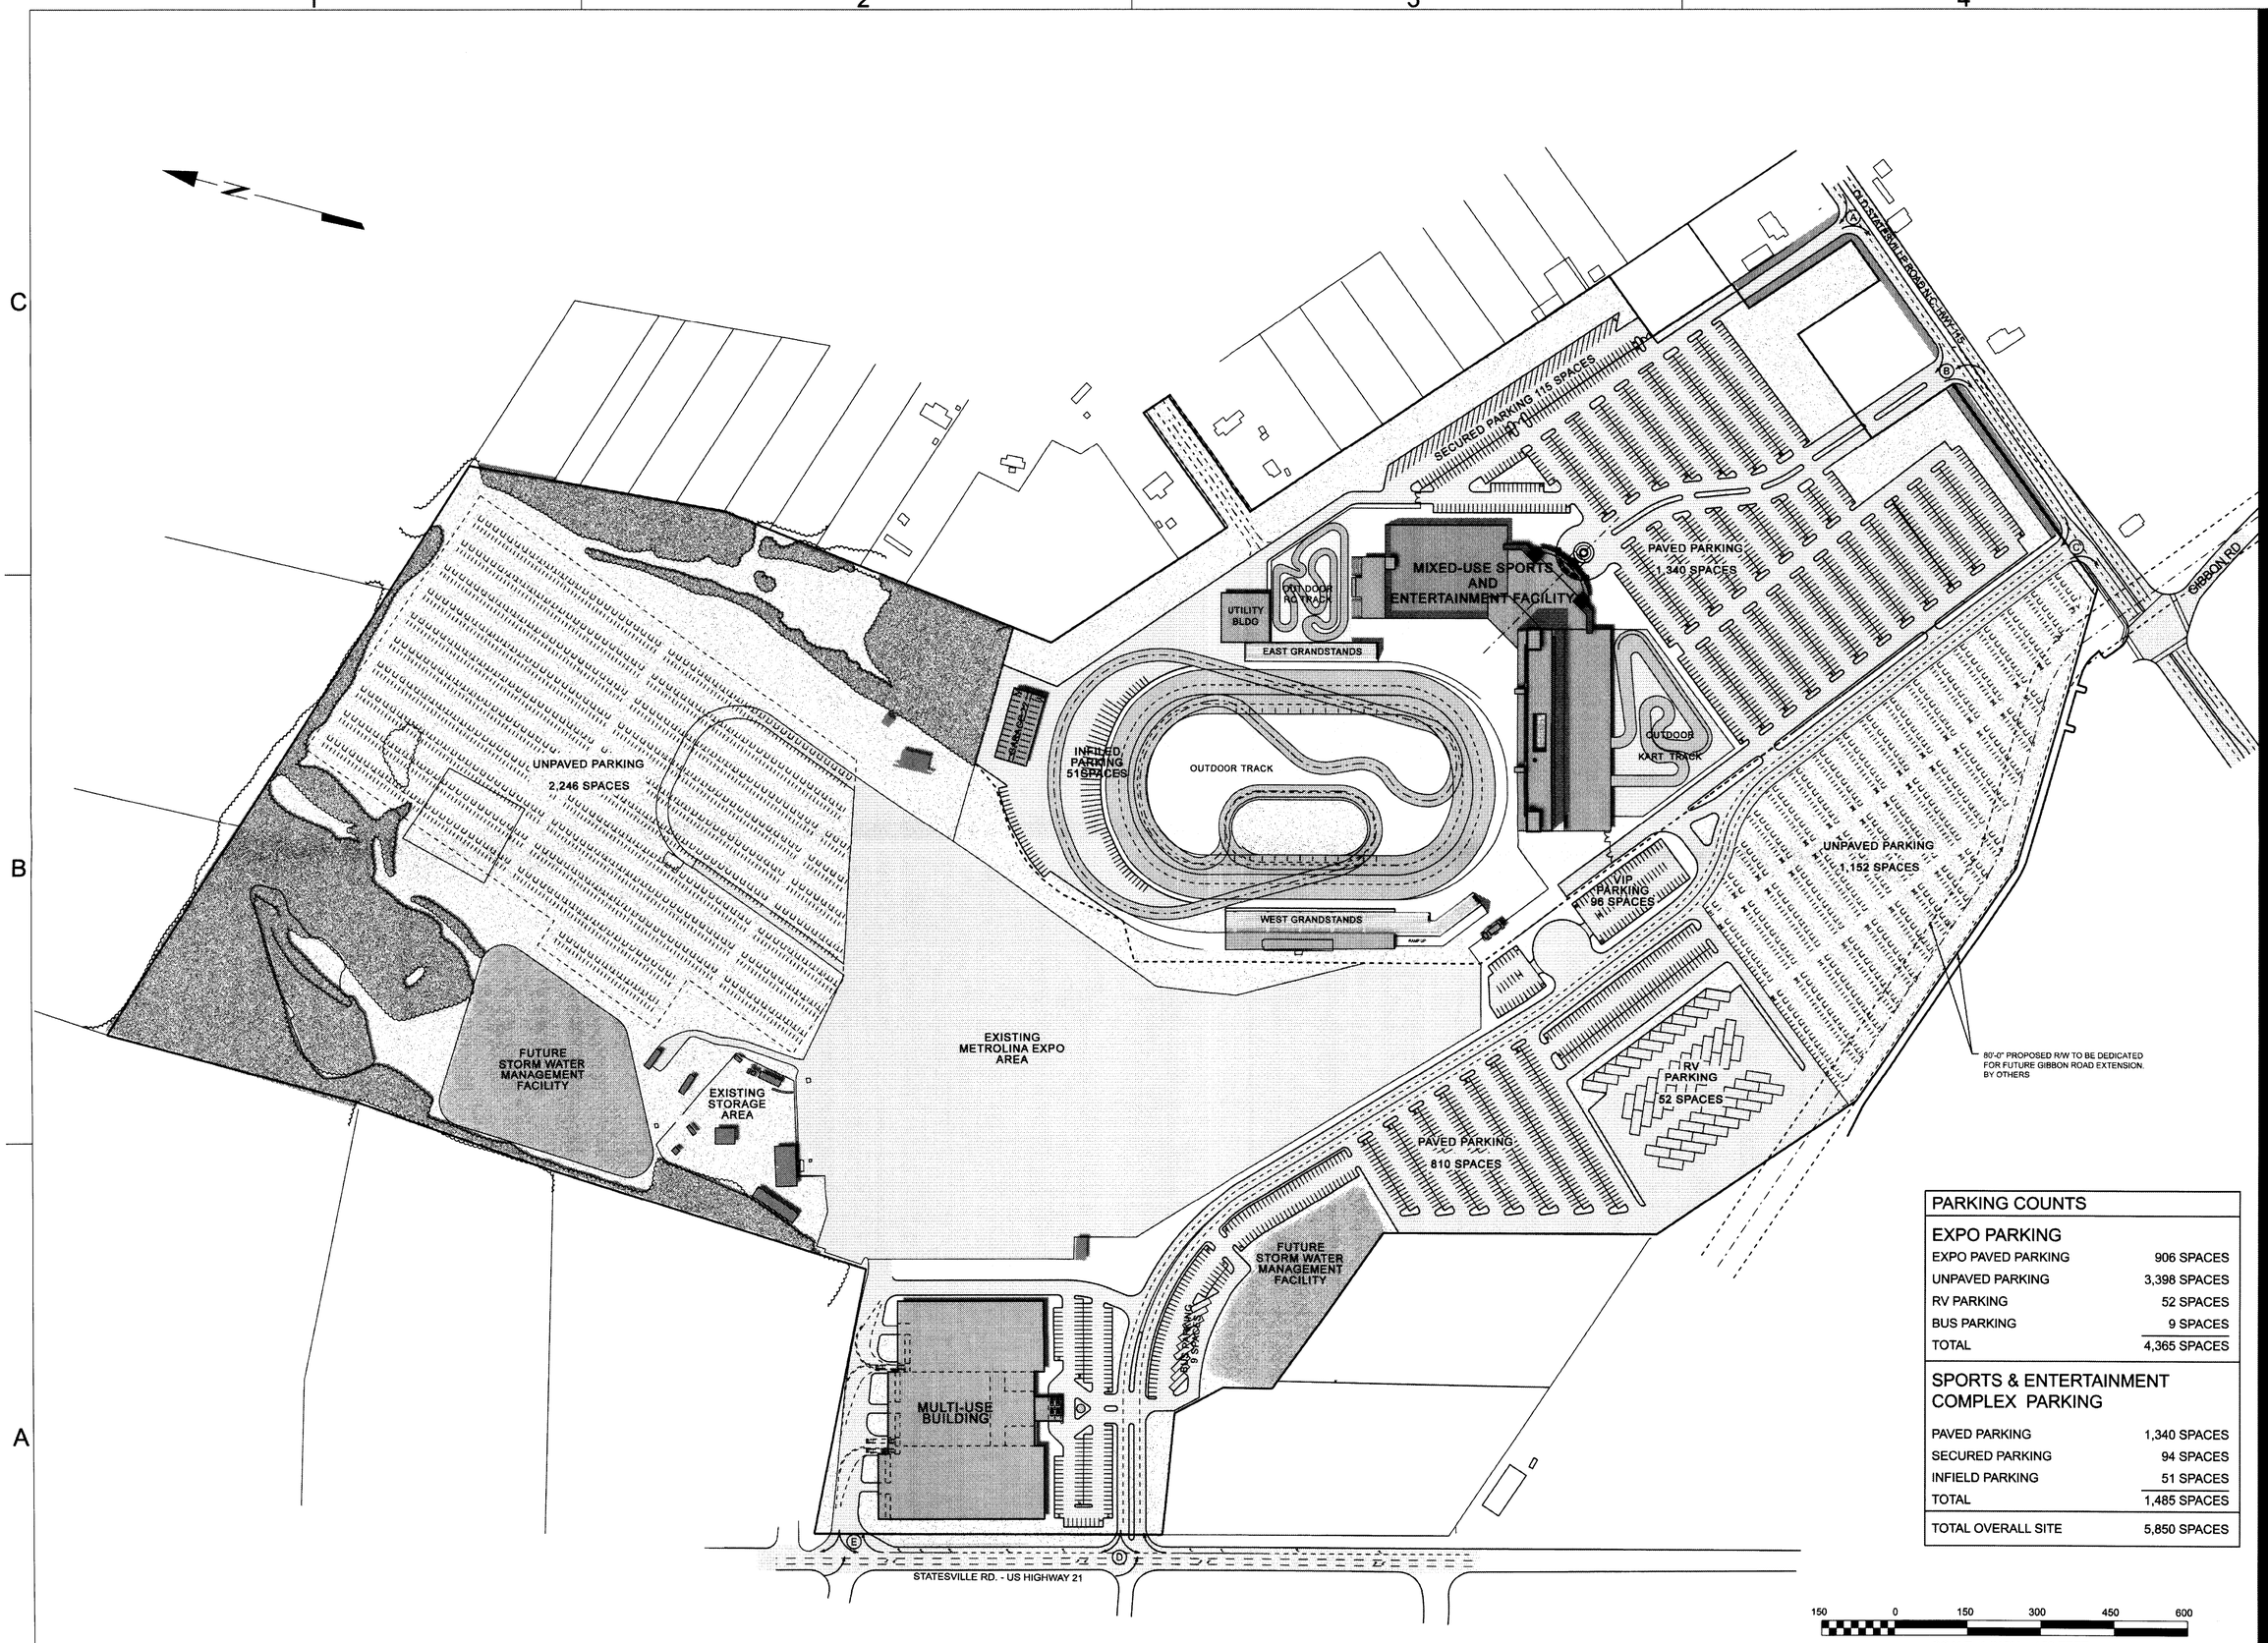

PARKING COUNTS	
EXPO PARKING	
EXPO PAVED PARKING	906 SPACES
UNPAVED PARKING	3,398 SPACES
RV PARKING	52 SPACES
BUS PARKING	9 SPACES
TOTAL	4,365 SPACES
SPORTS & ENTERTAINMENT COMPLEX PARKING	
PAVED PARKING	1,340 SPACES
SECURED PARKING	94 SPACES
INFIELD PARKING	51 SPACES
TOTAL	1,485 SPACES
TOTAL OVERALL SITE	5,850 SPACES

ai DESIGN GROUP
ARCHITECTURE / INTERIORS
500 South College St. Suite 200 Charlotte, NC 28202
Phone(704) 731-8080 Fax (704) 731-8090 www.aidginc.com

Mark	Date	Description

Project No.:
Drawn by:
Checked by:
Cad Dwg File:

The information contained in this drawing is the property of AI Design Group, Inc. This information should be deemed to be correct and superior to electronic information. Electronic information is a component of the instruments of service and is only for the Client's benefit on the specific project and for a specific use. There is no representation of the suitability of the electronic information for other purposes, of the durability of the information, or the medium through which the information is furnished. This drawing may not be used or reproduced in any form without the written consent of AI Design Group, Inc. Any use for a purpose other than that for which the information is intended shall be at the receiver's risk, and therefore the receiver shall protect and indemnify AI Design Group, Inc. from any claims, costs, losses, or damages. Transfer of the information does not transfer any license to use the underlying software or extinguish the rights of AI Design Group, Inc. to reuse the information in the general course of a professional practice.

Permit-Seal

Client/Project

MIXED-USE SPORTS AND ENTERTAINMENT FACILITY

7100 STATESVILLE RD.
4916 AIRWAY DR

CHARLOTTE, NC

Title

REZONING PETITION No. 2009-_____

04-27-2009

Sheet Title

CONCEPTUAL SITE PLAN

Drawing No.

RZ-2

F:\Metrolina\Speedway\08314 Metrolina MS\Dacfiles\RZ-2.dgn