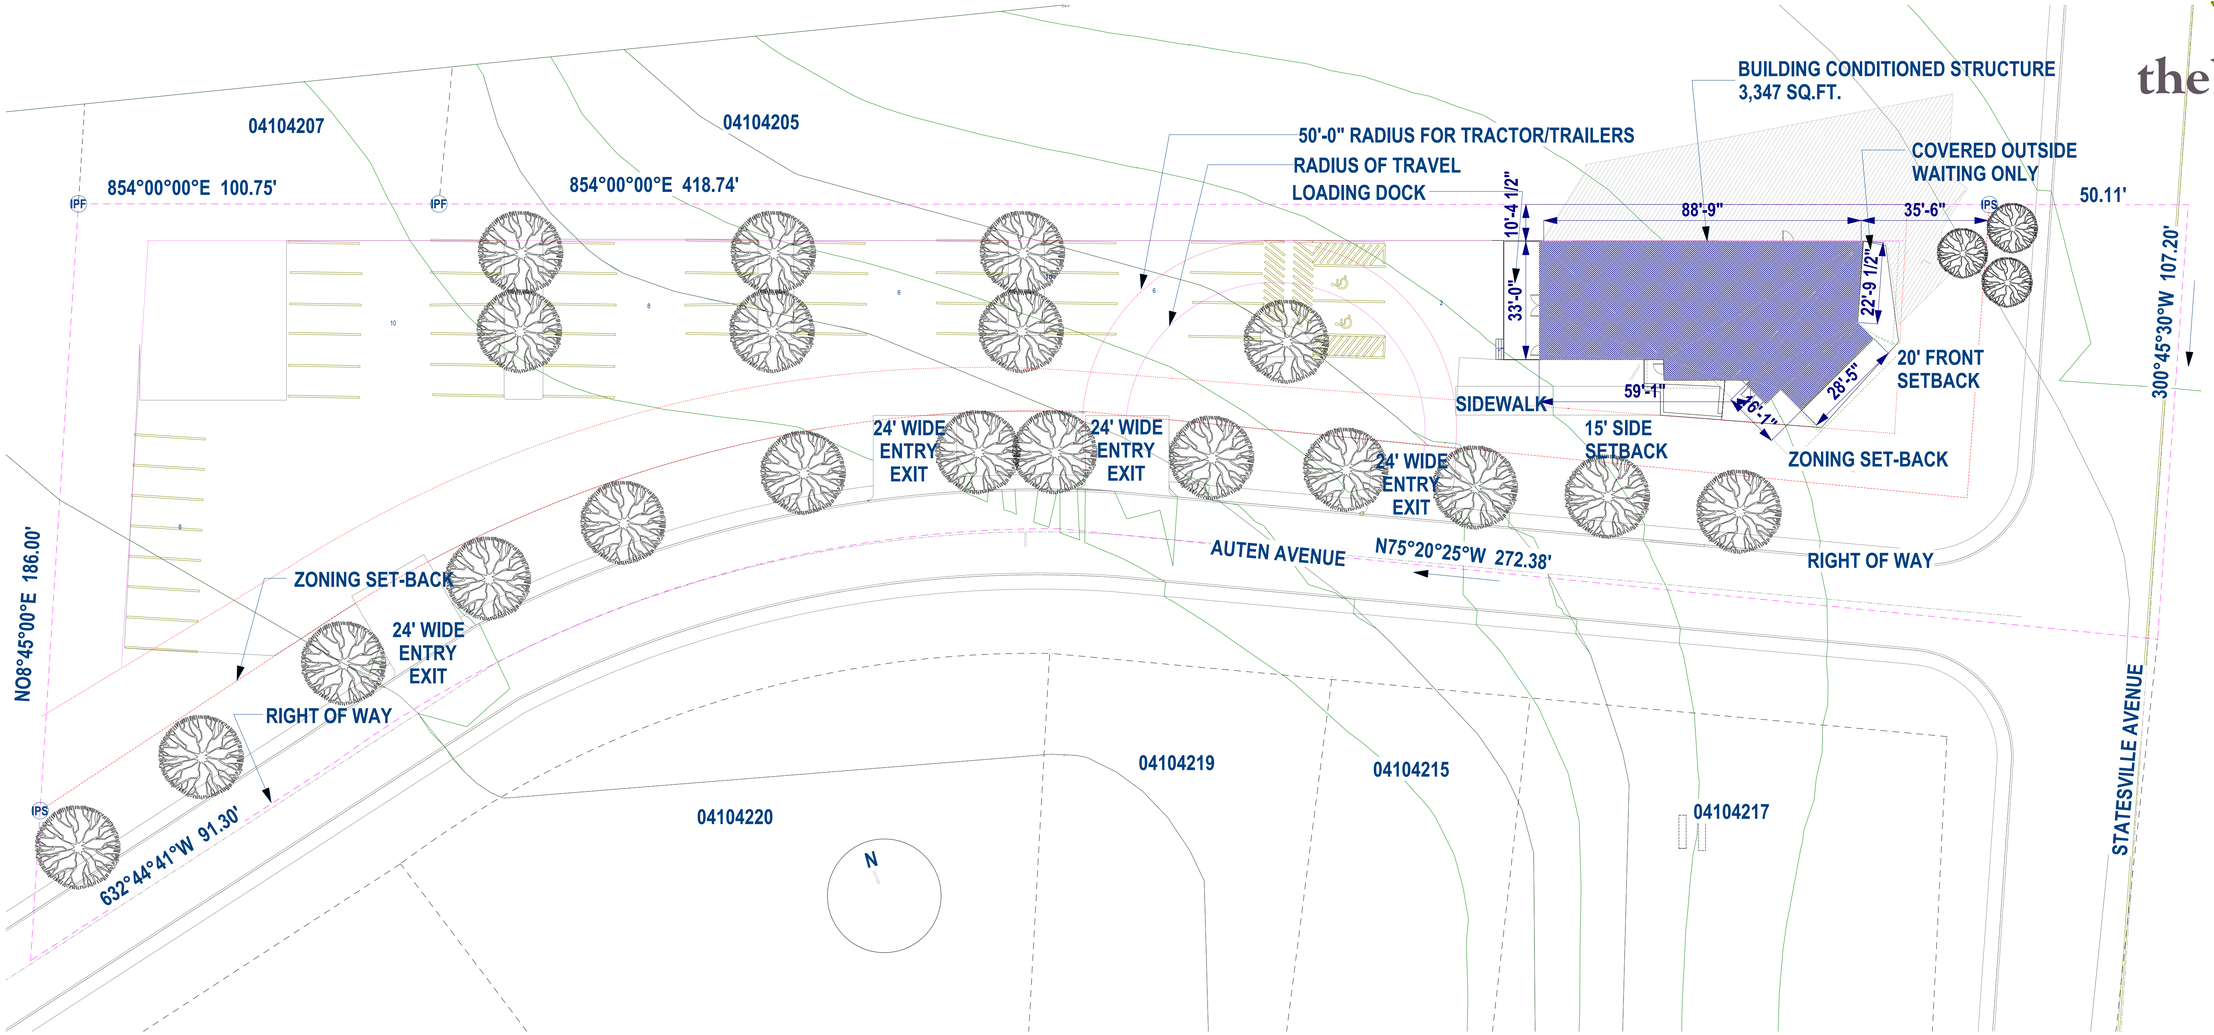

1 A-1 **Site Plan**
Scale: 1" = 20' - 0"

thebaraprocesspa
design
architecture
historicrestoration

167westmainavenue#130
gastonianorthcarolina28052
allison pellIIIAIA

7046070454phone

8667878497fax

www.thebaraprocess.com

a.pell@thebaraprocess.com

THE COFFEE CUP

CHARLOTTE N.C.

ZONING SITE PLAN #10
ZONING APPROVAL PLAN
DATE ISSUED: 03/21/2019

A-1