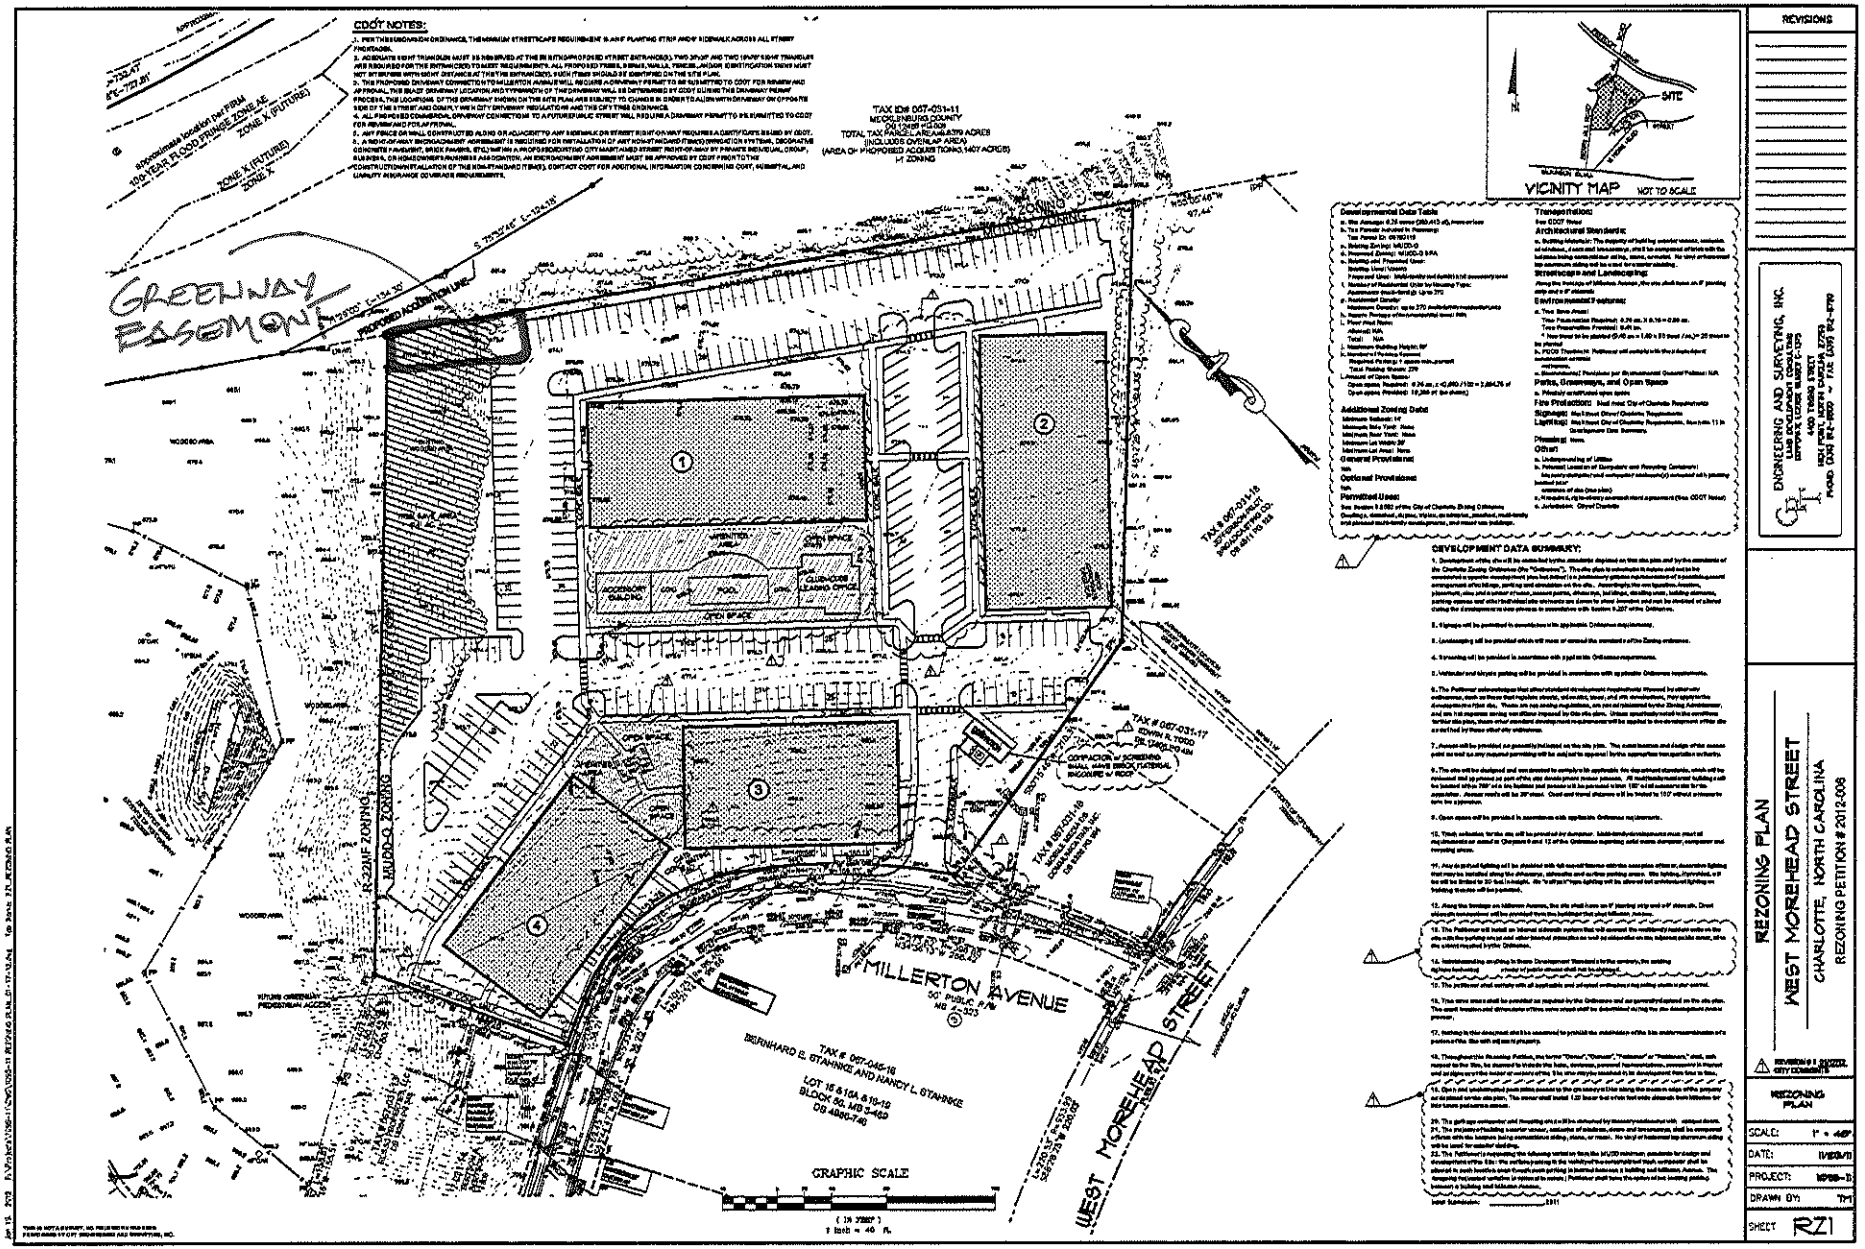

REVISIONS

ENGINEERING AND SURVEYING, INC.

REZONING PLAN

WEST MOREHEAD STREET

CHARLOTTE, NORTH CAROLINA

REZONING PETITION # 2012-006

REZONING PLAN

SCALE: 1" = 40'

DATE: 11/03/11

PROJECT: 1098-11

DRAWN BY: TM

SHEET RZ1