THIS IS TO CERTIFY THAT ON THE 1st DAY OF March 2012 I, SURVEYED THE PROPERTY SHOWN ON THIS PLAT. AND THAT THE TITLE LINES AND THE WALLS OF THE BUILDINGS IF ANY ARE SHOWN HEREON.

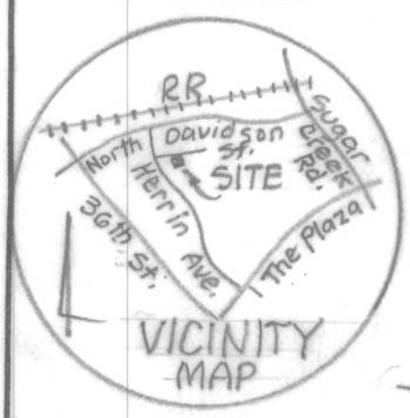

SIGNED Bobby J Raye
REGISTERED SURVEYOR

Bobby J. Raye, Surveyor
627 Eastway Drive
Charlotte, NC 28205

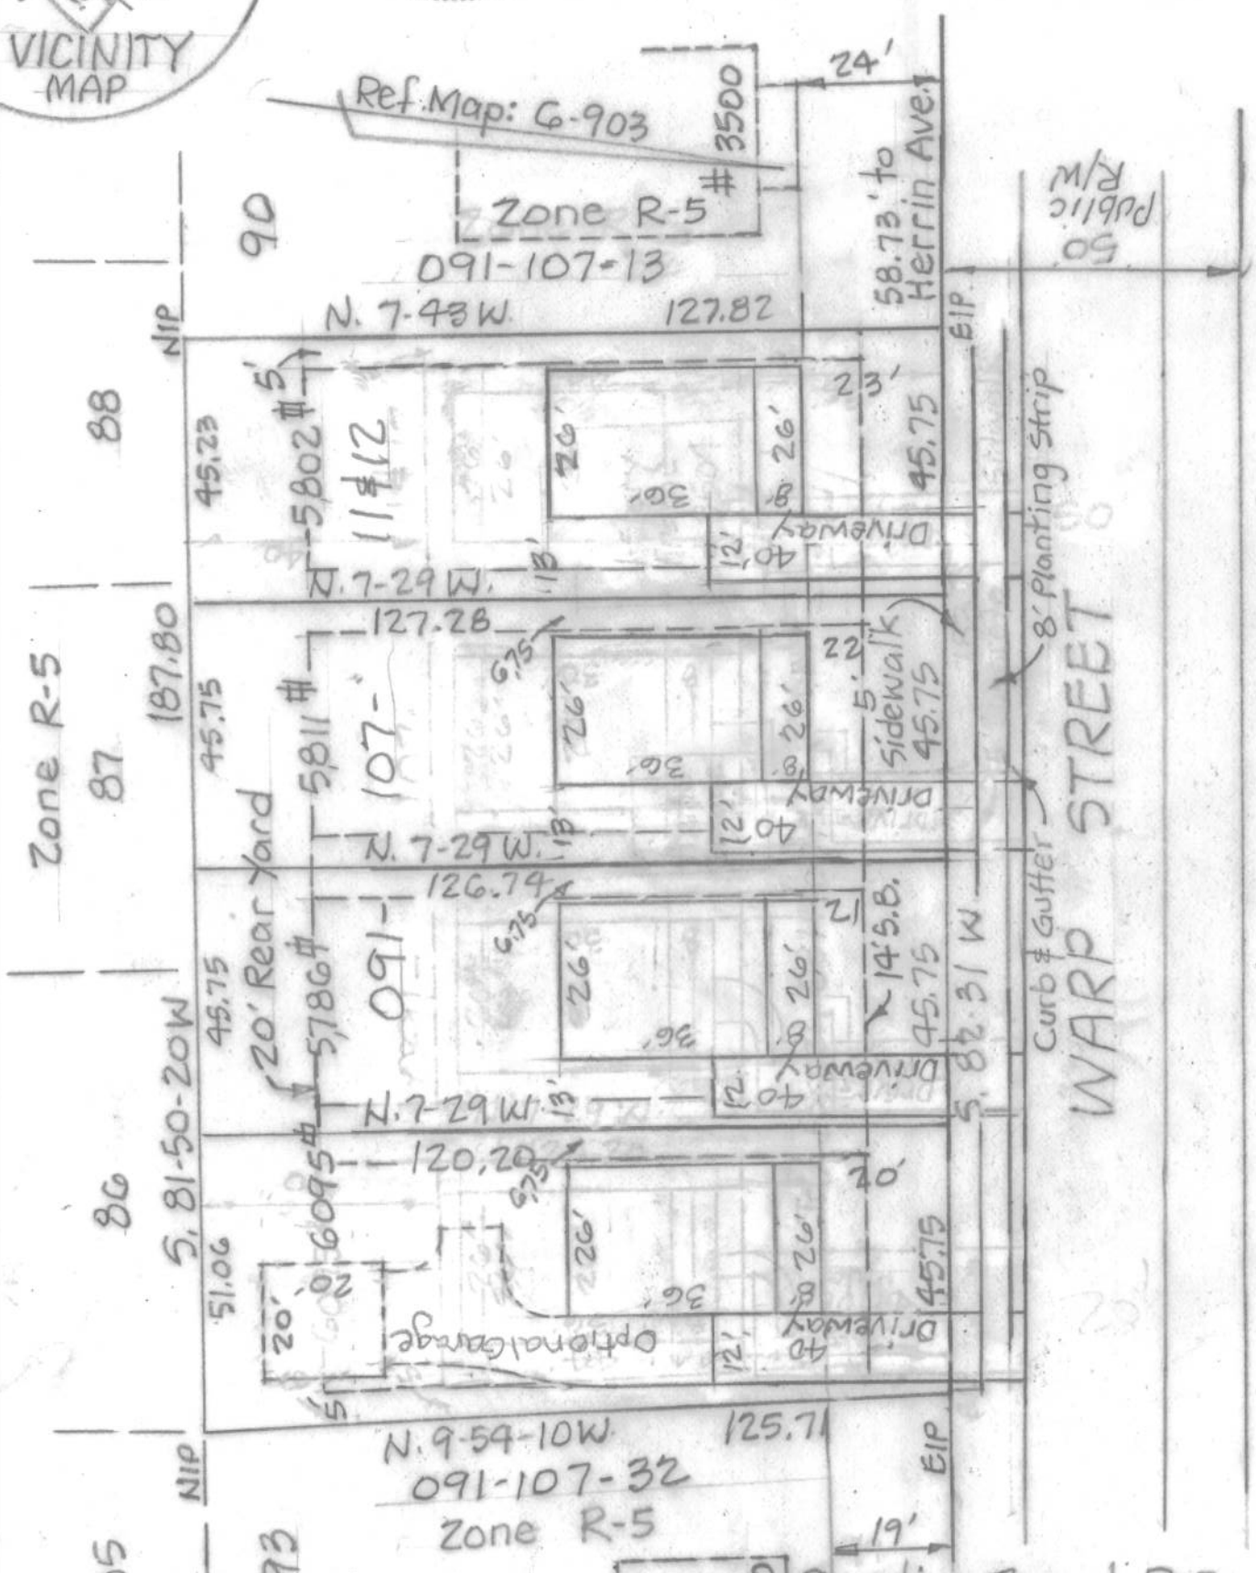

RECEIVED
By mcataldo at 9:55 am, Oct 02, 2012

SCALE 1"=30'

Lots 90 & 91 Johnston Mfg. Co. Property
Charlotte, Mecklenburg County, N.C.

THE PROPERTY OF E & A Custom Builders LLC Rezoning Petition 2012-072

MAP RECORDED IN BOOK 6 AT PAGE 903 DEED RECORDED IN BOOK Revision Date 8-22-12
Submission #3 10-01-12