RIVER DISTRICT
REZONING PACKAGE
Charlotte, North Carolina

VISION STATEMENT

River District is a master planned community that embraces its natural features, resources, preservation areas and open space as the principle organizing element in its neighborhoods, mixed use town center, employment, gateway and transitional districts. River District will be a vibrant and diverse place that fosters unprecedented economic vitality, diverse residential opportunities and a thriving built environment amidst hundreds of acres of preserved open space. The Districts will evolve over time, while remaining connected through an extensive network of parks/trails, open space and greenway linkages as well as a collection of multi-modal streets that provide a range of transportation opportunities. Unlike anywhere else in Charlotte, the unique location captures the natural beauty that extends from the Catawba River and maximizes the convenience of proximity to the Charlotte Douglas International Airport.

PETITIONER	Crescent Communities 227 W Trade St #1000 Charlotte, NC 28202 Contact: Creighton Call 980.321.6000
	Lincoln Harris 4725 Piedmont Rd Dr #800 Charlotte, NC 28210 Contact: Tracy Dodson 704.714.7600
LAND PLANNER	LandDesign, Inc. 223 North Graham St. Charlotte, NC 28202 Contact: Dale Stewart/Eric Pohlmann 704.333.0325
ATTORNEY	Moore & Van Allen Law Firm Suite 4700 100 North Tryon St. Charlotte, NC 28202 Contact: Jeff Brown 704.331.1000
TRANSPORTATION	Design Resource Group 2459 Wilkinson Blvd #200 Charlotte, NC28208 Contact: Randy Goddard 704.343.0608

SHEET INDEX:

1. Sheet RZ-1 - Cover Sheet, Vision Statement & Sheet Index
2. Sheet RZ-2A - 2B - Technical Data Sheet and Development Levels
3. Sheet RZ-3A - 3D - General Development Standards & Transportation Notes
6. Sheet RZ-4A - 4C - Environmental Commitments & Notes and Stream Buffer Plan
7. Sheet RZ-5A - 5B - Illustrative Road Network for Design Guidance Only, Urban Street Design Guidelines Classifications and Streetscape by District
8. Sheet RZ-6A - 6B - Employment District Map & District Development Standards
9. Sheet RZ-7A- 7B - Gateway District Map & District Development Standards
10. Sheet RZ-8A - 8B - Transition District Map & District Development Standards
11. Sheet RZ-9A- 9B - Town Center District Map & District Development Standards
12. Sheet RZ-10A - 10C - Residential District Map & District Development Standards
13. Sheet RZ-11 - Phased Development Levels and Transportation Network/Improvements
14. Sheet RZ-12 - General Utilities Extension/Infrastructure Plan
15. Sheet RZ-13 - Internal Parcel Data
16. Sheet RZ-14A - 14B - Adjacent Parcel Owners

LandDesign
223 N Graham Street Charlotte, NC 28202
V: 704.333.0325 F: 704.332.3246
www.LandDesign.com

LANDDESIGN INC CORPORATE SEAL NORTH CAROLINA

CRESCENT COMMUNITIES


LINCOLN HARRIS

RIVER DISTRICT
REZONING PETITION NUMBER 2016-056
CHARLOTTE, NORTH CAROLINA
COVER SHEET

REVISIONS:

DATE: 11.07.16
DESIGN BY: J.R.
DRAWN BY: J.R.
CHECKED BY: CMG
Q.C. BY: MRC
SCALE:
PROJECT #: 101432

SHEET #:
RZ-1

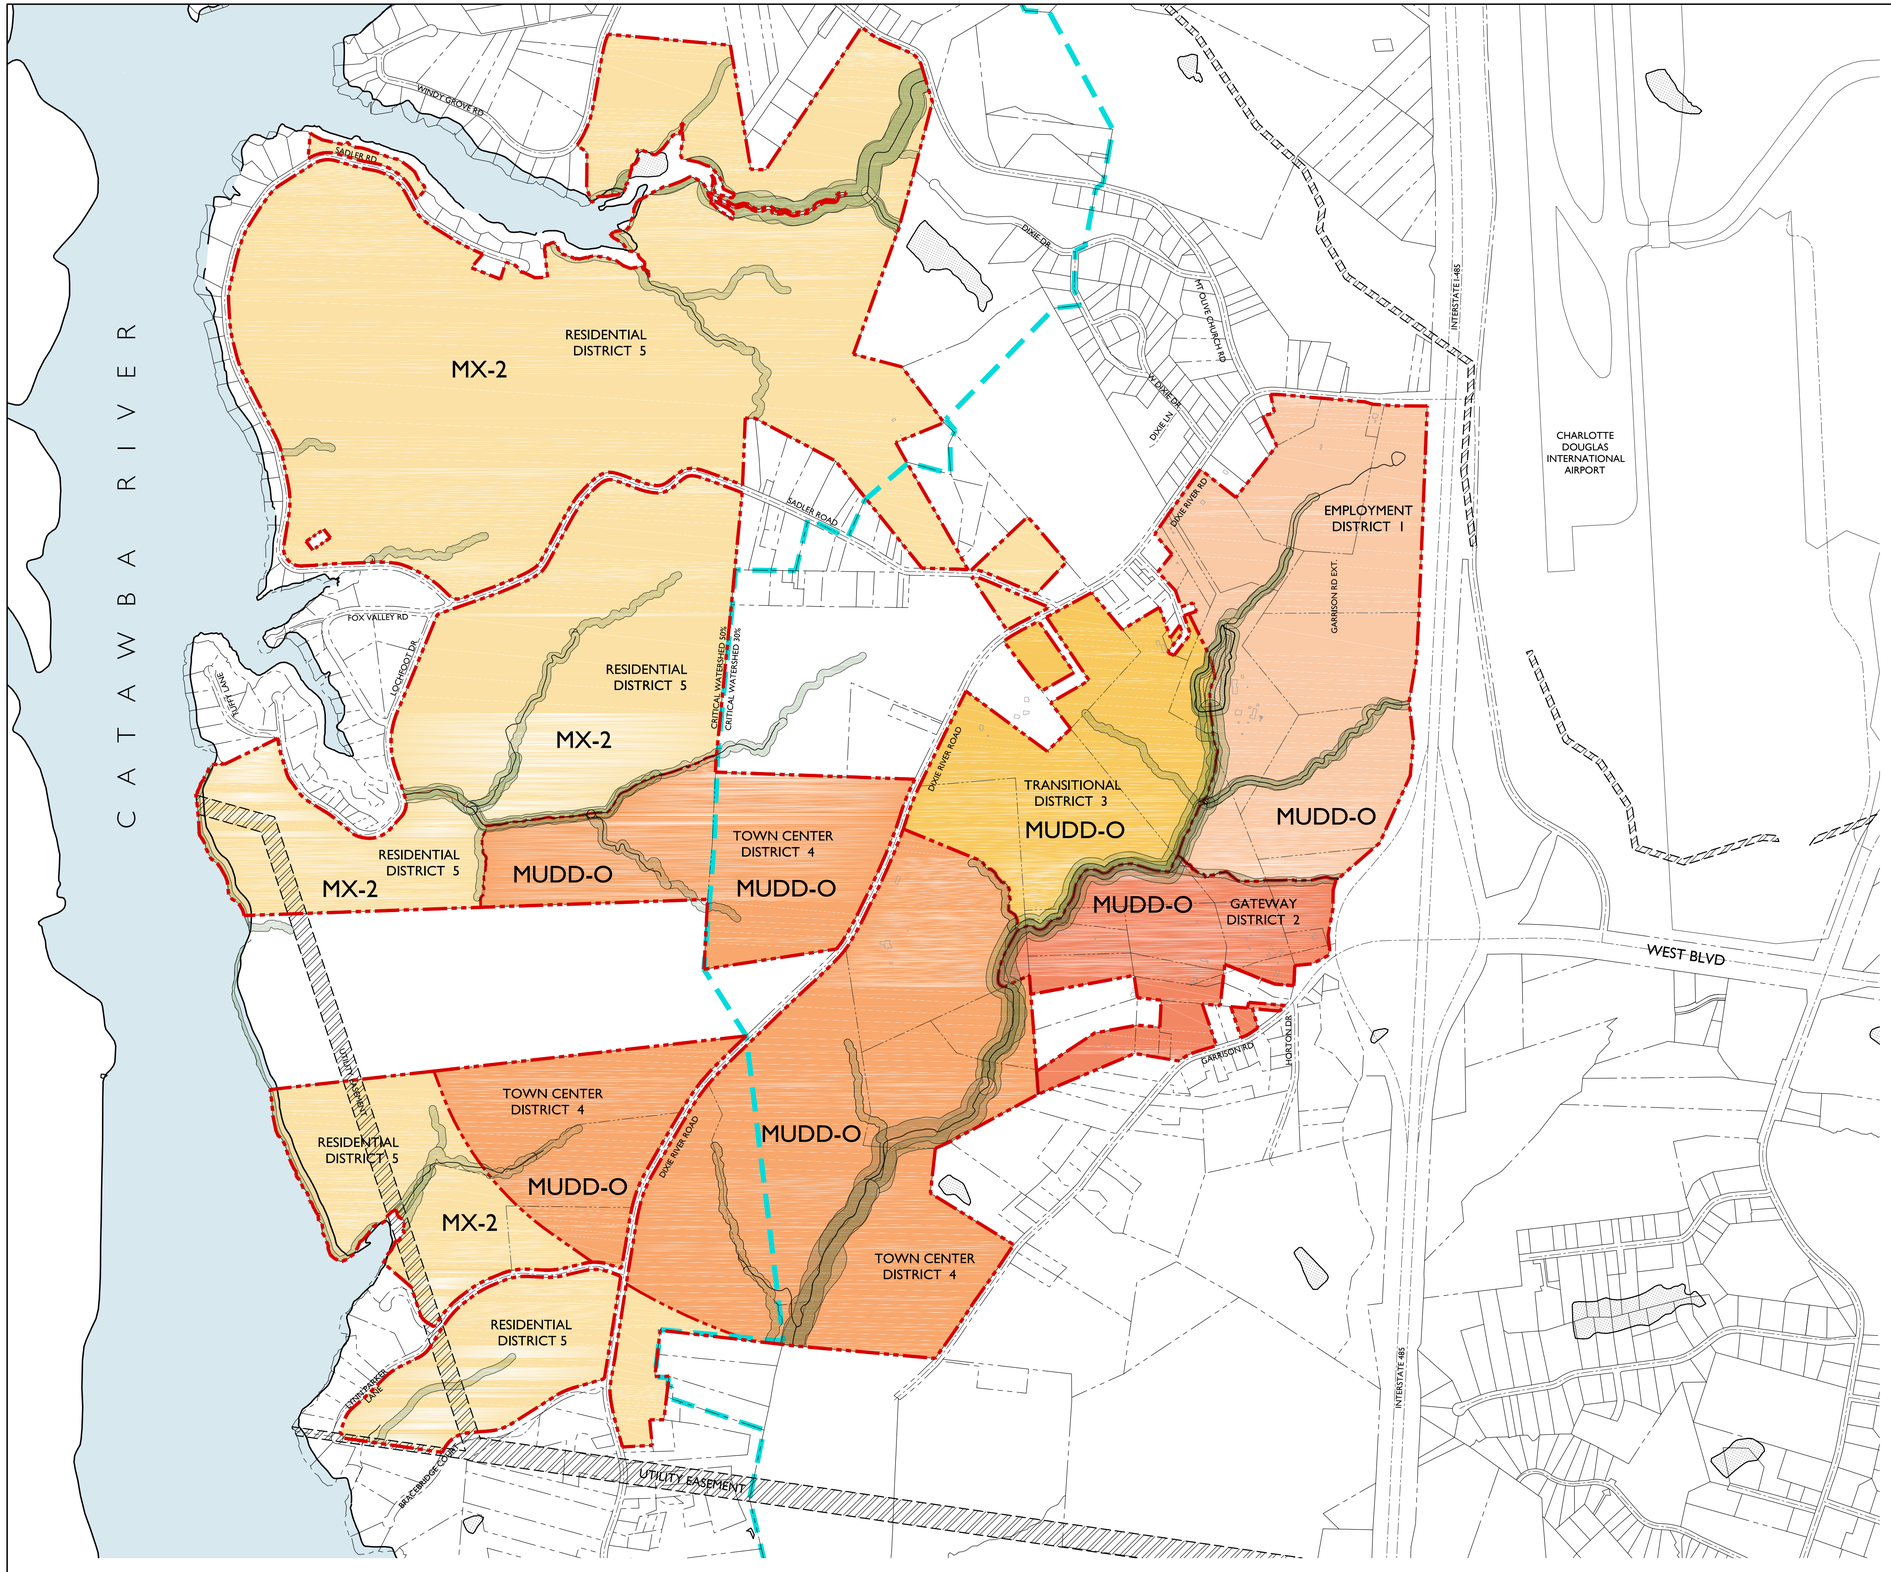

VISION STATEMENT

River District is a master planned community that embraces its natural features, resources, preservation areas and open space as the principle organizing element in its neighborhoods, mixed use town center, employment, gateway and transitional districts. River District will be a vibrant and diverse place that fosters unprecedented economic vitality, diverse residential opportunities and a thriving built environment amidst hundreds of acres of preserved open space. The Districts will evolve over time, while remaining connected through an extensive network of parks/trails, open space and greenway linkages as well as a collection of multi-modal streets that provide a range of transportation opportunities. Unlike anywhere else in Charlotte, the unique location captures the natural beauty that extends from the Catawba River and maximizes the convenience of proximity to the Charlotte Douglas International Airport.

OVERALL:
Total Acreage: +/- 1,377.68 acres
Zoning Districts: MUDD-O, MX-2

LEGEND:
CRITICAL WATERSHED BOUNDARY

300' 0' 300' 600' 1200'
SCALE: 1"=600'

LandDesign
223 N Graham Street Charlotte, NC 28202
V: 704.333.0325 F: 704.332.3246
www.LandDesign.com

LANDDESIGN, INC. CORPORATE SEAL NORTH CAROLINA

CRESCENT COMMUNITIES
LINCOLN HARRIS

RIVER DISTRICT
REZONING PETITION NUMBER 2016-056
CHARLOTTE, NORTH CAROLINA
TECHNICAL DATA SHEET

REVISIONS:

DATE: 11.03.16
DESIGNED BY: LR
DRAWN BY: LR
CHECKED BY: CMG
Q.C. BY: MRC
SCALE: 1"=600'
PROJECT #: 1014342

SHEET #:
RZ-2A

		Entitlements by District									
	Not to Exceed through Transfer**	Employment District Base	Employment District Max with Transfer*	Gateway District Base	Gateway District Base with Transfer*	Transitional District Base	Transitional District Base with Transfer*	Town Center Base	Town Center Base Max with Transfer*	Residential District Base	Residential District Max with Transfer
Office	8M	4.5M	5.625M	500,000	625,000	1.0M	1.25M	2.0M	2.5M	X	
Retail/EDEE/Personal Services	500,000	50,000	62,500	50,000	62,500	25,000	31,250	300,000	375,000	75,000	93,750
Hospitality	1,000 Rooms	250		250		X		500		X	
Multi-Family Units	2,350	500	650	X		300	390	1700	2210	300	
MF or Single-Family Attached	600*			X							390
Single-Family Detached	1,700	X	X	X						1700	2210
CCRC	200	X	X	X		X	X	X	X	200	

*** Transfer of Development Levels between MUDD-O Districts:**
Commercial Uses: Receiving District shall not be increased by more than 25% from the additional development levels specified
Residential Uses: Receiving District shall not be increased by more than 30% from the additional development levels specified

*** Transfer of Development Levels between the Town Center District and Residential District:**
Commercial Uses: Receiving District shall not be increased by more than 25% from the additional development levels specified
Residential Uses: Receiving District shall not be increased by more than 30% from the additional development levels specified

**** The Amount Not To Exceed noted above, does not include amounts permitted through conversion**

To the extent of any discrepency between the provisions of the tables above and the provisions of the development standards, the development standards will control.

* SEE GENERAL DEVELOPMENT STANDARDS AND DISTRICT DEVELOPMENT STANDARDS FOR DEFINITIONS, CONVERSIONS AND TRANSFERS RELATED TO USES.

TRANSFER of DEVELOPMENT LEVELS

	Entitlements by District																			
	Not to Exceed	Employment District	Date of Transfer	Description	Resulting Employment Levels	Gateway District	Date of Transfer	Description	Resulting Gateway Levels	Transitional District	Date of Transfer	Description	Resulting Transitional Levels	Town Center	Date of Transfer	Description	Resulting Town Center Levels	Residential District	Date of Transfer	Description	Resulting Residential Levels
Office	8M	4.5M				500,000				1.0M				2.0M				X			
Retail/EDEE/Personal Uses	500,000	50,000				50,000				25,000				300,000				75,000			
Hospitality	1,000 Rooms	250				250				X				500				X			
Multi-Family Units	4,500	500				X				300				1700				300			
MF or Single-Family Attached						X															
Single-Family Detached						X												1700			
CCRC	200	X				X				X				X				200			

Transfer of Development Levels between MUDD-O Districts:
Commercial Uses: Receiving District shall not be increased by more than 25% from the additional development levels specified
Residential Uses: Receiving District shall not be increased by more than 30% from the additional development levels specified

Transfer of Development Levels between the Town Center District and Residential District:
Commercial Uses: Receiving District shall not be increased by more than 25% from the additional development levels specified
Residential Uses: Receiving District shall not be increased by more than 30% from the additional development levels specified

To the extent of any discrepency between the provisions of the tables above and the provisions of the development standards, the development standards will control.

Entitlements by Phase

	Phase 1	Phase 2*
Office	1,000,000 SF	4,000,000 SF
Retail/EDEE/Personal Services	75,000 SF	200,000 SF
Hospitality	150 Rooms	400 Rooms
Multi-Family Units	600	900
MF or Single-Family Attached		
Single-Family Detached	300	1250
CCRC		

*** Phase 2 totals include Phase 1 entitlements**

* SEE GENERAL DEVELOPMENT STANDARDS AND TRANSPORTATION NOTES ON RZ-3A - RZ-3D AND SHEET RZ-11 FOR PHASED DEVELOPMENT LEVELS AND TRANSPORTATION NETWORK/IMPROVEMENTS.

CONVERSION TABLE

	Beginning MUDD Total	Date of Conversion	Description	Amended MUDD Total
Office	8M			
Retail/EDEE Personal Services	500,000			
Hospitality	1,000 Rooms			
Multi-Family Units	2,350			
Single-Family Attached	600*			
Single-Family Detached	1700			
CCRC	200			

Conversion Summary:
Conversion of Commercial Uses: 1 sq ft of retail for 1 sq ft of office, not to exceed a 25% increase from base entitlement
Conversion of Residential and Hotel: 1 housing unit for 1 hotel room, not to exceed an increase of 300 units or rooms from base entitlement
Conversion of Hotel & Commercial: 500 sq feet of commercial for 1 hotel room not to exceed an increase of 300 rooms (in additional to the 300 rooms possible from the Residential and Hotel conversion) or 150,000 sq feet of additional commercial above base entitlements

***Original Entitled Acres: 1377.68**				

* Table to be amended as parcels added to River District. Additional parcels do not change develpoment levels unless through an approves site plan amendment.

LandDesign
223 N Graham Street Charlotte, NC 28202
V: 704.333.0325 F: 704.332.3246
www.LandDesign.com

LANDDESIGN, INC. CORPORATE SEAL NORTH CAROLINA

CRESCENT COMMUNITIES
LINCOLN HARRIS

RIVER DISTRICT
REZONING PETITION NUMBER 2016-056
CHARLOTTE, NORTH CAROLINA
DEVELOPMENT LEVELS

REVISIONS:

DATE: 11.03.16
DESIGNED BY: LR
DRAWN BY: LR
CHECKED BY: CMG
Q.C. BY: MRC
SCALE: NTS
PROJECT #: 101432

SHEET #:
RZ-2B

GENERAL DEVELOPMENT STANDARDS FOR RIVER DISTRICT – REZONING
PETITION #2016-056
November 2, 2016

Site Development Data – Master Plan Site:

--Acreage: ± 1,380 gross acres
--Tax Parcel #s: [See Sheet RZ-13]
--Existing Zoning: [See Sheet RZ-14]
--Proposed Zoning: MUDD-O; and MX-2 Innovative with five (5) year vested rights, as described on [Sheets RZ-2A & B], in the General Development Standards and applicable District Development Sheets
--Existing Uses: Undeveloped with some single-family homes.
--Proposed Uses: Uses permitted by right and under prescribed conditions together with accessory uses, as allowed in the MUDD-O zoning district and the MX-2 Innovative zoning district (as more specifically described below in the individual District Development Sheets).
--Maximum Gross Square feet of Development (e.g. development levels): Set forth with respect to each individual District in the District Development Sheets and on [Sheet RZ-2A & B].
--Maximum Building Height: Set forth with respect to each individual District in the District Development Sheets. Building height will be measured as defined by the Ordinance as modified by the Optional Provisions below and in the District Development Standards.
--Parking: As required by the Ordinance for the MX-2 Innovative portion of the Site; and as specified in the MUDD parking and loading standards of the Ordinance for the portion of the Site zoned MUDD-O.

I. General Provisions:

a. Rezoning Plan Description. The following items form the rezoning plan (the "Rezoning Plan") for Rezoning Petition #2016-056 (the "Petition" or "Rezoning Petition") filed by Crescent Communities and Lincoln Harris, as Petitioners (hereinafter collectively the "Petitioner" along with those successors and assigns, and any other parties described below) for the large area located generally west of I-485, east of the Catawba River, south of Wilkinson Boulevard/Old Dowd Road and north of the Berewick Park and Berewick community (as more particularly set forth on [Sheet RZ 13] below, the "Site", "Rezoning Site" or the "Master Plan Site"):

1. Sheet RZ-1 – Cover Sheet, Vision Statement and Sheet Index
2. Sheet RZ-2A & 2B - the Technical Data Sheet identifying the Districts making up the Master Plan Site and Development Levels
3. Sheet RZ-3 – General Development Standards & Transportation Notes
4. Sheet RZ-4A, 4B and 4C- Environmental Commitments & Notes describing approach to environmental matters and Stream Buffer Plan
5. Sheet RZ-5A & 5B - Illustrative Road Network for Design Guidance Only, Urban Street Design Guidelines Classifications, and Streetscape by District
6. Sheet RZ-6A & 6B - Employment District map & District Development Standards
7. Sheet RZ-7A & 7B - Gateway District map & District Development Standards
8. Sheet RZ-8A & 8B - Transitional District map & District Development Standards
9. Sheet RZ - 9A & 9B - Town Center District map & District Development Standards
10. Sheet RZ - 10A & 10C - Residential District map & District Development Standards
11. Sheet RZ-11 - Phased Development Levels & Transportation Network/Improvements (see also General Development Standards Section V)
12. Sheet RZ-12 - General Utilities Extension/Infrastructure Plan
13. Sheet RZ 13 - Internal Parcel Data setting forth existing ownership and parcel data
14. Sheet RZ 14A – 14B - Adjacent Parcel Owners and Internal Parcel Data of the Master Plan Site

Each of the above Sheet RZ items are referred to herein as a "Sheet" or collectively the "Sheets".

b. Zoning Classifications/Ordinance. Development of the Master Plan Site will be governed by the Rezoning Plan as well as the applicable provisions of the City of Charlotte Zoning Ordinance (the "Ordinance"). Unless the Rezoning Plan establishes more stringent standards, (i) the regulations established under the Ordinance for the MUDD-O zoning classification for the portion of the Master Plan Site so designated on the Rezoning Plan shall govern all development taking place on such portion of the Master Plan Site, subject to the Optional Provisions provided below and in the District Development Sheets; and (ii) the regulations established under the Ordinance for the MX-2 Innovative zoning classification for the portion of the Master Plan Site so designated on the Rezoning Plan shall govern all development taking place on such portion of the Master Plan Site, subject to any applicable Innovative Provisions.

c. Development Districts. For ease of reference and as an organizing principle associated with the master planned nature of the development associated with the Rezoning Plan, a series of five (5) development districts as generally depicted on certain of the Sheets as: 1. Employment District (zoned MUDD-O); 2. Gateway District (zoned MUDD-O); 3. Transitional District (zoned MUDD-O); 4.Town Center District (zoned MUDD-O); and 5. Residential District (zoned MX-2 Innovative) (each a "District" and collectively "Districts"). The exact boundaries of the Districts zoned MUDD-O may be subject to minor modifications to account for natural features such as creeks and locations of roads where such roads or creeks serve as a boundary for such Districts. Any such minor changes shall be requested through an administrative amendment per Section 6.207 of the Ordinance. All such other changes in the boundaries of the Districts zoned MUDD-O and any changes in the District boundaries between the Districts zoned MUDD-O and the Residential District which is zoned MX-2 shall be subject to a site plan amendment or a rezoning.

d. Graphics and Alterations/Modifications/Planning Director Authority.

1. Any schematic depictions, as applicable, of the uses, parking areas, sidewalks, structures and buildings, building elevations, driveways, streets, greenway and trail network, open space and other development matters and site elements (collectively the "Development/Site Elements") that may be set forth on the Rezoning Plan should be reviewed in conjunction with the provisions of these General Development Standards and the District Development Standards (collectively the "Development Standards"). The layout, locations, sizes and formulations of the Development/Site Elements that may be depicted on the Rezoning Plan are graphic representations of the Development/Site elements proposed. Except as otherwise expressly set forth in the Development Standards, including, without limitation this subsection 1.d., changes to the Rezoning Plan not anticipated by the Rezoning Plan will be reviewed and approved as allowed by Section 6.207 of the Ordinance.

2. Since the project has not undergone the design development and construction phases and given the long term master planned nature of this Rezoning Petition, it is intended that this Rezoning Plan provide for flexibility in allowing some alterations or modifications from the graphic representations of the Development/Site Elements shown on the Rezoning Plan upon initial approval or as the same may be amended from time to time. Therefore, there may be instances where minor modifications will be allowed without requiring the Administrative Amendment Process per Section 6.207 of the Ordinance. These instances would include changes to graphics if they are:

   (i) expressly permitted by the Rezoning Plan (it is understood that if a modification is expressly permitted by the Rezoning Plan it is deemed a *minor* modification for the purposes of these Development Standards); or
   (ii) *minor* and do not materially change the overall design intent that may be depicted on the Rezoning Plan; or
   (iii) *minor* modifications to move structures graphically depicted on the Rezoning Plan (either on the Rezoning Plan initially approved or as the same may be amended from time to time) closer to adjacent properties in a residential zoning district or abutting a residential use but no closer than the "external building line" indicated on the Sheets (in this case the external setbacks or buffer areas or other stated distance constraints set forth on the Rezoning Plan); or
   (iv) modifications to allow *minor* increases in the mass of the buildings, to the extent such mass of buildings are in fact shown on the Rezoning Plan initially approved or on future amendments of the same as may be approved from time to time, that do not materially change the design intent depicted on or described in the Rezoning Plan but only to the extent such massing is set forth on the Rezoning Plan as described above.

3. The Planning Director, or designee, will determine if such *minor* modifications are allowed per this amended process, and if the Planning Director, or designee, determines that the alteration does not meet the criteria described above, Petitioner, or owner of the applicable parcel in question, shall then follow the administrative amendment process per Section 6.207 of the Ordinance or seek a site plan amendment or rezoning; in each instance, however, subject to the Petitioner's appeal rights set forth in the Ordinance.

4. In addition to the foregoing, it is acknowledged that the Rezoning Plan contains design guidelines/standards that in their application to the development taking place could result in interpretation questions or requests for alterations to the application of such design guidelines/standards that are appropriate without resulting in a material deviation from the applicable design intent. These design guidelines/standards include those set forth in (i) Section VI of these General Development Standards, (ii) Sections VI and VII of the District Development Standards for the Employment, Gateway, Transitional, and Town Center Districts, and (iii) such other provisions of the Rezoning Plan dealing with design treatment and related standards for the MUDD-O Districts added in the future. Accordingly, as an *Optional Provision*, the Planning Director, or designee, in conjunction with the Zoning Administrator, shall have discretion to address the application of such design guidelines/standards to development taking place within the MUDD-O Districts that result in interpretation questions or requests for alterations to such application that the Planning Director, or designee, in conjunction with the Zoning Administrator, believes: (i) are reasonable and the public interest in light of the overall objectives and design intent set forth in the Rezoning Plan; (ii) follow appropriate design considerations as may be articulated in applicable design journals and standards issued by well-regarded planning organizations such as Urban Land Institute or the American Association of Planners; and (iii) are in keeping with updated design principles and guidelines associated with any future City of Charlotte Unified Development Ordinances or major design policy documents intended to guide design for the City of Charlotte; each of which as may be appropriately applied taking into consideration the applicable District and the uses/issues in question.

5. Furthermore and in addition to the foregoing, at any time the Petitioner, or assigns, may seek approval of the development sought by filing of a site plan amendment rezoning pursuant to the requirements of Section 6.207 of the Ordinance.

e. Number of Buildings Principal and Accessory. Given the master planned nature of the Rezoning, the Petitioner is not required to set forth the number of buildings and structures on the Rezoning Plan and an unlimited number of buildings and structures may be allowed.

f. Planned/Unified Development. Each District shall be viewed as a planned/unified development plan as to the elements and portions of the Site generally depicted on the Rezoning Plan for such District. As such, except where design guidelines or standards are set forth within portions of such Districts in the Rezoning Plan, side and rear yards, buffers, building height separation standards, FAR requirements, and other similar zoning standards will not be required internally between improvements and other Development/Site Elements located within an applicable District. Furthermore, the Petitioner and/or owner of the portion of a Site within a District reserve the right to subdivide the portions or all of the Site within such District and create lots within the interior of the portion of the Site within such District without regard to any such internal separation standards and FAR requirements, provided, however, all such separation standards along the exterior boundary of the applicable District and such separation standards expressly set forth on the Rezoning Plan for such portion of the Site within such District shall be adhered to. In addition, all FAR requirements will be regulated by any development limitations set forth in this Rezoning Plan for each District as to the Master Plan Site and each District as a whole and not individual portions or lots located therein.

g. Five Year Vested Rights. Per Section 1.110 of the Ordinance and N.C.G.S. Section 160A-385.1, due to the master planned large scale nature of the development & its timing, and the level of investment, among other factors, this Petition includes vesting of the Rezoning Plan and conditional zoning districts for a five (5) year period, but such provisions shall not limit any other vested rights at common law or otherwise.

h. Definitions & Clarifications. In addition to certain defined terms set forth in the Development Standards, the following apply to certain definitions:

1. **Gross Floor Area Clarification.** When determining the maximum development levels set forth in this Rezoning Plan, the term gross floor area shall exclude any surface or structured parking facilities (including, without limitation, corridors and elevators within such facilities), enclosed loading dock/service areas, and outdoor dining and gathering areas whether on the roof of the building or at street level.

2. **Personal Services.** The terms "personal service uses" and/or "personal services" (whether capitalized or not) will mean and refer to uses that primarily provide or sell a service to customers versus the selling of goods. A personal service use may also sell products or merchandised but the sale of products and merchandise is typically ancillary. Examples of Personal Service uses include but are not limited to: beauty salons and barber shops, Spas, Yoga and exercise studios, fitness and wellness facilities, nail salons, martial art training studios, laundries and dry cleaning establishments, locksmiths, funeral homes and the like.

3. **Limited Service Restaurant**. A "Limited Service Restaurant" or "limited service restaurant" (whether capitalized or not) shall mean a restaurant with no more than 3,000 square feet of gross floor area serving primarily items such as coffee, ice cream, yogurt, juices, bagels, muffins, pastries, sandwiches and similar foods that do not require on-premise cooking of food (other than heating and the baking of premixed dough).

4. **Open Space**. References to the term "open space" or "Open Space" (whether capitalized or not) shall have the meaning ascribed to such term in the Ordinance but for further clarification shall include parks, nature trails, greenways, buffers, gathering places, preserves, floodplains (other than the water below the mean high water line located adjacent to the Catawba River and impoundments), storm water ponds and facilities, plazas, tree save areas, wildlife hubs and habitats, and other similar open and unobstructed areas of land or water.

5. **EDEE Uses**. References to the term "EDEE" shall mean "Eating Drinking Entertainment Establishments" as defined in the Ordinance and shall include without limitation restaurants.

6. **Commercial Uses**. References to the term "commercial uses" or "Commercial Uses" (whether capitalized or not) shall mean office uses, retail uses, EDEE uses and personal services uses, and the term "non-office commercial uses" or "Non-office Commercial Uses") (whether capitalized or not) shall mean retail uses, EDEE uses and personal services uses.

7. **Development Levels**. Reference is made to the District Development Standards, [Sheet RZ-2B] and the applicable District Sheets for the permitted uses and development levels permitted within the Districts. Development levels listed in the same category defined by applicable letter "a", "b", "c", "d" or "e" shall govern the total maximum development level for all such listed uses, subject to the conversion and transfer rights set forth in Section III of these General Development Standards. For example and illustration, a reference to "b. Retail, EDEE, personal services up to 50,000 sf of gross floor area;" shall mean that the total aggregate amount of all such listed uses shall not exceed 50,000 sf of gross floor area."

8. **Institutional, recreation and civic uses**. Reference in the District Development Standards, [Sheet RZ-2B] and the applicable District Sheets to the permitted uses of: "institutional" or "Institutional" use (whether capitalized or not) shall mean and refer to all uses permitted by right or under prescribed conditions in the Institutional zoning district as set forth in the Ordinances together, to the extent necessary and for clarity, schools, religious institutions and similar uses; "recreation (indoor and outdoor)" (whether capitalized or not) shall mean "indoor recreation" and/or "outdoor recreation" as defined in the Ordinance; and "civic" uses (whether capitalized or not) shall mean uses characterized by "civic, social service, or fraternal uses and facilities" as referenced in the Ordinance. Given the nature of these uses, it is understood that in there shall be no development level limits on these uses EXCEPT that (i) each indoor recreation use/facility of greater than 120,000 sf of gross floor area shall count against the development levels allowed within the applicable District for office uses in the MUDD-O Districts, and (ii) the provisions governing such uses set forth in the Ordinance for the MX District shall govern the portions of the Master Planned Site zoned MX; provided, further, however, it is expressly understood that indoor recreation uses associated with schools or religious institutions shall be excluded from the above-referenced exception.

9. **Campus Style Format**. References in the General Development Standards and the District Development Standards to the term "campus style format" shall mean and refer to an office based development characterized by a cluster of buildings for one entity on a site that is 15 acres or greater and containing several of the following features: clustered buildings, shared parking, shared open spaces, setbacks that exceed the applicable zoning district standards, emphasis on internal site connectivity and building to building relationship where parking is primarily located between the building and the street.

II. Optional Provisions for MUDD-O Districts & MX-2 Innovative Standards for Residential District.

a. Optional Provisions for All MUDD-O Zoned Districts. These General Development Standards set forth certain *Optional Provisions* which apply to the portions of the Master Plan Site designated MUDD-O on the Rezoning Plan and which allow variations from the minimum standards for development under MUDD. These Optional Provisions are identified in various portions of the General Development Standards with reference to "*Optional Provision(s)".* In addition, the following optional provisions shall apply to all Districts that are zoned MUDD-O (the "MUDD-O Districts"), many details of which are set forth within each of the District Development Standards for the MUDD-O Districts and identified with "*Optional Provisions*" references:

1. To allow vehicular parking, maneuvering and service between and to the side of the proposed buildings and the street in the manner as further described (i) under Street Frontage and Other Architectural Standards provisions of Sections VI and VII of each District Development Standards for the MUDD-O Districts, (ii) in Section VI of these General Development Standards, and (iii) and on [Sheet RZ-2B] for Streetscape by District. *(See Section 9.8507.(2) Parking and Loading Standards of the Ordinance among other provisions).*

2. To allow accessory drive thru windows in the manner as indicated in Section VI of the Development District Standards and Section VI of these General Development Standards. *(See Section 9.8504 Accessory Uses).*

3. To allow certain deviations from MUDD standards with respect to certain specialty uses or conditions as more particularly described in Section VI of these General Development Standards such as Campus office buildings, auto-oriented uses, larger format uses among others. *(See Section 9.8506.(2)(a) Street Walls; and 9.8506.(2)(b) Screening of the Ordinance among other provisions).*

4. To not require doorways to be recessed into the face of buildings within the Town Center Core portion of the Town Center District, when the abutting sidewalk width is greater than ten (10) feet or as defined in the specific District. *(See Section 9.8506.(2)(h) Building Entrances of the Ordinance among other provisions).*

5. To allow required long term bike parking spaces for the uses to be located within the parking decks constructed within the MUDD-O Districts. *(See Section 9.8507.(7) Bicycle Parking of the Ordinance among other provisions).*

6. To allow buildings to use limited instances (as defined below) of window like openings with non-clear glazing to help break up building facades and meet blank wall requirements except in the Town Center Core portion of the Town Center District. The intent of this provision is to allow wall treatments other than windows with clear glass to be used to meet the fenestration standards in instances ("Limited Instances') when the use or uses located within the building are for areas related to storage rooms, bathrooms, mechanical equipment areas and alike and are not related to active retail/EDEE customer floor areas or active office areas. *(See Section 9.8506(2)(a) Street Walls of the Ordinance among other provisions).*

7. To allow ground floor retail integrated into a mixed use building or multi-story office building within the MUDD-O Districts not to be included in the maximum development level for retail, EDEE or personal services uses for such District up to a maximum amount of gross floor area of such uses so excluded of 75,000 square feet for each such District.

8. To allow multi-tenant office buildings constructed on the Master Plan Site, except for the Town Center Core portion of the Town Center, to have one ground mounted detached sign each with up to 50 square feet of sign area and up to seven (7) feet in height. *(See Section 9.8506.(2)(c) Signs of the Ordinance among other provisions).*

9. To allow detached ground mounted identification signs for each building that is located on streets with a lower classification than Parkways and Boulevards (as defined on [Sheet RZ-5B]), provided that (i) these detached identification signs shall not exceed five (5) feet in height nor greater than 36 square feet of sign area and (ii) this Optional Provision exception may not be used in combination with Optional Provision 7. above. *(See Section 9.8506.(2)(c) Signs of the Ordinance among other provisions).*

10. To allow wall signs to have up to 200 square feet of sign surface area per walls or 10% of the wall area to which they are attached, whichever is less. The sign area of the wall signs may be increased by 10% if individual letters are used. *(See Section 9.8506.(2)(c) Signs of the Ordinance among other provisions).*

11. To allow temporary signs and/or banners, for a period not to exceed six (6) months, when located along public or private streets with up to 150 square feet of sign face area and with a maximum height of seven (7) feet. *(See Section 9.8506.(2)(c) Signs of the Ordinance among other provisions).*

12. To allow any of the detached signs allowed by the Ordinance or these Optional Provisions to be placed within the setback when building and/or parking setback is a minimum of 35' provided that the sign shall be a minimum 5' from the back of sidewalk. *(See Section 9.8506.(2)(c) Signs of the Ordinance among other provisions).*

Note: The optional provisions regarding signs are additions/modifications to the standards for signs in the MUDD district and are to be used with the remainder of MUDD standards for signs not modified by these optional provisions.

b. MX-2 Innovative Development Standards for Residential District. The Petitioner, or assigns, reserves the right to seek Innovative Provisions or other innovative development standards in the future pursuant to the applicable process set forth in the Ordinance.

III. Permitted Uses, Development Level Limitations, Transfer & Conversion Rights:

a. Development/Entitlement Levels Shown on District Development Standards. Subject to the restrictions, limitations, and transfer/conversion rights listed below, development on the Master Plan Site shall be subject to the development level limitations set forth with respect to each District in the applicable District Development Standards.

b. Process & Record-keeping for Development Levels within Districts & Master Planned Site. Given the large master planned nature of the development contemplated for the Districts and the Master Planned Site, Petitioner, or assigns, and owners of portions of the Master Planned Site, will follow a process for recording entitlement taking place in accordance with the Rezoning Plan as part of a written summary table and report (the "Entitlement Summary"), a sample copy of the same being set forth as a Table/Chart on [Sheet RZ-2B], filed on no less than a calendar year basis and within 10 business days of the issuance, as applicable of MUDD urban review approval, building permit or certificate of occupancy for specific development taking place within each District and the Master Planned Site as a whole. Such Entitlement Summary shall also reflect adjustments to applicable development levels allowed based on approved Site Plan Amendments and approved Administrative Site Plan Amendments, and shall include the following information in a format reasonably acceptable to the Planning Director, or designee:

1. The then current (as of date of each required filing of the Entitlement Summary) maximum development levels ("Maximum Development Levels") by use with reference to gross floor area, hotel rooms, or dwelling units/lots, as applicable, allowed for each District and the Master Planned Site;

2. The amount of then current development levels (the "Completed Development Levels") by use with reference to gross floor area, hotel rooms, or dwelling units/lots, as applicable, for each District and the Master Planned Site, which: (i) for the MUDD-O Districts have received MUDD approvals and (ii) for the MX District have received subdivision approval, planned multi-family approval or for which building permits (respecting commercials uses) have been issued (in connection with such approval requests the amount of then Current Development Levels shall also include the development requested by such approval;

3. The amount of the development level proposed to be developed in connection with the specific development plan sought for approval ("Proposed Development Level") by use with reference to gross floor area, hotel rooms, or dwelling units/lots, as applicable, for the parcel or site in question;

4. The amount of the development levels remaining within each District and the Master Planned Site overall ("Remaining Development Levels") when comparing the Maximum Development Levels and the Completed Development Levels.

5. The Maximum Development Levels, the Completed Development Levels and the Proposed Development Levels shall take into consideration the development levels and limitations for each District and all conversions and transfers development levels allowed pursuant to the provisions of this Section III. In other words, the amount of transfers and/or conversions of uses described below, both those exercised and those remaining with respect to each District and the Master Planned Site overall (the "Transfers/Conversions Levels") shall be set forth as part of the Entitlement Summary.

LandDesign
223 N Graham Street Charlotte, NC 28202
V: 704.333.0325 F: 704.332.3246
www.LandDesign.com

LANDDESIGN, INC. CORPORATE SEAL NORTH CAROLINA

CRESCENT COMMUNITIES
LINCOLN HARRIS

RIVER DISTRICT
REZONING PETITION NUMBER 2016-056
CHARLOTTE, NORTH CAROLINA
GENERAL DEVELOPMENT STANDARDS

REVISIONS:

DATE: 11.03.16
DESIGN BY: LR
DRAWN BY: LR
CHECKED BY: CMG
QC BY: MRC
SCALE: NTS
PROJECT #: 1014342

SHEET #:
RZ-3A

6. Such adjustments to the transportation/roadway improvements described in Section V. as may be approved by CDOT in accordance with the provisions of Section V.i. of these General Development Standards.

The Petitioner shall provide written notice to the Planning Director, or designee, of two (2) individuals who are designated and charged for keeping the Entitlement Summary up to date accurately on a timely basis for the portion of the Master Planned Site zoned MUDD-O (the "MUDD-O Recording Parties") and one (1) individual who is so designated and charged for the portion of the Master Planned Site zoned MX-2 (the "MX-2 Recording Party", and with the MUDD-O Recording Parties each a "Recording Party" and collectively the "Recording Parties"). Errors resulting from failure of a Recording Party to keep the Entitlement Summary up to date accurately on a timely basis shall be remedied promptly with reasonable cooperation of the Planning Department, but the Planning Department shall not be responsible for updating the Entitlement Summary. Any failure of a Recording Party to keep the Entitlement Summary up to date may adversely affect development levels and rights as well as the timing when at odds with the actual approved entitlements. As indicated above, the Entitlement Summary shall be updated as development received the MUDD-O approvals, subdivision approvals, planned multi-family approvals and building permits, as applicable.

Furthermore, in addition to required updates of the Entitlement Summary as set forth above, annually as of January 1st of each year, the Recording Parties shall ensure that the Rezoning Plan or portions of the Rezoning Plan for parcels within the Master Planned Site are evidenced by administrative site plan amendments for the applicable Districts to show the then current Maximum Development Levels, the Completed Development Levels, the Remaining Development Levels and the Transfers/Conversions Levels as of such date. It is understood that approvals of these administrative site plan amendments being ministerial in nature, such approvals shall not be unreasonably delayed or denied if the information set forth comports with the requirements of this Section III.

c. Conversion of Commercial Uses in MUDD-O Zoned Districts. As further described on [Sheet RZ-2B] within the Districts zoned MUDD-O, retail, EDEE, and Personal Services uses ("non-office commercial uses") may exceed the applicable development level specifications set forth in the applicable District Development Standards by up to 25% and office commercial uses may exceed the applicable development level specifications by up to 25% by converting non-office commercial uses into office commercial uses and vice versa at a ratio of 1.0 square foot of gross floor area of such uses so converted. In such event the total gross floor area of commercial uses (office and non-office) allowed for the applicable District shall not exceed the total specified amount as a result of such conversions, rather only the mix of such uses shall change but not by greater than 25%; *provided, however, changes in the total amount of such commercial uses within a District may occur pursuant to the conversion rights set forth in subsection c. below and pursuant to the transfer rights among Districts set forth in subsection d. below.* The conversions described above are in addition to other conversions set forth herein and include both the conversions properly exercised and those remaining shall be set forth as part of the Transfers/Conversions Levels on the Entitlement Summary and related Chart described on [Sheet RZ-2B].

d. Conversion of Hotel Rooms & Residential Units in MUDD-O Zoned Districts. As further described on [Sheet RZ-2B] additional hotel rooms may be developed within each of the Districts zoned MUDD-O by converting residential dwelling units into hotel rooms at the rate of one (1) residential unit so converted into one (1) hotel room, up to a maximum of 300 hotel rooms created in the aggregate within such Districts zoned MUDD-O by such conversion, and additional

residential dwelling units may be developed within the Districts zoned MUDD-O by converting hotel rooms into residential dwelling units at the rate of one (1) hotel room so converted into one (1) residential dwelling unit up to a maximum of 300 residential dwelling units created by such conversion in the aggregate within such Districts zoned MUDD-O. The conversions described above are in addition to other conversions set forth herein and include both the conversions properly exercised and those remaining shall be set forth as part of the Transfers/Conversions Levels on the Entitlement Summary and related Chart described on [Sheet RZ-2B].

e. Conversion of Hotel Rooms & Commercial Uses in MUDD-O Zoned Districts. As further described on [Sheet RZ-2B] additional hotel rooms may be developed within each of the Districts zoned MUDD-O by converting commercial uses (e.g. office, retail, EDEE and Personal Services uses) into hotel rooms at the rate of 500 square feet of gross floor area of such commercial uses so converted for one (1) hotel room added, up to a maximum of 300 hotel rooms created in the aggregate within such Districts zoned MUDD-O by such conversion, and additional commercial uses may be developed within the Districts zoned MUDD-O by converting hotel rooms into commercial uses at the rate of one (1) hotel room so converted into 500 square feet of gross floor area of commercial uses so created up to a maximum of 300 hotel rooms so converted in the aggregate within such Districts zoned MUDD-O. The conversions described above are in addition to other conversions set forth herein and include both the conversions properly exercised and those remaining shall be set forth as part of the Transfers/Conversions Levels on the Entitlement Summary and related Chart described on [Sheet RZ-2B].

f. Transfers of Development Level/Entitlement Among the MUDD-O Districts. (see [Sheet RZ-2B]) The development/entitlement levels specified for each District zoned MUDD-O in the applicable District Development Standards may be adjusted by transferring permitted development/entitlement levels for certain uses from one such District to another District in accordance with the following:

1. The development levels for commercials uses (office commercial uses and non-office commercial uses- e.g. retail, EDEE and personal services uses) for the applicable receiving District resulting from any such transfers shall not be increased by more than 25% from the original development levels specified as of the date of approval of the Rezoning Petition, unless such increase occurs in connection with a site plan amendment approval or rezoning.

2. The development levels for residential uses (single family detached, single family attached and multi-family uses) for the applicable receiving District resulting from any such transfers shall not be increased by more than 30% from the original development levels specified as of the date of approval of the Rezoning Petition, unless such increase occurs in connection with a site plan amendment approval or rezoning.

3. In no event shall aggregate development levels for the commercial and residential uses within the entire Master Plan Site as set forth in the Rezoning Plan as of the date of approval of the Rezoning Petition be increased, except as same may be increased in connection with a site plan amendment approval or rezoning.

The transfers described above, including both the transfers properly exercised and those remaining shall be set forth as part of the Transfers/Conversions Levels on the Entitlement Summary and related Chart described on [Sheet RZ-2B].

g. Transfers of Entitlements Between Town Center District & Residential District.

1. The development levels specified for residential uses (single family detached, single family attached and multi-family uses) for the Town Center District and the Residential District in the applicable District Development Standards may be adjusted by transferring permitted development levels from one such District to the other. In such event, however, the development levels for residential uses for the receiving District shall not be increased by more than 30% from the original development levels specified as of the date of approval of the Rezoning Petition, unless such increase occurs in connection with a site plan amendment approval or rezoning.

2. The development levels for commercial uses (office and non-office commercial uses) and hotel uses for the Town Center District and the Residential District in the applicable District Development Standards may be adjusted by transferring permitted development levels from one such District to the other. In such event, however, the development levels for commercial uses and hotels for the receiving District shall not be increased by more than 25% from the original development levels specified as of the date of approval of the Rezoning Petition, unless such increase occurs in connection with a site plan amendment approval or rezoning.

The transfers described above, including both the transfers properly exercised and those remaining shall be set forth as part of the Transfers/Conversions Levels on the Entitlement Summary and related Chart described on [Sheet RZ-2B].

h. Written Requests & Records for Conversions & Transfers; Administrative Amendments. Prior to any conversions of entitlement pursuant to subsections c., d. and e. above and prior to any transfers of development levels/entitlement pursuant to subsections f. and g. above, the Petitioner or owner of the portion of the District(s) involved in the conversion or transfer under request shall provide to the Planning Department a written request for such conversion and transfer as well as an updated Entitlement Summary in accordance with subsection b. above, including the applicable Transfers/Conversions Levels. Furthermore, the results of such conversions and transfers shall be evidenced by an administrative site plan amendment for the applicable Districts involved as described above in subsection b.

IV. Commitments regarding Infrastructure & Civic/Community Uses & Services

a. Petitioner Commitments to Infrastructure & Civic Uses/Services Generally. As set forth below in this Section IV (and as to roadway improvements in Section V below), Petitioner commits to:

1. Undertake certain **roadway improvements** associated with development of the Master Plan Site (**Section V. below**);

2. Work with Charlotte Water regarding **extension of water and sewer service** to the Master Plan Site (**subsection b. below**);

3. Work with Charlotte Mecklenburg Schools regarding **public school capacity needs** for the identification of land for a school site within the Master Plan Site (**subsection c. below**);

4. Work with Mecklenburg County Parks & Recreation to identify park sites, dedicate Beaver Dam Creek greenway areas and other commitments (**see subsection d. below**); and

5. Work with City Neighborhood Development and other appropriate stakeholders to develop a framework for the **inclusion of workforce housing** within the Master Plan Site, including providing for a certain number of workforce housing residential rental/dwelling units within the Phase I Development (**subsection e. below**).

6. Work with Charlotte Mecklenburg Police Department and Charlotte Mecklenburg Fire Department in connection with supporting public safety needs regarding a police and a fire station serving the area (**subsection f. below**).

It is contemplated that the commitments of Petitioner and work of local governmental entities/departments, including possible funding aspects will be documented in a Memorandum of Understanding or Memoranda of Understandings ("MOU").

b. Utility Infrastructure Extensions. Utility installations will take place over time as private development occurs and as warranted and supported by Charlotte Water and the Petitioner, or assigns. Reference is made to [Sheet RZ-12] which sets forth a general utility plan ("Utility Plan") for the extension of water and sewer from existing utility connections in a manner that will result in water and sewer service being made available to the portions of the Master Plan Site designated for the Phase I Development and other Phases of the Master Planned Site. Petitioner, or assigns commits to work with Charlotte Water and other applicable agencies to ensure that acceptable levels of water and sewer service are made available to serve the Phase I Development. Petitioner, or assigns understands that it shall be responsible for extension of utilities within the Master Plan Site in addition to the extensions contemplated by the Utility Plan. This excludes already-identified CIP projects or other public/private funding options that may be mutually agreed upon. The Petitioner, or assigns also recognizes that such water and sewer service needed to serve the Development may constitute an impediment on the level of such development that can take place.

c. Public Schools Support. Petitioner, or assigns recognizes the importance of school capacity and related aspects. As such, to help address the most pressing anticipated school needs, the Petitioner, or assigns, will identify two (2) areas within the Residential-MX District portion of River District from which two (2) approximately 15 to 25 acre parcels will be reserved school sites. Petitioner, or assigns, commits to work with CMS to further refine the locations of the above referenced school sites within 3 years of the agreement of the parties regarding the school sites, and shall reserve the school sites for a period of 10 years from the mutual agreement of the parties regarding the school site locations, to allow CMS to obtain or set aside applicable funding for acquisition of the school site(s). When the school sites are identified, Petitioner, or assigns, will promptly notify the Planning Staff as to such locations once determined.

d. Parks & Recreation Facilities. The Petitioner, or assigns, recognizes that transformative communities with exceptional livability are benefitted by quality public parks and recreation facilities. Accordingly the Petitioner, or assigns, provides the following commitments in connection with park and recreation facilities, open space and greenways:

1. **Reservation of Park Sites.** To help support public park uses and services, the Petitioner, or assigns, will identify two (2) general areas, one within the Residential District portion of River District and one within the Employment/Transition/Gateway Districts, from which parcels/land aggregating 10 acres (e.g. one area in Residential District at 10 acres and one area in other Districts at 10 acres) will be reserved for neighborhood park land and facilities. The park facilities areas will be within the designated Districts and may be divided into

smaller parcels of no less than 2 acres, and if requested by Parks & Rec one such parcel shall contain at least 5 acres, but all together aggregating 10 acres for each of the two (2) areas (for a total of 20 acres). These neighborhood park sites will have reasonable vehicular and pedestrian access to and will be in close proximity of the developed portions of the Master Planned Site as the applicable Districts are built out over time. Petitioner, or assigns, commits to reserve the park sites for a period of 7 years from the date that Petitioner, or assigns, provides written identification of such park sites to Park & Rec, provided that Petitioner, or assigns, must provide such written identification within 3 years of approval of the Rezoning Plan to allow Park & Rec to obtain or set aside applicable funding for acquisition of the park sites.

2. **Dedication of Beaver Dam Creek Greenway**. [Sheet RZ-4A] sets forth the general proposed location of the Beaver Dam Creek greenway areas, which are subject to adjustment as described in the District Development Standards. Petitioner, or assigns, will work with Park & Rec to finalize the greenway areas locations in a manner reasonably consistent with development plans for the Master Planned Site; but it is understood that the greenway area locations will be a minimum of 20 feet in width and adjacent to, and on one side of, the water supply water buffer. Greenway trails can be located in buffers where acceptable. Greenway trails with a width of 12 feet shall be located within the Beaver Dam Creek greenway areas with the cost of such installation being borne by Park & Rec. The Beaver Dam Creek greenway land dedication will take place without compensation for land value prior to the last certificate of occupancy for Phase I Development, subject to Park & Rec's commitment to bear the cost of the greenway improvements and otherwise cooperate in a manner that incorporates the projects within future capital improvement plans and does not materially delay development plans for the Master Planned Site.

3. **Overland Trail Location. [**Sheet RZ-4A**]** sets forth the proposed location of the planned "Overland Trail" along Dixie River Road, which is contemplated by the County Greenway Master Plan Update as well as a linear park to be installed by Petitioner, or assigns, within the extension of West Boulevard (subject to CDOT and NCDOT approval). Petitioner, or assigns, agrees to include the proposed Overland Trail and West Boulevard linear park within the Master Planned Site and such trail and linear park shall be installed as associated roadway segments and adjacent development occur. It is noted, however, that the Overland Trail and the linear park could be adjusted over the life of the Master Planned Site to accommodate potential long range transit plans for the area.

4. **Catawba River Access; Greenway Connection.** Petitioner, or assigns, will provide within the Residential District an area for public access to the Catawba River in order to allow recreational access for the County's planned "Blueway". This recreational access shall be installed prior to the first certificate of occupancy for the 1,000th residential unit in the MX District. Once the location for the recreational access to the Catawba River is determined, Petitioner, or assigns, will work with Park & Rec to locate an appropriate greenway or sidewalk connection from Beaver Dam Greenway to the recreational access. Upon such determination, Petitioner, or assigns, shall provide for dedication of such greenway trail easements to Park & Rec and Park & Rec shall bear the cost of the greenway improvements associated therewith.

5. **Future Master Planning.** The Petitioner, or assigns, and Park & Rec may modify the above referenced commitments as a result of further master planning involving the parties; any such modifications shall be mutually agreed upon. By way of example only, such

modifications might include a combination of Park & Rec designated land and CMS designated land resulting in changes to applicable acreage commitments (but not resulting in less acreage than as described herein without Park & Rec and CMS consent); the combining of park related areas to support efforts for a larger community park facility; or the combination of park related trails with the Overland Trail, the West Boulevard linear park, greenway trails or similar features.

e. Affordable & Workforce Housing. The Petitioner, or assigns, recognizes that transformative communities with exceptional livability are benefitted by a variety of housing opportunities to promote a vibrant community accessible to residents who will make up the broad-based workforce associated with the community vision. Accordingly, Petitioner agrees to the following commitments:

1. **Phase I Affordable/Workforce Housing Commitment**. 85 workforce housing residential rental units (the "Phase I Housing Commitment") will be provided prior to the issuance of certificates of occupancy for greater than 850 residential dwelling units as part of the residential development allowed in the Phase I Development. The Phase I Housing Commitment will be subject to and based on approval by applicable governmental entities of an appropriate tax credit housing grants pursuant to North Carolina Housing Finance Agency, other possible public funding support in the form of tax increment grants and/or other such workforce housing funding vehicles ("Tax Credit/Housing Support Vehicles") associated with such commitment. The Phase I Housing Commitment will provide that the 85 designated workforce/affordable housing rental units maintain monthly rents that are income restricted for households earning 80% or less of the area median income, for a period of not less than 30 years after occupancy, or some other metric mutually acceptable to the Petitioner, or assigns, and the City of Charlotte Neighborhood Development Department. Petitioner, or assigns, including without limitation experienced providers of workforce/affordable housing, will use diligent good faith efforts to comply in a timely manner with the Phase I Housing Commitment (including approval of an appropriate Tax Credit/ Housing Support Vehicle(s)).

2. **Additional Phases Affordable/Workforce Housing**. Petitioner, or assigns, including without limitation experienced providers of workforce housing, commit that 8% of the total number of residential dwelling units built in connection with Phase II and future phases (the "Additional Phases Housing Commitment") will consist of residential rental dwelling units that maintain monthly rents that are income restricted for households earning 80% or less of the area median income, for a period of not less than 30 years after occupancy, or some other metric mutually acceptable to the Petitioner, or assigns, and the City of Charlotte Neighborhood Development Department. It is understood that the Additional Phases Housing Commitment will be subject to and based upon approval of applicable Tax Credit/Housing Support Vehicle(s). Furthermore, it is understood that the implementation of such future Additional Phases Housing Commitment shall be based on overall housing deliveries of 1,000 dwelling units or more, such that 80 such workforce/affordable rental housing units shall be under development prior to the second installment of 1,000 residential dwelling units (e.g. the first installment being the Phase I Development residential dwelling units) and an additional 80 workforce/affordable rental housing units shall be under development prior to the third installment of 1,000 residential dwelling units, etc.

f. Public Safety.

1. **Police Services.** In order to support master planning needs, Petitioner, or assigns, agree to reserve within the Master Planned Site 3.5 acres of land for a future police station that could serve the broader community. The location of the land for this station will be determined in good faith by the parties within 3 years of approval of the Rezoning by City Council, and the location will be based on customary guidelines of CMPD that reflect response times among other factors. The land so designated shall be reserved by Petitioner, or assigns, for the benefit of CMPD for a period of 10 years from such approval.

2. **Fire Department Service.** In order to support master planning needs, Developers agree to reserve within the Master Planned Site 3.5 acres of land for a future fire station that could serve the broader community. The location of the land for this station will be determined in good faith by the parties within 3 years of approval of the Rezoning by City Council, and the location will be based on customary guidelines of CMFD that reflect response times among other factors. The land so designated shall be reserved by Petitioner, or assigns, for the benefit of CMPD for a period of 10 years from such approval.

g. Administrative Amendments regarding Commitments for Civic/Community Uses & Services. It is acknowledged that given the large master planned nature and long timeline of development for the Master Planned Site, changes in the various civic services/community uses described in subsections IV.c, d., e., and f. above, may take place over time or commitments regarding the same may be met on property beyond the Master Planned Site or by parties other than Petitioner, or assigns, with the approvals of the applicable governmental authorities authorized for such services/community uses (e.g. CMS as to subsection c., Park & Rec as to subsection d., the Charlotte City Council as to subsections e. and f.). In such event, the Petitioner, or assigns, with the written approval by the applicable governmental authorities, may request an administrative amendment to the Rezoning Petition to address the changes associated with the civic services/community uses in question.

V. Transportation/Roadway Improvements & Implementation.

a. Transportation Framework & General Provisions. The following provisions of this Section V.a. set forth the overall methodology/framework for the roadway improvements to be installed in connection with development of the Master Planned Site as well as other general provisions governing the transportation components of the Rezoning Plan.

1. **Transportation Network**. Due to the large master planned nature of the development of the Master Plan Site which will occur over many years, the applicable transportation network generally depicted on [Sheet RZ-11] will be implemented over time and will adapt to the timing of development, availability of public and private funding and other factors. Sections V.b.-d. below set forth a description of the roadway improvements to be installed in connection with certain phases of development of the Master Plan Site, but the exact locations and alignments of the roadway improvements set forth on [Sheet RZ-11] and described below are subject to change, per the provisions of this Section V. The provisions of this Section V shall govern to the extent of a conflict between the graphic depictions of [Sheet RZ-11] and the provisions of this Section V.

2. **Multiple Phases & Transportation Analysis; Adjustments/Sub-phases; Completion of Improvements Prior to Certificates of Occupancy.** The transportation improvements required for the Master Planned Site will be accomplished in multiple phases, including

"Phase I Improvements," "Phase II Improvements" and "Phase III Improvements," as defined below (each being a "major phase"), or "sub-phases" of such major phases. The development levels for the major phases of the development are described on [Sheet RZ-11], but adjustments to the mix and amount of such development levels and the accompanying roadway improvements associated with development for such major phases or sub-phases may be permitted in accordance with the provisions of this Section V. Such adjustments and/or sub-phases shall be allowed administratively subject to review and approval by CDOT (or as applicable NCDOT) of appropriate transportation analysis in the form of existing or future transportation impact studies or technical transportation memoranda (hereinafter "transportation analysis"). Such adjustments and/or sub-phases resulting from approval of appropriate transportation analysis may result in more or fewer transportation improvements, in alternative improvements being deemed suitable to address transportation adequacy and/or in increases or decreases in the applicable levels of development. Approval by NCDOT as referenced herein shall only be applicable to the extent necessary per customary approval practice of NCDOT. All roadway improvements for each major phase, or sub-phase, are required to be completed prior to the issuance of the first certificate of occupancy for development within each major phase, or each sub-phase, as applicable, that is approved by CDOT (or as applicable NCDOT) per appropriate transportation analysis.

3. **Phase I Development/Sub-phases & Phase I Improvements – See Description in Section V.b.** Reference is made to [Sheet RZ-11] for the development levels allowed for Phase I (the "Phase I Development") and the roadway improvements required in connection with such development (the "Phase I Improvements") per that certain Traffic Impact Study prepared by Design Resource Group, last updated as of February, 2016 (the "Phase I Traffic Impact Study"). The Phase I Improvements are more particularly described in Section V.b. below and may be subject to alteration and to sub-phasing through administrative approvals as described above.

4. **Phase II Development/Sub-phases & Phase II Improvements – See Description in Section V.c.** Reference is made to [Sheet RZ-11] for development levels associated with Phase II development (the "Phase II Development") and the roadway improvements required in connection with such development (the "Phase II Improvements"). The required Phase II Improvements are more particularly described in Section V.c. below. The Phase II Development and Phase II Improvements have been subjected to regional transportation modeling, but may be subject to alteration and to sub-phasing through administrative approvals as described above.

5. **Phase III Development/Sub-phases & Phase III Improvements – See Description in Section V.d.** Reference is made to [Sheet RZ-11] for development levels beyond the Phase I Development and Phase II Development (referenced as the "Phase III Development") and for associated required roadway improvements that are more particularly described in Section V.d. below (the "Phase III Improvements"). The Phase III Development and Phase III Improvements have been subjected to regional transportation modeling, but may be subject to alteration and to sub-phasing through administrative approvals as described above.

6. **Impact of Permitted Uses/Development Levels & Transportation Adequacy Assessments.** The levels of development associated with the Phase I Development, the Phase II Development and the Phase III Development, as well as sub-phases of such major

LandDesign
223 N Graham Street Charlotte, NC 28202
V: 704.333.0325 F: 704.332.3246
www.LandDesign.com

LANDDESIGN, INC. CORPORATE SEAL NORTH CAROLINA

CRESCENT COMMUNITIES
LINCOLN HARRIS

RIVER DISTRICT
REZONING PETITION NUMBER 2016-056
CHARLOTTE, NORTH CAROLINA
GENERAL DEVELOPMENT STANDARDS

REVISIONS:

DATE: 11.03.16
DESIGNED BY: LR
DRAWN BY: LR
CHECKED BY: CMG
Q.C. BY: MRC
SCALE: NTS
PROJECT #: 1014342

SHEET #:
RZ-3B

phases, are intended to reflect limitations on allowed development levels tied to certain required roadway improvements; provided, however, such development levels and associated roadway improvements may be adjusted, at the request of Petitioner, or assigns, with reference to the varying traffic impact of such permitted uses based on appropriate transportation analysis approved by CDOT (and, as applicable, NCDOT). By way of illustration only, the amount of residential dwelling units allowed as part of the Phase I Development associated with the required implementation of the Phase I Improvements may be increased above the limits listed for Phase I Development residential uses on [Sheet RZ-1.1] provided that there is a reduction in other permitted development levels associated with Phase I Development so as to account for the differing transportation impact as reflected in appropriate transportation analysis.

7. **Completion of Improvements by Others.** The listing of required roadway improvements associated with Phase I Development in Section V.b. below, Phase II Development in Section V.c. below and Phase III Development in Section V.d. below are not intended to suggest that they must be completed by Petitioner; rather such roadway improvements, whether associated with a major phase or a sub-phase, may be completed by Petitioner, or assigns, or by others, such as governmental bodies by way of a public private partnerships, Community Investment Plan funding (e.g. CIP) or otherwise. Accordingly, references to "Petitioner," or "Petitioner or assigns" in this Section V may include such other third parties, and a listing of required improvements needed to allow certain development to take place does not mean that the Petitioner is exclusively responsible for such improvements. The applicable requirements, however, must be satisfied prior to issuance of the applicable certificates of occupancy associated with such development regardless of which party is involved in such development or commits to make such improvements, unless adjusted in accordance with the provisions of this Section V.

8. **CRTPO Review.** It is acknowledged that currently the Charlotte Regional Transportation Planning Organization (CRTPO) must approve any required changes to the adopted Thoroughfare Plan or Comprehensive Transportation Plan, as applicable.

9. **Communication; Record-Keeping/Tracking.** Petitioner, or assigns, and/or such other individual developers/owners, shall provide such communication and approvals related to the improvements to be done and completed as CDOT shall reasonably request so as to properly track the roadway improvements and associated development levels for record keeping purposes. CDOT, Planning Director, or designee, and Petitioner, its successors and assigns, may mutually agree on appropriate notice and record-keeping procedures in the future as part of an administrative amendment.

10. **CDOT/NCDOT Standards; Local Streets Per Subdivision Ordinance.** All of the roadway improvements contemplated by the Rezoning Plan, as may be adjusted from time to time as provided herein, will be subject to the standards and criteria of CDOT and/or NCDOT, as applicable, related to such roadway improvements within their respective road system authority.

11. **Thoroughfare Improvements.** Development along existing roadways having a "Thoroughfare" designation must be improved to applicable "Thoroughfare" standards along the frontage being developed; provided, however, if such roadways associated with the development are within an identified and budgeted community improvement project of the City or NCDOT (as applicable), Petitioner, or assigns, may elect to contribute the

estimated cost of the applicable improvements toward funding of the approved community improvement project.

12. **Substantial Completion.** Reference to term "substantial completion" for certain improvements as set forth in the provisions of this Section V shall mean a determination by CDOT that the applicable roadway improvements are deemed "substantially complete" for the purpose of the issuance of certificates of occupancy for building(s) on the Master Plan Site in connection with development/improvements phasing. The Petitioner, or assigns, may be asked to post a letter of credit or a bond for any improvements not in place at the time of any such substantial completion to secure completion of the applicable improvements in instances where CDOT has deemed certain improvements as substantially complete.

13. **Alternative Improvements; Design Changes.** The Phase I Improvements, Phase II Improvements, and Phase III Improvements and other roadway improvements deemed necessary as described herein, are anticipated to take place over the long term development horizon contemplated by this Rezoning Plan. As a result, changes in circumstances or conditions (e.g. increased transit service and the like) may arise as to the ability or advisability of the construction of the roadway improvements. In addition, certain design changes or alternative roadway improvements may make sense under future circumstances. Accordingly, it understood that the roadway improvements may be altered with alternate improvements, design changes or other adjustments upon approval by CDOT (and, as applicable, NCDOT). The above-referenced adjustments or design changes may be approved administratively upon CDOT's approval and shall be documented in accordance with the process set forth in Section III.b. of these General Development Standards.

14. **Right-of-Way Dedications for Areas within Master Plan Site.** Except as otherwise set forth in this paragraph, Petitioner, and assigns, agree to dedicate, without compensation, the applicable right-of-way for public arterial streets located land situated within the Master Plan Site upon the earlier of (i) the commencement of construction the applicable required roadway improvements being undertaken by Petitioner, or assigns, or (ii) the commencement of construction of required roadway improvements being undertaken by other parties such as the City. Notwithstanding the foregoing, the rights-of-way for arterial streets to be located on the following parcels within the Gateway District of the Master Planned Site (the "Gateway Right of Way Parcels") shall be exempted from the above-referenced commitment and the provisions associated with acquisition of rights of way in Section V.14 below may apply to the right of way acquisitions for such Gateway Right of Way Parcels: Tax Parcel #s - 141-131-18, 141-143-15, 141-143-02, 141-143-03, 141-143-07, 141-143-06, 141-143-10; 141-143-19, 141-142-06, 141-142-07, 141-142-08, 141-142-02, 141-143-01, 141-143-01, 141-142-03, 141-143-05 and 141-131-19.

15. **Off-site Right-of-way Availability.** It is understood that some of the public roadway improvements referenced in this Section V, when being implemented by the Petitioner, or assigns, may not be possible without the acquisition of land not located within the Master Plan Site for additional right of way. If, upon the election of the Petitioner, or assigns, and upon such election after the exercise of diligent good faith efforts, as specified and administered by the City of Charlotte right-of-way acquisition process, the Petitioner, or assigns, is unable to acquire any land necessary to provide for any such additional right of way upon commercially reasonable terms and at market prices, then Petitioner, or assigns, may request that CDOT, the City of Charlotte Engineering Division or other applicable agency proceed with acquisition of any such land including acquisition by condemnation

proceeding. Petitioner, or assigns, shall not be obligated to seek to acquire land off-site from the Master Plan Site (nor land within the Gateway Right of Way Parcels) for right-of-way as described above, and instead third parties or governmental agencies may acquire such right-of-way as part of development by parties other than Petitioner, or assigns, or by way of governmental improvements. Requests by Petitioner, or assigns, or unrelated third parties, as applicable, shall be subject to a decision by the City or other such agency that such an acquisition/condemnation is not appropriate due to the size and scale of the acquisition/condemnation unduly interfering with a larger impact area that desirable. In the event the City elects to proceed with such acquisition/condemnation efforts, (unless otherwise agreed by the Petitioner, or assigns, such unrelated third parties or the City, as applicable), the applicable responsible party shall reimburse the City or other such agency, for the cost of any such acquisition proceedings including compensation paid by the City or other such agency, for any such land and the expenses of such proceedings. Furthermore, in the event roadway improvements referenced in this Section V are delayed because of delays in the acquisition of additional right-of-way as contemplated herein, then the applicable responsible party may contact CDOT and the Planning Director, or designee, regarding an appropriate infrastructure mitigation phasing plan that appropriately matches the scale of the development proposed. Upon approval of such infrastructure mitigation phasing plan by CDOT/Planning Director, or designee, CDOT, in its discretion, may inform applicable authorities that it is comfortable with allowing the issuance of certificates of occupancy for the applicable buildings in light of approved infrastructure mitigation phasing plan; and in such event the applicable responsible party shall continue to exercise good faith efforts to complete the applicable roadway improvements and may be asked to post a letter of credit or a bond for any improvements not in place at the time such a certificate of occupancy is issued in order to secure completion of the applicable improvements. It is understood that the above provisions are not to be construed as a limitation on the ability of the City or State of North Carolina to seek condemnation for right of way needed for installation of public streets that are to be constructed in connection with the overall street/roadway network needs; in such instances the Petitioner, or assigns, shall not be obligated to provide for the reimbursement of any such acquisition costs for public roads/streets to sought by the City or State, whether by public funding or a public support/reimbursement approach.

b. Description of Phase I Roadway Improvements. As part of the Phase I Development, the following Phase I Improvements will be constructed in accordance with the implementation provisions set forth in Section V.a. above, including those dealing with sub-phasing of such improvements and adjustments in permitted development levels/roadway improvements based on differing transportation impact for such permitted uses.

1. **West Blvd./Byrum Drive & Steele Creek Road/West Blvd. (signalized)**

- Extend the existing northbound left turn lane storage on Steele Creek Road from 375 feet to 450 feet and construct a 2nd northbound left turn lane with 450 feet of storage and appropriate bay taper. This will require a 2nd receiving lane on West Boulevard with 400 feet of storage and a 400-foot taper (to an existing guardrail/bridge deck) (by others).
- Extend the existing southbound right turn lane storage on West Blvd. from 275 feet to 325 feet and construct a 2nd southbound right turn lane with 325 feet of storage and appropriate bay taper. A 2nd westbound receiving lane will be constructed on West Blvd. with the inclusion of the 2nd northbound left turn lane at the intersection described previously (by others).

- Construct an eastbound right turn lane on West Boulevard with 225 feet of storage and appropriate bay taper.
- Construct a 2nd eastbound left turn lane on West Blvd. with 175 feet of storage and an appropriate bay taper (into the existing thru lane taper located to the west).
- It should be noted that there are no pedestrian amenities at or within the immediate vicinity of the intersection; however, improvements such as high-visibility crosswalks, pedestrian signal heads and pushbuttons should be considered.

Alternative to #1 Above. If on or before the commencement of construction by Petitioner, or assigns or other parties as permitted above, of the above-referenced West Blvd/Byrum Drive & Steele Creek Road/West Blvd improvements described in #1 above (the "West Blvd/Byrum/Steele Creek Improvements"), the City of Charlotte notifies Petitioner, or assigns, of the approval of final plans for the relocation of West Boulevard with a new alignment (the "West Blvd Relocation Improvements"), Petitioner, or assigns, shall not proceed with construction of the West Blvd/Byrum/Steele Creek Improvements. Instead, Petitioner, or assigns, shall deliver to City of Charlotte the sum of $393,000, representing the estimated costs associated with the West Blvd/Byrum/Steele Creek Improvements (the "West Blvd Relocation Contribution Payment"). The West Boulevard Relocation Contribution Payment shall be applied by City of Charlotte to the cost of completion of construction of the West Blvd Relocation Improvements, and upon delivery of the West Blvd Contribution Payment to City of Charlotte, any requirement for completion of the West Blvd/Byrum/Steele Creek Improvements shall be waived. If City of Charlotte does not apply the West Blvd Contribution Payment to the cost of the West Blvd Relocation Improvements within four (4) years of deposit of the same with City of Charlotte, the City of Charlotte shall return such amount to Petitioner, or assigns or designee.

2. **West Blvd. & Wallace Neel Road (recommended signalization)**

- The installation of a traffic signal.
- Construct a westbound right turn lane on West Boulevard with 300 feet of storage and appropriate bay taper (by others).
- Modify the southbound combined left-right lane on Wallace Neel Road to a left turn lane and construct a southbound right turn lane on Wallace Neel Road with 275 feet of storage and appropriate bay taper (by others).
- Construct an eastbound left turn lane on West Boulevard with 350 feet of storage and appropriate bay taper (into the existing thru lane taper located to the west for the intersection of West Blvd. & I-485 Inner Loop Ramps).
  - This will also require an appropriate thru lane taper on the east side of the intersection.
- It should be noted that there are no pedestrian amenities at or within the immediate vicinity of the intersection; however, improvements such as high-visibility crosswalks, pedestrian signal heads and pushbuttons should be considered.

3. **West Blvd. & I-485 Inner Loop Ramps (recommended signalization)**

- The installation of a traffic signal.
- Extend the existing eastbound left turn lane storage on West Blvd. from 275 feet to terminate at the I-485 Outer Loop Ramps intersection and construct a 2nd eastbound left turn lane on West Boulevard with 350 feet of storage and a 200-foot bay taper (this improvement is located on the existing bridge deck over I-485 - no widening is necessary [10-foot wide

lane]).
  - This will require a 2nd receiving lane on the I-485 Inner Loop Entrance Ramp with a minimum of 500 feet of full lane and a 400-foot taper.
- Extend the existing northbound left turn lane storage on the I-485 Inner Loop Exit Ramp from 140 feet to 650 feet with an appropriate bay taper.
- It should be noted that there are no pedestrian amenities at or within the immediate vicinity of the intersection; however, improvements such as high-visibility crosswalks, pedestrian signal heads and pushbuttons should be considered.

4. **West Blvd./West Blvd. Extension & I-485 Outer Loop Ramps (recommended signalization)**

- Realign West Boulevard to the north to better line up with the existing bridge deck over I-485.
- The installation of a traffic signal.
- Construct a short (300-foot) 2nd westbound thru lane on West Blvd. east of the intersection starting with a 150-foot taper (to an existing guardrail for the bridge deck over I-485).
- Construct a 2nd westbound left turn lane on West Boulevard with 250 feet of storage and a 200-foot bay taper.
  - This will require a 2nd receiving lane on the I-485 Outer Loop Entrance Ramp with a minimum of 500 feet of full lane and a 400-foot taper.
- Extend the existing southbound right turn lane from 140 feet to 400 feet of storage.
- Construct a southbound left turn lane with 400 feet of storage.
- Construct a second southbound right turn lane with 400 feet of storage.
  - The proposed West Blvd. Extension will include a five-lane section (two thru lanes in each direction with left turn lanes) – a 2nd de-facto receiving lane will be in place with the inclusion of this additional southbound right turn lane.
- Construct the eastbound approach of West Blvd. Extension with a thru lane and combined thru-right turn lane.
- It should be noted that there are no pedestrian amenities at or within the immediate vicinity of the intersection; however, improvements such as high-visibility crosswalks, pedestrian signal heads and pushbuttons should be considered.

5. **West Blvd. Extension & Realigned Garrison Road/Garrison Road Extension (recommended signalization)**

- The installation of a traffic signal.
- West Blvd. Extension is expected to include a five-lane section (two travel lanes in each direction with a center median or left turn lanes); the two westbound lanes will terminate as separate left and right lanes at Realigned Dixie River Road.
- Realigned Garrison Road is expected to contain the following cross-section:
  - Two southbound receiving lanes
  - A northbound left turn lane with 150 feet of storage and appropriate bay taper
  - A northbound thru lane
  - A 2nd northbound thru lane that terminates as a right turn lane at West Blvd. Extension.
- Garrison Road Extension is expected to contain the following cross-section:
  - A northbound receiving lane
  - Dual southbound left turn lanes (the inner lane should contain a minimum 175 feet of storage and the outer lane should terminate as a left turn lane) with an appropriate bay

taper
  - A southbound combined thru-right turn lane
- Install pedestrian amenities such as sidewalks, high-visibility crosswalks, pedestrian signal heads and pushbuttons.

6. **Dixie River Road & West Blvd. Extension (recommend signalization as part of West Blvd. Extension)**

- Installation of a traffic signal (upon meeting warrants).
- Construct a northbound right turn lane on Dixie River Road with 325 feet of storage and appropriate bay taper.
- Construct a southbound left turn lane on Dixie River Road with 325 feet of storage and appropriate bay taper.
  - This will also require an appropriate thru lane taper on the south side of the intersection.
- West Blvd. Extension is expected to include a five-lane section (two travel lanes in each direction with a center median or left turn lanes); the two westbound lanes will terminate as separate left and right lanes at Dixie River Road.

c. Phase II Development & Phase II Improvements. As part of the Phase II Development, the following Phase II Improvements will be constructed in accordance with the implementation provisions set forth in Section V.a. above, including those dealing with sub-phasing of such improvements and adjustments in permitted development levels/roadway improvements based on differing transportation impact for such permitted uses.

1. West Blvd. & I-485 Inner Loop Ramp (shifted signalization)

- Loop ramp on the southeast quadrant of the intersection for eastbound West Blvd. to northbound I-485 vehicular;
- Shift the existing northbound I-485 Inner Loop Exit Ramp to the east.
- Reevaluation of intersection improvements to include turn lanes and signalization.

2. West Boulevard & I-485 Outer Loop Ramps (signalized)

- Loop ramp on the northwest quadrant of the intersection for westbound West Boulevard to southbound I-485;
- Reevaluation of intersection improvements to include turn lanes and signalization.

3. New I-485 Partial North Interchange and East-West Connector Road

- East-West Connector Road over I-485 between Wallace Neel Road and Garrison Road Extension;
- I-485 northbound and southbound interchange ramps on north side of partial interchange;
- Modifications to southbound I-485 Outer Loop West Boulevard exit ramp to incorporate new southbound East-West Connector I-485 exit ramp;
- Modifications to northbound I-485 Inner Loop West Boulevard entrance ramp to incorporate new northbound East-West Connector I-485 entrance ramp;
- Modifications to Wallace Neel Road north of partial interchange;
- Evaluation of new intersections for turn lanes and signalization.

4. Garrison Road Extension north

- Garrison Road Extension north to Dixie River Road from end of Phase 1 improvements or East-West Connector intersection;
- Garrison Road – Dixie River Road intersection improvements to include evaluation of turn lanes and signalization.

5. Dixie River Road north

- Improvements along Dixie River Road from end of Phase I Roadway Improvements limits north to Garrison Road.

6. Dixie River Road south

- Improvements along Dixie River Road south from end of Phase I Roadway Improvements limits to new intersection of future Catawba Crossing;
- Dixie River Road & Catawba Crossing intersection improvements to include evaluation of turn lanes and signalization.

7. Garrison Road Extension south

- Garrison Road extension south from end of Phase I Roadway Improvements to new intersection with Catawba Crossing.

8. Catawba Crossing east

- Catawba Crossing from intersection with Dixie River Road east to new intersection with southern extension of Garrison Road;
- Catawba Crossing & Garrison Road intersection improvements to include evaluation of turn lanes and signalization.

9. Dixie River Road south

- Improvements along Dixie River Road south from new intersection of future Catawba Crossing to southern limit of the Master Plan Site.]

10. Sadler Road west

- Improvements along Sadler Road west from improved intersection with Dixie River Road to western limit of rezoning (note the distance to be confirmed);
- Dixie River Road & Sadler Road intersection improvements to include evaluation of turn lanes and signalization.

11. Sadler Road west (not within Master Plan Site)

- Prior to platting of the 101st lot within the Residential District 5 portion of the Residential District bordering Sadler Road, road improvements will be installed to include:
  - 2 eleven (11) foot travel lanes including a full overlay of the pavement or as otherwise may be directed by CDOT or as applicable NCDOT.

12. East-West Connector west

- East-West Connector from intersection with Garrison Road Extension west to Dixie River Road and Sadler Road intersection;
- East-West Connector Road – Sadler Road and Dixie River Road intersection improvements to include evaluation of turn lanes and signalization.

13. Extension of West Boulevard

- Extension of West Boulevard west from Dixie River Road intersection to the approximate location/boundary of Watershed Critical Area.
- Extension of West Boulevard east to Billy Graham Parkway in the form of a 2-lane section initially but with ultimate full build-out of a 4-lane section (such timing to be determined); such improvements shall be planned and implemented in coordination with the West Boulevard/Airport related realignment project, the applicable Catawba Crossings study work and subject to applicable future transportation analysis regarding these improvements and the timing of the same.

d. Phase III Development & Phase III Improvements. As part of the Phase III Development, except as may be expressly noted below, the following Phase III Improvements will be constructed in accordance with the implementation provisions set forth in Section V.a. above, including those dealing with sub-phasing of such improvements and adjustments in permitted development levels/roadway improvements based on differing transportation impact for such permitted uses.

1. West Boulevard Extension west

- West Boulevard Extension west to its intersection with the Catawba Crossing.

2. Dixie River Road south

- Dixie River Road south to new intersection with Garrison Road extension;
- Evaluation of intersection improvements to include turn lanes and signalization.

3. Garrison Road Extension south

- Garrison Road Extension south to new intersection with Dixie River Road.

4. Catawba Crossing east and new partial southern interchange with I-485

- Catawba Crossing east from its intersection with Garrison Road Extension to east of new partial southern interchange with I-485;
- Catawba Crossing and I-485 Outer Loop ramp entrance ramp;
- Catawba Crossing and I-485 Inner Loop ramp exit ramp;
- Catawba Crossing and I-485 intersection improvements to include evaluation of turn lanes and signalization;
- Catawba Crossing east of I-485 to be coordinated with the Airport and the relocation of West Boulevard.

5. Catawba Crossing west

LandDesign
223 N Graham Street Charlotte, NC 28202
V: 704.333.0325 F: 704.332.3246
www.LandDesign.com

LANDDESIGN, INC. CORPORATE SEAL NORTH CAROLINA

CRESCENT COMMUNITIES
LINCOLN HARRIS

RIVER DISTRICT
REZONING PETITION NUMBER 2016-056
CHARLOTTE, NORTH CAROLINA

GENERAL DEVELOPMENT STANDARDS

REVISIONS:

DATE: 11.03.16
DESIGNED BY: LER
DRAWN BY: LR
CHECKED BY: CMG
Q.C. BY: MRC
SCALE: NTS
PROJECT #: 1014342

SHEET #:
RZ-3C

- Catawba Crossing west from intersection with Dixie River Road to West Boulevard Extension intersection.

VI. Design Standards/Guidelines Applicable to all MUDD-O Districts & Some Uses within MX Districts. The following sets forth certain design standards for specific types of conditions and building types/uses and they are in addition to and will control in the event of a conflict or discrepancy with those standards/guidelines set forth in the applicable District Development Standards. Unless expressly noted below, the following provisions apply to the MUDD-O District and MX-2 District. The following provisions are subject to the application of any applicable MUDD *Optional Provisions* set forth in the Rezoning Plan.

a. *Optional Provision*. The following *Optional Provisions* dealing with **side and rear building elevations** fronting Boulevards or Parkways may use landscaping, with a minimum installed height of 1/2 the height of the first story', to address blank walls and/or screen service areas and such landscaping shall be planted at installation in a manner to prevent views of the walls at grade where the landscaping is used.

b. *Optional Provision*. The following *Optional Provisions* dealing **with Loading docks, truck doors and service areas. Loading docks, truck doors and service areas** shall not be located between the primary building and the primary street. Loading docks, truck doors and service areas shall be screened, with landscaping, screen walls or other architectural features, from public view except when topographic and/or environmental site conditions exist making such limitation impractical or if there is a demonstrated public benefit reasonably acceptable to the Planning Director to deviate from this standard.

c. *Optional Provision*. The following *Optional Provision shall apply.* If the final architectural design cannot meet the design standards for blank wall articulation, **alternative innovative design solutions** may be considered for the reasonable approval of the Planning Director, or designee, under Section I.d. of these General Development Standards.

d. *Optional Provision.* The following *Optional Provision* shall apply. The **maximum contiguous area without windows or doors** on any floor shall not exceed 20 feet in length. Where blank or unarticulated walls 20' or greater cannot be addressed principally with doors or windows, they shall be treated with a combination the following options:

1. Provide a higher level of transparency/active use on the ground floor (exaggerated or larger windows indicative of habitable living areas) than the level of transparency provided for on upper stories;

2. Utilize horizontal and vertical variations in wall planes that are a minimum 8 inches in depth;

3. Change in building materials;

4. Display windows a minimum depth of 12"; and/or

5. Landscaping on non-network required streets or secondary street frontages.

e. The following standards apply to **vertical mixed-use and/or multi-story office buildings**:

1. Where a building is served by common entrances (not individual unit entrances) common usable open spaces, site amenity areas or courtyards can be utilized to break up the wall plane.

2. The ground floor shall be architecturally differentiated from upper stories i.e. taller ground floor windows, variations in building materials, increased pedestrian level detail etc.

3. The ground floor height (floor to ceiling) shall be a minimum of 15 feet. At least 50% of the ground floor per linear street frontage should meet this provision.

4. **Office buildings provided in the campus style format** (as defined in Section I.h above) may have larger setbacks from public and private streets than those set forth in the District Development Standards and may be oriented to common open spaces, greenways, I-485 and/or other buildings within the campus.

f. The following standards apply in the *MUDD-O Districts and the MX District* to **multi-family buildings 3 stories or taller**:

1. The scale and massing of buildings longer than 150' along a street shall be minimized by utilizing a combination of the following options: (a) varied roof lines through the use of slopes, modulated buildings heights, gables, dormers or innovative architectural solutions; (b) utilize building corners to provide visual interest at the pedestrian level as well as to differentiate roof lines or highlight ground floor uses; (c) utilize horizontal and vertical variations in wall planes; (d) provide architectural protrusion to accentuate enclosed balconies, and/or (e) a significant change in color and/or material accompanied with a minimum building articulation.

2. Common and private individual entrances will be provided along public streets at intervals of no more than 100 feet or as defined in the Streetscape by District Standards on [Sheet RZ-5C]. Where a building is served by common entrances (not individual unit entrances) and cannot achieve the interval spacing, common ground level usable open spaces, site amenity areas or courtyards can be utilized to break up the wall plane.

3. When outdoor living area in the form of a porch is provided, individual residential unit entrances shall orient to Local Public Streets with sidewalk connections so as to have a direct pedestrian connection to adjacent public sidewalks or greenways.

4. The ground floor shall architecturally differentiate active ground floor uses such as common areas, lounges, amenity areas or leasing offices from the residential uses and upper stories and shall maintain a high level of visibility through the use of clear glass, larger windows and an unobstructed view from adjacent public or private streets or common open spaces.

5. Balconies will be designed so that their size and location maximize their intended use for open space. The balconies may encroach into the 4-foot setback transition zone above the first story of the building with a clearance from grade of a minimum of 12 feet when the building is located along and the balcony is facing a public street.

6. All facades shall incorporate windows, arches, balconies or other architectural details along with varying build materials, or roof lines or building offsets.

7. Common building entrances (defined as serving an entire building or majority of the building) for multi-family residential uses shall be at or slightly (1' or less) above grade; entrances serving individual units or small number of units shall be typically 2 feet above grade unless unusual site conditions make this impractical; and common entrances shall be highly visible and architecturally treated as prominent pedestrian entrances through a combination of at least three (3) of the following features:

i. Decorative pedestrian lighting/sconces;

ii. Architectural details carried above the ground floor;

iii. Covered porches, canopies, awnings or sunshades;

iv. Archways;

v. Transom windows;

vi. Terraced or raised planters that can be utilized as seat walls;

vii. Common outdoor seating enhanced with specialty details, paving, landscaping or water features;

viii. Double doors;

ix. Stoops or stairs; and/or

x. Contrasting pavement from primary sidewalk.

g. *Optional Provision.* The following design standards apply to **Auto-oriented Uses** (defined as 30,000 square foot or less detached/ freestanding EDEE, retail (including without limitation convenience stores and gas stations) and office uses (including without limitation financial institutions) with or without an accessory drive-thru window:

1. A minimum of 60% of the principle entrance facade and 30% of one of the secondary street frontage façades, if located on a corner, shall be designed to have such pedestrian level façade be transparent with clear glass windows and doors that animate the façade edge and/or window box treatments and other similar features.

2. Landscaping shall be installed in the the area in front of blank walls that face streets in such as manner as to screen from view the walls covered with such landscaping, and projections, recesses, arcades, awnings, color, and texture shall be used to reduce the visual size of any unglazed walls; the landscaping at the time of planting shall be a minimum three (3) feet in height.

3. Locate drive-thru windows, service and loading areas to the rear or side interior side yards, away from the primary streets, to reduce their visibility. The drive thru lane and bail out lanes shall adhere to the standards referenced above in Section VI.h below.

4. Reinforce the street edge along parking areas by constructing segments of permanent, architectural walls with a minimum height of 48 inches in combination with or in alternating sequence with landscaping having a minimum installed height of 36 inches.

5. When multiple drive-through lanes are provided, design any canopies over them so that they are integrated with the overall architectural design of the primary buildings and appear to be an extension of the primary building mass, cornice and or roof type with similar architect design. Material deviations are permitted, however shall be complimentary.

6. Canopy locations for fuel sales shall not be located between the building and the primary street frontage; provided, however, deviations to this standard are contemplated and allowed with the approval of the Planning Director, or designee, when such facility is located at a corner or other site conditions or shape of site dictate, provided further that landscaping and screening requirements shall apply in each such deviation instance.

h. Optional Provision. The following Optional Provision shall apply. **Accessory drive-thru windows** facilities are permitted (with the exception of the Town Center Core) on Parkways, Boulevards or secondary streets (secondary streets being non-primary streets and principally auto-oriented with less emphasis on pedestrian features), subject to the following standards:

1. Drive thru windows shall not be oriented to primary streets. However, one drive thru lane and one bail out lane are permitted between the building and the street with screening achieved through a combination of low landscape solid walls ranging from 36 to 42 inches in height articulated no less than every 20 feet and landscaping.

2. Multilane drive thrus such as those for banks or fast food restaurants shall not face the primary street unless canopied and with an articulated building edge.

3. No more than 2 uses with accessory drive thru windows per block face are permitted and the uses with accessory drive thru windows may not be located adjacent to each other on the same block unless they share central parking facilities.

4. When multiple drive-through lanes are provided, any canopies over them shall be designed so that they are integrated with the overall architectural design of the primary buildings and appear to be an extension of the primary building mass, cornice and or roof type with similar architect design. Material deviations are permitted, however shall be complimentary

i. ***Optional Provision*** **– Larger Format Users.** The following *Optional Provision* shall apply within the MUDD-O Districts for **non-office commercial uses, indoor recreation uses unrelated to schools or civic uses, each of greater than 30,000 sf of gross floor area:**

1. Non primary street facing side and rear facades can utilize landscaping with an installed height of ½ the height of the first story of and plant grouping gaps no larger than 20 feet to address blank walls.

2. Parking fields will be minimized to no more than 2 full bays of parking between the building and the primary street, and larger parking areas may be provided to the side or rear of the building. Deviations from this standard may be allowed on thoroughfares with enhanced pedestrian connections through parking areas. Deviations are not allowed in the Town Center Core.

3. A primary pedestrian entrance will be located facing a public or private street, or located on a street facing corner. Only one primary pedestrian entrance is required for the building (not one for each street).

j. The following design standards shall apply to **structured parking facilities**:

1. Building materials associated with facades on parking structures shall be generally compatible in character and quality with materials used on nearby buildings, plazas and streetscapes, taking into consideration differences associated with parking structures;

2. Parking structures shall be designed to materially screen the view of parked cars from adjacent public or private streets or publicly accessible open spaces or plazas. Screening of cars on the ground level and second level will be accomplished primarily through the use of decorative louvers and similar features, and landscaping. Cars shall not be visible from the street and/or adjacent sidewalk. Deviations are permitted along I-485 and Boulevards and Parkways where landscaping or walls a minimum of 42 inches tall are permitted screening.

3. Screening of cars parked on the upper level will be accomplished by a solid wall, at least 36 inches in height, designed as part of the parking deck structure except in the Town Center Core where all levels facing a public street shall be screened with decorative louvers or glazing.

4. Architectural detailing should minimize large expanses of horizontal openings in excess of 20 feet and should provide vertical breaks from ground level to top level every 50 feet.

k. The following design standards shall apply to **Continuing Care Retirement Centers (CCRC):**

1. Parking areas for the CCRC uses will be located to the rear of the buildings or between the buildings;

2. The CCRC buildings located will have at least one primary building entrance oriented to applicable street.

3. If pitched roofs are utilized the roof pitch must be greater than 6:12.

4. Stucco or EFIS with a smooth or sandy finish may be used as secondary material only on the 2nd and 3rd floors and such material shall be less than 40% of the aggregate wall area excluding roofs and siding.

5. Building façade materials, with the exception of corner treatments and columns, shall be combined only horizontally, with the heavier below the lighter.

l. Urban Design Townhouse Design Guidelines: The following design provisions shall apply to single family attached townhomes or multi-family units designed in a townhome formal:

1. To provide privacy, all residential entrances within 15 feet of the sidewalk must be raised from the average sidewalk grade a minimum of 24 inches, subject to applicable deviations to address site constraints.

2. Pitched roofs, if provided, shall be symmetrically sloped no less than 6:12, except that roofs for porches and attached sheds may be no less than 2:12, unless a flat rood architectural style is employed.

3. Usable porches and stoops shall form a predominate feature of the building design and be located on the front and/or side of the building. Usable front porches are covered and are at least 6 feet deep. Stoops and entry-level porches may be covered but not be enclosed.

4. All corner/end units that face a public or private street should have a porch or stoop that wraps a portion of the front and side of the unit or blank wall provisions shall be implemented that limit the maximum blank wall expanse to 10 feet on all building levels and/or allows acceptable landscaping treatments along such areas.

5. Garage doors visible from public or private streets should minimize the visual impact by providing a setback of 12 to 24 inches from the front wall plane and additional architectural treatments such as translucent windows or projecting elements over the garage door opening.

6. Sidewalks should be provided to connect one residential entrances to sidewalks along public and private streets.

VII. Lighting Standards Applicable to All MUDD-O Districts.

a. All lighting shall be full cut-off type lighting fixtures excluding lower, decorative lighting that may be installed along driveways, sidewalks and park areas.

b. Detached lighting in these Areas, except street lights located along public and private streets, will be limited to 26 feet in height in portions of the Areas used for non-residential uses and 21 feet in height for portions used for residential uses.

c. No "wall pak" lighting will be allowed, however architectural lighting on building facades, such as sconces, will be permitted and in loading dock areas or at the rear of the buildings where "wall pak" lighting that is designed as down lighting will be allowed.

VIII. Signage Standards Applicable to All MUDD-O Districts.

a. *See the Optional Provisions related to signs in Section II of these General Development Standards.*

IX. Environmental Vision Plan & Environmental Features; PCCO:

a. Environmental Vision Plan. Reference is made to [Sheets RZ 4A,B and C] which sets forth the Environmental Vision Plan for development taking place on the Master Plan Site and certain other guidelines related to environmental and sustainability aspects associated with the Rezoning Plan. The Environmental Vision Plan provides overarching context, intent and requirements for the addressing certain environmental aspects contemplated for the Master Plan Site.

b. Post Construction Ordinance. The Petitioner shall comply with the Charlotte City Council adopted Post Construction Stormwater Ordinance.

X. CATS.

a. Petitioner, or assigns, will provide for locations within dedicated rights of way for on-street bus stops in a manner consistent with CATS guidelines upon review and approval of CATS. Petitioner, or assigns, will provide for the concrete pads associated with such bus stops and will seek to provide for site designs that promote pedestrian connectivity to such bus stops from nearby uses. These efforts will occur during the land development process for development taking place along the applicable rights of way.

b. Petitioner, or assigns, will work with CATS in connection 2030 Transit Plan efforts to plan for a future community transit center to be strategically located as much as practicable to serve future rapid transit within the MUDD-O portions of the Master Plan Site. In as much as Petitioner, or assigns, is committed to support rapid transit service to the Master Plan Site but in as much as plans for rapid transit to the Master Plan Site have not been formulated even at a rudimentary level, the location of such a community transit center will be determined over time included in the 2030 Transit Plan efforts.

XI. Amendments to the Rezoning Plan; Binding Effect:

a. Amendments. Future amendments to the Rezoning Plan (which includes these Development Standards) may be applied for by the then Owner or Owners of the applicable portions or parcels of the Master Plan Site affected by such amendment in accordance with the provisions the Development Standards, including without limitation Section II of these General Development Standards, and of Chapter 6 of the Ordinance, as applicable.

b. Binding Effect. If this Rezoning Petition is approved, all conditions applicable to the development of the Master Plan Site imposed under the Rezoning Plan will, unless amended in the manner provided herein, be binding upon and inure to the benefit of the Petitioner, or assigns, and subsequent owners of portions or parcels of the Master Plan Site, as applicable, and their respective heirs, devisees, personal representatives, successors in interest or assigns. These provisions are in addition to the other provisions of these General Development Standards that reference completion of commitments by Petitioner, or assigns, or Petitioner including assigns of same.

LandDesign
223 N Graham Street Charlotte, NC 28202
V: 704.333.0325 F: 704.332.3246
www.LandDesign.com

LANDDESIGN, INC. CORPORATE SEAL NORTH CAROLINA

CRESCENT COMMUNITIES

LINCOLN HARRIS


RIVER DISTRICT
REZONING PETITION NUMBER 2016-056
CHARLOTTE, NORTH CAROLINA

GENERAL DEVELOPMENT STANDARDS

REVISIONS:

DATE: 11.03.16
DESIGNED BY: LR
DRAWN BY: LR
CHECKED BY: CMG
Q.C. BY: MRC
SCALE: NTS
PROJECT #: 101432

SHEET #:
RZ-3D

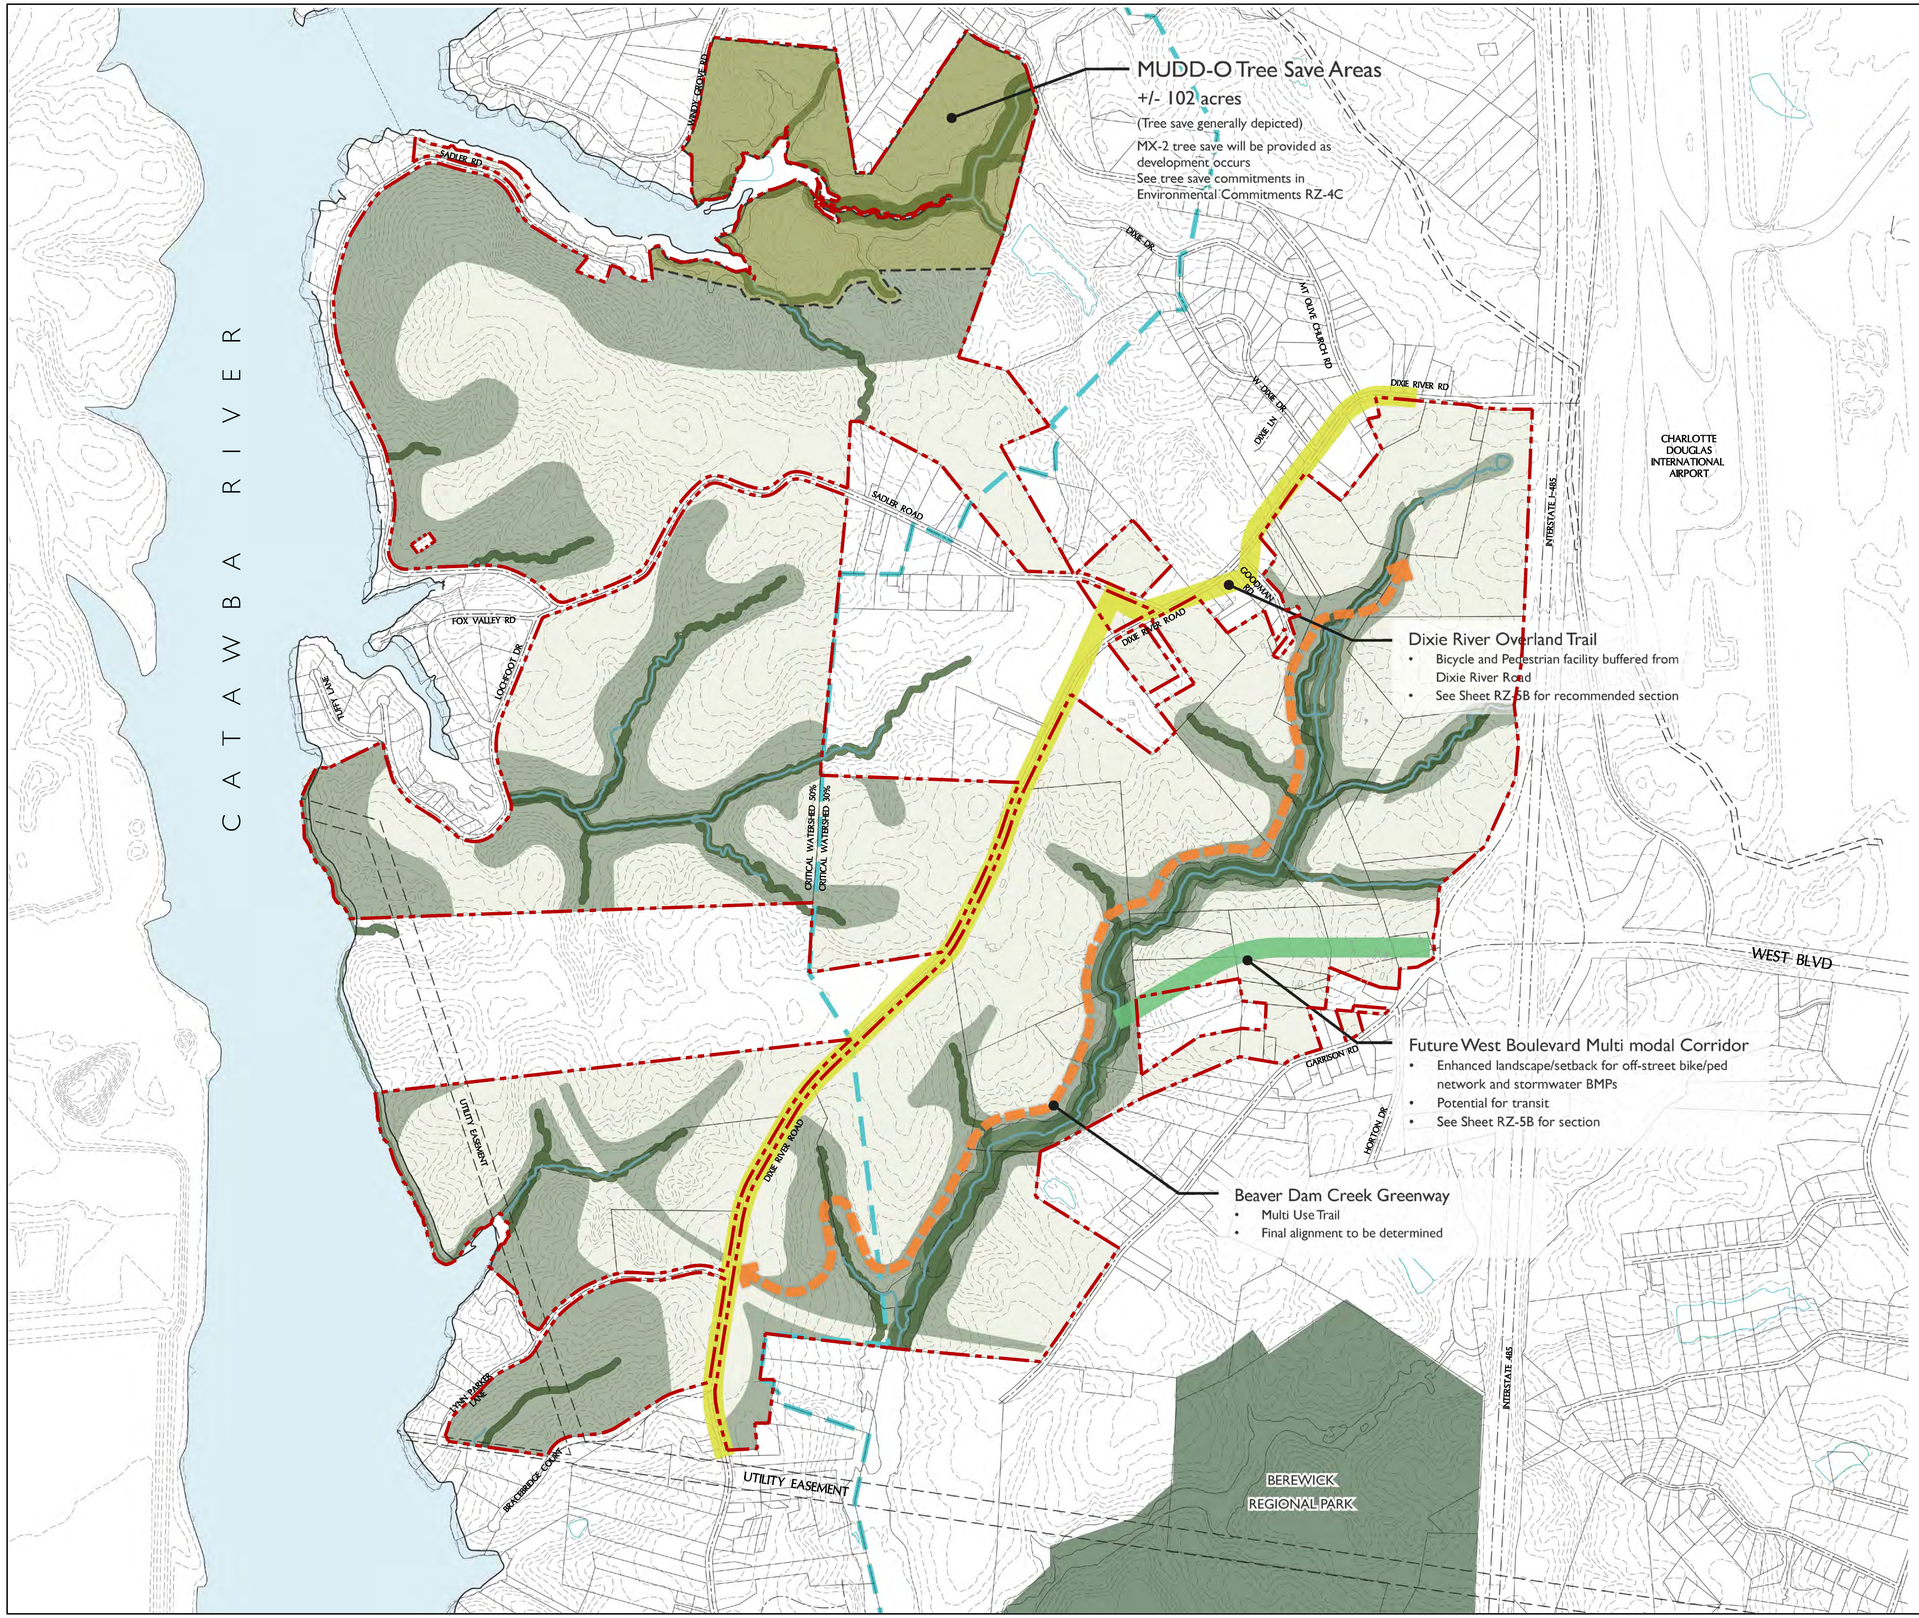

River District Environmental Vision Statement

River District will honor the unique resources and character of the 1,377.68 acre master planned community by preserving significant natural areas, land features and environmentally sensitive lands. This effort will cultivate accessibility, stewardship and education opportunities related to nature for the residents as well as serve as a regional amenity. By way of an extensive trail system that traverses along streams, through wooded areas and connects destinations, there will be tremendous opportunities to appreciate the natural environment within minutes of every destination or neighborhood. River District will maintain high standards for water quality practices and required tree save measures.

River District will create a one-of-a-kind community that keeps natural resources and open space preservation as the cornerstone of its built environment.

NOTES:
See Sheet RZ-4B for specific Stream Buffer Requirements and Commitments.

See Sheet RZ-4C for Environmental Commitments.

Total Acreage: +/- 1,377.68 acres

LEGEND:

CONCEPTUAL OPEN SPACE
*This is a conceptual depiction of the possible location for open space. The minimum commitment will be met but the final location is subject to change as development occurs.

TREE SAVE
*See tree save notes in Environmental Commitments on Sheet RZ-4C.

300' 0' 300' 600' 1200'
SCALE: 1"=600'

LandDesign
223 N Graham Street Charlotte, NC 28202
V: 704.333.0325 F: 704.332.3246
www.LandDesign.com

LANDDESIGN, INC. CORPORATE SEAL NORTH CAROLINA


CRESCENT COMMUNITIES
LINCOLN HARRIS

RIVER DISTRICT
REZONING PETITION NUMBER 2016-056
CHARLOTTE, NORTH CAROLINA
ENVIRONMENTAL VISION PLAN

REVISIONS:

DATE: 11.03.16
DESIGN BY: J.R.
DRAWN BY: J.R.
CHECKED BY: CMG
Q.C. BY: MRC
SCALE: 1"=600'
PROJECT #: 011342

SHEET #: RZ-4A

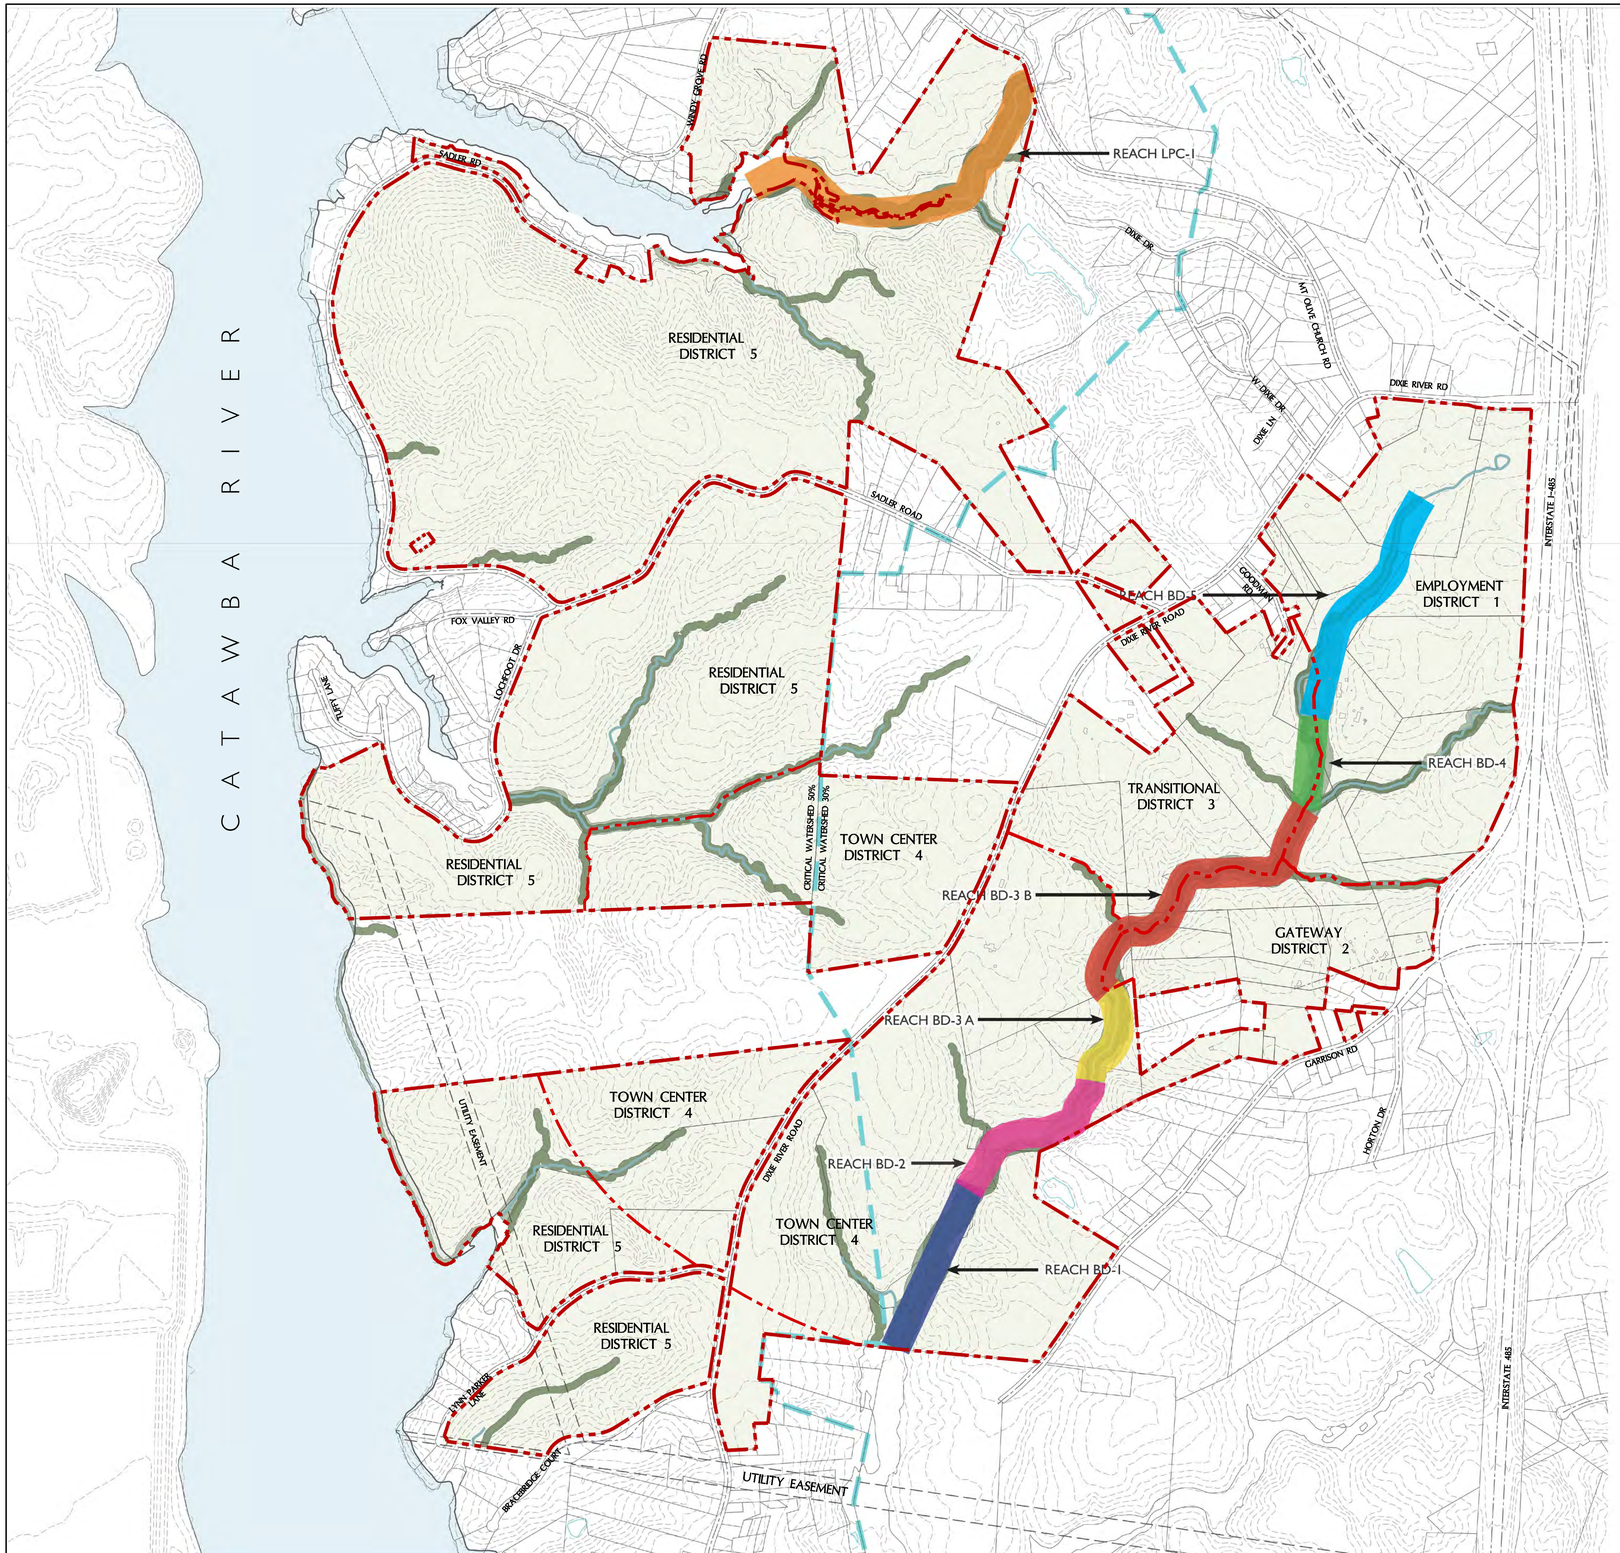

BUFFERS ON MAIN TRIBUTARIES

	STREAM REACH	EXISTING BUFFERS EACH SIDE*			ADDITIONAL PROPOSED BUFFERS	TOTAL BUFFER WIDTH (both sides)
		WATER SUPPLY	SWIM	PCCO		
BEAVERDAM CREEK	BD-1	100'	100'	100'	100' EACH SIDE OF WS BUFFER AS UPLAND	400'
	BD-2	100'	100'	50'	50' EACH SIDE OF WS BUFFER AS UPLAND	300'
	BD-3 A	100'	50'	50'	25' EACH SIDE OF WS BUFFER AS UPLAND	250'
	BD-3 B	100'	50'	50'	N/A	200'
	BD-4	100'	N/A	35'	N/A	200'
	BD-5	N/A	N/A	30-35'	N/A	30'-70'
LITTLE PAW CREEK	LPC-1	100'	N/A	100'	100' EACH SIDE OF WS BUFFER AS UPLAND	400'

* HORIZONTAL DISTANCE FROM TOP OF BANK ON EACH SIDE OF PERENNIAL STREAM DEFINED BY FIELD SURVEY.
** STREAM CLASSIFICATION WITHIN THE PROJECT BOUNDARY SHALL BE IN ACCORDANCE WITH ORDINANCE OR DELINEATED BY A CERTIFIED PROFESSSIONAL USING U.S. ARMY CORPS AND N.C. DIVISION OF WATER QUALITY METHODOLOGY.
*** ADDITIONAL PROPOSED BUFFERS WILL FOLLOW ORDINANCE AS UPLAND ZONE.

POST CONSTRUCTION CONTROLS ORDINANCE (PCCO) BUFFERS ON TRIBUTARIES EXCEPT BEAVER DAM CREEK

TOTAL EACH SIDE	STREAMSIDE / NO-BUILD	UPLAND	PROPOSED	TOTAL BUFFER WIDTH (both sides)
30'	30'	N/A	ADDITIONAL 10' TO STREAMSIDE ZONE AND 15' TO UPLAND ZONE ON EACH SIDE OF PCCO BUFFER	110'
35'	30'	5'		120'
50'	30'	20'		150'

CLARIFICATION NOTE:
THE PROPOSED ADDITIONAL BUFFERS ARE NOT GRAPHICALLY DEPICTED; REFER TO CHARTS ABOVE FOR BUFFER WIDTH COMMITMENTS.

SCALE: 1"=600'

LandDesign
223 N Graham Street Charlotte, NC 28202
V: 704.333.0325 F: 704.332.3246
www.LandDesign.com
LANDDESIGN INC CORPORATE SEAL NORTH CAROLINA

CRESCENT COMMUNITIES
LINCOLN HARRIS

RIVER DISTRICT
REZONING PETITION NUMBER 2016-056
CHARLOTTE, NORTH CAROLINA

STREAM BUFFER PLAN

REVISIONS:

DATE: 11.03.16
DESIGNED BY: LR
DRAWN BY: LR
CHECKED BY: CMG
Q.C. BY: MRC
SCALE: 1"=600'
PROJECT #: 1014342

SHEET #:
RZ-4B

ENVIRONMENTAL COMMITMENT STANDARDS:
River District will honor the unique resources and character of the +/- 1,377.68 acre master planned community by preserving significant natural areas, land features and environmentally sensitive lands. This effort will cultivate accessibility, stewardship and education opportunities related to nature for the residents as well as serve as a regional amenity. From neighborhood parks to an extensive trail system that traverses along streams, through wooded areas and connects destinations, there will be tremendous opportunities to appreciate the natural environment within 5 minutes of every destination or neighborhood. River District will maintain high standards for water quality practices as well as exceed required tree save measures.

River District will create a one-of-a-kind community that keeps natural resources and open space preservation as the cornerstone of its built environment.

OUTLINE

I. Environmental Intent
II. Water Quality
III. Open Space
IV. Recreation and Connectivity
V. Tree Save

I. ENVIROMENTAL INTENT:

The land use pattern will respect the natural resources and recognize the opportunity to integrate natural features and open space amenities as a primary organizing element. River District will concentrate development in districts, while intentionally maintaining open space areas and providing greenway connections. The opportunity to focus development in these districts allows for minimized environmental impact.

Higher intensity districts, such as the Employment and Town Center will be developed in a condensed pattern away from challenging topography and the river. All districts will be linked by a thoughtful transportation system of sidewalks and trails that promotes walkability and pedestrian activity.

As the River District develops closer to the water and topography becomes more challenging, lower density residential uses will become more prevalent. Large swaths of tree save and open space will link these areas to the Town Center District and the Employment District. The River District Environmental Vision includes various stewardship commitments related to Open Space (defined in the General Development Standards [Sheets RZ-3A – RZ-3D] reference section I. h) water quality, recreation and connectivity, and tree save aspects, as more particularly set forth below.

II. WATER QUALITY

The enhanced water quality protection measures committed to by the Petitioner, or assigns, include:

a. Erosion Control - A commitment to basin sizing on storm events detaining the 2 year storm for five (5) days and the 25 year storm for three (3) days while routing the 50 year storm through the water quality skimmer outlet. Additional specific measures to be employed in concert with increased basin capacity will include that all plans follow the requirements of the Critical and Protected Area Enhanced Erosion Control Measures Checklist, including polyacrylamide (PAM) plans. PAM shall be specified for use with seeding mixtures and to treat sheet flow runoff to basins including type, amount and frequency of application. All plan submittals will also include an earthwork cut/fill analysis. A qualified individual will be dedicated solely to the protection of surface water resources with duties to include the periodic inspection of erosion control measures and land disturbing activities, the routine inspection of surface waters and all activities necessary to ensure the compliance with all water quality regulations and rezoning conditions.

b. Enhanced Water Quality Protection - The commitment to enhanced water quality protection will be based on collaborative best practices and exceeding several current regulatory requirements as follows.

1. In collaboration with the City of Charlotte Storm Water Services and Charlotte Department of Transportation, the evaluation of innovative storm water treatment options in concert with the design of the River District roadway infrastructure. Implementation of innovative options will be subject to City concurrence in meeting the PCSO Ordinance.
2. Where topography and proximity to enhanced stream buffers permit, and upon the cooperation and concurrence of City of Charlotte Storm Water Services, the evaluation and implementation of tiered storm water treatment through dispersion of storm water though the enhanced buffer as noted in 3 below.
3. Petitioner, or assigns commits to increase the horizontally measured width of stream buffers in accordance with [Sheet RZ-4B].
4. Increased buffer widths identified as an extension of the "Upland Zone", on [Sheet RZ-4B] shall follow the "Buffer Disturbance" as defined in the Charlotte Mecklenburg Water Quality Buffer Implementation Guidelines, last revised September 2014.
5. Commitment to a minimum horizontal buffer of 50 feet around all delineated jurisdictional wetlands.
6. In collaboration with Mecklenburg County Land Use and Environmental Services Agency (LUESA), a commitment to fund the provision, installation, and operation of up to four (4) water quality monitoring stations before construction activities commence as approved by LUESA.

Perform continuous onsite monitoring in streams which are immediately downstream of active construction. Monitoring should begin prior to land disturbing activity and continue throughout construction until the applicable portion of the site is stabilized and grading permit is closed. Parameters to be measured are turbidity, water level, and rainfall. Data must be immediately available via a network communication system and be able to provide immediate alerts to LUESA staff when thresholds are exceeded, which may indicate a failure of erosion control devices. This monitoring will be performed by Mecklenburg County Storm Water Services. Petitioner to pay all costs associated with the installation and maintenance of the monitoring sites. Sites will be in the cores identified in note 7 below.

7. For the purposes of establishing a benchmark of existing conditions of the lake bottom, Petitioner, or assigns will conduct a bathymetric survey of Little Paw Creek, Lochfoot Drive, Lynn Parker Lane and Browns Coves. Petitioner, or assigns, will provide these surveys to LUESA prior to the initiation of any construction within the respective drainage basins. Alternately, Petitioner, or assigns may elect to retain and pay LUESA to conduct these surveys. The frequency of monitoring is as follows: Pre development (6 months prior to any land disturbing activities) and then 6 months starting after land disturbing activity is complete. If continuous activity lasts over five years, then another survey will be conducted at the fifth year. If surveys are self-performed then the procedure/methodology must be pre-approved by LUESA.
8. Perform chemical analyses on water in 2 coves (Little Paw and Lochfoot Cove) per standard Mecklenburg County lake sampling protocol. Parameters include: Temperature, DO, pH, Specific Conductance, Secchi, Fecal Coliform, E. Coli, Chlorophyll A, Nutrient Suite, Turbidity. Monitoring frequency to be 8 months per year (Jan, March, May, June, July, Aug, Sept, Nov). Monitoring to begin at least one year prior to land disturbing activity and continue until one year after development is complete. This monitoring is to be performed by Mecklenburg County Storm Water Services while conducting routine lake monitoring activities and the Petitioner, or assigns, is to pay the analytical costs associated with the added monitoring for development in drainage areas contributing to these cores.
9. Conduct baseline biological monitoring in all stream draining greater than 50 acres prior to construction activities. Monitoring should include a full assessment of fish a macroinvertebrate diversity. Monitoring results to be provided to LUESA.

IV. OPEN SPACE

Open Space (as defined in the General Development Standards on [Sheets RZ-3A – RZ-3D]) will be utilized to enhance the quality of life for residents and visitors to the River District. Petitioners, or assigns, commit to a minimum total of 40% of the overall acreage of +/- 1,377.68 acres, or +/- 551 acres of open space. Significant focus will be placed on providing wildlife and habitat corridors that are interconnected and respond to both adjacent properties and the water. The Open Space commitment is

conceived as multi-faceted endeavor providing preservation of wildlife corridors, meeting or exceeding tree save requirements, and allowing area for an extensive trail and greenway system. Open Space shown on [Sheet RZ-4A] represents generally where additional Open Space is anticipated. Additional preserved open space will be identified and generally described in connection with development of individual parcels prior to issuance of the building permit associated with such parcels.

a. Other specific Open Space commitments include:

1. Preservation of one "wildlife preserve" greater than 75 acres that will be located within the Residential District. Exact location will be identified prior to the issuance of certificate of occupancy for 1,000th residential dwelling unit.
2. Preservation of all land within the 100 year floodplain (zone AE) and the future 100 year floodplain (zone X) as Open Space.

V. RECREATION & CONNECTIVITY

Developers commit to create an extensive trail and greenway network as part of the Open Space system and integrated into the physical development to provide a pedestrian and non-vehicular connectivity throughout the Master Planned Site (ie. River District). Natural trails, greenway paths, linear parks, bike routes and a carefully designed street and pedestrian network will enable a more active and connected lifestyle. Section IV of the General Development Standards (set forth on [Sheets RZ-3A-3D]) describe certain commitments of the Petitioner, or assigns, regarding park sites, greenway dedication and other trails.

VI. TREE SAVE
The tree save area requirement for the entire site will be minimum 15% gross acreage. The minimum of +/- 1,377.68 acres is +/- 206.65 acres of tree save area required. This specifically requires all areas of the site to provide a minimum 15% tree save, including MX-2 areas and single family development. The MUDD-O tree save dedication will include a minimum of 70% (+/- 71 acres) of the land dedication for the benefit of the +/- 675 acre area associated with the MUDD-O Districts in a single location within the Residential District as conceptually shown on [RZ-4A] and an additional dedication area, within the project, of up to 30% (+/- 31 acres) of the total dedication. The MUDD-O tree save areas will be dedicated prior to Land Development plan approval for the first parcel developed within the MUDD-O Districts. Tree save commitments for the MX-2 portion of the Master Planned Site shall be dedicated as development occurs within the MX-2 District. The Tree Save commitments shall be implemented subject to the following provisions:

1. The areas depicted on [Sheet RZ-4A] are conceptual in nature and the Petitioner or assigns reserves the right to shift the boundaries due to development, infrastructure, utility needs, civic purposes or other programmatic elements provided, that the tree save areas will represent a total of a minimum of 102 acres.

2. The minimum approximately 102-acre tree save area is for the benefit of the MUDD-O District only. In the event that development levels in the MUDD-O Districts do not exhaust the entire dedicated tree save area, the remaining tree save areas may not be used for the benefit of the MX-2 District.

3. Upon approval of development permits, a notification/letter of approval shall be sent from Urban Forestry to the owner of record of the dedicated tree save areas and the developer applying for development permits in the MUDD-O District. A letter of approval from the Tree Save owner of record in the MX-2 area must accompany any MUDD-O development permit.

4. Urban Forestry staff is to be contacted prior to creation of any trails or parts of trails within tree save areas. Proposed trails or parts of trails within tree save areas are to be reviewed and approved by Urban Forestry staff prior to any creation of trails.

5. Any proposed tree save area will be subject to prior approval by Urban Forestry staff, and may require additional surveys, tree planting or other reasonable measures to ensure the area meets the intent of the Tree Ordinance.

6. Permanent tree protection fencing and signage, per ordinance, denoting the area as "tree root protection zone" is required along the boundary between the minimum approximately 102-acre tree save area for the benefit of the MUDD-O District and the developable portion of the MX-2 area. This fence will be required to be installed prior to City of Charlotte Land Development issuance of a grading permit for the first adjacent parcel to the above mentioned boundary. This fence must remain intact and entire until final certificate of occupancy for the last adjacent parcel developed along this boundary."

7. All zoning areas within the Master Planned Site shall comply with all sections for the Charlotte Tree Ordinance, in existence as of date of approval of the Rezoning Plan. All requirements of the tree ordinance will govern and take precedence over any provision listed within this conditional rezoning plan unless the provisions listed within the rezoning plan establishes more stringent standards and/or requirements as determined by the City of Charlotte's Urban Forestry Supervisor and City Arborist.

8. No off-site mitigation of any required tree save area on this site will be allowed at any time now or in the future. The Master Planned Site, as a whole, will be treated as one site.

9. All parcels on this site not part of the original MUDD-O District, and therefore not having tree save requirements met by the minimum approximately 102-acre tree save area, will be required to show a minimum 15% tree save based on gross area.

LandDesign
223 N Graham Street Charlotte, NC 28202
V: 704.333.0325 F: 704.332.3246
www.LandDesign.com

LANDDESIGN, INC. CORPORATE SEAL NORTH CAROLINA


CRESCENT COMMUNITIES
LINCOLN HARRIS

RIVER DISTRICT
REZONING PETITION NUMBER 2016-056
CHARLOTTE, NORTH CAROLINA
ENVIRONMENTAL VISION PLAN - NOTES

REVISIONS:

DATE: 10.03.16
DESIGNED BY: LR
DRAWN BY: LR
CHECKED BY: CMG
Q.C. BY: MRC
LDI PROJECT #: 1014342

SHEET #: RZ-4C

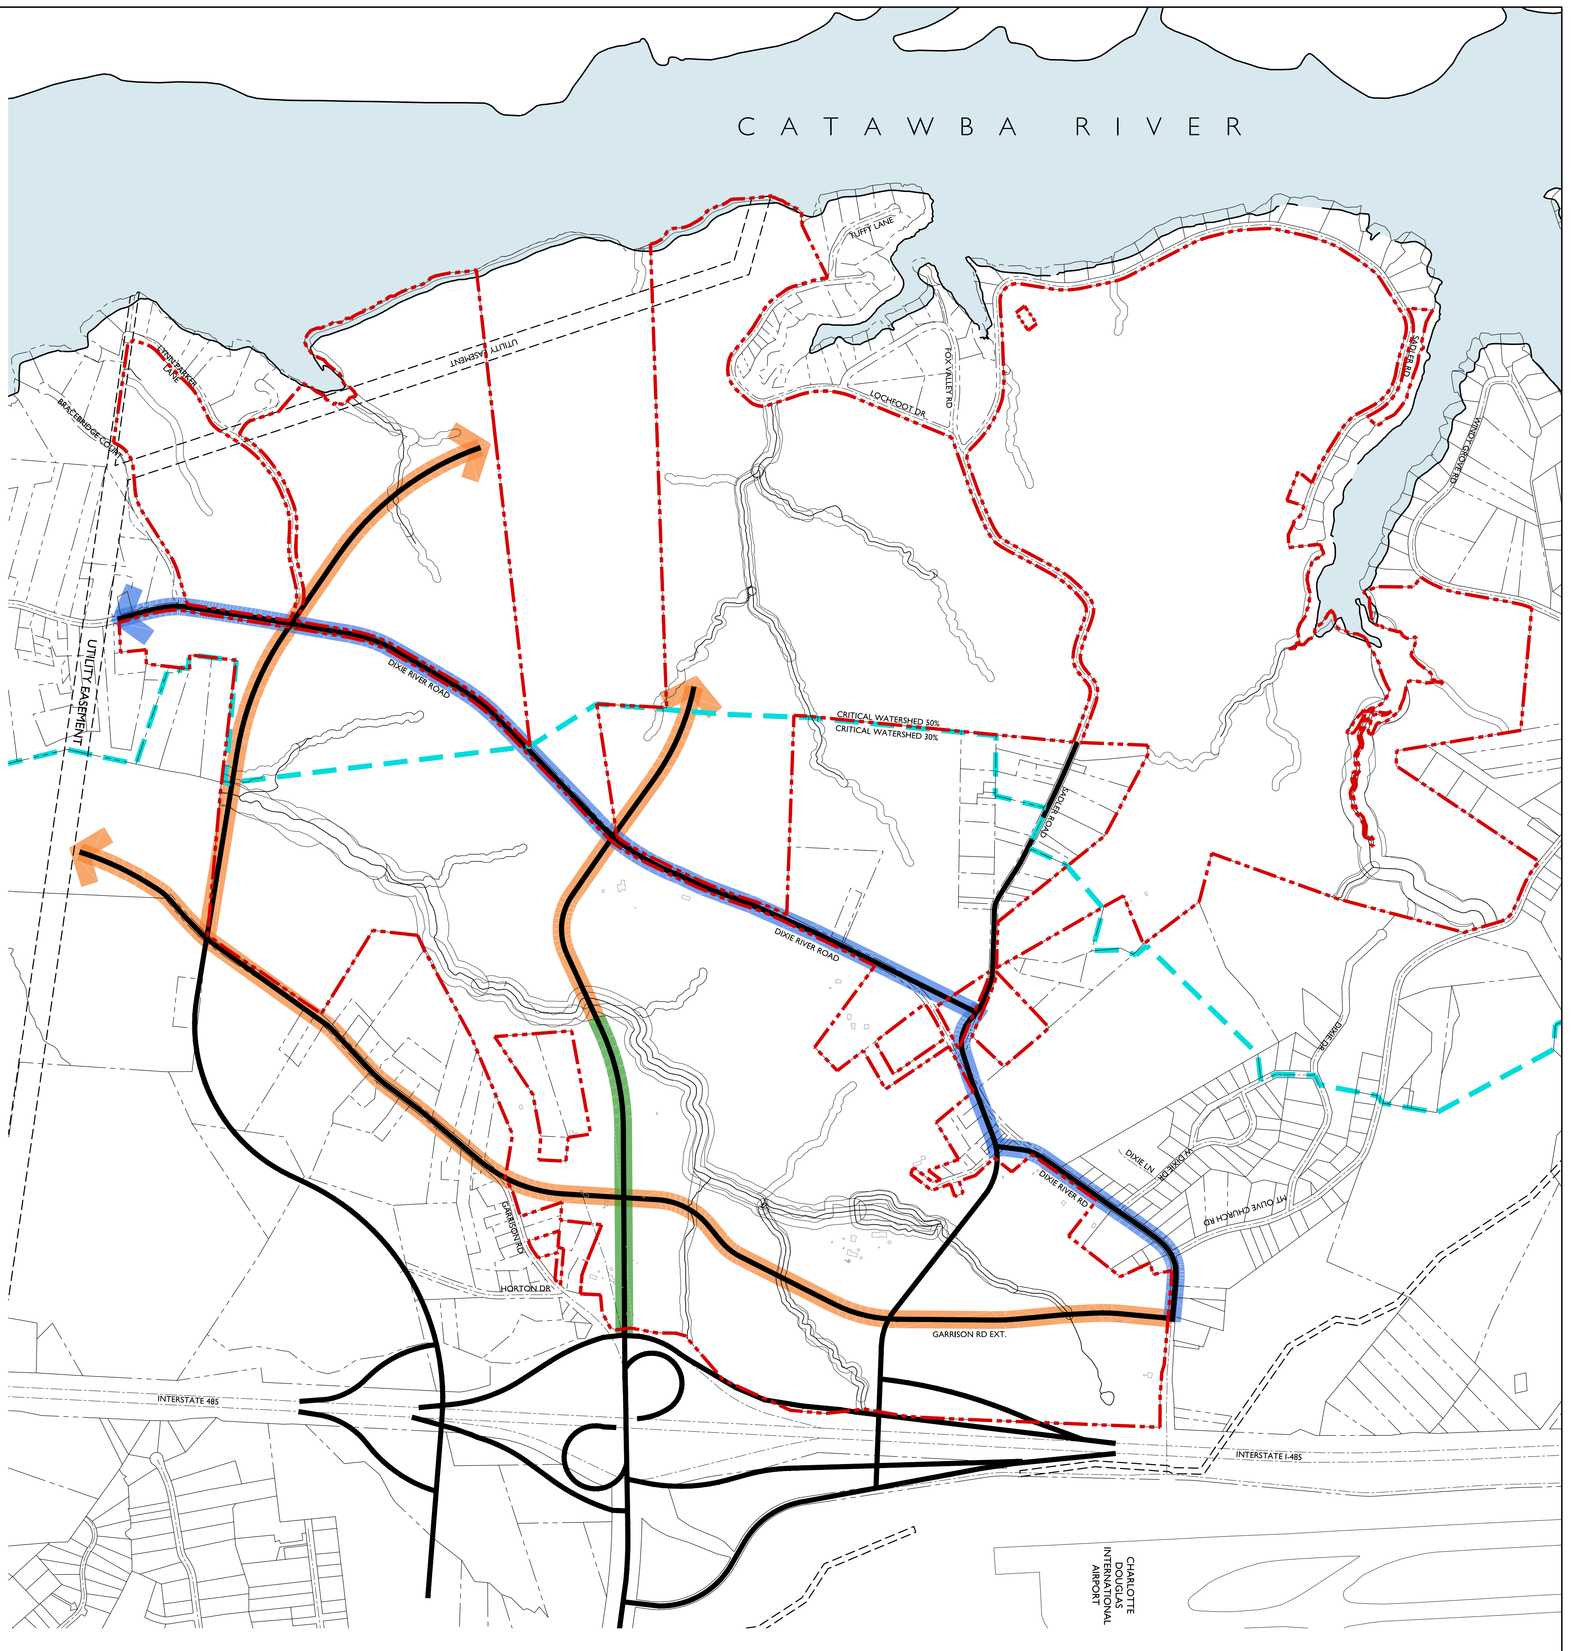

STREET NETWORK FOR DESIGN GUIDANCE LEGEND

- Boulevard / Parkway - as identified by USDG standards (also Major Thoroughfare)
- Main Street, Avenue, Local Office/Commercial - as identified by USDG standards (also Minor Thoroughfare)
- Future West Boulevard (Multi-Modal Corridor)

NOTE: This sheet is merely for design guidance - not to be interpreted as binding. Roadway cross-sections may be modified in the General Development Standards for transportation network and commitments.

SCALE: 1"=600'
0 300' 600' 1200'

DATE: 11.03.16
DESIGNED BY: LR
DRAWN BY: LR
CHECKED BY: CMG
Q.C. BY: MRC
SCALE: 1"=600'
PROJECT #: 1014342

SHEET #:
RZ-5A

REVISIONS:

RIVER DISTRICT
REZONING PETITION NUMBER 2016-056
CHARLOTTE, NORTH CAROLINA


OVERVIEW OF STREET NETWORK - DESIGN GUIDANCE

CRESCENT COMMUNITIES
LINCOLN HARRIS


NORTH CAROLINA CORPORATE SEAL LANDDESIGN, INC.

LandDesign
223 N Graham Street Charlotte, NC 28202
V: 704.333.0325 F: 704.332.3246
www.LandDesign.com


Future West Blvd.
(Multi modal Corridor)
* Bicycle accommodations will vary by district.

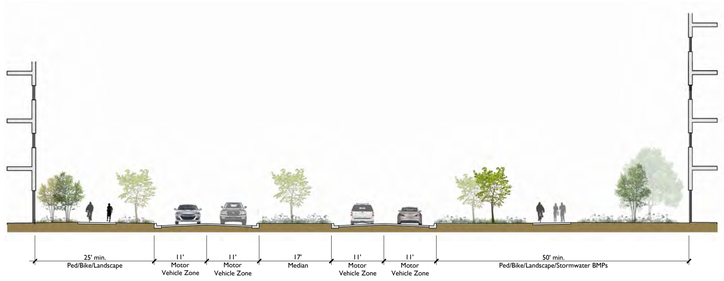

Beaver Dam Creek - Building Frontage

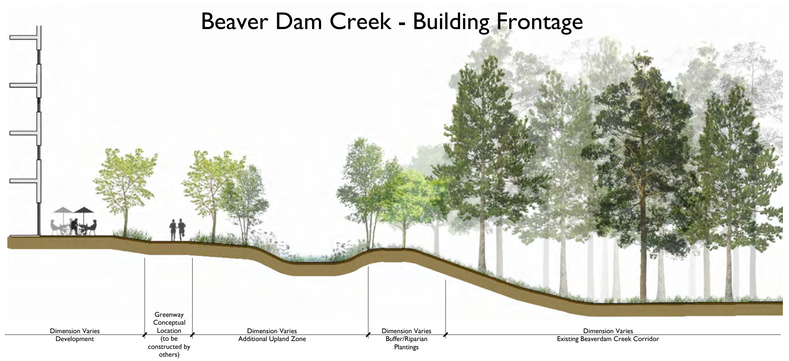

Dixie River Overland Trail
* Section shows overall intent. Road section and dimensions to be determined and finalized as development occurs.

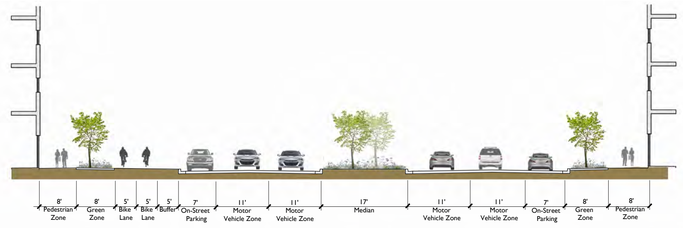

NOTE: Sections will vary and may not occur the length of all roads

Block Length and Greenway Trail Connections

District	Average Block Length* **	Maximum Block Length***	Greenway Connections****
Employment	500'	650'	1/4 mile when development occurs on the same side as greenway, pedestrian connections will be provided via roads and/or ped bridges when on the opposite side of the greenway
Gateway	500'	650'	
Transitional	500'	650'	
Town Center (core)	NA	400'	
Town Center (non-core)	500'	650'	
Residential	per Subdivision Ord for Wedge	per Subdivision Ord for Wedge	

* Average block lengths will be based on method provided in the Subdivision Ordinance.

** Average block lengths will be calculated per development Districts shown on sheet RZ-2A. For each District, a conceptual street and greenway trail connection layout will be submitted prior to application for any development approval in that District. Amended conceptual layouts may be submitted if approved by all adjacent impacted property owners with subsequent development submittals.

*** The Subdivision Administrator or designee may make exceptions to the maximum block length per the Subdivision Ordinance. Exceptions will not be counted against or used to determine the average block length or result in the creation of a block length less than 375'.

**** Greenway connection criteria only applies in the Gateway, Transitional and Employment Districts

Streetscape by District

	Maximum/ Minimum Building Setback*	Minimum Building Setback	Transitional Zone behind Sidewalk	Parking Permitted to the Side of Buidlings	Parking and Manuevering Permitted Between the Building and the Street*	% of Block with Building Edge (min.)*	% of Block for Parking, Driveways, Manuevering (max.)	% of Bulding Edge Ground Floor with Active Use ***	% of wall that has Transparency+	% of Transparency that can be display windows or opaque glass	Common Residential Building or Multi-Tenant Retail Frontage Entrance Spacing++ (excluding office buildings except for those in the Town Center Core)
Town Center Core Main Streets	20'		4'	Yes	No	80% on primary frontage; 20% on side streets for corner buildings.	20%	75% on primary frontage; 20% on side streets for corner buildings.	70%	N/A	50'
Town Center Core Other Streets	20'		4'	Yes	Yes, limited to one full bay	70%	30%	50%	60%	16%	75'
Town Center Edge	20'		4'	Yes	Yes, limited to two full bays	50%	50%	30%	50%	16%	100'
Employment Minor Thoroughfare/ Collector Streets (Main, Avenue)		20'	4'	Yes	Yes, limited to one full bays+++	50%	50%	N/A	50%	16%	100'
Employement Major Thoroughfares Streets (Boulevard, Parkway)		20'	4'	Yes	Yes	N/A	80%	N/A	25%	50%	N/A
Gateway Minor Thoroughfare/ Collector Streets (Main, Avenue)		20'	4'	Yes	Yes, limited to one full bay	40%	60%	N/A	50%	16%	100'
Gateway Major Thoroughfares Streets (Boulevard, Parkway)		20'	4'	Yes	Yes	N/A	40%	N/A	25%	100%	N/A
Transitional Minor Thoroughfare/ Collector Streets (Main, Avenue)		20'	4'	Yes	Yes, limited to two full bays	N/A	60%	N/A	50%	16%	100'
Transitional Major Thoroughfares Streets (Boulevard, Parkway)		20'	4'	Yes	Yes	N/A	80%	N/A	25%	100%	N/A

* Additional standards and exceptions are provided within District Standards Section VI Building Orientation/Street Frontage and General Development Standards Section VII Architectural Standards and shall control. Setback will be measured from back of curb on new streets or extensions or from future back of curb on existing streets. One parking bay is defined as two rows of parking and two drive aisle lanes. Streetscapes that include the Overland Trail may deviate from the setback.
** Block face requirements can be met with urban open space consisting of some combination of seating areas, benches, specialty pavers, artwork, water features and/or similar pedestrian oriented amenities.
*** Active Use is defined as any use visible through transparent glass and accessible to interior and/or exterior users.
+ If the primary pedestrian entrance is located on a Major Thoroughfare, the transparency % shall be increased to 50%
++ Frontage spacing only applies to one facade. Entrance spacing can deviate based on topography, environmental constraints and/or for the public the good.
+++ Parking can be increased to two bays between the building and the street when primary orientation is to the greenway, creeks/streams or open spaces.

USDG Summary to Define Public Realm and Building Orientation Design Guidance
(Not intended to guide transportation improvements)

USDG Classifications	Purpose	Adjacent Land Use	Setback**	Bike Facilities	Laneage / Median	On-Street Parking
Main Street *(also minor thoroughfare/connector or collector)*	Active ground floor retail, pedestrian oriented with functioning doors and windows facing onto the sidewalk	"People-intensive and pedestrian-scaled" libraries, civic uses, retail, mixed use, public gathering spaces	20' 8' sidewalk, 8' amenity zone	Not needed because lanes are designed for mixed traffic	Typically 1 lane in each direction with a 3rd for back to back turn lanes. 13' wide travel lanes (12' where constrained) 10' wide turn lane. Medians are not appropriate.	Yes, 7' wide from face of curb
Avenue *(also thoroughfare)*	Wide range of functions, access from neighborhoods to commercial areas,	Land uses will vary but the basic intent is for uses to orient to and have good functional and visual connections to the street	20' 8' sidewalk, 8' amenity zone	Yes, 4' wide and striped in absence of on street parking; 6' wide and striped with on street parking	Range from 2-5 with intermittent landscaped islands; Typically 10' wide but can be as wide as 14' with only one travel lane in each direction. Medians are not typical but may be provided in residential areas (16' wide where provided).	Yes, 7' wide from face of curb in areas with front facing development
Boulevard *(also major thoroughfare)*	Move large numbers of vehicles, often as "through traffic" and greater emphasis on motor vehicles while still accommodating pedestrians and cyclists	Similar to Avenues, but with greater setbacks and frontage will not always be to the street, however good functional connections are still important. Not intended for streets with a high volume of pedestrian crossing	20' 8' sidewalk, 8' amenity zone	Yes, minimum 4' wide and striped; 5' preferred and occasions for 6'	Typically 2 in each direction; Typically 10' wide but can be as wide as 14' (with bicycle plan). Medians 17' wide or 6' with an 11' turn lane.	No, only if separated and provided on a parallel frontage street
Parkway	Motor vehicle-oriented, high capacity	Land uses that depend upon vehicular accessibility and do not foster a large number of pedestrian crossings or walking along the parkway	20' 8' sidewalk, 8' amenity zone	No - separate adjacent facilities are recommended	2 or 3 lanes in each direction plus separate turn lanes; typically 12' lanes and medians 20' or 9' wide with 11' turn lanes.	No
Local Office/Commercial Narrow	Is intended to maintain the desired functionality of Local Office/Commercial Streets, where both traffic volumes and speeds are relatively low.	Include office park style development, with ample parking	20' 8' sidewalk, 8' amenity zone	Can operate in mixed traffic with maintaing low volumes and speeds	25' B.O.C to B.O.C. Medians typically not appropriate but allowed for aesthetics (min 8' wide and increas through lanes to 14' wide).	No. Parking will be on-site, rather than on-street.
Local Office/Commercial Wide	Is ideal in a more commercial or mixed-use type of environment, where there is limited off-street parking nearby, short-term vistors are likely and high demand for on street parking.	High intensity development, buildings that front the street and greater likelihood of mixed uses than with the Narrow Office/Commercial street.	20' 8' sidewalk, 8' amenity zone	Can operate in mixed traffic with maintaing low volumes and speeds	41' B.O.C to B.O.C Medians typically not appropriate but allowed for aesthetics (min 8' wide and increas through lanes to 14' wide).	Yes, 7' wide from fact of curb
Local Residential Narrow	May be used in limited circumstances based on DUA, block length max of 650', connections and on-site parking	Low density, large lot residential with ample parking,		Can operate in mixed traffic	20' B.O.C to B.O.C Medians typically not appropriate but allowed for aesthetics (min. 8' wide).	No or limited to one side of the street
Local Residential Medium	Default residential cross section	Llow to medium density with access via driveways, alleys or onsite parking		Can operate in mixed traffic	27' B.O.C to B.O.C Medians typically not appropriate but allowed for aesthetics (min. 8' wide).	Yes, 7' wide from fact of curb
Local Residential Wide	Density above 8 DUA and insufficient on site parking	Medium to high density residential such as townhouses and other attached multi-family uses		Can operate in mixed traffic	35' B.O.C to B.O.C Medians typically not appropriate but allowed for aesthetics (min. 8' wide).	Yes, 7' wide from fact of curb

***Amenity Zone can include an 8' planting strip, trees in grates, bike facilities, benches or other elements that contribute to the pedestrian experience.**
**** Optional design alternatives for Minimum Building Setbacks may be included in Section VI Building Orientation/Street Frontage for each district.**
***** Setback is measured from back of curb on new streets or extensions and future back of curb on existing streets**
Note: The local street network will meet the preferred block spacing for a Center and the provisions of Subdivision Ordinance for maximum block spacing.
The intent is for each Development District, with the exception of the Employment District, to have an overall average block length of 500'.
The Employment District block spacing will be established per the Subdivision Ordinance and the standards described in Employment District Section V.c. to allow for the conversion of surface parking to structured parking as part of ongoing development.
See Block Lengths Chart RZ-5C
Version 5

Table referenced from current USDG standards as of March 28, 2016.

LandDesign
223 N Graham Street Charlotte, NC 28202
V: 704.333.0325 F: 704.332.3246
www.LandDesign.com

LANDDESIGN, INC. CORPORATE SEAL NORTH CAROLINA

CRESCENT COMMUNITIES
LINCOLN HARRIS

RIVER DISTRICT
REZONING PETITION NUMBER 2016-056
CHARLOTTE, NORTH CAROLINA
STREET NETWORK FOR DESIGN GUIDANCE

REVISIONS:

DATE: 11.03.16
DESIGN BY: LR
DRAWN BY: LR
CHECKED BY: CMG
QC. BY: MRC
CAD I.D.: TCS
PROJECT #: 101432

SHEET #:
RZ-5B

EMPLOYMENT DISTRICT

SITE INDEX

- District Boundary
- Boulevard / Parkway (also Major Throroughfare)
- Main Street, Avenue, Local Office/Commerical (also Minor Thoroughfare)
- Future West Boulevard (Multi Modal Corridor)
- Approximate Beaver Dam Creek Greenway Trail (exact location TBD)
- Approximate Required Buffer Zone (refer to RZ-4B for buffer width commitments)
- Dixie River Overland Trail (east or west of Dixie River Road, TBD)
- Buildable Area
- 50' Buffer when adjacent to existing residential

NOTE: Refer to RZ-11 and Transportation Notes in the General Development Standards for detailed transportation network and commitments. See General Development Standards for detailed greenway and trail commitments.

150' 0' 150' 300' 600'
SCALE: 1"=300'

LandDesign
223 N Graham Street Charlotte, NC 28202
V: 704.333.0325 F: 704.332.3246
www.LandDesign.com

LANDDESIGN, INC. CORPORATE SEAL NORTH CAROLINA

CRESCENT COMMUNITIES
LINCOLN HARRIS

RIVER DISTRICT
REZONING PETITION NUMBER 2016-056
CHARLOTTE, NORTH CAROLINA
EMPLOYMENT DISTRICT

REVISIONS:

DATE: 11.03.16
DESIGNED BY: LR
DRAWN BY: LR
CHECKED BY: CMG
Q.C. BY: MRC
SCALE: 1"=300'
PROJECT #: 1014342

SHEET #: RZ-6A

AIRPORT/BERRYHILL DEVELOPMENT STANDARDS FOR DISTRICTS - UPDATED November 2, 2016

****

EMPLOYMENT DISTRICT – UPDATED 11/2/16

OUTLINE

I. Employment District Zoning District
II. Employment District Permitted Uses
III. Employment District Optional Provisions
IV. Design Intent
V. Access | USDG Classification | Connectivity
VI. Building Orientation | Street Frontage
VII. Height and Transitions
VIII. Greenways/Trails, Open Space & Tree Save

DEVELOPMENT STANDARDS
(see additional General Development Standards on [Sheet RZ-3A-3D])

I. EMPLOYMENT DISTRICT ZONING – MUDD-O

II. EMPLOYMENT DISTRICT PERMITTED USES/DEVELOPMENT LEVELS:

a. Office up to 4.5 Million sf of gross floor area;
b. Retail/Eating, Drinking and Entertainment Establishments (EDEE)/personal services up to 50,000 sf of gross floor area;
c. Hospitality up to 250 rooms;
d. Residential up to 500 multi-family and/or single family attached units; and
e. Institutional, recreation (indoor and outdoor) and civic uses.

Each of above together with accessory uses and uses allowed under prescribed conditions in the MUDD-O district.

Retail, EDEE, personal service uses that are located within buildings primarily used for office purposes shall be excluded from the above level development level limitations for such uses as accessory uses to the office uses.

See Section III of the General Development Standards for certain rights to transfer development levels and uses among various Districts and to increase the level of certain permitted uses by decreasing the level of other permitted uses (i.e. conversion rights).

III. EMPLOYMENT DISTRICT OPTIONAL PROVISIONS
(See additional General Optional Provisions under Section II of the General Development Standards on [Sheet RZ- 3A-3B])

The following optional provisions shall apply to the Employment District, many details of which are set forth below and identified with "*Optional Provisions*" references:

a. Reference is made to the Optional Provisions regarding height in Section VII below

b. For buildings located within 300 linear feet of I-485, to allow wall signs to have up to 200 square feet of sign surface area per wall for the portions of the building located 5 stories or taller.

c. In connection with office uses developed in a "campus format", as defined below, ground mounted signs up to 12 feet in height and containing up to 100 square feet of sign area at shared driveway entrances at public or private streets, but limited to one per entrance. A "campus format" shall have the following characteristics: clustered buildings, shared parking, shared open spaces, setbacks that exceed the applicable zoning district standards to serve as lawn, enhanced landscape areas or a network of open spaces, emphasis on internal site connectivity and building to building relationship where parking is primarily located between the building and the street.

Note: The optional provisions regarding signs are additions/modifications to the standards for signs in the MUDD district and are to be used with the remainder of MUDD standards for signs not modified by these optional provisions.

IV. EMPLOYMENT DISTRICT DESIGN INTENT:

a. Overall Intent. The Employment District shall be characterized by a high concentration of office and employment uses so as to take advantage of the District's proximity to I-485 and Charlotte Douglas International Airport. Other uses referenced above shall also be allowed as support for the primary employment nature of the District. The Office development may be developed in a more urban and concentrated form or may take on a campus style. In all instances, the uses within the Employment District will provide connectivity to other portions of the Master Plan through street networks, bike/pedestrian links, multi-use trails and the like. The urban and concentrated form will follow the building Streetscape by District standards on [Sheet RZ-5B]. The "campus format" will have setbacks that exceed the applicable zoning district standards with less emphasis on the relationship between the building and the street, rather an emphasis on internal site connectivity and building to building relationships.

V. EMPLOYMENT DISTRICT ACCESS/USDG STREETS & CONNECTIVITY:

a. Access: Access to the Employment District shall be primarily by way of full movement signalized access off of new West Boulevard Extension followed by access north/south via new street/road (i.e. new Garrison Rd) with connectivity to north, access to and from the west and the Transitional District, as well as future access to I-485 at Dixie River Road, as generally depicted on [Sheet RZ-6A].

b. In addition to the crossing associated with West Boulevard extension, a minimum of 2 additional street crossings over Beaver Dam Creek described on [Sheets RZ-6A, RZ-7A and RZ-8A] shall be provided in the Employment, Gateway or Transitional Districts; the locations of such crossings shall reflect environmental, topographical and other site/development considerations.

c. Access will be provided in the Employment District per the "Block Length and Greenway Trail Connections" on [Sheet RZ-5B], however, provisions will be made to accommodate modifications that provide connectivity that may traverse through above ground parking structures or alternative routes.

d. The street crossings over Beaver Dam Creek shall take place as development occurs in the applicable Area from which the crossing will occur but in any event prior to development of greater than seventy percent (70%) of the permitted gross floor area for commercial uses within the District.

VI. EMPLOYMENT DISTRICT BUILDING ORIENTATION/STREET FRONTAGE

The following provisions address certain design aspects related to the orientation of buildings and site elements to streets and streetscape matters. Certain *Optional Provisions* that permit deviations from the MUDD minimum standards will be allowed as described herein.

a. Setbacks and Streetscape ***(See Sheet RZ-5A Overview of Street Network for Design Guidance and RZ-5B Streetscape by District table and USDG Summary to Define Public Realm and Building Orientation Design Guidance)***

1. Building setbacks shall not apply on non-network required private streets, driveways and drive aisles.

2. Minimum building setback is 20 feet. Where off-street surface parking is provided, the parking area setback is a minimum of 25' from the future back of curb for parking areas greater than two parking bays.

3. A transitional 4' zone behind the sidewalk is required in the Employment District and can be used toward outdoor dining areas, wider sidewalks, landscape areas, semi-private courtyards, stoops and/or similar. Balconies may encroach 4 feet into the setback transition zone above the first story of the building with a clearance from grade of a minimum of 12 feet when the building is located along and the balcony is facing a public street.

4. It is acknowledged that roads/streets governed by NCDOT may require an alternative streetscape treatment than described herein and such alternative streetscape treatment shall be subject to the approval of CDOT/Planning Department, such approval not to be unreasonably delayed or withheld.

5. Parking and maneuvering are permitted to the side and rear of buildings.

6. *Optional Provision* Parking and maneuvering are permitted between building fronts and streets as follows:

   i. Limited to 1 bay of parking on Main Streets, Avenues or Local Streets except where primary orientation is to a greenway, in which case 2 bays of parking will be permitted; and

   ii. Permitted without limitation on Boulevards or Parkways.

7. A minimum of fifty percent (50%) of a block face on a Main Street, Avenue, or Local Street shall be building edge, such that, a maximum of fifty percent (50%) of a block face on a Main Street, Avenue, or Local Street may be utilized for parking, driveways and maneuvering.

8. Buildings within the Employment District are not required to have a percentage of building edge with ground floor active use, however buildings must meet the transparency requirements.

9. Buildings within the Employment District fronting a Main Street, Avenue, or Local Street shall have a minimum of fifty percent (50%) transparency on the ground floor. Sixteen percent (16%) of the required transparency may be display windows or opaque glass.

10. Buildings within the Employment District fronting a Boulevard or Parkway shall have a minimum of twenty-five percent (25%) transparency on the ground floor. Fifty percent (50%) of the required transparency may be display windows or opaque glass.

11. Drive-thru facility uses are permitted throughout the Employment District subject to the building design standards set forth in Section VI of the General Development Standards.

Reference is made to [Sheet RZ-5B] regarding "Streetscape by District" chart.
To the extent of any discrepancy between the provisions above and the application of the Streetscape by District Chart, the above provisions will control.

Deviations from the above provisions are permitted upon approval by the Planning Department based upon the greenway trail location, environmental or topographical constraints or for public benefit, such as, public realm amenities beyond approved standards, additional enhanced urban open space, increased pedestrian connectivity, integration of green infrastructure elements or innovative planning techniques.

b. Orientation Options ***(See Beaver Dam Creek – Building Frontage Sheet RZ-5B)***

1. Buildings adjacent to Beaver Dam Creek Greenway and/or open space areas as generally depicted on [Sheet RZ-8A] shall contain the following characteristics:

(i) buildings that address the Beaver Dam Creek Greenway/trail portions of the Site shall provide for pedestrian sidewalk connections from buildings to the trail network;
(ii) parking decks that adhere to the design standards described in General Development Standards Section VI (Architectural Standards); and
(iii) parking decks that adhere to the design standards set forth and contain landscaping and/or wall treatment features on the ground floor along portions of the decks that front the greenway, and
(iv) service and loading that will not orient to or be located directly adjacent to Beaver Dam Creek Greenway or public open space.

VII. EMPLOYMENT DISTRICT HEIGHT AND TRANSITIONS

a. Overall Intent. The buildings within the Employment District will have a range of height with concentrations along I-485 and in pockets throughout the District. The scale and massing of office/commercial buildings, multi-family residential buildings or single family attached buildings will be less intensive as described below in 2. along the single family lots/homes located along Goodman Road, but only to the extent such property remains zoned for single family detached residential use.

b. Height

1. ***Optional Provision.*** Height shall be measured as set forth in the Ordinance except it will be exclusive of ornamental roof structures such as parapets, spires, mansards, domes, dormers or other architectural features. Building height of 120' will be permitted throughout the Employment District, except when within 100' of a single-family detached zoning district or use as described in 2. below. In addition, building height may exceed 120 feet upon approval of the Planning Director or designee up to a maximum building height of 175 feet in areas adjacent to I-485, in accordance with one of the following provisions:

(i) the design meets the intent of varied massing (i.e one portion of the building is 175', the other portion steps down to 160');

(ii) changes in building material that creates the appearance of a building base at 3 stories and mimics a horizontal change in wall plane; and/or

(iii) a greater, 10'or more, setback distance is provided behind the sidewalk to create an open space amenity area (e.g. outdoor seating, ornamental landscaping, public art and/or water features).

2. Adjacent to Single Family. Buildings located adjacent to single family detached uses will not exceed 6 stories or eighty feet in height within a distance of 100' of the abutting single family detached uses. Buildings that exceed 3 stories or forty-five feet in height will provide a Class C 50' buffer between single family detached uses located along the edge of the Employment District along Goodman Road, but such buffer may be reduced per the Ordinance standards when such property is no longer zoned for single family detached uses. At such time, the maximum allowable height may be increased to 120'

unless approved for a higher height by the Planning Director or designee as set forth above.

VIII. EMPLOYMENT DISTRICT GREENWAYS/TRAILS, OPEN SPACE & TREE SAVE

a. Overall Intent: The vision is to create a place that emphasizes the natural environment and connections at every level through a diverse network of open space experiences. Open space in the Employment District will be predominantly natural in form and will serve as the amenity area for adjacent developments as well as provide links to more formal gathering spaces and to the overall Master Plan Site. Sidewalks and direct connections will be provided from uses and amenity areas within the Employment District to the trail and/or greenway system.

b. Reference Environmental Commitments and [Sheet RZ-4A-4B] and associated text.

LandDesign
223 N Graham Street Charlotte, NC 28202
V: 704.333.0325 F: 704.332.3246
www.LandDesign.com

LANDDESIGN, INC. CORPORATE SEAL NORTH CAROLINA

CRESCENT COMMUNITIES
LINCOLN HARRIS


RIVER DISTRICT
REZONING PETITION NUMBER 2016-056
CHARLOTTE, NORTH CAROLINA

EMPLOYMENT DISTRICT DEVELOPMENT STANDARDS


REVISIONS:

DATE: 11.03.16
DESIGNED BY: LR
DRAWN BY: LR
CHECKED BY: CMG
Q.C. BY: MRC
SCALE: NTS
PROJECT #: 1014342

SHEET #:
RZ-6B

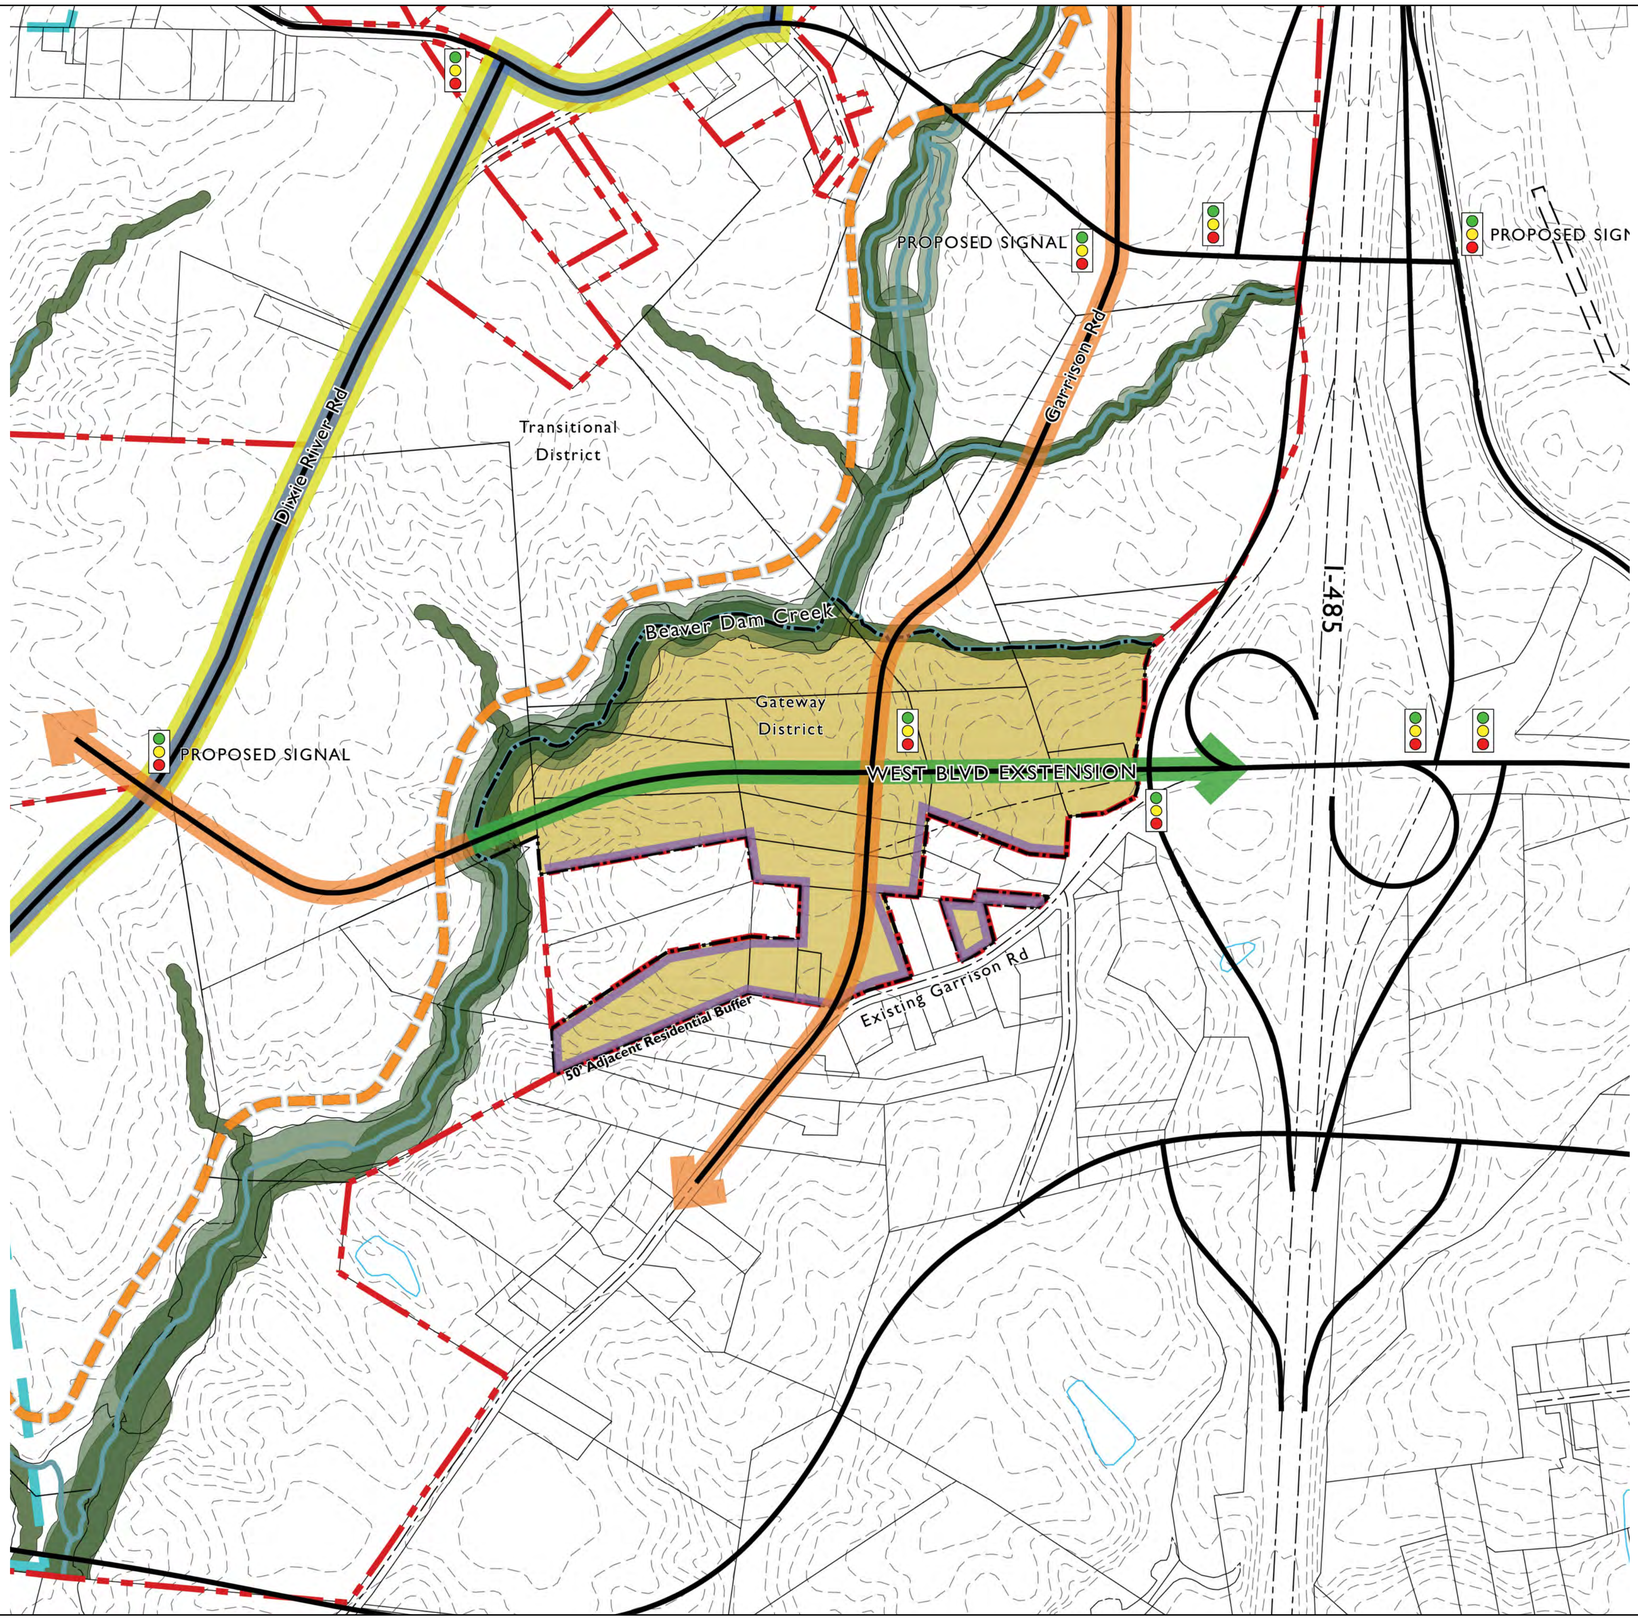

GATEWAY DISTRICT

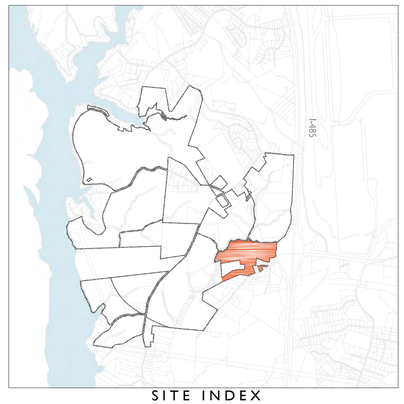

SITE INDEX

- District Boundary
- Boulevard / Parkway (also Major Throroughfare)
- Main Street, Avenue, Local Office/Commerical (also Minor Thoroughfare)
- Future West Boulevard (Multi Modal Corridor)
- Approximate Beaver Dam Creek Greenway Trail (exact location TBD)
- Approximate Required Buffer Zone (refer to RZ-4B for buffer width commitments)
- Dixie River Overland Trail (east or west of Dixie River Road, TBD)
- Buildable Area
- 50' Buffer when adjacent to existing residential

NOTE: Refer to RZ-11 and Transportation Notes in the General Development Standards for detailed transportation network and commitments. See General Development Standards for detailed greenway and trail commitments.

150' 0' 150' 300' 600'
SCALE: 1"=300'

LandDesign
223 N Graham Street Charlotte, NC 28202
V: 704.333.0325 F: 704.332.3246
www.LandDesign.com

LANDDESIGN, INC. CORPORATE SEAL NORTH CAROLINA

CRESCENT COMMUNITIES
LINCOLN HARRIS

RIVER DISTRICT
REZONING PETITION NUMBER 2016-056
CHARLOTTE, NORTH CAROLINA
GATEWAY DISTRICT

REVISIONS:

DATE: 10.03.16
DESIGNED BY: LR
DRAWN BY: LR
CHECKED BY: CMG
Q.C. BY: MRC
CAD I.D.: 5201434342
PROJECT #: 001

SHEET #: RZ-7A

GATEWAY DISTRICT- UPDATED 11/2/16

OUTLINE

I. Zoning District
II. Gateway District Permitted Uses
III. Gateway District Optional Provisions
IV. Design Intent
V. Access | USDG Classification | Connectivity
VI. Building Orientation | Street Frontage
VII. Height and Transitions
VIII. Greenways/Trails, Open Space & Tree Save

DEVELOPMENT STANDARDS
(see additional General Development Standards on [Sheet RZ-3A-3D])

I. GATEWAY DISTRICT ZONING– MUDD-O

II. GATEWAY DISTRICT PERMITTED USES/DEVELOPMENT LEVELS:

a. Office up to 500,000 sf of gross floor area;
b. Retail/Eating, Drinking and Entertainment Establishments (EDEE)/personal services up to 50,000 sf of gross floor area;
c. Hospitality up to 250 rooms;
d. Residential up to XX multi-family and or single family attached or detached units; ***uses are allowed the per conversion and transfer rights***
e. Institutional, recreation (indoor and outdoor) and civic uses.

Each of above together with other uses, accessory uses and uses allowed under prescribed conditions in the MUDD-O district.

Retail, EDEE, and personal service uses that are located within buildings primarily used for office purposes shall be excluded from the above level development level limitations for such uses as accessory uses to the office uses.

See Section III of the General Development Standards for certain rights to transfer development levels and uses among various Districts and to increase the level of certain permitted uses by decreasing the level of other permitted uses (i.e. conversion rights).

III. GATEWAY DISTRICT OPTIONAL PROVISIONS
The following optional provisions shall apply to the Gateway District, many details of which are set forth below and identified with "*Optional Provisions*" references:

a. For buildings fronting West Boulevard extension to allow wall signs to have up to 200 square feet if sign surface area per wall for the portions of the building located 5 stories or taller,

Note: The optional provisions regarding signs are additions/modifications to the standards for signs in the MUDD district and are to be used with the remainder of MUDD standards for signs not modified by these optional provisions.

IV. GATEWAY DISTRICT DESIGN INTENT:

a. Overall Intent. The Gateway District shall be characterized by a mix of office and employment uses so as to take advantage of the District's proximity to I-485 and Charlotte Douglas International Airport & Intermodal Facility. Commercial uses such as retail, restaurant/EDEE, personal services and hotel uses may be developed in mixed or multi-use format along West Boulevard Extension. In all instances, the uses within the Gateway District will provide connectivity to other portions of the Master Plan through street networks, bike/pedestrian links, multi-use trails and the like.

V. GATEWAY DISTRICT ACCESS/USDG STREETS & CONNECTIVITY:

a. Access: Access to the Gateway District shall be primarily by way of full movement signalized access off of new West Boulevard Extension followed by access north/south via new street/road (i.e. new Garrison Rd) with connectivity to north, access to and from the west and the Town Center District, as well as future access to I-485 at Dixie River Road as generally depicted on [Sheet RZ-7A].

b. The Local Office/Commercial Wide Street classification will be used in portions of the Gateway District to support pedestrian-scaled, street-oriented, ground floor active uses (any use visible from the street through clear glass and accessible to interior users)

c. In addition to the crossing associated with West Boulevard extension, a minimum of 2 additional street crossings over Beaver Dam Creek described on [Sheets RZ-6A, RZ-7A and RZ-8A] shall be provided in the Employment, Gateway or Transitional Districts; however, the locations of such crossings can be adjusted during the design development phase based on environmental, topographical and other site/development considerations.

d. Access will be provided in the Gateway District per the "Block Length and Greenway Trail Connections" on [Sheet RZ-5B].

e. The street crossings over Beaver Dam Creek shall take place as development occurs in the applicable Area from which the crossing will occur but in any event prior to development of greater than seventy percent (70%) of the permitted gross floor area for commercial uses within the District.

VI. GATEWAY DISTRICT BUILDING ORIENTATION/STREET FRONTAGE

The following provisions address certain design aspects related to the orientation of buildings and site elements to streets and streetscape matters. Certain Optional Provisions that permit deviations from the MUDD minimum standards will be allowed as described herein (such as, for example, deviations from the requirement in MUDD that there be no parking between buildings and public streets).

a. Setbacks and Streetscape ***(See Sheet RZ-5A Overview of Street Network for Design Guidance and RZ-5B Streetscape by District table and USDG Summary to Define Public Realm and Building Orientation Design Guidance)***

1. Building setbacks shall not apply on non-network required private streets, driveways and drive aisles.

2. Minimum building setback is 20 feet. Where off-street surface parking is provided, the parking area setback is a minimum of 25' from the future back of curb for parking areas greater than two parking bays.

3. A transitional 4' zone behind the sidewalk is required in the Gateway District and can be used toward outdoor dining areas, wider sidewalks, landscape areas, semi-private courtyards, stoops and/or similar. Balconies may encroach 4 feet into the setback transition zone above the first story of the building with a clearance from grade of a minimum of 12 feet when the building is located along and the balcony is facing a public street.

4. It is acknowledged that roads/streets governed by NCDOT may require an alternative streetscape treatment than described herein and such alternative streetscape treatment shall be subject to the approval of CDOT/Planning Department, such approval not to be unreasonably delayed or withheld.

5. Parking and maneuvering are permitted to the side and rear of buildings.

6. *Optional Provision* Parking and Maneuvering is permitted between the building and the street as follows:

   i. Limited to 1 bay on Main Streets, Avenues or Local Streets, however it is not permitted between the building and Garrison or West Boulevards extensions.

   ii. Permitted without limitation on Boulevards or Parkways

7. A minimum of forty percent of a block face on a Main Street, Avenue, or Local Street shall be building edge, such that, a maximum of sixty percent of a block face on a Main Street, Avenue, or Local Street may be utilized for parking, driveways and maneuvering.

8. Uses within the Gateway District are not required to have a percentage of building edge with ground floor active use.

9. Uses within the Gateway District fronting a Main Street, Avenue, or Local Street shall have a minimum of fifty percent (50%) transparency on the ground floor. Sixteen percent (16%) of the required transparency may be display windows or opaque glass.

10. Uses within the Gateway District fronting a Boulevard or Parkway shall have a minimum of twenty-five (25%) transparency on the ground floor. One hundred percent (100%) of the required transparency may be display windows or opaque glass.

11. For uses with accessory drive-through windows, the accessory windows are not permitted to front window facilities Garrison or West Boulevard extensions.

12. Exposed ground floor structured parking (not wrapped with uses) is permitted with screening per the MUDD standards and is limited by the required percentage of active ground floor uses.

Reference is made to [Sheet RZ-5B] regarding "Streetscape by District" chart.
To the extent of any discrepancy between the provisions above and the application of the Streetscape by District Chart, the above provisions will control.

Deviations from the above provisions are permitted upon approval by the Planning Department based upon the overland trail location, environmental or topographical constraints or for public benefit, such as, public realm amenities beyond approved standards, additional enhanced urban open space, increased pedestrian connectivity, integration of green infrastructure elements or innovative planning techniques.

b. Orientation Options

1. Buildings adjacent to Beaver Dam Creek Greenway and/or open space areas as generally depicted on [Sheet RZ-8A] shall contain the following characteristics:
(i) buildings that address the Beaver Dam Creek Greenway/trail portions of the Site shall provide for pedestrian sidewalk connections from buildings to the trail network;
(ii) parking decks that adhere to the design standards described in General Development Standards Section VI (Architectural Standards); and
(iii) parking decks that adhere to the design standards set forth and contain landscaping and/or wall treatment features along portions of the decks
(iv) service and loading that will not orient to or be located directly adjacent to Beaver Dam Creek Greenway or public open space.

3. Buildings at intersections with Garrison Road Extension and new streets will have building edges on three out of four corners of each new intersection except when challenging environmental or topography conditions exist, when difficulties in compliance result from conflicts in compliance with greenway/open space and/or other challenging site conditions or when there is a greater opportunity to create a strong relationship and orientation to the Beaver Dam Creek Greenway, creeks or multi-use trails.

VII. GATEWAY DISTRICT HEIGHT AND TRANSITIONS

a. Height.

1. ***Optional Provision*** Buildings in the Gateway District will have a maximum building height of 120' unless otherwise limited by 2. and 3. below regarding single family detached uses and districts. However, an ***Optional Provision*** is hereby provided to allow buildings within the portion of the Gateway District abutting I-485 to be up to 150 feet in height. Height shall be measured as set forth in the Ordinance except it will be exclusive of ornamental roof structures such as parapets, spires, mansards, domes, dormers or other architectural features.

2. Buildings located in the Gateway District within 100' of a single-family detached zoning district or use will not exceed eighty feet or six stories.

3. If buildings exceed 4 stories and are on sites that are adjacent to the Residential District and/or a single family zoning district or use, a 50' Class C buffer shall be provided along the property edges that are adjacent to the Residential District and/or single family zoning district or use. If zoning district or use changes result in a property no longer being adjacent to a single family zoning district or use, the buffer may be eliminated. At such time, the maximum height may be increased to 120' unless located along I-485 which allows 150' in height.

VIII. GATEWAY DISTRICT GREENWAYS/TRAILS, OPEN SPACE & TREE SAVE

a. Overall Intent: The vision is to create a place that emphasizes the natural environment and connections at every level through a diverse network of open space experiences. Open space in the Gateway District will be predominantly natural in form and will serve as the amenity area for adjacent developments as well as provide links to more formal gathering spaces and to the overall Master Plan Site. Sidewalks and direct connections will be provided from uses and amenity areas within the Employment District to the trail and/or greenway system.

b. Reference Environmental Commitments [Sheet RZ-4A-4B] and associated text.

LandDesign
223 N Graham Street Charlotte, NC 28202
V: 704.333.0325 F: 704.332.3246
www.LandDesign.com

LANDDESIGN, INC. CORPORATE SEAL NORTH CAROLINA


CRESCENT COMMUNITIES
LINCOLN HARRIS

RIVER DISTRICT
REZONING PETITION NUMBER 2016-056
CHARLOTTE, NORTH CAROLINA
GATEWAY DISTRICT DEVELOPMENT STANDARDS

REVISIONS:

DATE: 1.03.16
DESIGNED BY: LR
DRAWN BY: LR
CHECKED BY: CMG
Q.C. BY: MRC
SCALE: 1"=5'
PROJECT #: 1014342

SHEET #:
RZ-7B

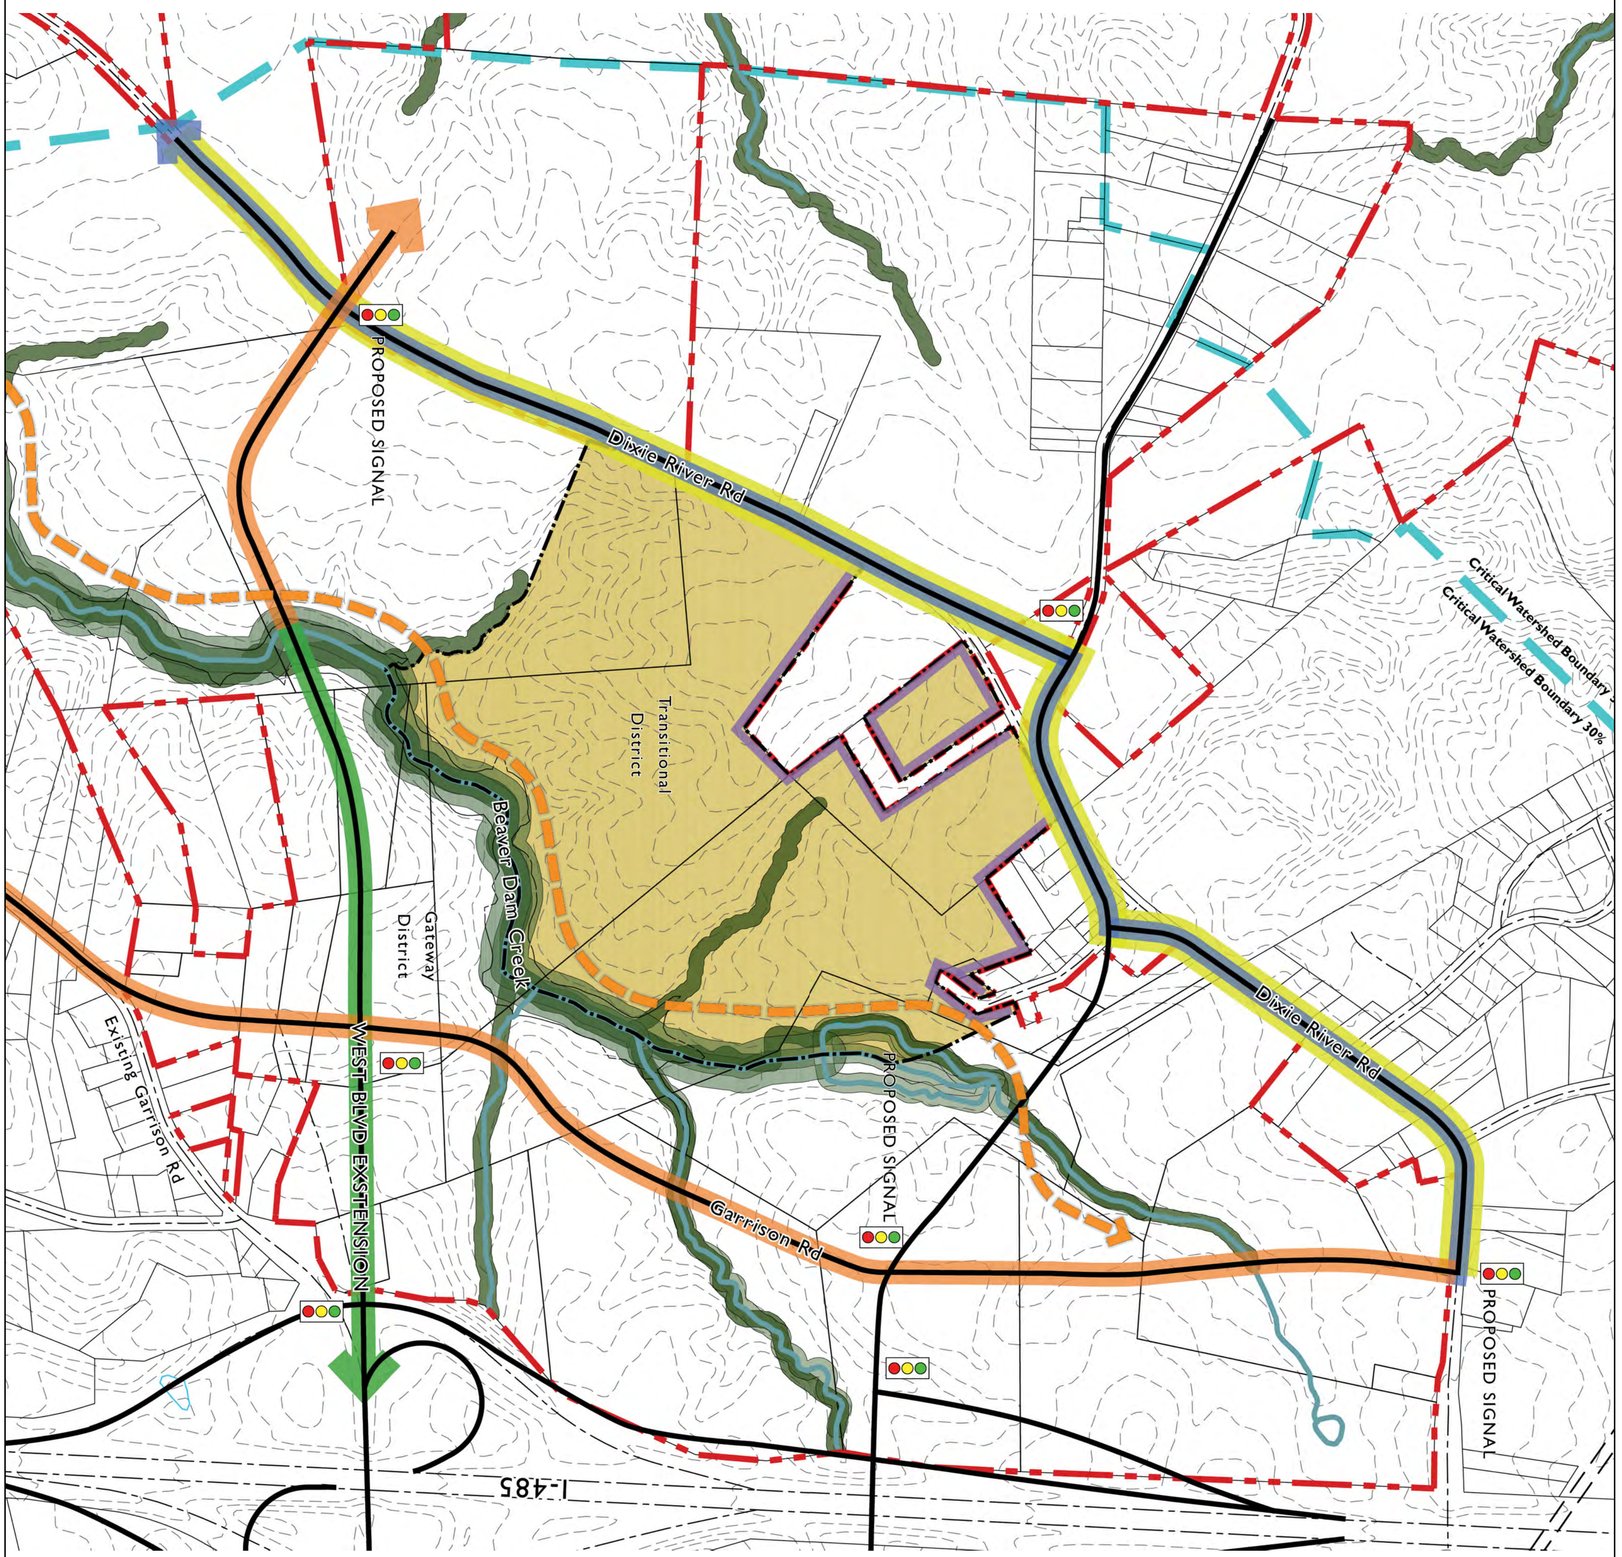


District Boundary
Boulevard / Parkway (also Major Thoroughfare)
Main Streets, Avenue, Local Office/Commercial (also Minor Thoroughfare)
Future West Boulevard (Multi Modal Corridor)
Approximate Beaver Dam Creek Greenway Trail (exact location TBD)
Approximate Required Buffer Zone (refer to RZ-4B for buffer width commitments)
Dixie River Overland Trail (east or west of Dixie River Road, TBD)
Buildable Area
50' Buffer when adjacent to existing residential

NOTE: Refer to RZ-11 and Transportation Notes in the General Development Standards for detailed transportation network and commitments. See General Development Standards for detailed greenway and trail commitments.

SCALE: 1"=300'

SITE INDEX

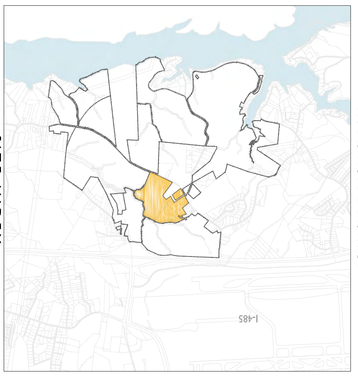

TRANSITIONAL DISTRICT

DATE: 11.03.16
DESIGNED BY: LR
DRAWN BY: LR
CHECKED BY: CMG
Q.C. BY: MRC
SCALE: 1"=300'
PROJECT #: 1014342

SHEET #:
RZ-8A

REVISIONS:

RIVER DISTRICT
REZONING PETITION NUMBER 2016-056
CHARLOTTE, NORTH CAROLINA

TRANSITIONAL DISTRICT

CRESCENT COMMUNITIES
LINCOLN HARRIS

LandDesign
223 N Graham Street Charlotte, NC 28202
V: 704.333.0325 F: 704.332.3246
www.LandDesign.com

TRANSITIONAL DISTRICT—UPDATED 11/2/16

OUTLINE

I. Zoning District
II. Transitional District Permitted Uses
III. Transitional District Optional Provisions
IV. Design Intent
V. Access | USDG Classification | Connectivity
VI. Building Orientation | Street Frontage
VII. Height and Transitions
VIII. Greenways/Trails, Open Space & Tree Save

DEVELOPMENT STANDARDS
(see additional General Development Standards on [Sheet RZ-3A – 3D]

I. TRANSITIONAL DISTRICT ZONING– MUDD-O

II. TRANSITIONAL DISTRICT PERMITTED USES/DEVELOPMENT LEVELS:

a. Office up to 1 Million sf of gross floor area;
b. Retail/Eating, Drinking and Entertainment Establishments (EDEE)/personal services up to 25,000 sf of gross floor area;
c. Hospitality up to XX rooms***; use is allowed per conversion and transfer rights***;
d. Residential up to 300 multi-family and/or single family attached or detached units; and
e. Institutional, recreation (indoor and outdoor) and civic uses.

Each of above together with other uses, accessory uses and uses allowed under prescribed conditions in the MUDD-O district.

Retail, restaurant/EDEE, personal service uses that are located within buildings primarily used for office purposes shall be excluded from the above level development level limitations for such uses as accessory uses to the office uses.

See Section III of the General Development Standards for certain rights to transfer development levels and uses among various Districts and to increase the level of certain permitted uses by decreasing the level of other permitted uses (i.e. conversion rights).

III. TRANSITIONAL DISTRICT OPTIONAL PROVISIONS
The following optional provisions shall apply to the Transitional District, many details of which are set forth below and identified with *Optional Provision* references:

a. To allow in connection with office uses developed in a clustered campus format to locate ground mounted signs up to 12 feet in height and containing up to 100 square feet of sign area at shared driveway entrances at the public or private street

Note: The optional provisions regarding signs are additions/modifications to the standards for signs in the MUDD district and are to be used with the remainder of MUDD standards for signs not modified by these optional provisions.

IV. TRANSITIONAL DISTRICT DESIGN INTENT:

a. Overall Intent. The Transitional District shall be characterized by mixture of residential and office/commercial uses with an overall approach that is in a less intense format than the Employment District or the Gateway District in recognition of the transition nature of the District between area closer to I-485 and the predominantly single family uses of the Residential District. For most of the Transition District Office uses shall be developed in less of an urban format with less use of structured parking facilities, while preserving connectivity to other portions of the Master Plan through street networks, bike/pedestrian links, multi-use trails and the like. More dense office format may be located closer to Beaver Dam Creek. Residential uses shall be characterized by a mixture of multi-family and single family attached and detached units with mid to moderate densities, but greater density may be allowed along thoroughfares. In all instances, the uses within the Transitional District will provide connectivity to other portions of the Master Plan through street networks, bike/pedestrian links, multi-use trails and the like.

V. TRANSITIONAL DISTRICT ACCESS/USDG STREETS & CONNECTIVITY:

a. Access: Access to the Transitional District shall be primarily by way of Dixie River Road and internal streets and roads as generally depicted on [Sheet RZ -8A], provided the locations of streets as shown are subject to change and are illustrative in nature.

b. The Local Office/Commercial Wide Street classification will be used in portions of the Transitional District to support pedestrian-scaled, street-oriented, ground floor active uses (any use visible from the street through clear glass and accessible to interior users)

c. In addition to the crossing associated with West Boulevard extension, a minimum of 2 additional street crossings over Beaver Dam Creek described on **[**Sheets RZ-6A, RZ-7A and RZ-8A**]** shall be provided in the Employment, Gateway or Transitional Districts; however, the locations of such crossings can be adjusted during the design development phase based on environmental, topographical and other site/development considerations.

d. Access will be provided in the Transitional District per the "Block Length and Greenway Trail Connections" on [Sheet RZ-5B].

e. The street crossings over Beaver Dam Creek shall take place as development occurs in the applicable Area from which the crossing will occur but in any event prior to development of greater than seventy percent (70%) of the permitted gross floor area for commercial uses within the District.

VI. TRANSITIONAL DISTRICT BUILDING ORIENTATION/STREET FRONTAGE

The following provisions address certain design aspects related to the orientation of buildings and site elements to streets and streetscape matters. Certain Optional Provisions that permit

deviations from the MUDD minimum standards will be allowed as described herein (such as, for example, deviations from the requirement in MUDD that there be no parking between buildings and public streets).

a. Setbacks and Streetscape ***(See Sheet RZ-5A Overview of Street Network for Design Guidance and RZ-5B Streetscape by District table and USDG Summary to Define Public Realm and Building Orientation Design Guidance)***

1. Building setbacks shall not apply on non-network required private streets, driveways and drive aisles.

2. Minimum building setback is 20 feet. Where off-street surface parking is provided, the parking area setback is a minimum of 25' from the future back of curb for parking areas greater than two parking bays.

3. A transitional 4' zone behind the sidewalk is required in the Transitional District and can be used toward outdoor dining areas, wider sidewalks, landscape areas, semi-private courtyards, stoops and/or similar. Balconies may encroach 4 feet into the setback transition zone above the first story of the building with a clearance from grade of a minimum of 12 feet when the building is located along and the balcony is facing a public street.

4. It is acknowledged that roads/streets governed by NCDOT may require an alternative streetscape treatment than described herein and such alternative streetscape treatment shall be subject to the approval of CDOT/Planning Department, such approval not to be unreasonably delayed or withheld.

5. Parking and maneuvering are permitted to the side and rear of buildings.

6. *Optional Provision* Parking and Maneuvering is permitted between the building and the street as follows:

   i. Limited to 2 bays on Main Streets, Avenues or Local Streets

   ii. Permitted without limitation on Boulevards or Parkways

7. A minimum of forty percent (40%) of a block face on a Main Street, Avenue, or Local Street shall be building edge.

8. A maximum of sixty percent (60%) of a block face on a Main Street, Avenue, or Local Street may be utilized for parking, driveways and maneuvering.

9. Uses within the Transitional District are not required to have a percentage of building edge with ground floor active use.

10. Uses within the Transitional District fronting a Main Street, Avenue, or Local Street shall have a minimum of fifty percent (50%) transparency on the ground floor. Sixteen percent (16%) of the required transparency may be display windows or opaque glass.

11. Uses within the Transitional District fronting a Major Thoroughfare shall have a minimum of twenty-five percent (25%) transparency on the ground floor. One hundred percent (100%) of the required transparency may be display windows or opaque glass.

Reference is made to [Sheet RZ-5B] regarding "Streetscape by District" chart.
To the extent of any discrepancy between the provisions above and the application of the Streetscape by District Chart, the above provisions will control.

Deviations from the above provisions are permitted upon approval by the Planning Department based upon the overland trail location, environmental or topographical constraints or for public benefit, such as, public realm amenities beyond approved standards, additional enhanced urban open space, increased pedestrian connectivity, integration of green infrastructure elements or innovative planning techniques.

b. Orientation Options

1. Buildings adjacent to Beaver Dam Creek Greenway and/or open space areas as generally depicted on [Sheet RZ-8A] shall contain the following characteristics:
(i) buildings that address the Beaver Dam Creek Greenway/trail portions of the Site shall provide for pedestrian sidewalk connections from buildings to the trail network;
(ii) parking decks that adhere to the design standards described in General Development Standards Section VI (Architectural Standards); and
(iii) parking decks that adhere to the design standards set forth and contain landscaping and/or wall treatment features along portions of the decks
(iv) service and loading that will not orient to or be located directly adjacent to Beaver Dam Creek Greenway or public open space.

VII. TRANSITIONAL DISTRICT HEIGHT AND TRANSITIONS

a. Overall Intent. The buildings within the Transitional District will have a range of height with concentrations along the Dixie River and in pockets throughout the District. The scale and massing of office/commercial buildings, multi-family residential buildings will be less intensive along the single family lots/homes located in the Residential District or adjacent existing single-family detached uses, but only to the extent such property remains zoned for single family detached residential use.

b. Height

1. ***Optional Provision:*** Building height of 120' will be permitted throughout the Transitional District, except buildings located along Dixie River shall be limited to a height of 95' and when adjacent to single family detached residential uses as described in 2.and 3. below. Height shall be measured as set forth in the Ordinance except it will be exclusive of ornamental roof structures such as parapets, spires, mansards, domes, dormers or other architectural features.

2. Buildings located in the Transitional District within 100' of a single-family detached zoning district or use will not exceed 95 feet or six stories.

3. If buildings exceed 3 stories and are on sites that are adjacent to the Residential District and/or a single family zoning district or use, a 50' Class C buffer shall be provided along the property edges that are adjacent to the Residential District and/or single family zoning district or use. If zoning district or use changes result in a property no longer being adjacent to the Residential District and/or a single family zoning district or use, the buffer may be eliminated. At such time, the maximum height may be increased to 120'.

VIII. TRANSITIONAL DISTRICT GREENWAYS/TRAILS, OPEN SPACE & TREE SAVE

a. Overall Intent: The vision is to create a place that emphasizes the natural environment and connections at every level through a diverse network of open space experiences. Open space in the Employment District will be predominantly natural in form and will serve as the amenity area for adjacent developments as well as provide links to more formal gathering spaces and to the overall Master Plan Site. Sidewalks and direct connections will be provided from uses and amenity areas within the Employment District to the trail and/or greenway system.

b. Reference Environmental Commitments [Sheet RZ-4A-4B] and associated text.

LandDesign
223 N Graham Street Charlotte, NC 28202
V: 704.333.0325 F: 704.332.3246
www.LandDesign.com

LANDDESIGN, INC. CORPORATE SEAL NORTH CAROLINA


CRESCENT COMMUNITIES
LINCOLN HARRIS

RIVER DISTRICT
REZONING PETITION NUMBER 2016-056
CHARLOTTE, NORTH CAROLINA
GATEWAY DISTRICT DEVELOPMENT STANDARDS


REVISIONS:

DATE: 1.03.16
DESIGNED BY: LR
DRAWN BY: LR
CHECKED BY: CMG
Q.C. BY: MRC
SCALE: NTS
PROJECT #: 1014342

SHEET #:
RZ-7B

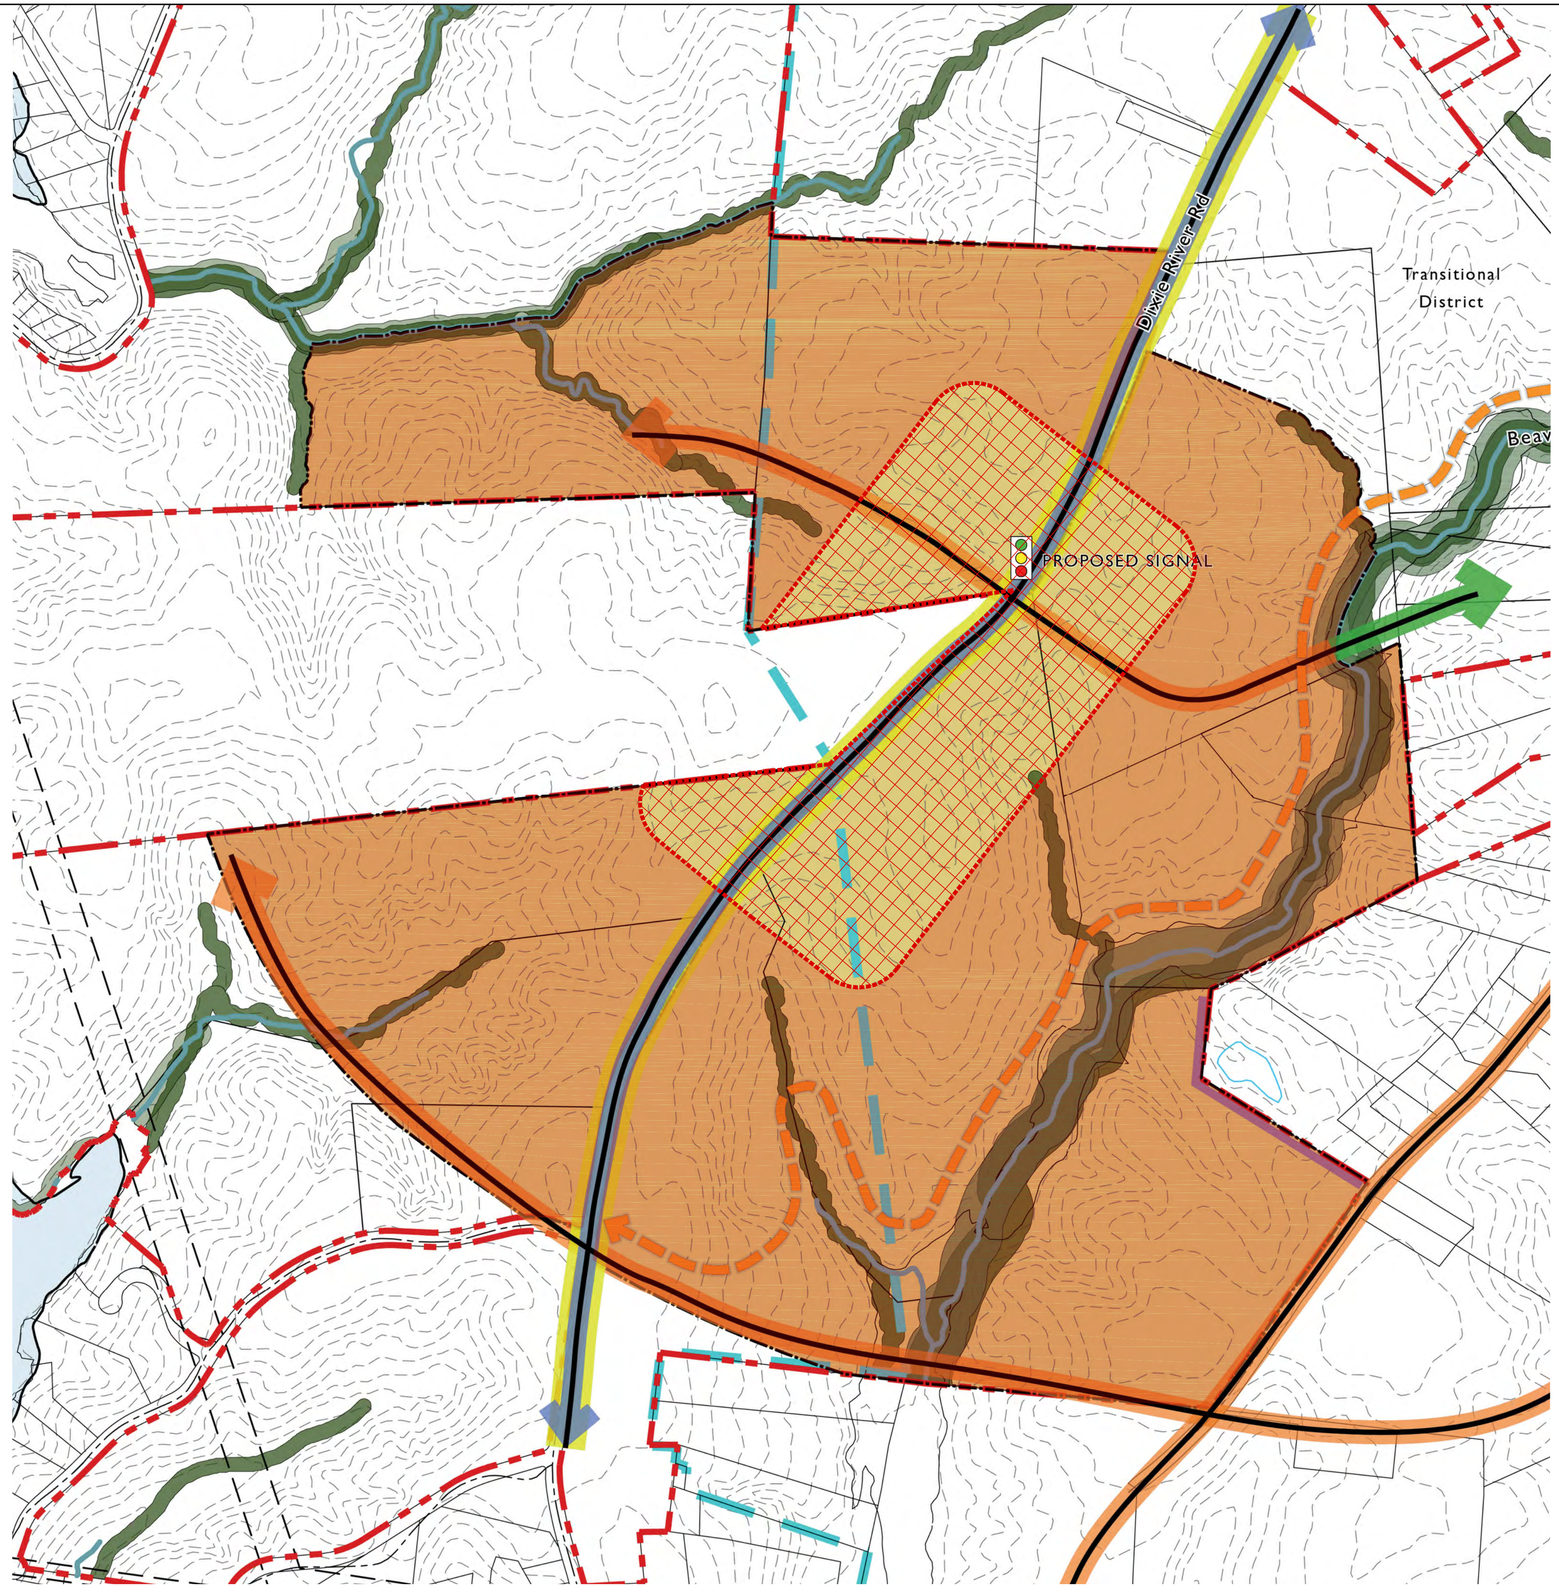

TOWN CENTER DISTRICT

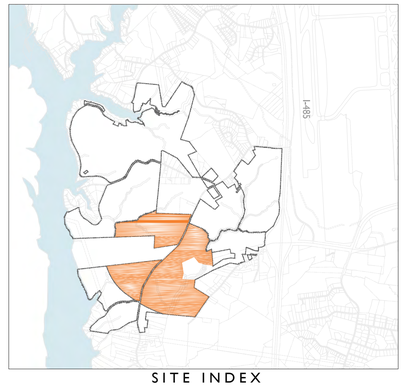

SITE INDEX

- Town Center Core (Potential Area)
- Town Center Edge
- District Boundary
- Boulevard / Parkway (also Major Throroughfare)
- Main Street, Avenue, Local Office/Commerical (also Minor Thoroughfare)
- Future West Boulevard (Multi Modal Corridor)
- Approximate Beaver Dam Creek Greenway Trail (exact location TBD)
- Approximate Required Buffer Zone (refer to RZ-4B for buffer width commitments)
- Dixie River Overland Trail (east or west of Dixie River Road, TBD)
- Buildable Area
- 50' Buffer when adjacent to existing residential

NOTE: Refer to RZ-11 and Transportation Notes in the General Development Standards for detailed transportation network and commitments. See General Development Standards for detailed greenway and trail commitments.

150' 0' 150' 300' 600'
SCALE: 1"=300'

LandDesign
223 N Graham Street Charlotte, NC 28202
V: 704.333.0325 F: 704.332.3246
www.LandDesign.com

LANDDESIGN, INC. CORPORATE SEAL NORTH CAROLINA

CRESCENT COMMUNITIES
LINCOLN HARRIS

RIVER DISTRICT
REZONING PETITION NUMBER 2016-056
CHARLOTTE, NORTH CAROLINA
TOWN CENTER DISTRICT

REVISIONS:

DATE: 10.03.16
DESIGNED BY: LR
DRAWN BY: LR
CHECKED BY: CMG
Q.C. BY: MRC
SCALE: 1"=300'
PROJECT #: 001434.2

SHEET #:
RZ-9A

TOWN CENTER DISTRICT – UPDATED AS OF 11/2/16

OUTLINE

I. Zoning District
II. Town Center District Permitted Uses
III. Town Center District Optional Provisions
IV. Design Intent
V. Access | USDG Classification | Connectivity
VI. Building Orientation | Street Frontage
VII. Height and Transitions
VIII. Greenways/Trails, Open Space & Tree Save

DEVELOPMENT STANDARDS
(see additional General Development Standards on [Sheet RZ-3A-3D])

I. TOWN CENTER ZONING – MUDD-O

II. TOWN CENTER PERMITTED USES/DEVELOPMENT LEVELS:

a. Office up to 2 Million sf of gross floor area;
b. Retail/Eating, Drinking and Entertainment Establishments (EDEE)/personal services up to 300,000 sf of gross floor area;
c. Hospitality up to 500 rooms;
d. Residential up to 1,700 multi-family and/or single family attached or detached units;
e. Institutional, recreation (indoor and outdoor) and civic uses.

Each of above together with other uses, accessory uses and uses allowed under prescribed conditions in the MUDD-O district.

Retail, EDEE, and personal service uses that are located within buildings primarily used for office purposes shall be excluded from the above development level limitations.

Single family detached residential uses shall comply with the MX, MUDD and Subdivision Ordinance Standards subject to the Petitioner, or assigns, being able to use the Innovative Provisions.

See Section III of the General Development Standards for certain rights to transfer development levels and uses among various Districts and to increase the level of certain permitted uses by decreasing the level of other permitted uses (i.e. conversion rights).

III. TOWN CENTER OPTIONAL PROVISIONS
The following optional provisions shall apply to the Town Center District, many details of which are set forth below and identified with "*Optional Provisions*" references:

a. To allow along public and private streets ground mounted signs up to 20 feet in height and containing up to 150 square feet of sign area. The number and locations of these signs will

be limited as follows: (i) at the intersection of primary development entrances and public streets, and (ii) no more than 3 such signs shall be provided within a 1,200 foot length along a development's frontage.

b. To allow two detached ground mounted signs for each building in the Town Center Edge. These detached signs may be up to five (5) feet high and contain up to 36 square feet of sign area.

c. To allow short term signs and banners, for a period not to exceed six (6) months, along public and private streets within the Town Center District provided that the banners will be attractive, well-designed professionally fabricated, made of fabric or plastic of any type; and provided that paper banners will not be allowed.

d. To allow one digital wall signs per block when located within the Town Center Core with up to 250 square feet of sign area; these signs shall be in addition to the allowed tenant and shopping center signs.

Note: The optional provisions regarding signs are additions/modifications to the standards for signs in the MUDD district and are to be used with the remainder of MUDD standards for signs not modified by these optional provisions.

IV. TOWN CENTER DESIGN INTENT:

a. Overall Intent. The Town Center District shall be characterized by a mixture of office, retail, restaurant/EDEE, personal services, office uses and a variety of residential uses that are in a concentrated town center format. The Town Center District will be organized with a compact network of public and private streets and a range of open spaces and pedestrian amenities with connectivity to other Districts within the Master Plan Site. The Town Center is a primary area where employment, retail, living and playing come together. The Town Center is the confluence of a variety of uses. At its core, it is the pedestrian scaled center that offers higher density living, within biking or walking distance to one's office, retail and all amenities on the Master Plan Site.

b. Town Center Classifications. The Town Center District has two classifications for the general development pattern: ***Town Center Core and the Town Center Edge.***

1. Town Center Core. The Town Center Core is the heart of the mixed-use walkable center with the highest intensity of uses and greatest emphasis on buildings oriented to streets. When feasible, a vertical mix of uses may be provided to promote active ground floor uses; however, active ground floor uses are not required so long as transparency requirements are met. *See Streetscape by District Table (RZ-5B).* The core area of the Town Center will occur in an area within the "Potential" area as generally depicted on [Sheet RZ-9A]. The specific area may vary in exact size and location.





Sample Town Center Core Development Form and Public Realm

2. Town Center Edge. The Town Center Edge addresses the majority of the Town Center District land area. Town Center Edge will be a mix of uses that are generally less intense than those in the Town Center Core. There will be nodes of pedestrian activity and corridors of auto-oriented uses, however the Town Center Edge will maintain emphasis on the pedestrian in balance with automobiles through a collection of multi-modal streets and bike and pedestrian corridors and traits.





Sample Town Center Edge Development Form

V. TOWN CENTER ACCESS/USDG STREETS & CONNECTIVITY:

a. Access: Access to the Town Center District shall be primarily by way of Dixie River Road, West Boulevard Extension and as generally depicted on [Sheet RZ-9A].


1. The Main Street classification will be used in the Town Center Core to support pedestrian-scaled, street-oriented, ground floor active uses (any use visible from the street through clear glass and accessible to interior users). Surface parking areas will be located behind or to the side of buildings. (See Section VI. Building Orientation/Street Frontage for additional development standards)

b. Access will be provided in the Town Center District per the "Block Length and Greenway Trail Connections" on [Sheet RZ-5B].

VI. TOWN CENTER BUILDING ORIENTATION/STREET FRONTAGE

The following provisions address certain design aspects related to the orientation of buildings and site elements to streets and streetscape matters. Certain *Optional Provisions* that permit deviations from the MUDD minimum standards will be allowed as described herein (such as, for example, deviations from the requirement in MUDD that there be no parking between buildings and public streets).

a. Town Center Core Overall Intent. The Town Center Core will be located within the area generally depicted as "Potential Town Center Core" on [Sheet RZ-9A]. The Town Center Core is referenced as a 4 block area primarily accessed from and oriented to a Main Street as defined by USDG. The streets secondary to main street and the network beyond the first block of the Town Center Core will transition to a combination of Avenues, Boulevards, Local Office/Commercial wide and narrow and Local Residential streets. The exact location of the Town Center Core will be determined during the design and development phase and also possibly as future phases are developed and in conjunction with the determination of the local street network.

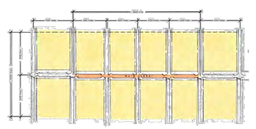

Town Center Core minimum

b. Main Street Streetscape in Town Center Core (See Streetscape by District)

1. Building setbacks shall not apply on non-network required private streets, driveways and drive aisles.

2. Minimum building setback is 20 feet and the maximum building setback is 25 feet. Where off-street surface parking is provided, the parking area setback is a minimum of 25' from the future back of curb for parking areas greater than two parking bays. The minimum sidewalk is 8' and trees are required in grates or

using suspended pavement with open planting areas no larger than a standard grate opening.

3. A transitional 4' zone behind the sidewalk is required in the Town Center District and can be used toward outdoor dining areas, wider sidewalks, landscape areas, semi-private courtyards, stoops and/or similar. Balconies may encroach 4 feet into the setback transition zone above the first story of the building with a clearance from grade of a minimum of 12 feet when the building is located along and the balcony is facing a public street.

4. It is acknowledged that roads/streets governed by NCDOT may require an alternative streetscape treatment than described herein and such alternative streetscape treatment shall be subject to the approval of CDOT/Planning Department, such approval not to be unreasonably delayed or withheld.

5. Parking and maneuvering are permitted to the side and rear of buildings so long as the parking is behind the established building setback of the adjacent buildings and is screened. See Streetscape by District table for limitations.

6. Parking and maneuvering is not permitted between building fronts and streets on the Main Street in the Town Center Core or 200' off of the first block perpendicular to Main Street.

7. A minimum of eighty percent (80%) of a block face on a Main Street shall be building edge, such that, a maximum of twenty percent (20%) of a block face on a Main Street may be utilized for parking, driveways and maneuvering. If a building is located on a corner of a Main Street and secondary street to Main, twenty percent (20%) of the block must be building edge on the secondary street. A minimum of sixty percent (60%) of a block face on a Secondary Street shall be building edge. Publicly accessible urban open spaces may count towards the block face percentage requirements in the Town Center Core. See Streetscape by District Table.

8. Each building within the Town Center Core is required to have a minimum of seventy-five percent (75%) of a building edge with ground floor active use on a Main Street.

9. Buildings within the Town Center Core fronting a Main Street shall have a minimum of seventy percent (70%) transparency on the ground floor. None of the required transparency may be display windows or opaque glass on a Main Street.

10. Buildings within the Town Center Core shall provide common entrances for residential or multi-tenant buildings on a Main Street with entrance spacing a maximum of 50' apart. Deviations are permitted for topographic, environmental or changes that will enhance the public realm.

11. Drive-thru facility uses are not permitted in the Town Center Core unless interior or internal to a building.

12. Exposed ground floor structured parking (not wrapped with uses) is not permitted on Main Street, however entrances to the structured parking are permitted (see Streetscape by District).

13. Driveways and vehicular entrances shall be limited to 2 per block.

c. Secondary Streets Streetscape in Town Center Core (not Main Street) (See Streetscape by District)

1. Building setbacks shall not apply on non-network required private streets, driveways and drive aisles.

2. Minimum building setback is 20 feet and the maximum building setback is 25 feet. Where off-street surface parking is provided, the parking area setback is a minimum of 25' from the future back of curb for parking areas greater than two parking bays. The minimum sidewalk is 8' and trees are required in grates or using suspended pavement with open planting areas no larger than a standard grate opening.

3. A transitional 4' zone behind the sidewalk is required in the Town Center District and can be used toward outdoor dining areas, wider sidewalks, landscape areas, semi-private courtyards, stoops and/or similar. Balconies may encroach 4 feet into the setback transition zone above the first story of the building with a clearance from grade of a minimum of 12 feet when the building is located along and the balcony is facing a public street.

4. It is acknowledged that roads/streets governed by NCDOT may require an alternative streetscape treatment than described herein and such alternative streetscape treatment shall be subject to the approval of CDOT/Planning Department, such approval not to be unreasonably delayed or withheld.

5. Parking and maneuvering are permitted to the side and rear of buildings so long as the parking is behind the established building setback of the adjacent buildings and is screened. See Streetscape by District Table.

6. Parking and maneuvering is not permitted between building fronts and streets on the Main Street in the Town Center Core. See Streetscape by District Table.

7. A minimum of eighty percent (80%) of a block face on a Main Street shall be building edge, such that, a maximum of twenty percent (20%) of a block face on a Main Street may be utilized for parking, driveways and maneuvering. If a building is located on a corner of a Main Street and secondary street to Main, twenty percent (20%) of the block must be building edge on the secondary street. A minimum of sixty percent (60%) of a block face on a Secondary Street shall be building edge. Publicly accessible urban open spaces may count towards the block face percentage requirements in the Town Center Core. See Streetscape by District Table.

8. Each building within the Town Center Core is required to have a minimum of seventy-five percent (75%) of a building edge with ground floor active use on a Main Street.

9. Buildings within the Town Center Core fronting a Main Street shall have a minimum of seventy percent (70%) transparency on the ground floor. None of the required transparency may be display windows or opaque glass on a Main Street.

10. Buildings within the Town Center Core shall provide common entrances for residential or multi-tenant buildings on a Main Street with entrance spacing a maximum of 50' apart. Deviations are permitted for topographic, environmental or changes that will enhance the public realm.

11. Drive-thru facility uses are not permitted in the Town Center Core unless interior or internal to a building.


12. Exposed ground floor structured parking (not wrapped with uses) is not permitted on Main Street, however entrances to the structured parking are permitted (see Streetscape by District).

13. Driveways and vehicular entrances shall be limited to 2 per block.

c. Secondary Streets Streetscape in Town Center Core (not Main Street) (See Streetscape by District)

1. Building setbacks shall not apply on non-network required private streets, driveways and drive aisles.

2. Minimum building setback is 20 feet and the maximum building setback is 25 feet. Where off-street surface parking is provided, the parking area setback is a minimum of 25' from the future back of curb for parking areas greater than two parking bays. The minimum sidewalk is 8' and trees are required in grates or

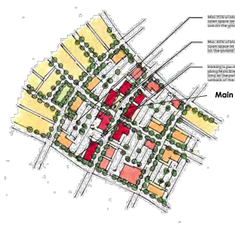

Town Center Core Diagram

b. Town Center Edge Overall Intent. The Town Center Edge will be defined as the area between the Town Center Core and the adjacent Districts as generally depicted on [Sheet RZ-9A]. The Town Center Edge will include a wide range of uses integrated through a system of park/trails and open spaces. Principle emphasis will still be placed on the pedestrian experience, however auto-oriented uses will be permitted in this area. The primary streets will be Avenues with a secondary network that includes a combination of Boulevards, Local Office/Commercial wide and narrow and Local Residential streets. The Town Center Edge will provide a transitional height treatment between more intense uses and adjacent lower intensity residential development. See Section VII.

c. Town Center Edge Setbacks and Streetscape ***(See Sheet RZ-5A Overview of Street Network for Design Guidance and RZ-5B Streetscape by District table and USDG Summary to Define Public Realm and Building Orientation Design Guidance)***

1. Building setbacks shall not apply on non-network required private streets, driveways and drive aisles.

2. Minimum building setback is 20 feet and the maximum building setback is 25 feet. Where off-street surface parking is provided, the parking area setback is a minimum of 25' from the future back of curb for parking areas greater than two parking bays.

3. A transitional 4' zone behind the sidewalk is required in the Town Center District and can be used toward outdoor dining areas, wider sidewalks, landscape areas, semi-private courtyards, stoops and/or similar. Balconies may encroach 4 feet into the setback transition zone above the first story of the building with a clearance from grade of a minimum of 12 feet when the building is located along and the balcony is facing a public street.

4. It is acknowledged that roads/streets governed by NCDOT may require an alternative streetscape treatment than described herein and such alternative streetscape treatment shall be subject to the approval of CDOT/Planning Department, such approval not to be unreasonably delayed or withheld.

5. Parking and maneuvering are permitted to the side and rear of buildings so long as the parking is behind the established building setback of the adjacent buildings and is screened.

6. *Optional Provision* Parking and maneuvering is permitted between the building and the street in the Town Center Edge limited to two full bay of parking.

7. A minimum of fifty percent (50%) of a block face in the Town Center Edge shall be building edge, such that, a maximum of fifty percent (50%) of a block face in the Town Center Edge may be utilized for parking, driveways and maneuvering. Publicly accessible urban open spaces may count towards the block face percentage requirements in the Town Center Edge.

8. Each building within the Town Center Edge is required to have a minimum of thirty percent (30%) of a building edge with ground floor active use.

9. Each building within the Town Center Edge fronting a Street shall have a minimum of fifty percent (50%) transparency on the ground floor. Sixteen percent (16%) of the required transparency may be display windows or opaque glass.

10. Buildings within the Town Center Edge shall provide common residential building or multi-tenant entrance spacing a maximum of 100' apart. Deviations are permitted for topographic, environmental or for the benefit of the public realm.

11. Drive-thru facility uses are permitted in the Town Center Edge subject to the General Development Standards Section VII Architectural Standards.

12. Exposed ground floor structured parking (not wrapped with uses) is permitted with screening and is limited by the required percentage of active ground floor uses.

Reference is made to [Sheet RZ-5B] regarding "Streetscape by District" chart. To the extent of any discrepancy between the provisions above and the application of the Streetscape by District Chart, the above provisions will control.

Deviations from the above provisions are permitted upon approval by the Planning Department based upon the overland trail location, environmental or topographical constraints or for public benefit, such as, public realm amenities beyond approved standards, additional enhanced urban open space, increased pedestrian connectivity, integration of green infrastructure elements or innovative planning techniques.

VII. TOWN CENTER HEIGHT AND TRANSITIONS

a. Overall Intent. The buildings within the Town Center District will be designed to reflect a more compact pattern with primary height being located in the Town Center Core and Town Center Edge, and with a sensitivity to the transition to the areas adjacent to the Residential District and nearby existing single family detached development.

b. Height

1. ***Optional Provision:*** Height shall be measured as set forth in the Ordinance except it will be exclusive of ornamental roof structures such as parapets, spires, mansards, domes, dormers or other architectural features.

2. A building height of 120' will be permitted throughout the Town Center District, except when within 150' of a single-family detached zoning district or use as described in 3. and 4. below.

3. Buildings located in the Town Center Core and Town Center Edge within 100' of a single-family detached zoning district or use will not exceed eighty feet or six stories.

4. If buildings exceed 3 stories and are on sites that are adjacent to the Residential District and/or a single family zoning district or use, a 50' Class C buffer shall be provided along the property edges that are adjacent to the Residential District and/or single family zoning district or use. If zoning district or use changes result in a property no longer being adjacent to the Residential District and/or a single family zoning district or use, the buffer may be eliminated.

VIII. TOWN CENTER GREENWAYS/TRAILS, OPEN SPACE & TREE SAVE

a. Overall Intent: The vision is to create a place that emphasizes the natural environment and connections at every level through a diverse network of open space experiences.

1. Town Center Core: Open space in the Town Center Core will be predominantly urban in form and will serve as the amenity area for adjacent developments as well as

provide common gathering space for the overall Master Plan Site. Typical open spaces will include plazas, lawns, outdoor dining, multifamily amenity areas and greenways and trails that are part of the overall Master Plan trail and/or greenway system. Sidewalks and direct connections will be provided from uses and amenity areas within the Town Center Core to the trail and/or greenway system.

2. Town Center Edge: Open space in the Town Center Edge will be predominantly serve as amenity areas for adjacent development. Typical open spaces will include plazas, lawns, outdoor dining, multifamily amenity areas and greenways and trails that are part of the overall Master Plan trail and/or greenway system. Portions of areas closest to the Residential District will have open space that is predominantly undeveloped and typically set aside for tree save, passive recreation, natural habitat preservation and trails that are part of the overall Master Plan trail and/or greenway system.

b. Reference Environmental Commitments and [Sheet RZ-4A-4B] and associated text.

IX. TOWN CENTER BEAVER DAM CREEK CROSSING: In the event that the roadway connecting Garrison Boulevard and Dixie River Road within the Town Center District 4 as generally depicted on [Sheet RZ-11] requires a bridge crossing Beaver Dam Creek, such crossing shall be installed prior to certificates of occupancy associated with greater than 70% of the entire Town Center.

LandDesign
223 N Graham Street Charlotte, NC 28202
V: 704.333.0325 F: 704.332.3246
www.LandDesign.com

LAND DESIGN, INC. CORPORATE SEAL NORTH CAROLINA

CRESCENT COMMUNITIES

LINCOLN HARRIS


RIVER DISTRICT
REZONING PETITION NUMBER 2016-056
CHARLOTTE, NORTH CAROLINA

TOWN CENTER DISTRICT DEVELOPMENT STANDARDS

REVISIONS:

DATE: 11.03.16
DESIGN BY: LR
DRAWN BY: LR
CHECKED BY: CMG
QC. BY: MRC
SCALE: NTS
PROJECT #: 1014342

SHEET #:
RZ-9B

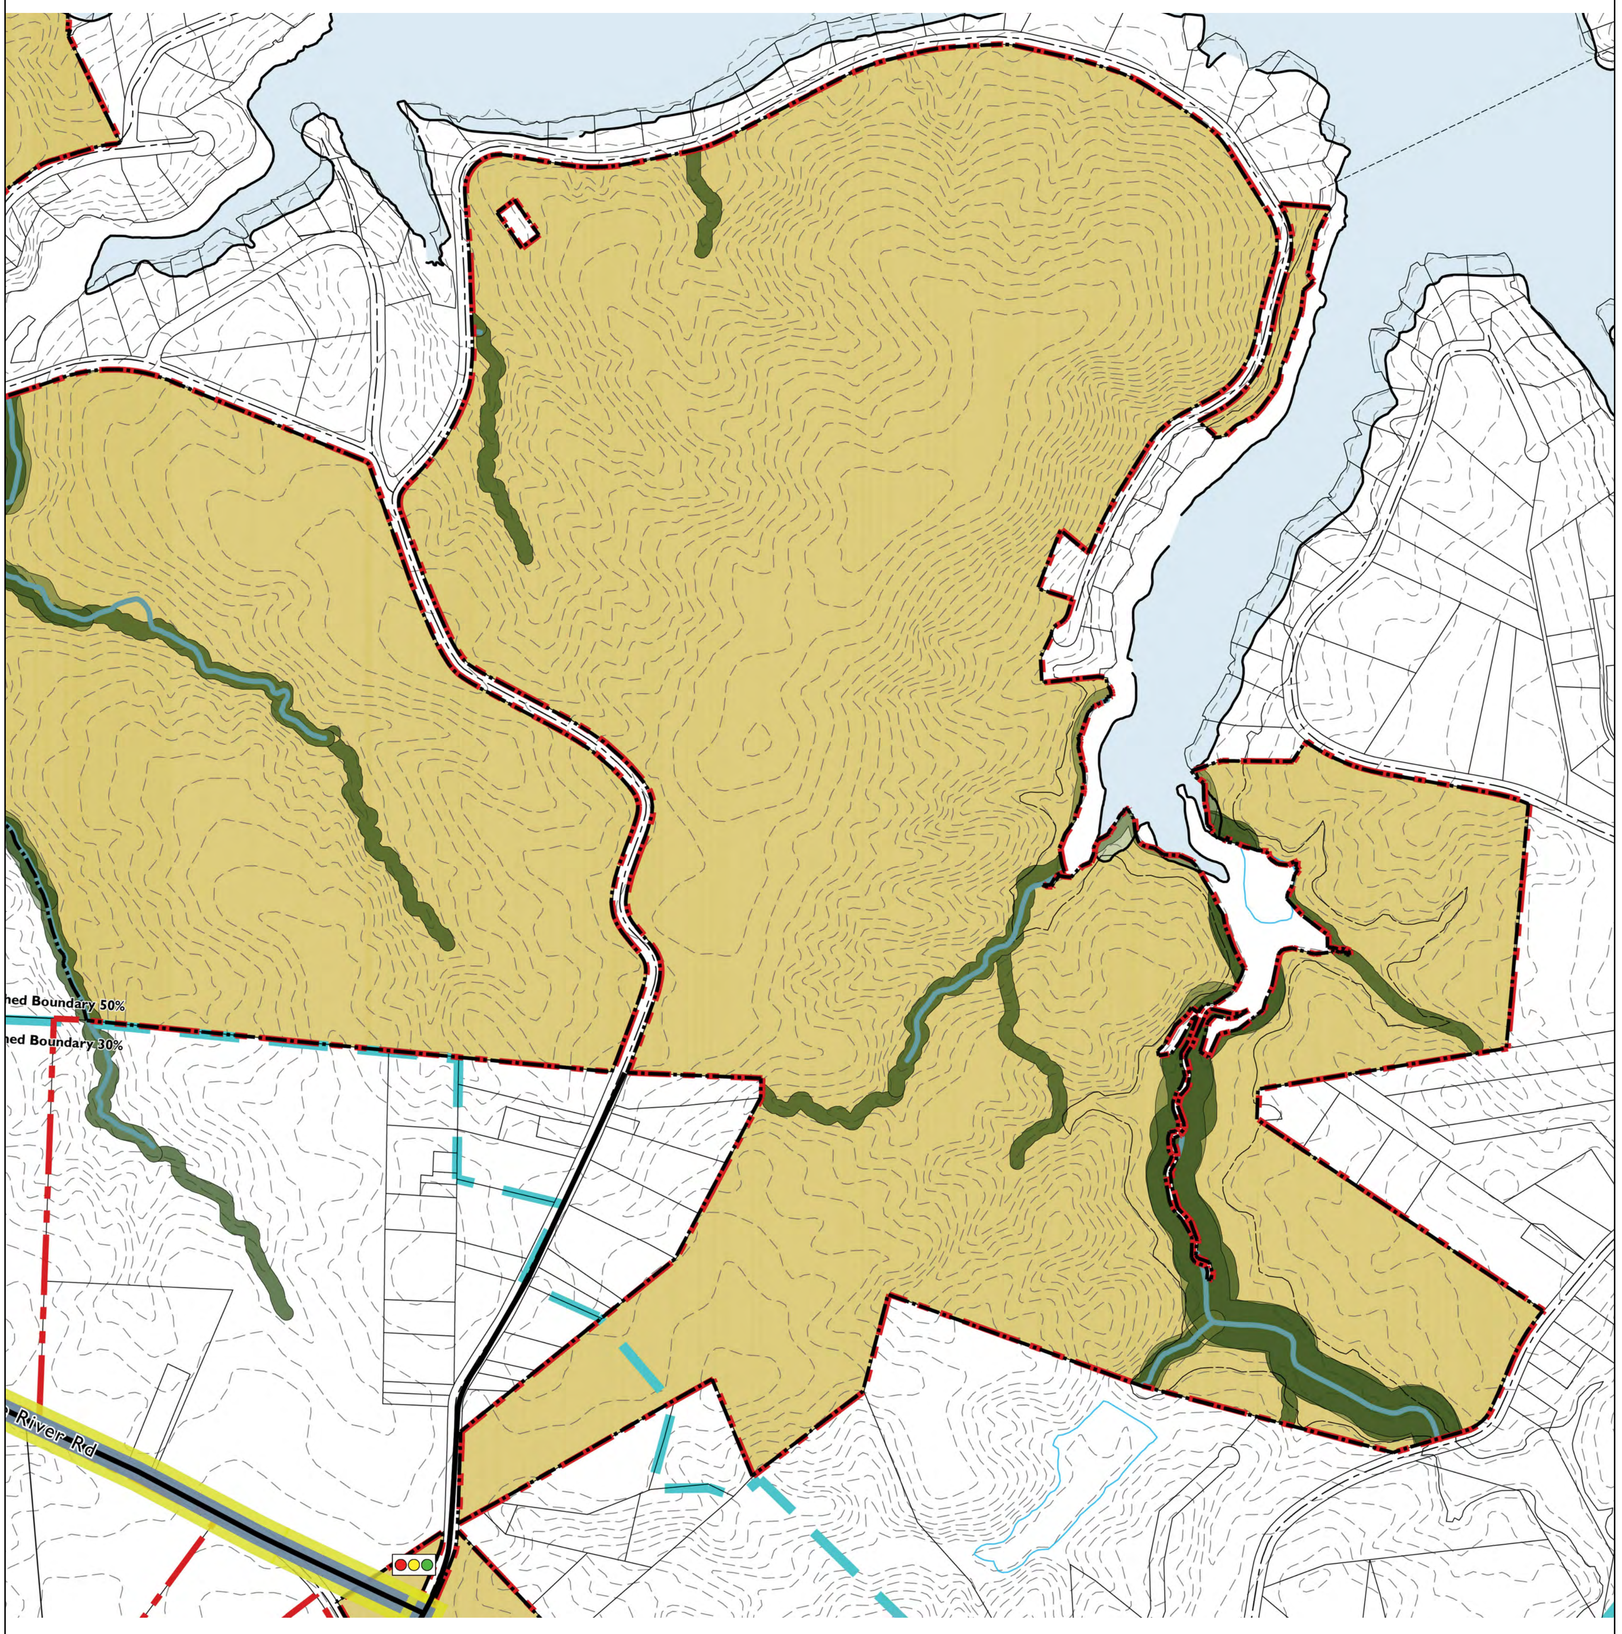


NOTE: Refer to RZ-11 and Transportation Notes in the General Development Standards for detailed transportation network and commitments. See General Development Standards for detailed greenway and trail commitments.

- District Boundary
- Boulevard / Parkway (also Major Thoroughfare)
- Main Street, Avenue, Local Office/Commercial (also Minor Thoroughfare)
- Future Weist Boulevard (Multi Modal Corridor)
- Approximate Beaver Dam Creek Greenway Trail (exact location TBD)
- Approximate Required Buffer Zone (refer to RZ-4B for buffer width commitments)
- Dixie River Overland Trail (east or west of Dixie River Road, TBD)
- Buildable Area
- 50' Buffer when adjacent to existing residential

SCALE: 1"=300'

0 150' 300' 600'

SITE INDEX

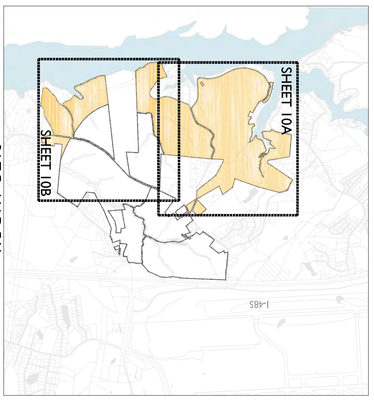

RESIDENTIAL DISTRICT

DATE: 11.03.16
DESIGNED BY: LR
DRAWN BY: LR
CHECKED BY: CMG
Q.C. BY: MRC
SCALE: 1"=300'
PROJECT #: 1014342

REVISIONS:

SHEET #:
RZ-10A


RIVER DISTRICT
REZONING PETITION NUMBER 2016-056
CHARLOTTE, NORTH CAROLINA

RESIDENTIAL DISTRICT

CRESCENT COMMUNITIES
LINCOLN HARRIS

NORTH CAROLINA LANDDESIGN, INC. CORPORATE SEAL

LandDesign
223 N Graham Street Charlotte, NC 28202
V: 704.333.0325 F: 704.332.3246
www.LandDesign.com

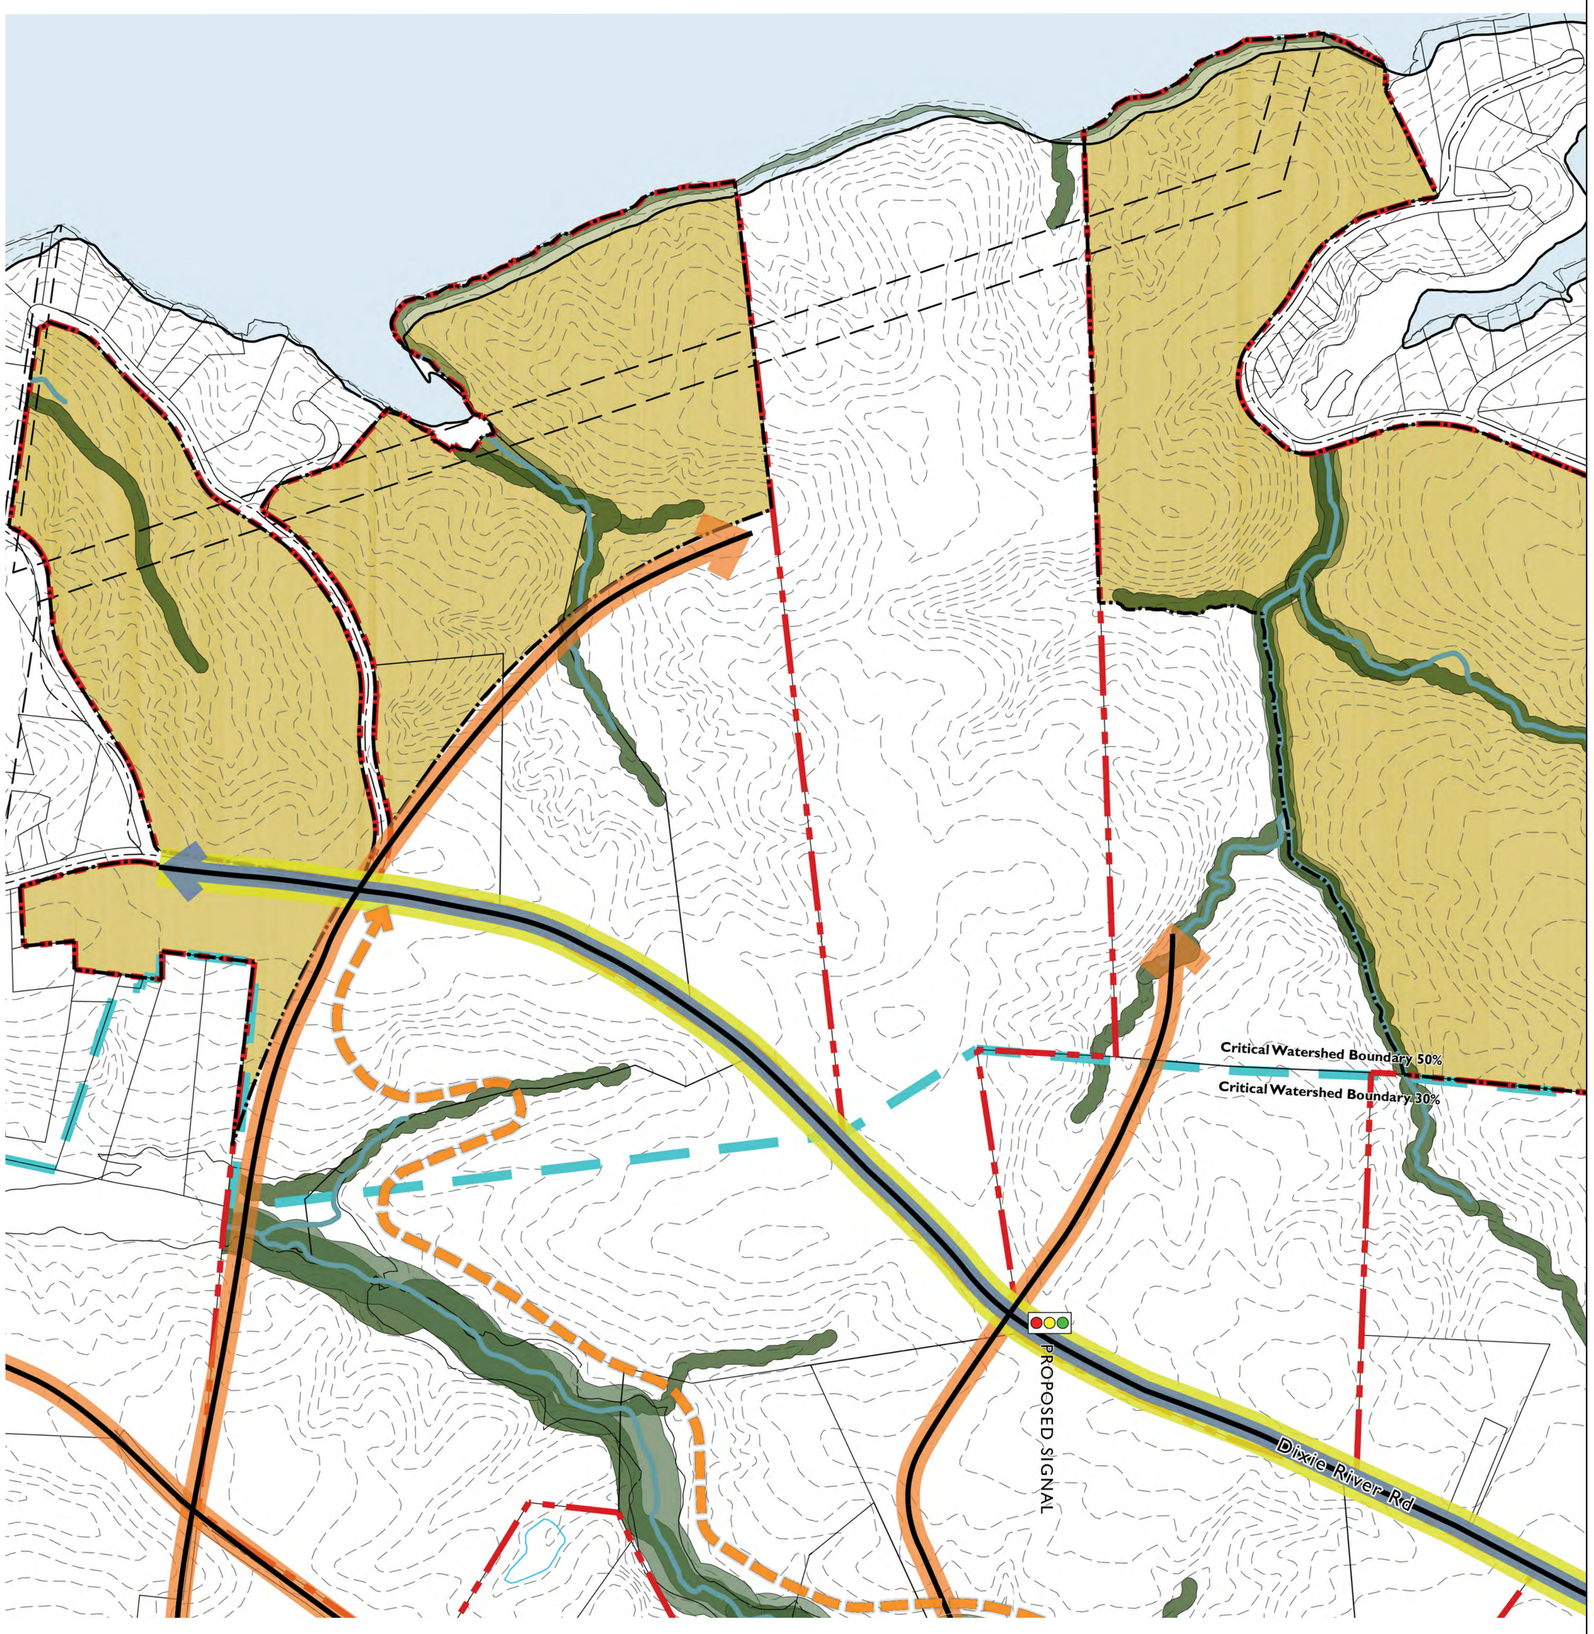

District Boundary

Boulevard / Parkway (also Major Thoroughfare)

Main Street, Avenue, Local Office/Commercial (also Minor Thoroughfare)

Future West Boulevard (Multi Modal Corridor)

Approximate Beaver Dam Creek Greenway Trail (exact location TBD)

Approximate Required Buffer Zone (refer to RZ-4B for buffer width commitments)

Dixie River Overland Trail (east or west of Dixie River Road, TBD)

Buildable Area


50' Buffer when adjacent to existing residential

NOTE: Refer to RZ-11 and Transportation Notes in the General Development Standards for detailed transportation network and commitments. See General Development Standards for detailed greenway and trail commitments.

SCALE: 1"=300'

150' 0 150' 300' 600'

SITE INDEX

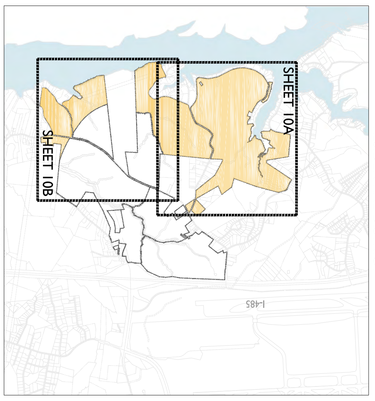

RESIDENTIAL DISTRICT

DATE: 11.03.16
DESIGNED BY: LR
DRAWN BY: LR
CHECKED BY: MRC
Q.C. BY: CMG
SCALE: 1"=300'
PROJECT #: 1014342

SHEET #:
RZ-10B

REVISIONS:

RIVER DISTRICT
REZONING PETITION NUMBER 2016-056
CHARLOTTE, NORTH CAROLINA

RESIDENTIAL DISTRICT

CRESCENT COMMUNITIES

LINCOLN HARRIS

NORTH CAROLINA LANDDESIGN, INC. CORPORATE SEAL

LandDesign

223 N Graham Street Charlotte, NC 28202
V: 704.333.0325 F: 704.332.3246
www.LandDesign.com

RESIDENTIAL DISTRICT – UPDATED 11/2/16

DEVELOPMENT STANDARDS (see additional General Development Standards on Sheet RZ-3A-3D)

I. RESIDENTIAL DISTRICT ZONING – MX-2

II. RESIDENTIAL DISTRICT PERMITTED USES/DEVELOPMENT LEVELS:

a. Single family detached lots/homes of up to 1,700 lots;
b. Single family attached units and/or multi-family units up to 300 units;
c. Retail/Eating, Drinking and Entertainment Establishments (EDEE)/personal services and/or office uses of up to 75,000 sf;
d. Marina and related active uses along the Catawba River;
e. A continuing care retirement community (CCRC) with up to 200 units (*a CCRC is a nursing home made up both independent and/or dependent living facilities)*;
f. Institutional, recreation (indoor and outdoor) and civic uses.

Each of above together with other uses, accessory uses and uses allowed under prescribed conditions in the MX-2 district.

See Section III of the General Development Standards [RZ-3A-3D] for certain rights to transfer development levels and uses among various Districts and to increase the level of certain permitted uses by decreasing the level of other permitted uses (i.e. conversion rights).

III. RESIDENTIAL DISTRICT INNOVATIVE PROVISIONS FOR MX -2 RESIDENTIAL DISTRICTS

a. The Petitioner reserves the right to seek Innovative Provisions or other innovative development standards in the future pursuant to the applicable process set forth in the Ordinance.

IV. RESIDENTIAL DISTRICT DESIGN INTENT:

a. The Residential District shall be characterized by a walkable residential community with limited convenience retail/EDEE/personal services and/or office uses, where residents of the community will have convenient and easy access to a series of passive and active open spaces that are interconnected by a network of streets, sidewalks and trails. The Residential District will be located as generally depicted on [Sheet RZ-10A].

b. The Residential District shall include a variety of residential uses including primarily single family attached units and detached lots as well as limited amount of multi-family units in a walkable interconnected community format.

c. The emphasis of the design of the Residential District will be to provide connect the residents to a series of multi-use trails located within open space areas and to other amenities supporting the Residential District.

d. The limited amount of commercial uses shall be neighborhood oriented supporting the needs of residents of the Residential District and the design of such uses will also emphasize walkability with buildings oriented where possible toward streets and will be integrated into the residential uses with a network of internal interconnected streets and sidewalks.

e. The Residential District shall particularly sensitive to the environment in which it is located including the proximity to the Catawba River. As such significant portions of the Residential District shall consist of open space and the density of the residential uses will be less the closer to the River and the series of creeks located within the District.

f. Connectivity to other portions of the Master Plan shall be provided through street networks, bike/pedestrian links, multi-use trails and the like.

V. RESIDENTIAL DISTRICT ACCESS:

a. Access to the Residential District shall be primarily by way of Dixie River Road, West Boulevard Extension, Tom Sadler Road and per the "Block Length and Greenway Trail Connections" on [Sheet RZ-5B].

VI. RESIDENTIAL DISTRICT HEIGHT AND TRANSITIONS

a. Per the Ordinance.

VII. RESIDENTIAL DISTRICT STREETSCAPE:

a. Setbacks, yards and buffers as required by the MX-2 (Innovative) zoning district and as allowed by the Innovative Provisions above will be provided.

b. Within areas developed for commercial uses, a minimum building and parking setback of 20 feet as measured from the existing right-of-way will be provided along Main Streets, Avenues, Local Streets and the other internal public streets as required by the Ordinance.

c. Along the Residential District's non-network required streets, sidewalks and a cross-walk network that links the residential and commercial buildings on the Site with one another by way of links to sidewalks along the abutting public and private streets and/or other pedestrian features such as multi-use trails will be provided. The minimum width for these internal sidewalks will be a minimum of six (6) feet.

VIII. RESIDENTIAL DISTRICT GREENWAYS/TRAILS, OPEN SPACE & TREE SAVE

a. Overall Intent: The vision is to create a place that emphasizes the natural environment and connections at every level through a diverse network of open space experiences. Open space in the Residential District will be predominantly natural in form and will serve as the amenity area for adjacent developments as well as provide links to more formal gathering spaces and to the overall Master Plan Site. Sidewalks and direct connections will be

provided from uses and amenity areas within the Employment District to the trail and/or greenway system.

b. Reference Environmental Commitments [Sheet RZ-4A-4B] and associated text.

LandDesign
223 N Graham Street Charlotte, NC 28202
V: 704.333.0325 F: 704.332.3246
www.LandDesign.com

LANDDESIGN, INC. CORPORATE SEAL NORTH CAROLINA


CRESCENT COMMUNITIES
LINCOLN HARRIS

RIVER DISTRICT
REZONING PETITION NUMBER 2016-056
CHARLOTTE, NORTH CAROLINA
RESIDENTIAL DISTRICT DEVELOPMENT STANDARDS

REVISIONS:

DATE: 1.03.16
DESIGNED BY: LR
DRAWN BY: LR
CHECKED BY: CMG
Q.C. BY: MRC
CAD I.D.: RS
PROJECT #: 1014342

SHEET #:
RZ-10C

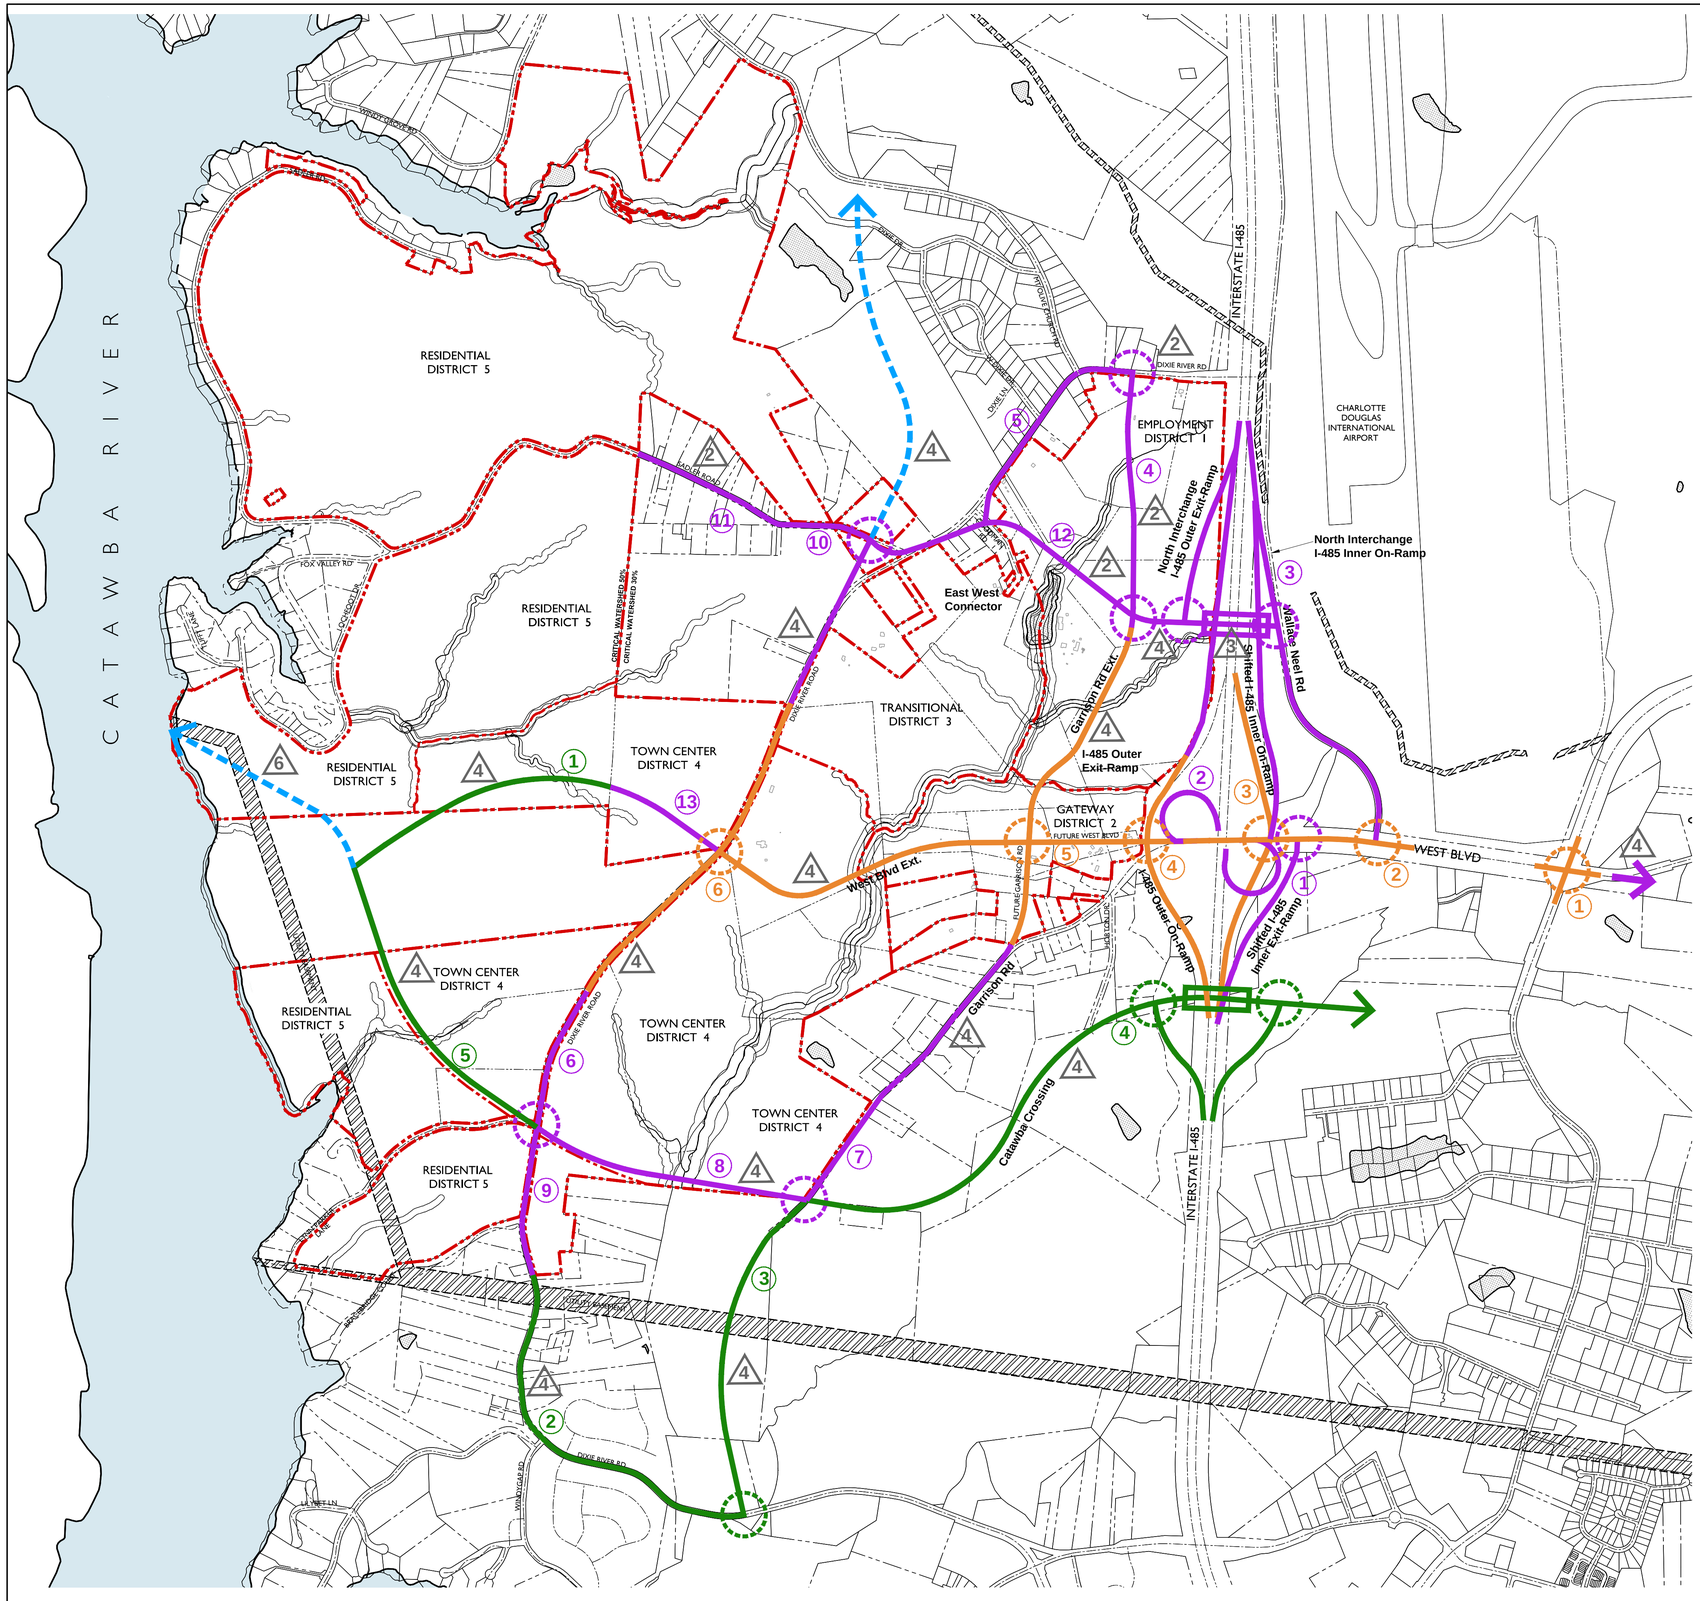

Entitlements by Phase **

*	Phase 1	Phase 2	Phase 1 and 2 Totals	Phase 3	Total All Phases
Office	1,000,000 SF	3,000,000 SF	4,000,000 SF	4,000,000 SF	8,000,000 SF
Retail/EDEE/Personal Services	75,000 SF	125,000 SF	200,000 SF	300,000 SF	500,000 SF
Hospitality	150 Rooms	250 Rooms	400 Rooms	600 Rooms	1000 Rooms
Residential Dwellings	900	1,250	2,150	2,700	4,850

* NOTE: SEE THE GENERAL DEVELOPMENT STANDARDS ON SHEETS RZ-3A - RZ-3D FOR MORE DETAILED DESCRIPTION OF USES AND CONVERION/TRANSFER RIGHTS.

** NOTE: SEE SECTION V OF GENERAL DEVELOPMENT STANDARDS FOR PROVISIONS DEALING WITH ADJUSTMENTS TO PERMITTED DEVELOPMENT LEVELS FOR PHASING/SUB-PHASING ASSOCIATED WITH TRANSPORTATION IMPROVEMENTS.

LEGEND: ***

- EXISTING STREET
- FUTURE EXTENSION OF ROAD PER THOROUGHFARE PLAN
- PHASE I ROADWAY / NETWORK
- PHASE II ROADWAYS / NETWORK ADDITIONS
- PHASE III ROADWAYS / NETWORK ADDITIONS
- PHASE I SIGNALS / SIGNAL EVALUATION
- PHASE II SIGNALS / SIGNAL EVALUATION
- PHASE III SIGNALS / SIGNAL EVALUATION
- EXPECTED NUMBER OF TRAVEL LANES

*** NOTE: SEE SECTION V IN GENERAL DEVELOPMENT STANDARDS FOR ROADWAY COMMITMENTS. THESE GRAPHICS AND NOTES DO NOT COMMIT DEVELOPER TO THE FUNDING OR THE CONSTRUCTION OF THE ROADWAY NETWORK AS COMPONENTS MAY BE INSTALLED BY OTHERS. THE GRAPHICS AND NOTES ARE INTENDED TO CONCEPTUALLY SHOW HOW THE FRAMEWORK OF THE MAJOR ROAD NETWORK MAY WORK, WITHOUT RELATION TO FUNDING SOURCES.

SCALE: 1"=700'

LandDesign
223 N Graham Street Charlotte, NC 28202
V: 704.333.0325 F: 704.332.3246
www.LandDesign.com

LANDDESIGN, INC. CORPORATE SEAL NORTH CAROLINA


CRESCENT COMMUNITIES
LINCOLN HARRIS

RIVER DISTRICT
REZONING PETITION NUMBER 2016-056
CHARLOTTE, NORTH CAROLINA
TRANSPORTATION NETWORK PHASES

REVISIONS:
09.29.16 REVISIONS TO PHASING

DATE: 11.03.16
DESIGNED BY: LR
DRAWN BY: LER
CHECKED BY: CMG
Q.C. BY: MRC
SCALE: 1"=700'
PROJECT # 1014342

SHEET #: RZ-11

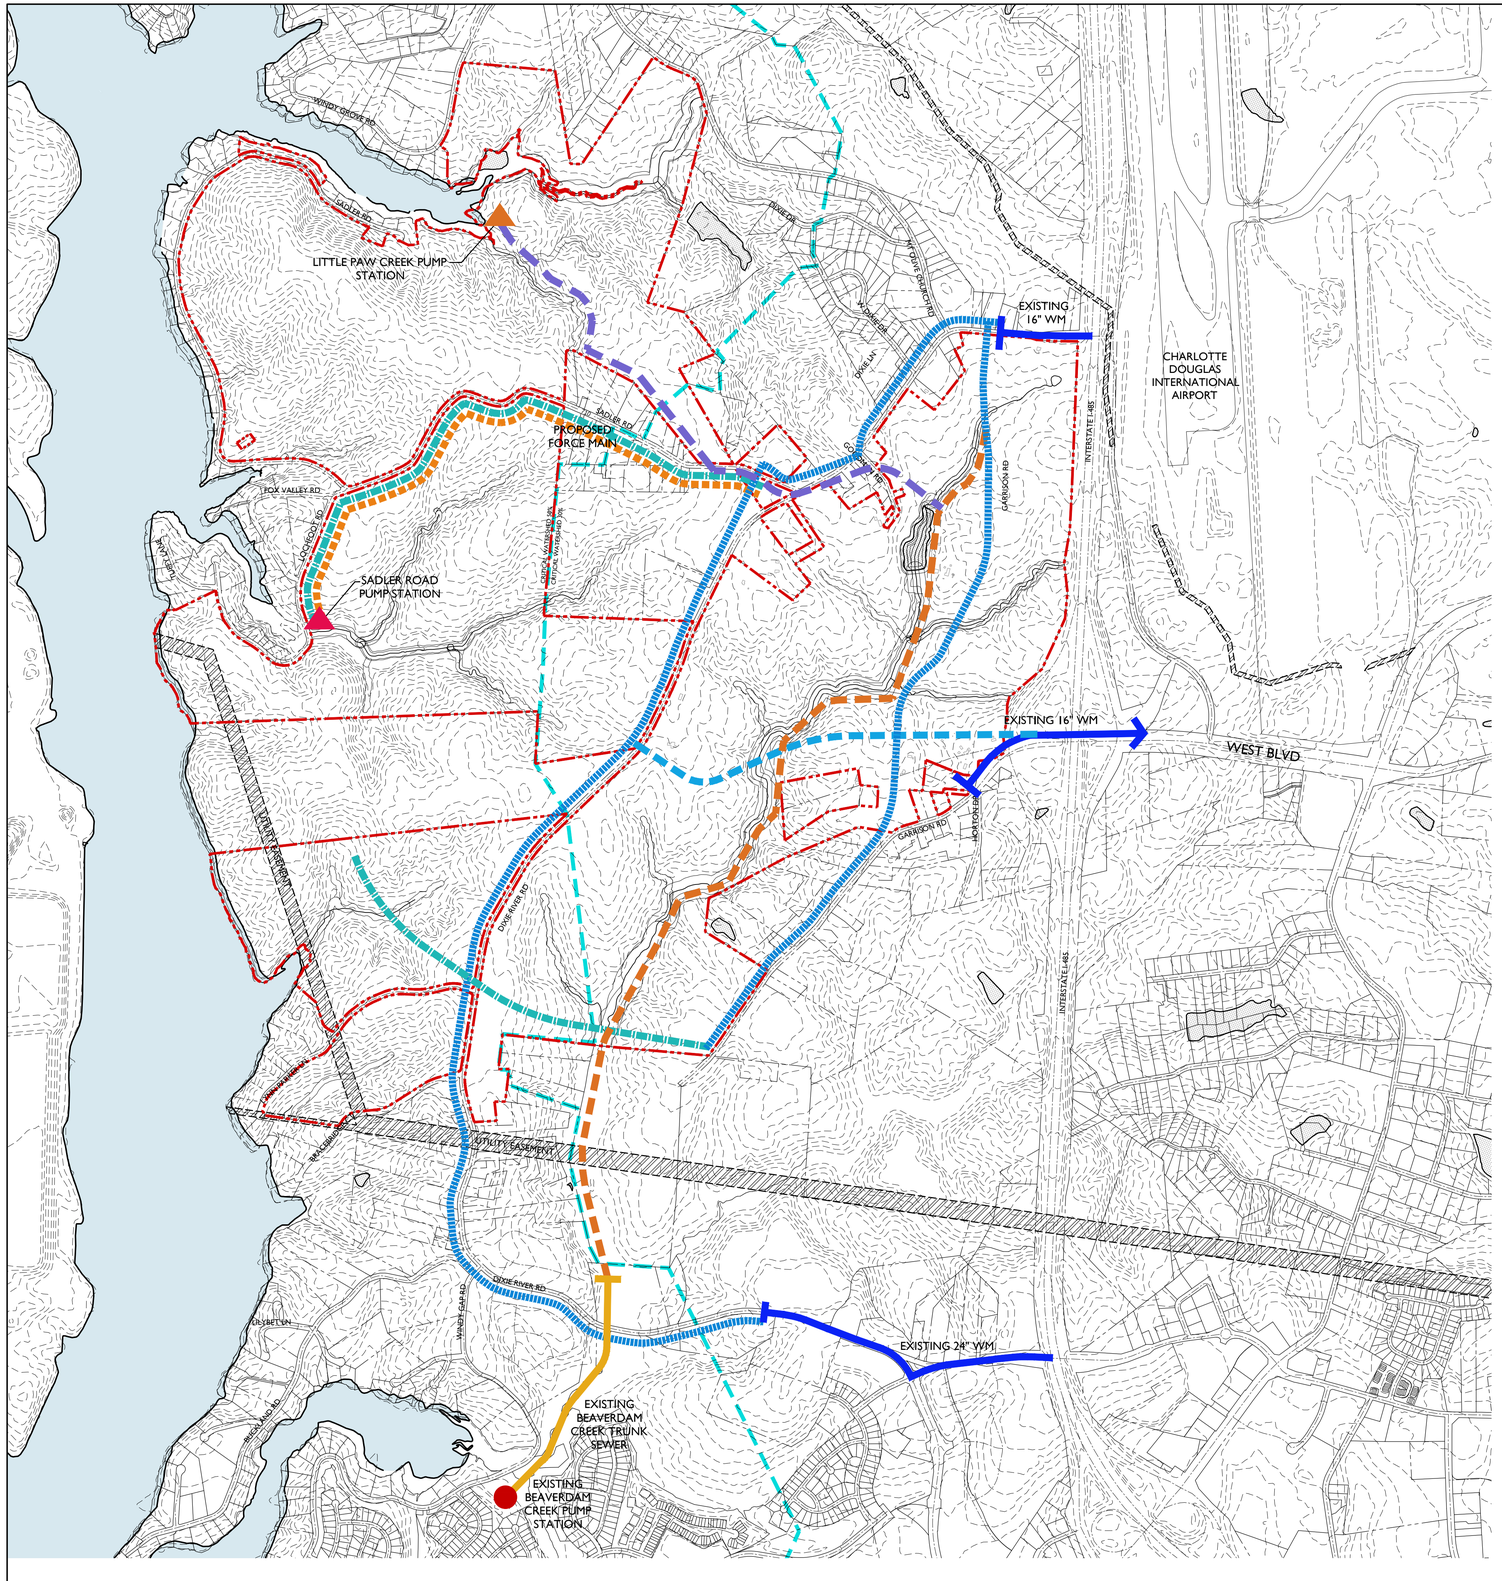

LEGEND:

- PROPOSED BEAVER DAM CREEK TRUNK SEWER EXTENSION (CHARLOTTE WATER CIP 05508)
- EXISTING BEAVER DAM CREEK TRUNK SEWER
- EXISTING BEAVER DAM CREEK PUMP STATION
- WEST BLVD EXTENSION AND WATER MAIN
- DIXIE RIVER AND GARRISON WATER MAIN EXTENSION (CHARLOTTE WATER CIP 13W04)
- PROPOSED WATER MAINS AS DEVELOPER WATER EXTENSION (TYP.)
- SADLER ROAD PUMP STATION AS DEVELOPER SEWER EXTENSION
- LITTLE PAW CREEK FORCE MAIN (CHARLOTTE WATER CIP 13501)
- LITTLE PAW CREEK PUMP STATION (CHARLOTTE WATER CIP 13501)
- EXISTING WATER MAIN

400' 0' 400' 800' 1600'
SCALE: 1"=800'

LandDesign
223 N Graham Street Charlotte, NC 28202
V: 704.333.0325 F: 704.332.3246
www.LandDesign.com

LANDDESIGN, INC. CORPORATE SEAL NORTH CAROLINA


CRESCENT COMMUNITIES
LINCOLN HARRIS

RIVER DISTRICT
REZONING PETITION NUMBER 2016-056
CHARLOTTE, NORTH CAROLINA
GENERAL UTILITIES EXTENSION PLAN

REVISIONS:

DATE: 1.03.16
DESIGNED BY: LR
DRAWN BY: LR
CHECKED BY: CMG
Q.C. BY: MRC
CAD FILE: RZ-00
PROJECT #: 1014342

SHEET #:
RZ-12

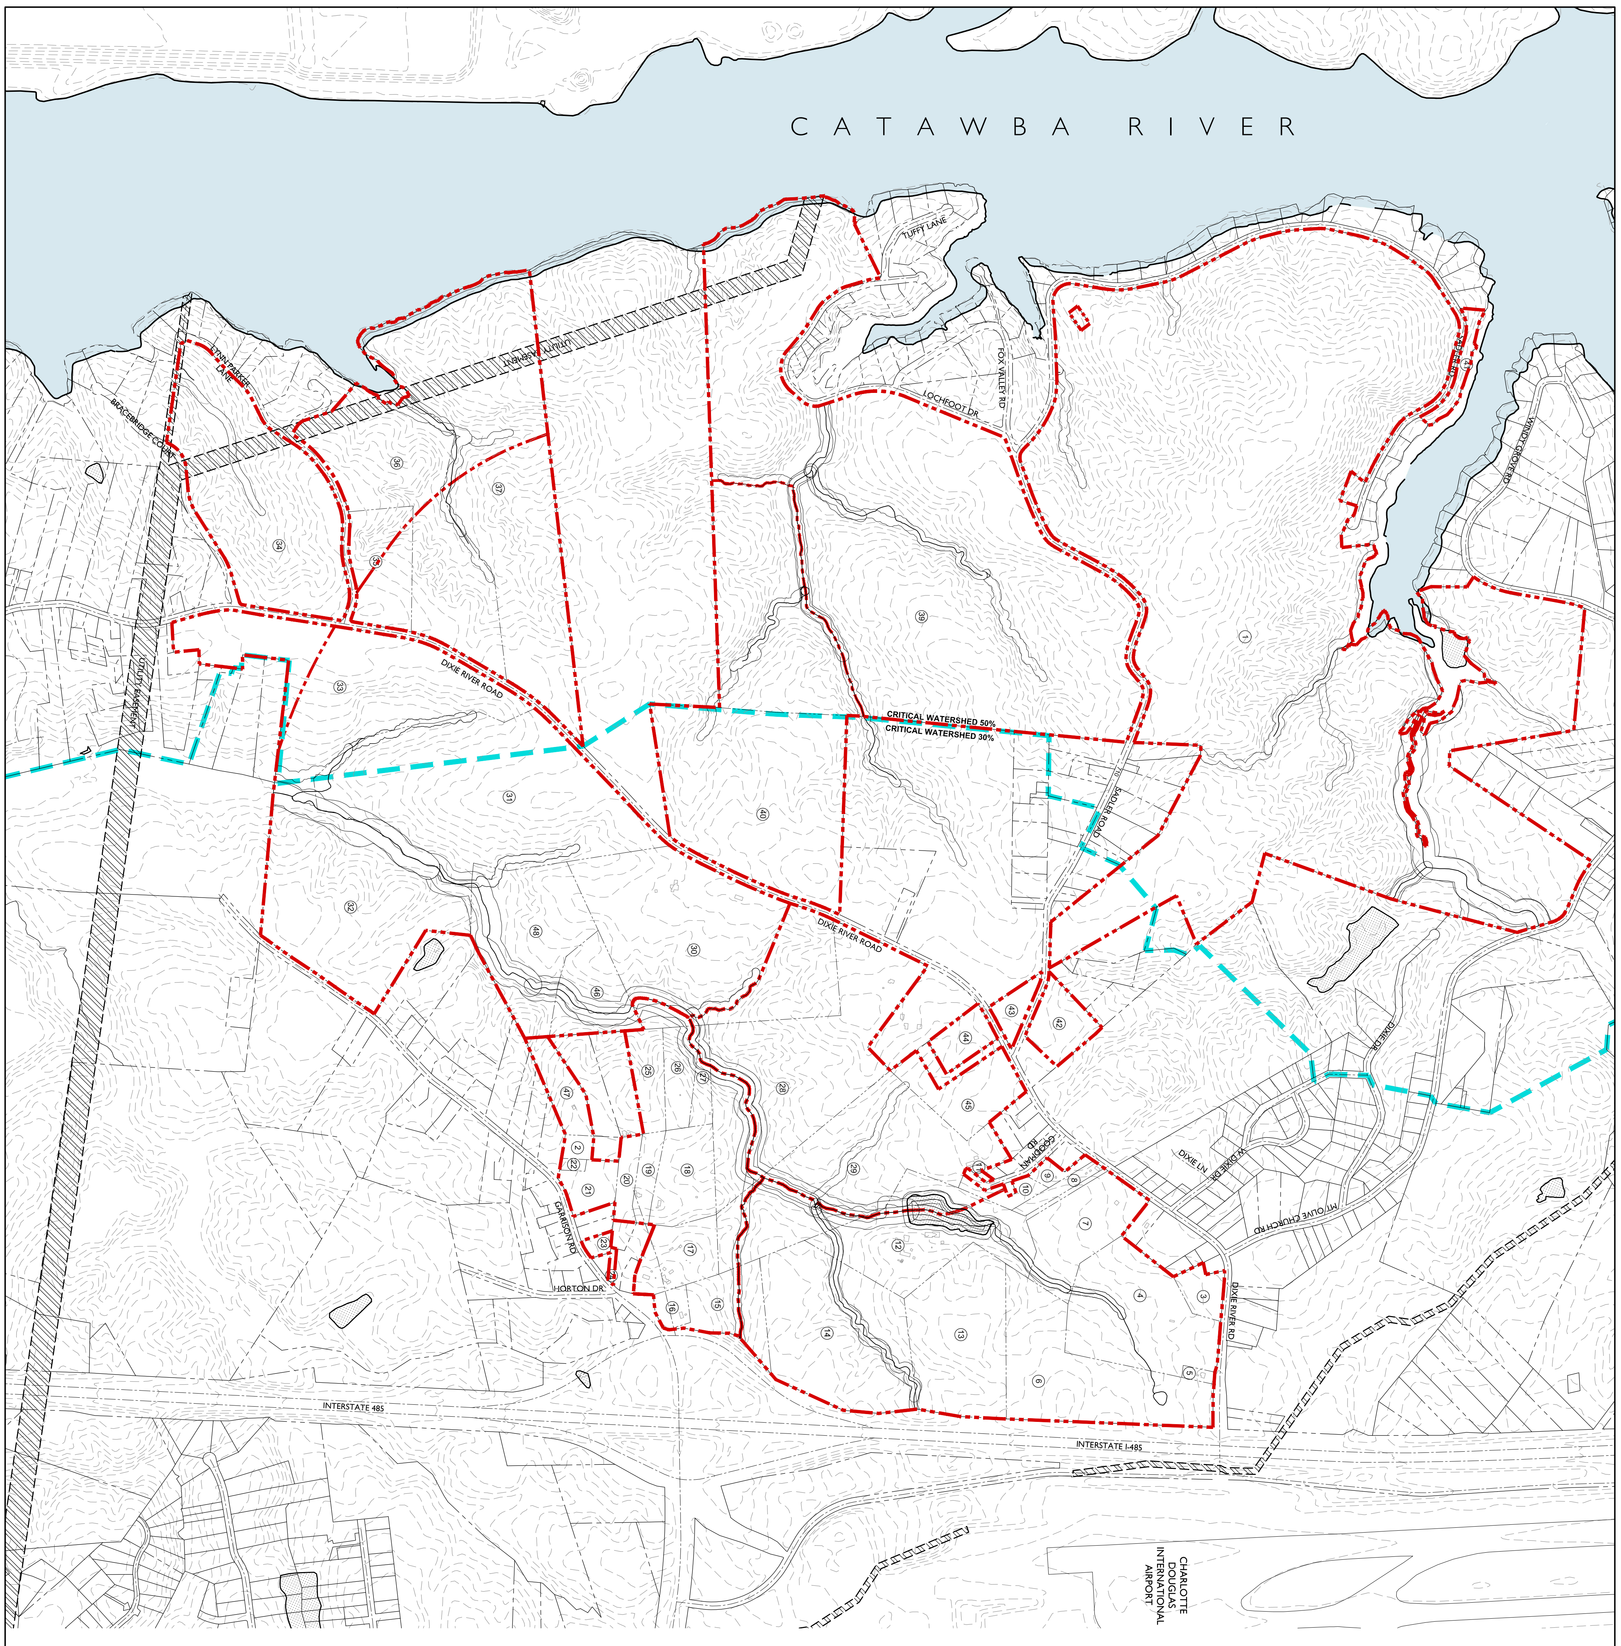

INTERNAL PARCELS

1. WILLIAM BROWN MANION, MARGARET ALICE BROWN TEELE & JULIA TAE BROWN DRAEGER C/O PROPERTY TAX DEPT 3600 Arco Corporate Dr. Ste 800 Charlotte, NC 28273-8135 TAX: 113-271-35 30.13 ac R-5

2. BUP SONG CHOE & CHONG SUK CHOE 5525 Sharon Rd Charlotte, NC 28210 TAX: 141-145-05 12.23 ac R-3

3. AUBREY J JR ELAM & REDNEY J ELAM & THOMAS E MAZZUCCO 5525 Sharon Rd Charlotte, NC 28210 TAX: 141-271-15 4.59 ac R-3

4. AUBREY J JR ELAM (ET AL) TAX: 141-271-14 22.03 ac I-1

5. ELAM GROUP LLC (THE) TAX: 141-271-13 0.58 ac R-3

6. AUBREY J JR ELAM & THOMAS E MAZZUCCO TAX: 141-271-12 32.55 ac I-1

7. WAYNE P. COOPER TAX: 141-271-22 2.77 ac R-3

8. WAYNE P. COOPER TAX: 141-271-24 4.29 ac R-3

9. WAYNE P. COOPER TAX: 141-271-26 3.26 ac R-3

10. WAYNE P. COOPER TAX: 141-271-27 21.14 ac R-3

11. WAYNE P. COOPER TAX: 141-142-02 0.18 ac R-3

12. WAYNE P. COOPER TAX: 141-271-23 2.03 ac R-3

13. CLT INTERNATIONAL LLC TAX: 141-145-19 2.04 ac R-3

14. (TRUSTEES) ST JOHNS BAPTIST CHURCH TAX: 141-131-18 1.89 ac R-3

15. CLT INTERNATIONAL LLC TAX: 141-131-19 9.39 ac R-3

16. AUBREY J JR ELAM & REDNEY J ELAM & THOMAS E MAZZUCCO TAX: 141-152-37 44.83 ac R-3

17. CLT INTERNATIONAL LLC TAX: 141-145-15 2.77 ac R-3

18. A I CHARLOTTE INVESTMENTS LLC TAX: 141-145-01 8.82 ac R-3

19. BUP SONG CHOE & CHONG SUK CHOE 2.76 ac R-3

20. BUP SONG CHOE & CHONG SUK CHOE TAX: 141-145-02 2.27 ac R-3

21. RR INVESTMENT GROUP LLC TAX: 141-145-07 3.84 ac R-3

22. MALI PROPERTIES INC. TAX: 141-145-06 5.53 ac R-3

23. DONG HUM YOUNG S MD TAX: 141-145-10 1.44 ac R-3

24. CLT INTERNATIONAL LLC TAX: 141-145-19 3.64 ac R-3

25. GREGORY GRER & MAYDRE GRER TAX: 141-142-06 4.95 ac R-3

26. CHARLES W TORRENCE 141-142-07 5.95 ac R-3

27. VIKRAM L VALLAMS 141-142-08 3.53 ac R-3

28. AUBREY J ELAM & REDNEY J ELAM TAX: 141-152-36 44.83 ac R-3

29. WAYNE P. COOPER TAX: 141-152-01 38.55 ac R-3

30. AUBREY J JR ELAM & THOMAS E MAZZUCCO TAX: 141-142-09 37.81 ac R-3

31. CAROLINA CENTERS LLC C/O PROPERTY TAX DEPT 665.01 ac R-5

32. CAROLINA CENTERS LLC C/O PROPERTY TAX DEPT 4.24 ac R-5

33. CAROLINA CENTERS LLC C/O PROPERTY TAX DEPT 4.24 ac R-5

34. CAROLINA CENTERS LLC C/O PROPERTY TAX DEPT 38.62 ac R-5

35. CAROLINA CENTERS LLC C/O PROPERTY TAX DEPT 1.69 ac R-5

36. CAROLINA CENTERS LLC C/O PROPERTY TAX DEPT 1.47 ac R-5

37. CAROLINA CENTERS LLC C/O PROPERTY TAX DEPT 22.65 ac R-5

38. CAROLINA CENTERS LLC C/O PROPERTY TAX DEPT 9.61 ac R-3

39. CAROLINA CENTERS LLC C/O PROPERTY TAX DEPT 9.61 ac R-3

40. RG DEWAR DEVELOPMENT CORPORATION 56.34 ac R-3

41. CAROLINA CENTERS LLC 246.58 ac R-3

42. ALAN BUCH TAX: 113-092-05 4.00 ac R-3

43. ALAN BUCH TAX: 113-261-04 4.00 ac R-3

44. ALAN BUCH TAX: 141-145-08 4.09 ac R-3

45. ALAN BUCH 15.42 ac R-3

46. LEWIS CLARENCE GRER 9.91 ac R-3

47. CLARENCE H GRER 4.70 ac R-3

48. JOHN M. NEEL 22.91 ac R-3

SCALE: 1"=600'-0"
0 300 600 1200

DATE: 11.03.16
DESIGNED BY: LR
DRAWN BY: LR
CHECKED BY: CMG
Q.C. BY: CMG
SCALE: 1"=600'-0"
PROJECT #: 1014342

REVISIONS:

SHEET #:
RZ-13


RIVER DISTRICT
REZONING PETITION NUMBER 2016-056
CHARLOTTE, NORTH CAROLINA

INTERNAL PARCEL DATA

CRESCENT COMMUNITIES
LINCOLN HARRIS

NORTH CAROLINA CORPORATE SEAL LANDESIGN, INC

LandDesign
223 N Graham Street Charlotte, NC 28202
V: 704.333.0325 F: 704.332.3246
www.LandDesign.com

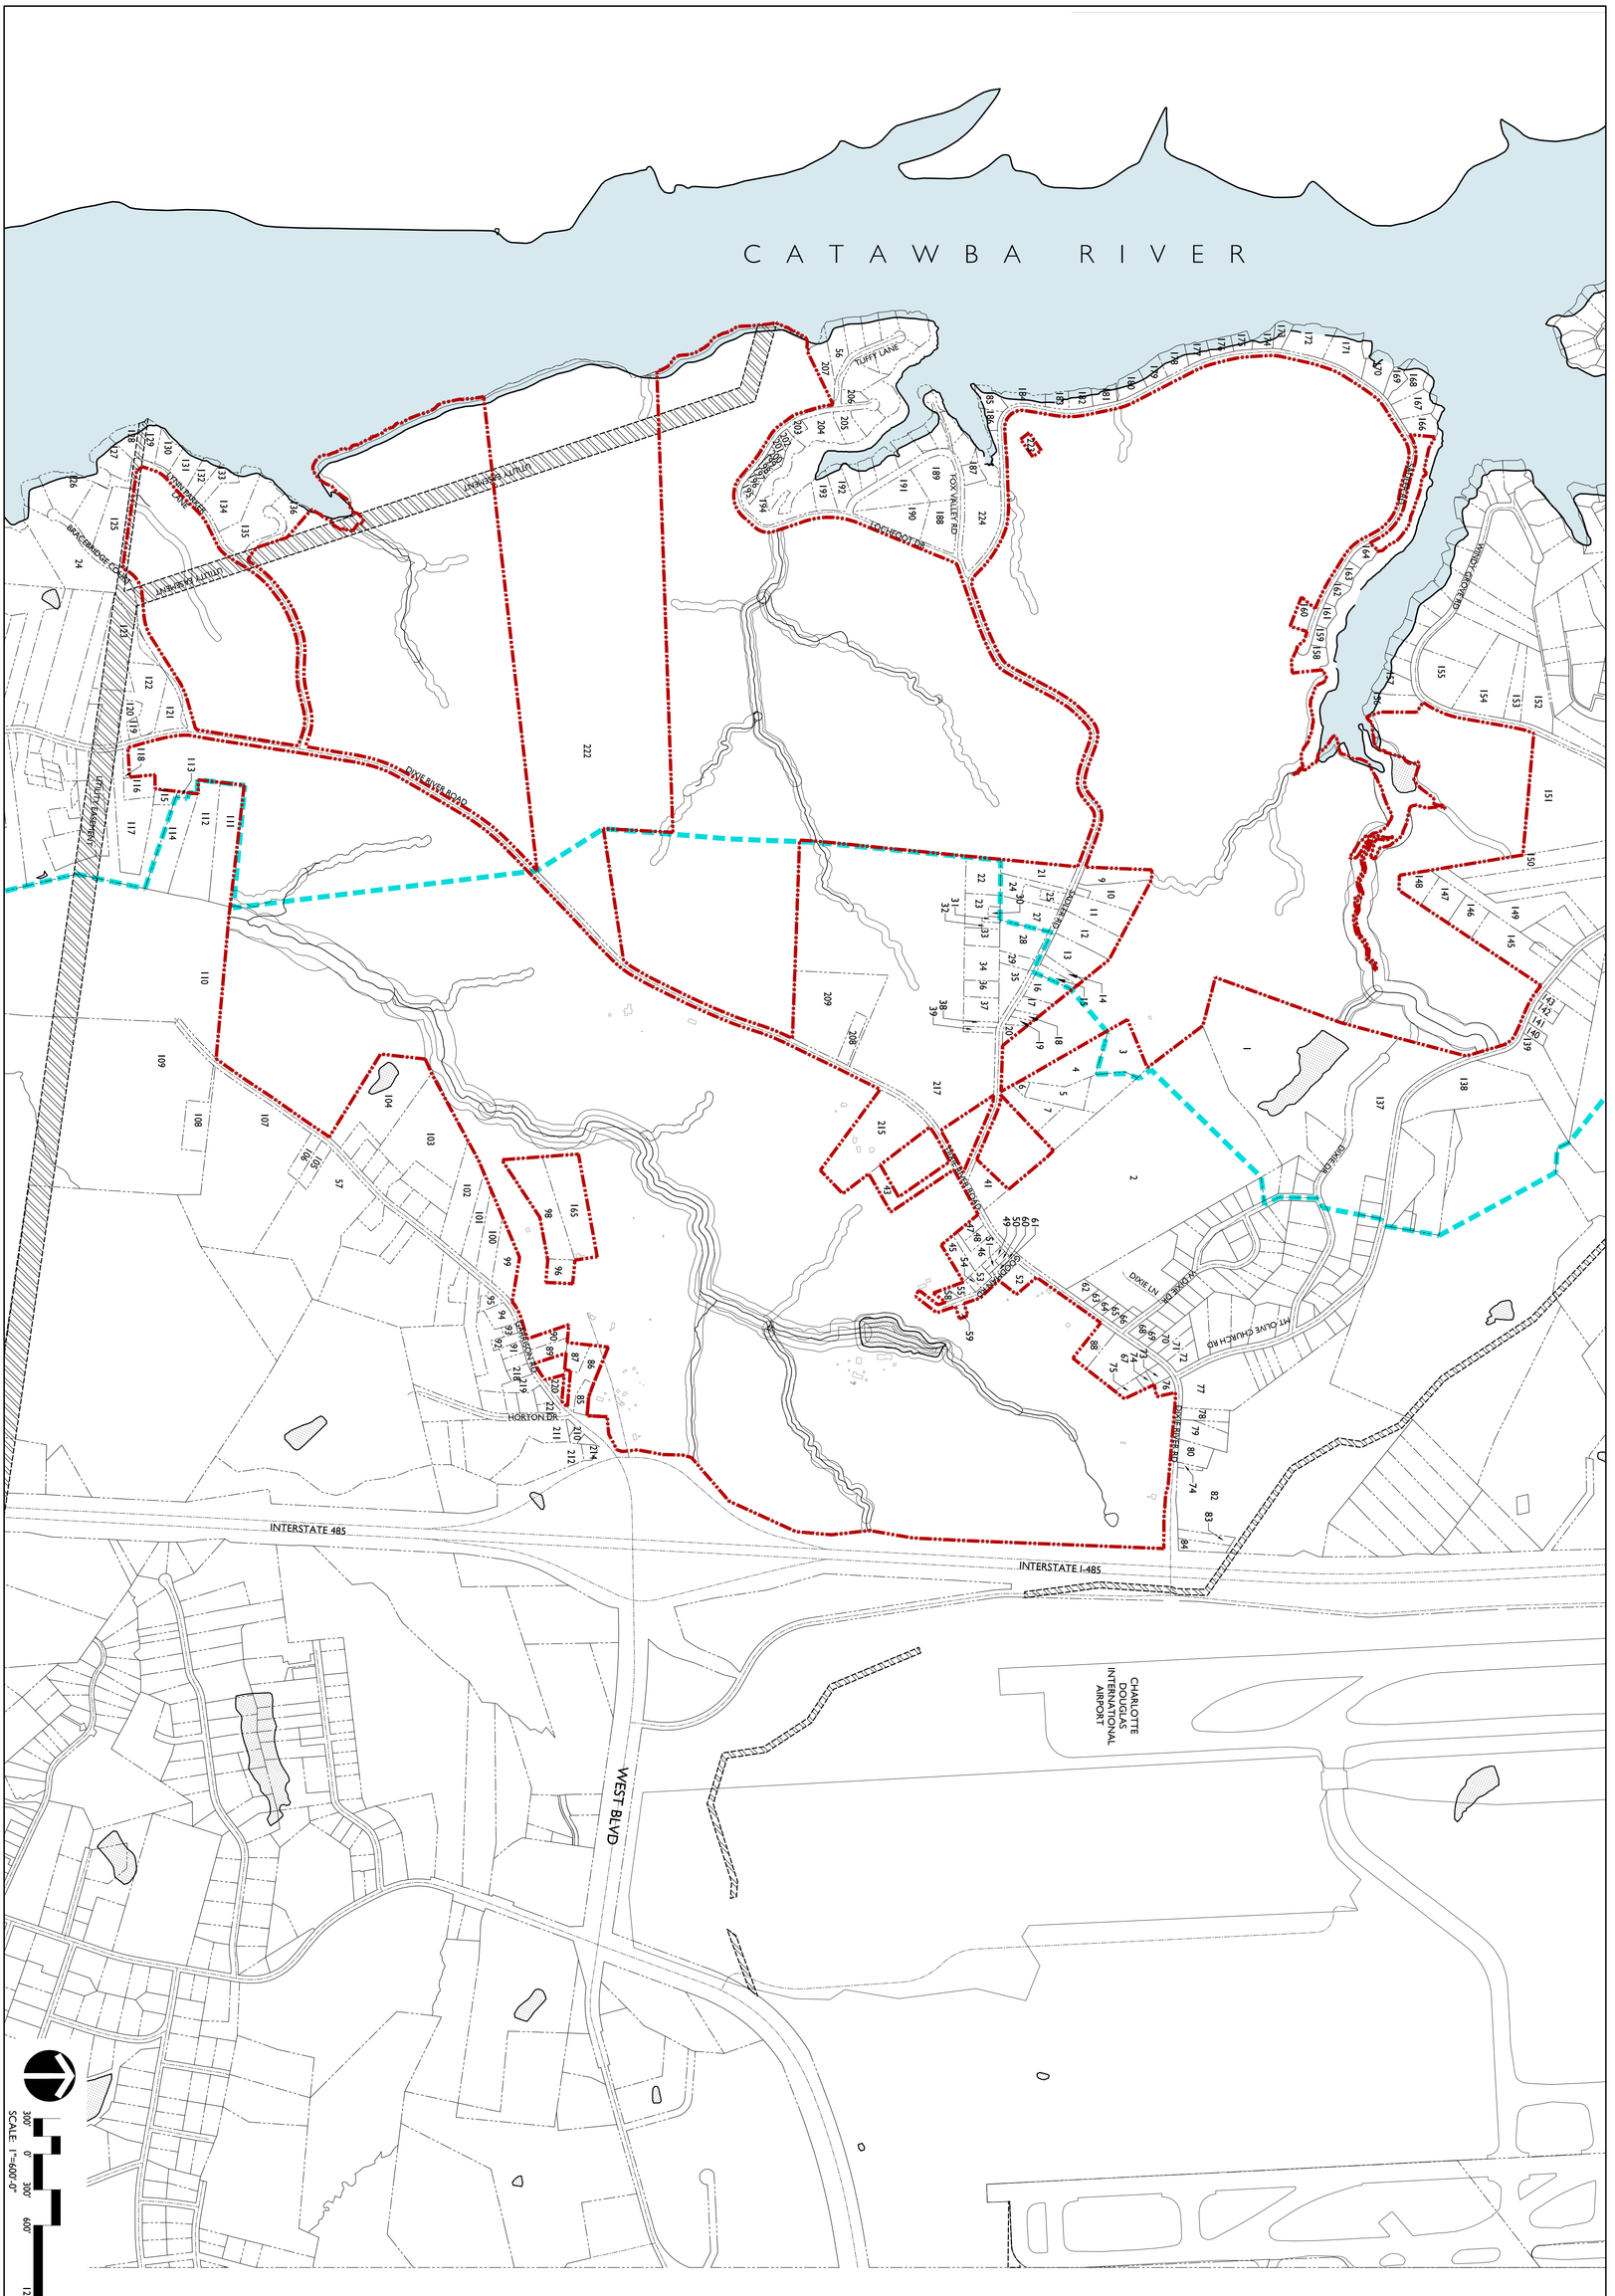

DATE: 11.03.16
DESIGNED BY: LR
DRAWN BY: LR
CHECKED BY: CMG
Q.C. BY: CMG
SCALE: 1"=600'-0"
PROJECT #: 1014342

REVISIONS:

SHEET #:
RZ-14A

RIVER DISTRICT
REZONING PETITION NUMBER 2016-056
CHARLOTTE, NORTH CAROLINA

ADJACENT PROPERTY OWNERS

CRESCENT COMMUNITIES
LINCOLN HARRIS

NORTH CAROLINA CORPORATE SEAL LANDDESIGN, INC

LandDesign
223 N Graham Street Charlotte, NC 28202
V: 704.333.0325 F: 704.332.3246
www.LandDesign.com

Adjacent Property Info				
no.	Parcel ID	Existing zoning	Owners Name (First, Last)	Address Property Owner
1	11319208	R-5	Sue M, Friday	8700 Dixon Dr. Charlotte NC.28208
2	11319206	R-5	Fletche, Harringstgor	3201 Sharon View Rd, Charlotte NC.28202
3	11319206	R-5	Thomas, Wilkes	4909 Sadler Rd, Charlotte,NC, 28208
4	11319202	R-5	Lena, Reid	4911 Sadler Rd. Charlotte, NC, 28208
5	11319211	R-3	Benjamin, Hoover	4917 SADLER RD, Charlotte NC, 28208
6	11319203	R-3	Benjamin, Hoover	4915 SADLER RD, Charlotte NC, 28208
7	11319204	R-3	Golodine, Witherspoon	4917 Sadler Rd. Charlotte NC, 28278
9	11341101	R-5	Tonja, Wall	5533 Furrow Reach, Virginia Beach, VA. 23455
10	11341201	R-3	Lillian, Grier	4529 Sadler Rd.Charlotte NC., 28208
11	11341104	R-5	Boyd Wright	9943 Garthwood Rd., Charlotte NC.28208
12	11341106	R-5	Murray Potts	4613 Sadler Rd. Charlotte NC., 28208
13	11341107	R-5	Kevin Kearns	1681 Randolph Pl Memphis, TN., 38120
14	11341108	R-5	James, Pettis	16639 Greenfarm LN, huntersville, NC., 28278
15	11341109	R-5	Delores, Baskett	4703 Sadler Rd.Charlotte, NC., 28208
16	11341110	R-5	Karl, Haggard	1105 Graystone Dr.Winston-Salem, NC., 27105
17	11341112	R-5	Ryan R Potts	7321 Marcel LN Unit 1037, Charlotte, NC., 28226
18	11341113	R-5	Jose, Galan	11319 Treebank Dr. Pineville, NC., 28134
19	11341114	R-3	Jose, Galan	11319 Treebank Dr. Pineville, NC., 28134
20	11341115	R-3	Jose, Galan	11319 Treebank Dr. Pineville, NC., 28134
21	11341218	R-5	Christopher, Harris	4524 Sadler Rd., Charlotte, NC., 28208
22	11341210	R-5	James Watt	2114 Teddington Dr. Charlotte, NC., 28208
23	11341209	R-3	Murray Pott	4613 Sadler Rd., Charlotte, Nc., 28278
24	11341217	R-5	Marquis Grier	4536 Sadler Rd., Charlotte, NC.,28278
25	11341216	R-100	Leon Grier	4544 Sadler Rd., Charlotte, NC., 28278
26	1134215	R-100	Steven Byers	4602 Sadler Rd., Charlotte NC., 28278
27	1134214	R-3	Samuel, Watt	1416 Dean St. Charlotte, NC., 28216
28	1134213	R-3	Lovie Withers	4652 Sadler Rd., Charlotte, NC. 28208
29	1134212	R-100	Jamie Zimmerman	2620 Cauble Rd, Salisbury, Nc. 28144
30	11341208	R-100	Henry Watt	4048 Hamilton Dr., Charlotte NC., 28216
31	11341207	R-100	Todd Persicketti	15729 Eagle View Dr., Charlotte, NC.,28278
32	11341206	R-100	James, Watt	2114 Teddington DR., Charlotte, NC., 28208
33	11341205	R-3	James, Watt	2114 Teddington DR., Charlotte, NC., 28208
34	11341219	R-3	Kelisha Thompson	4814 Sadler Rd, Charlotte, NC., 28278
35	11341211	R-3	Reginald, Kerns	16639 Greensfarm Rd. Huntersville, NC.,28078
36	11341204	R-3	Walter Mclain	4814 Sadler RD., Charlotte,NC.,28208
37	11341203	R-3	Walter Mclain	4814 Sadler RD., Charlotte,NC.,28208
38	11341202	R-3	Thomas Kerns	4816 Sadler RD.,Charlotte, NC.,28208
39	11341201	R-3	Jose, Galan	4818 Sadler RD., Charlotte, NC., 28208
41	11319207	R-3	Carlos, Jonas	3713 ShirleyDr, Charlotte, NC., 28214
43	14115225	R-3	Leon Sifford	5408 Dowgate Dr. Charlotte, NC., 28208
45	14115226	R-3	Brown Thompson	5828 Goodman Rd., Charlotte, NC.,28208
46	14115214	-3	Carol Smith	7440 Ann Smith LN, Charlotte, NC., 28278
47	14115215	R-5	James, Watt	5216MT. Olive Church Rd., Charlotte, NC., 28278
48	14115216	R-5	Micheal Cole	194 Shoreline Loop, Mooresville, NC., 28117
49	14115213	R-5	William Jones	4128 Carlyle Dr, Charlotte, NC., 28208
50	14115223	R-5	William Jones	4128 Carlyle Dr, Charlotte, NC., 28208
51	14115212	R-5	Patricia Camps	3640 Morris Field Dr., Charlotte NC., 28208
52	14127125	R-3	Pamella Thompson	5414 Wilkinson BLVD, Charlotte, NC., 28208
53	14115208	R-100	Pamella Thompson	5414 Wilkinson BLVD, Charlotte, NC., 28208
54	14115207	R-100	Richard Pollock	11719 Withers Mill Dr., Charlotte, NC., 28278
55	14115206	R-100	Brown Thompson	5828 Goodman Rd., Charlotte, NC.,28208
56	11328122	R-5	Trent, Haston	4017 Tuffy Lane, Charlotte, NC 28208
57	14118165	R-120	Mary, Sweet	115 Highwoods Drive, Goldsboro, NC 27530
58	14115205	R-100	Brown Thompson	5828 Goodman Rd., Charlotte, NC.,28208
59	14127128	R-100	Rudolph Ferguson	5307 Elderbank Dr., Charlotte, NC., 28216
60	14115211	R-100	Emma Goodman	8814 Dixie River RD., Charlotte, NC., 28208.
61	14115210	R-100	Isaac Est. Camps	4328 PebbleBrook DR., Charlotte, NC., 28208
62	11319301	R-3	Everette Jones	5404 Wilgrove Mint Hill Rd, Charlotte, NC., 28227
63	11319302	R-3	John Mayhue	8733 West Dixie DR., Charlotte, NC., 28278.
64	11319303	R-3	John Mayhue	8733 West Dixie DR., Charlotte, NC., 28278.
65	11319310	R-3	John Mayhue	8733 West Dixie DR., Charlotte, NC., 28278.
66	11319304	R-3	Micheal Killion	8515 Dixie River RD., Charlotte, NC., 28208.
67	14127120	I-1	Ronald Porter	9116 Dixie River Rd., Charlotte, NC.,28208
68	11319615	R-100	Mathew Sullivan	4201 Denver Ave, Charlotte, NC., 28208
69	11319616	C-700	Carol, Smith	7440Ann Smith Ln., Charlotte NC., 28208
70	11319617	R-100	Carol, Smith	7440Ann Smith Ln., Charlotte NC., 28208
71	11319618	R-100	Carol, Smith	7440Ann Smith Ln., Charlotte NC., 28208
72	11319619	R-100	Melissa Luther	9143 Dixie River Rd., Charlotte, NC., 28278
73	14127117	R-3	John McGinnis	9136 Dixie River Rd., Charlotte, NN., 28278
74	14127118	R-3	Domingo Lovo	9130 Dixie River RD., Charlotte NC., 28278
75	14127119	I-1	Teodora, Hatcu	9128 Dixie River RD., Charlotte NC., 28278
76	14127116	R-100	Aubrey, Elam	5017 Sirus LN., Charlotte NC., 28208
77	11315207	R-3	Albert Pickett	5621 Mount Olive Church RD., Charlotte, NC., 28278
78	11315231	R-3	Anthony Narciso	99 Independence Ave.Quincy, MA., 02169
79	11315209	R-3	Carol, Smith	7440Ann Smith Ln., Charlotte NC., 28208
80	11315210	R-3	City Of Charlotte	600 East Fourth ST., Charlotte NC., 28202
81	11315211	R-3	City Of Charlotte	600 East Fourth ST., Charlotte NC., 28202
82	11315212	R-3	City Of Charlotte	600 East Fourth ST., Charlotte NC., 28202
83	11315213	R-100	City Of Charlotte	600 East Fourth ST., Charlotte NC., 28202
84	11315214	R-100	City Of Charlotte	600 East Fourth ST., Charlotte NC., 28202
85	14114314	MH-0	Lamar Grier	9900 Garrison RD., Charlotte, NC., 28208
86	14114313	MH-0	Lamar Grier	9900 Garrison RD., Charlotte, NC., 28208
87	14114312	R-3	Robert Sifford	4528 MT Olive Church RD., Charlotte, NC., 28208
88	14127121	R-3	Daniel H Porter	9415 Pinewood Ave, Charlotte, NC 28214
89	14114309	R-3	John, Morrow	10010 Garrison RD.,Charlotte,NC, 28208
90	14114308	R-3	Bricio, Soto	10018 Garrison RD., Charlotte, NC.,28208
91	14118110	R-3	Young, Kim	8155 Ardrey Kell RD, Unit 102, Charlotte, NC., 28277
92	14118124	R-3	Aaron Horton	10029 Garrison Rd. Charlotte, NC.,28208
93	14118113	R-3	Aaron Horton	10029 Garrison Rd. Charlotte, NC.,28208
94	14118114	R-3	Jesus Salinas	6011 Kirkwynd Commons Dr, Charlotte, NC, 28278
95	14118130	R-3	National Bank NA.	525 NorthTryon St. NC1-023-03-03, Charlotte, NC. 28255
96	14114304	R-3	Charles, Torrence	10114 Garrison Rd. Charlotte, NC. 28208
98	14114204	R-3	Calvin A. Grier	3735 Patterson Ave. Balsimore, MD 21207
99	14114112	R-3	Maureen, McCrorie	10 Tripoli CT, Hanahan, SC 29406
100	14114109	R-3	Kenneth, McCrorie	10216 Garrison RD, Charlotte, NC. 28208
101	14114111	R-3	Kenneth, McCrorie	10216 Garrison RD, Charlotte, NC. 28208
102	14114108	R-3	Kenneth, McCrorie	10216 Garrison RD, Charlotte, NC. 28208
103	14114104	R-3	Rushing, Louise	10300 Garrison Rd, CharlotteNc. 28208
104	14114101	R-5	Rushing, Louise	10309 Garrison Rd, CharlotteNc. 28208
105	14118119	R-3	Charles,Mobley	320 Meadowridge Dr. Maiden, NC, 28650
106	14129107	R-3	Charles,Mobley	320 Meadowridge Dr. Maiden, NC, 28650
107	14129101	MX-1	William,Shaw	10812 Garrison Rd. Charlotte,NC, 28208
108	14129102	R-3	Dwight, Burris	10723 Garrison Rd, Charlotte, NC 28278
109	14129103	MX-1	William,Shaw	10812 Garrison Rd. Charlotte,NC, 28208
110	14129105	R-5	Burris Holdings LLC	10723 Garrison Rd, Charlotte, NC 28278
111	14116102	R-5	Brenda, Campbell	8757 Vicergal CT, Charlotte, NC. 28216
112	14116103	R-5	Sims, Graves	10840 Rio Springs Dr. Raliegh, NC27614
113	14116105	R-5	Ronnie, Delapp	4411 Button Pointe CT, Charlotte NC, 28216
114	14116104	R-5	Henrietta,Woodard	1120 Scaleybark Rd, Charlotte, NC, 28209
115	14116106	R-5	Bernice Hogan	408 Westland Farm Rd, Mount Holly, NC 28120.
116	14116109	R-5	Wilmore, Brown	7006 Dixie River RD, Charlotte, NC. 28208
117	14116111	R-5	Wilmore, Brown	7006 Dixie River RD, Charlotte, NC, 28208
118	14116110	R-5	Wilmore, Brown	7006 Dixie River RD, Charlotte, NC. 28208
119	11321114	R-5	George, White	7015 Dixie River RD. Charlotte, NC. 28208
120	11321129	R-5	Loretta, White	7015 Dixie River RD. Charlotte, NC. 28208
121	11321141	R-5	Corolina Centers LLC	227 W Trade St. STE 1000, Charlotte, NC.28202
122	11321113	R-5	Carl, Frazier	7021 DixieRiver RD, Charlotte, NC 28278
123	11321111	R-5	Arturo, Luna	3526 Seaman Dr. Charlotte, NC. 28217
124	11321139	R-5	Tamsen, Scott	6830 Buckland Rd. Charlotte, NC 28278
125	11332113	R-5	Jenny, Shaffner	8744 Bracebridge CT, Charlotte, NC. 28278
126	11332112	R-5	Charlotte, Yatch Club Inc.	14309 Soldier Rd, Charlotte, NC, 28278
127	11332102	R-5	Gregory, Landess	8957 Lynn Parker LN, Charlotte, NC 28208
128	11332103	R-5	Kenneth, Hoag	8932 Lynn Parker LN, Charlotte, NC 28278
129	11332110	R-5	Derrick Walkler	3000 Queensdale Dr, Monroe, NC, 28110
130	11332104	R-5	Patrick, Tynan	8920 Lynn Parker LN, Charlotte, NC, 28208
131	11332105	R-5	Sandra, Karr	8912 Lynn Parker LN, Charlotte, NC, 28208
132	11332106	R-5	Edgar, Grant	8909 Lynn Parker LN, Charlotte, NC, 28208
133	11332107	R-5	Phillip, Sparrow	8900 Lynn Parker LN, Charlotte, NC, 28208
134	11332108	R-5	Phillip, Sparrow	9411 Fair Lane DR., Charlotte, NC 28214.
135	11332111	R-5	Phillip, Sparrow	9411 Fair Lane DR., Charlotte, NC 28214.
136	11332109	R-5	Carol, Smith	7440 Ann Smith LN, Charlotte, NC, 28208
137	11337201	R-5	Raymond, Waddell	301 Oakland LN, Charlotte, NC, 27516
138	11338131	R-5	Eric Riggins	4829 MT Olive Church Rd. Charlotte, NC, 28276
139	11338130	R-5	Steven, Caldwell	4721 Mt Olive Church Rd, Charlotte, NC. 28278
140	11338129	R-5	Nancy, Moffitt	4715 Mt Olive Church Rd, Charlotte, NC. 28278
141	11338128	R-5	Nancy, Badgood	4715 Mt Olive Church Rd, Charlotte, NC. 28278
142	11338127	R-5	Paul, Thang	4625 Mt Olive Church Rd, Charlotte, NC. 28278
143	11338126	R-5	Duong, Vu	4625 Mt Olive Church Rd, Charlotte, NC. 28278
144	11338125	R-5	Colleen, Grier	4600 Mt. Olive Church Rd., Charlotte, NC, 28278
145	11340104	R-5	Robert, Grier	4600 Mt. Olive Church Rd., Charlotte, NC, 28278
146	11340103	R-5	Carol, Stowe	6013 Crape Myrtle LN, Charlotte, NC., 28216
147	11340102	R-5	Colleen, Grier	4600 Mt. Olive Church Rd., Charlotte, NC, 28278
148	11340101	R-5	Evelyn, Herron	5216 Mount Olive Church Rd, Charlotte, NC., 28278
149	11340109	R-5	Tomas, Al	2818 Executive ST 667667, Charlotte, NC., 28266
150	11340112	R-5	Rhonda, Parker	5929 Myakka CT, Raliegh, NC, 27616.
151	11326101	R-5	Charlotte- Mecklenburg Board of Education	PO Box 30035, Charlotte, NC., 28230
152	11325165	R-5	Eva, Urbina	9038 Silver Coach LN, Charlotte, NC., 28273
153	11325153	R-5	Daniel, Porter	9415 Pinewood AV, Charlotte, NC., 28214
154	11325154	R-5	Daniel, Porter	9415 Pinewood AV, Charlotte, NC., 28214
155	11325155	R-5	Jim, Brown	10901 Windy Grove RD, Charlotte, NC 28208
156	11325101	R-5	Brenda, Painter	6725 Sullins Rd, Charlotte, NC., 28214
157	11325102	R-5	Keith, Thompson	10825 Windy Grove RD., Charlotte, NC 28214
158	11327129	R-5	Michael, McKenzie	2600 Sadler Rd, Charlotte, NC., 28278
159	11327128	R-5	William, Nunn	2608 Sadler Rd, Charlotte, NC., 28278
160	11327136	R-5	William, Nunn	2608 Sadler Rd, Charlotte, NC., 28278
161	11327127	R-5	Margrette, Thomas	17204 N. Meadowview, Nine Mile Fallas, WA., 99026
162	11327126	R-5	Paul, McGill	2640 Sadler Rd, Charlotte, NC., 28208
163	11327125	R-5	Helen, POorter	2704 Sadler Rd, Charlotte, NC., 28208
164	11327124	R-5	Donald, Porter	2730 Sadler Rd, Charlotte, NC., 28208
165	14114205	R-3	Pearlie T. Williams	8337 Rego St. Charlotte, NC 28216
166	11327122	R-5	Carolina Sisters of Mercy of North	110 Mercy Dr, Belmont, NC, 28012
167	11327121	R-5	Corey, Ballou	2938 Sadler Rd., Charlotte, NC., 28278
168	11327120	R-5	Michael Warner	3016 Sadler Rd., Charlotte, NC., 28278
169	11327131	R-5	Michael Warner	3016 Sadler Rd., Charlotte, NC., 28278
170	11327119	R-5	Robert, McIlroy	3032 Sadler Rd., Charlotte, NC., 28278
171	11327118	R-5	Sadler Road LLC	3100 Sadler Rd., Charlotte, NC., 28278
172	11327116	R-5	Robert, McIlroy	PO Box 36483, Charlotte, NC, 28203
173	11327115	R-5	Ozzie, Simerly	3208 Sadler Rd, Charlotte, NC., 28208
174	11327114	R-5	Andrew Griffith	3232 Sadler Rd, Charlotte, NC., 28278
175	11327113	R-5	Darrell, Young	3238 Sadler Rd. Charlotte, NC., 28278
176	11327112	R-5	Nicholas, Bratnick	3308 Sadler RD., Charlotte, NC., 28278
177	11327111	R-5	PaulineTaylor	3324 Sadler RD., Charlotte, NC., 28278
178	11327110	R-5	Robert, Ridenhour	3336 Sadler RD., Charlotte, NC., 28278
179	11327109	R-5	Thomas, Cooper	3408 Sadler RD, Charlotte, NC, 28208
180	11327108	R-5	Hester, Shank	3432 Sadler Rd,Charlotte, NC.,28278
181	11327107	R-5	Larry Shanks	3520 Sadler RD. Charlotte, NC.,28208
182	11327106	R-5	Daniel, Porter	9415 Pinewood Ave, Charlotte, NC., 28214
183	11327105	R-5	Clarence, Moss	3600Sadler Rd., Charlotte, NC., 28278
184	11327133	R-5	Irene ZinK	3616 Sadler RD, Charlotte, NC., 28278
185	11327103	R-5	Rhett Brown	3616Sadler Rd., Charlotte,NC., 28278
186	11327102	R-5	Alice Green	3710 Sadler Rd. Charlotte, NC.,28208
187	11328117	R-5	EFTRE LLC	4200 Section View LN., Charlotte, Nc 28278
188	11328203	R-5	Jerry Barefoot	PO Box 19006 Charlotte, NC 28219
189	11328204	R-5	Jerry Barefoot	PO Box 19006 Charlotte, NC 28219
190	11328202	R-5	Jerry Barefoot	PO Box 19006 Charlotte, NC 28219
191	11328201	R-5	Jerry Barefoot	PO Box 19006 Charlotte, NC 28219
192	11328147	R-5	Thinh, Vu	3108 Highgate DR, FT Mill, SC., 29715
193	11328146	R-5	Thinh, Vu	3108 Highgate DR, FT Mill, SC., 29715
194	11328119	R-5	Jerry, Barefoot	4330 Tuffy LN, Charlotte, NC 28278
195	11328142	R-5	Jerry Barefoot	PO Box 19006 Charlotte, NC 28219
196	11328141	R-5	Jerry Barefoot	PO Box 19006 Charlotte, NC 28219
197	11328140	R-5	Jerry Barefoot	PO Box 19006 Charlotte, NC 28219
198	11328139	R-5	Jerry Barefoot	PO Box 19006 Charlotte, NC 28219
199	11328138	R-5	Jerry Barefoot	PO Box 19006 Charlotte, NC 28219
200	11328137	R-5	Jerry Barefoot	PO Box 19006 Charlotte, NC 28219
201	11328136	R-5	Jerry Barefoot	PO Box 19006 Charlotte, NC 28219
202	11328135	R-5	Jerry Barefoot	PO Box 19006 Charlotte, NC 28219
203	11328134	R-5	Jerry Barefoot	PO Box 19006 Charlotte, NC 28219
204	11328133	R-5	Tanya, Calkins	4550 Lochfoot Dr., Charlotte, NC 28278
205	11328132	R-5	William Davis	4600 Lochfoot DR., Charlotte, NC 28278
206	11328129	R-5	Herman, Moore	4616 Lochfoot DR, Charlotte, NC 28278
207	11328121	R-5	Jeffery Barefoot	4003 Tuffy LN, Charlotte, NC 28208
208	11320122	R-3	Ricky McCullough	8401 Dixie River Rd. Charlotte, NC 28208
209	11320102	R-3	Versie, Mixon	8301 Dixie River Rd. Charlotte, NC 28278
210	14118155	R-100	Ray Wilson	2939 Polk & White RD.Charlotte, NC 28269
211	14118157	R-100	Sheila Washington	6925 Dixie River Rd., Charlotte, NC 28278
212	1411853	R-120	Herman Washington	1538 Chelvester Drive,Charlotte, NC 28208
214	14118152	R-3	City of Charlotte	600 E 4th St. Charlotte, NC 28202
215	14115219	R-3	Shelter Trust J/S/R/T Credit	PO Box 35329 Charlotte, NC 28235
217	11320103	R-3	Shelter Trust J/S/T Credit	PO Box 35329 Charlotte, NC 28235
218	14118112	R-3	Benjamin Morrow	7411 Bradgate Rd., Charlotte, NC 28217
219	14118109	R-3	Rodney Lionel McMurray	9925 Garrison Rd., Charlotte, NC 28278
220	14114311	R-3	Shirley G. Mason	9924 Garrison Rd., Charlotte, NC 28278
221	14118107	R-3	Georgia Sloan	1040 Drummond Ave., Charlotte, NC 28205
222	11329102	R-5	City of Charlotte C/O Real Estate Division	700 E 4th St. Charlotte, NC 28202
223	11327137	R-5	Alice King Green	3710 Sadler Rd., Charlotte, NC 28278
224	11327132	R-5	Alice King Green	3710 Sadler Rd., Charlotte, NC 28278

LandDesign
223 N Graham Street Charlotte, NC 28202
V: 704.333.0325 F: 704.332.3246
www.LandDesign.com

LANDDESIGN, INC. CORPORATE SEAL NORTH CAROLINA

CRESCENT COMMUNITIES

LINCOLN HARRIS

RIVER DISTRICT
REZONING PETITION NUMBER 2016-056
CHARLOTTE, NORTH CAROLINA

ADJACENT PROPERTY OWNERS

REVISIONS:

DATE: 11.03.16
DESIGNED BY: LR
DRAWN BY: LR
CHECKED BY: CMG
Q.C. BY: CMG
PROJECT #: 1014342

SHEET #:
RZ-14B