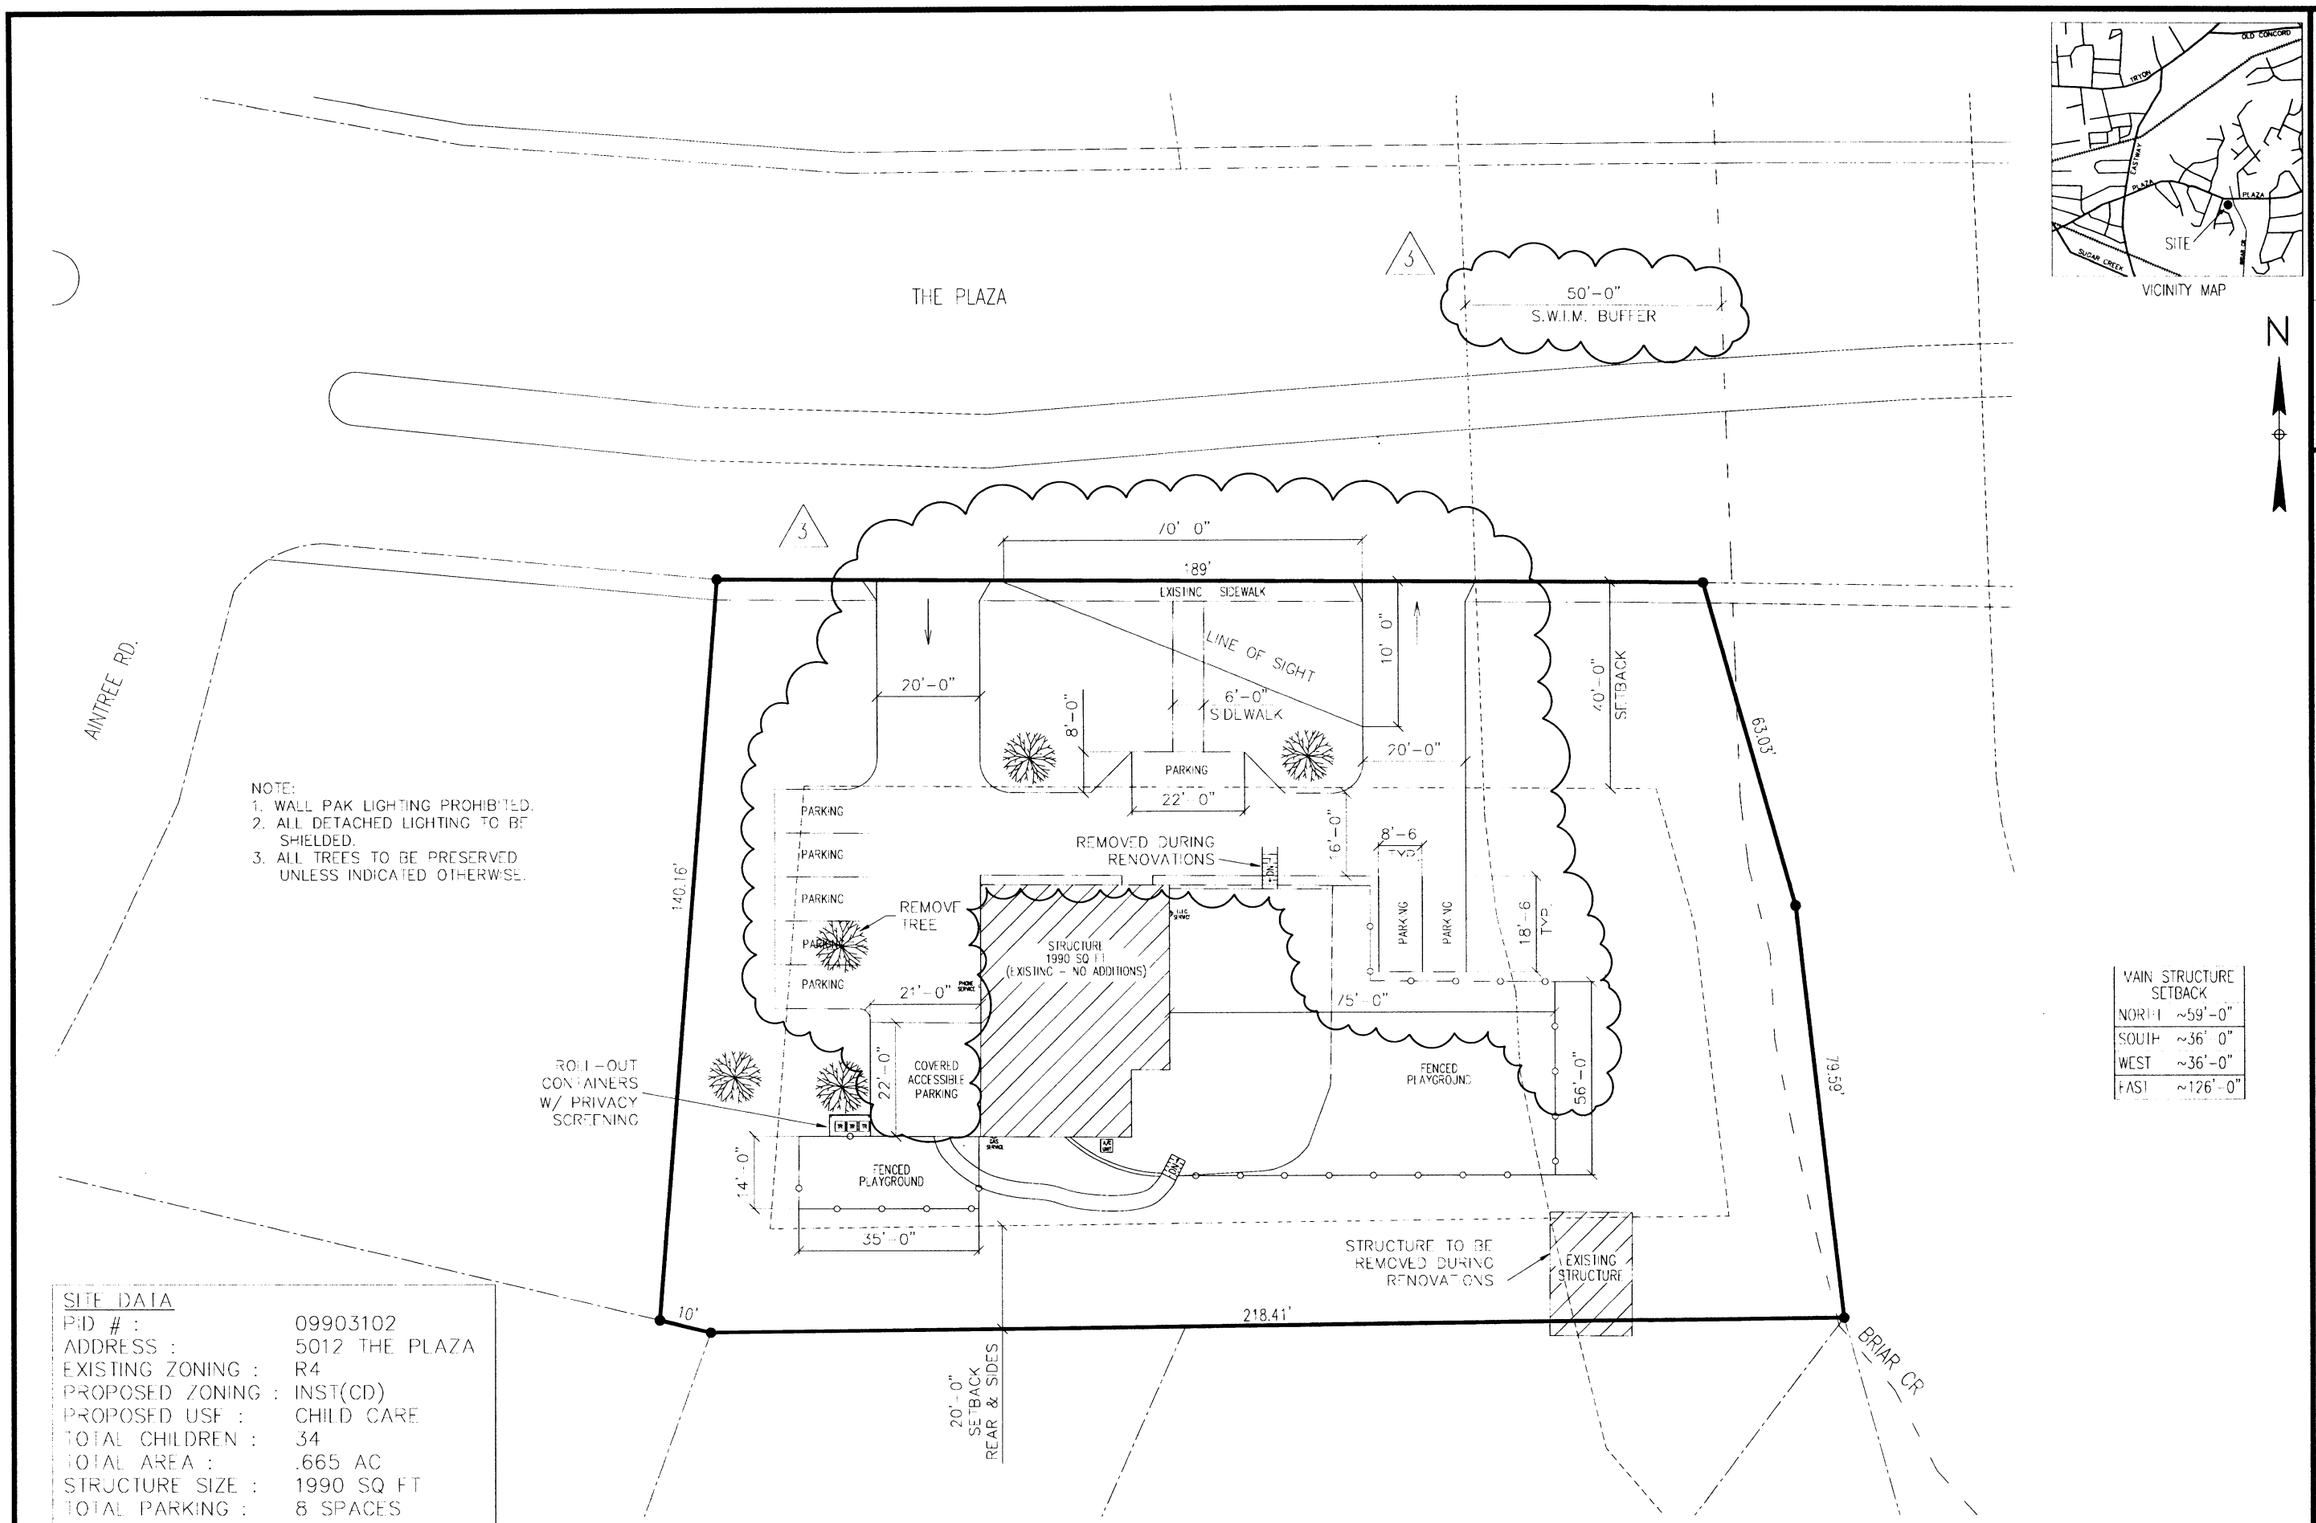

VICINITY MAP

N

NO.	DATE	REVISION
0	07/2007	RE-ZONING EVALUATION
1	08/2007	FOR PUBLIC HEARING
2	09/2007	REVS PER DOT
3	09/2007	DRIVE / PARKING RE-DESIGN

PROPOSED SITE PLAN FOR RE-ZONING EVALUATION

DRAWING
SP 1.0