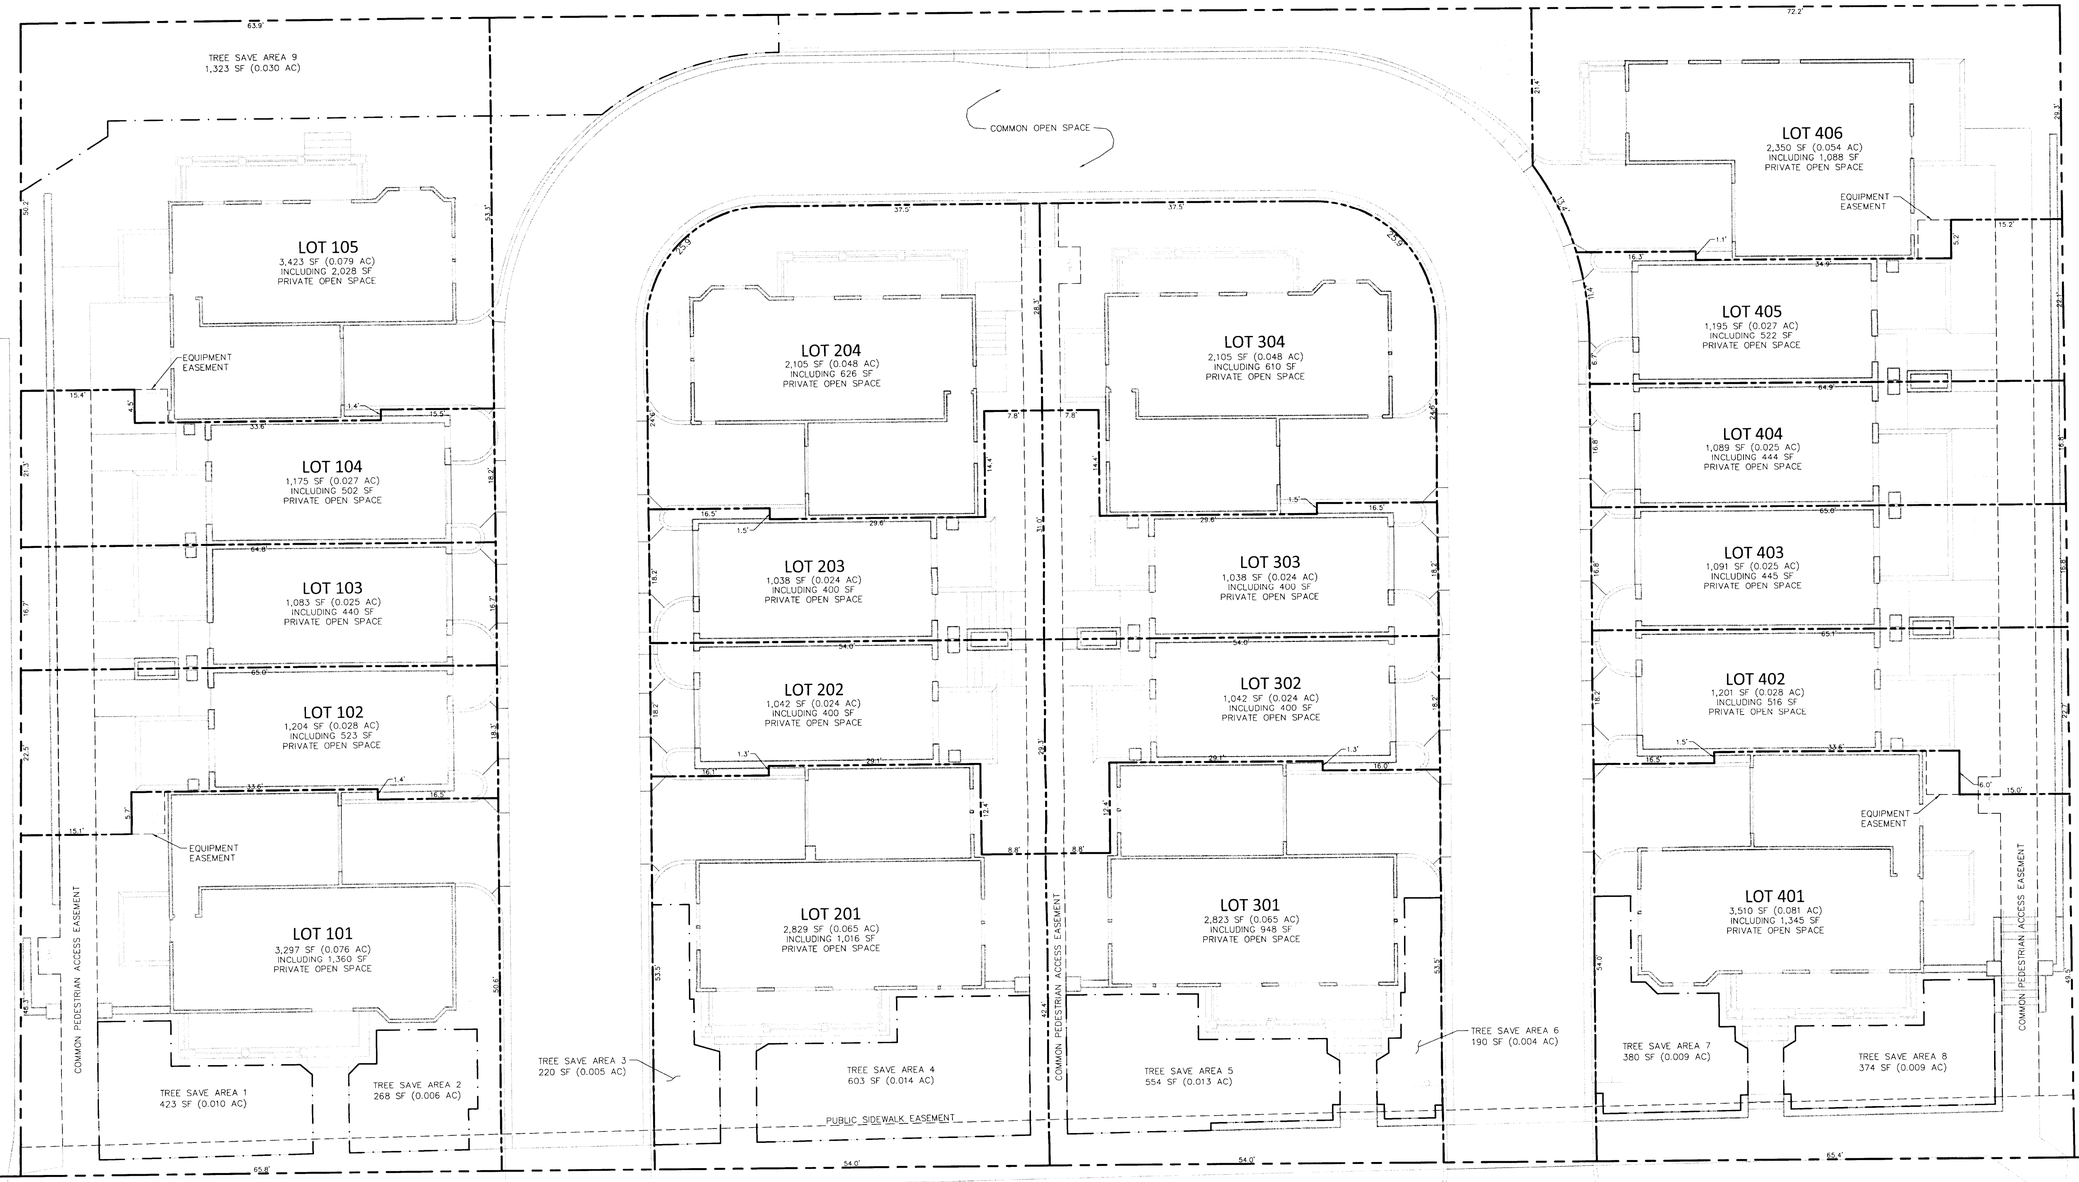

PRELIMINARY PLANNED
MULTI-FAMILY SUBDIVISION
APPROVAL
CHARLOTTE-MECKLENBURG PLANNING DEPARTMENT
Approved 8-27-2012

NOTES

1. ALL LAND OUTSIDE THE STRUCTURES IS RESERVED AS EASEMENT AREA FOR COMMON UTILITIES.

NORTH

GRAPHIC SCALE

10 0 5 10 20 40

(IN FEET)
1 inch = 10 ft.

ORSBORN ENGINEERING GROUP
610 EAST MOREHEAD STREET, SUITE 106
CHARLOTTE, NC 28202
P) 704-749-1432 - F) 704-749-1433

SUBDIVISION PLAN
FOR
THE COTTAGES ON EUCLID
CHARLOTTE, NORTH CAROLINA

EUCLID, LLC
PMB 196
336 S. SHARON AMITY RD.
CHARLOTTE, NC 28211

NORTH CAROLINA PROFESSIONAL CORPORATION C-3139 ORSBORN ENGINEERING GROUP, P.A.

NORTH CAROLINA PROFESSIONAL SEAL 22786 ENGINEER JEFFERY C. ORSBORN 8/2/12

3	08/07/12	FINAL COORDINATION FOR CONSTRUCTION
	DATE	REVISIONS

JOB #	11015
DATE:	07/27/12
SCALE:	1" = 10'
DRAWN BY:	JAW
APPROVED BY:	JCO

C2.1A

August 30, 2012 - 2:38pm By: jwissler
P:\11015 2020 Euclid\Dwg\11015 C2.1A LOT PLAN.dwg

THIS DRAWING, DESIGN, CONCEPTS AND DETAILS PRESENTED HEREIN, AS AN INSTRUMENT OF SERVICE, IS INTENDED ONLY FOR THE SPECIFIC PURPOSE AND CLIENT FOR WHICH IT WAS PREPARED. REUSE OF AND IMPROPER RELIANCE ON THIS DOCUMENT WITHOUT WRITTEN AUTHORIZATION AND ADAPTATION BY ORSBORN ENGINEERING GROUP, PA SHALL BE WITHOUT LIABILITY TO ORSBORN ENGINEERING GROUP, PA.